



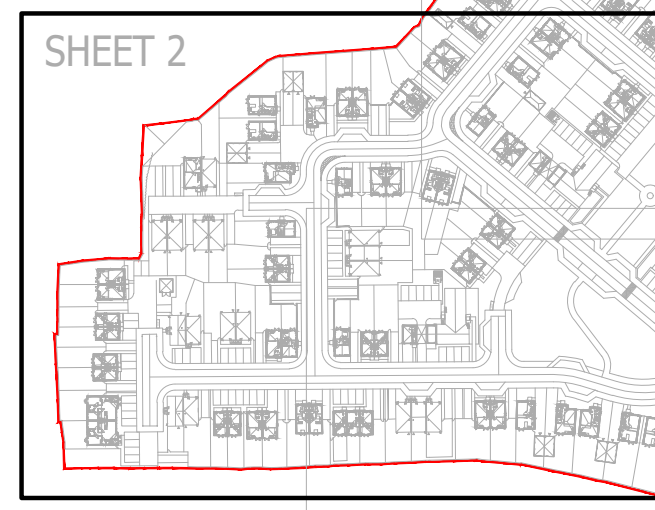


UNAPPROVED
AWAITING TECHNICAL APPROVAL

THIS DRAWING IS SUBJECT TO CHANGE FOLLOWING 'TECHNICAL APPROVAL' PROCESS WITH HAMPSHIRE COUNTY COUNCIL. NO WORKS CAN COMMENCE ON THE PUBLIC HIGHWAY PRIOR TO A (SECTION 278) AGREEMENT BEING SIGNED BY HAMPSHIRE CC.

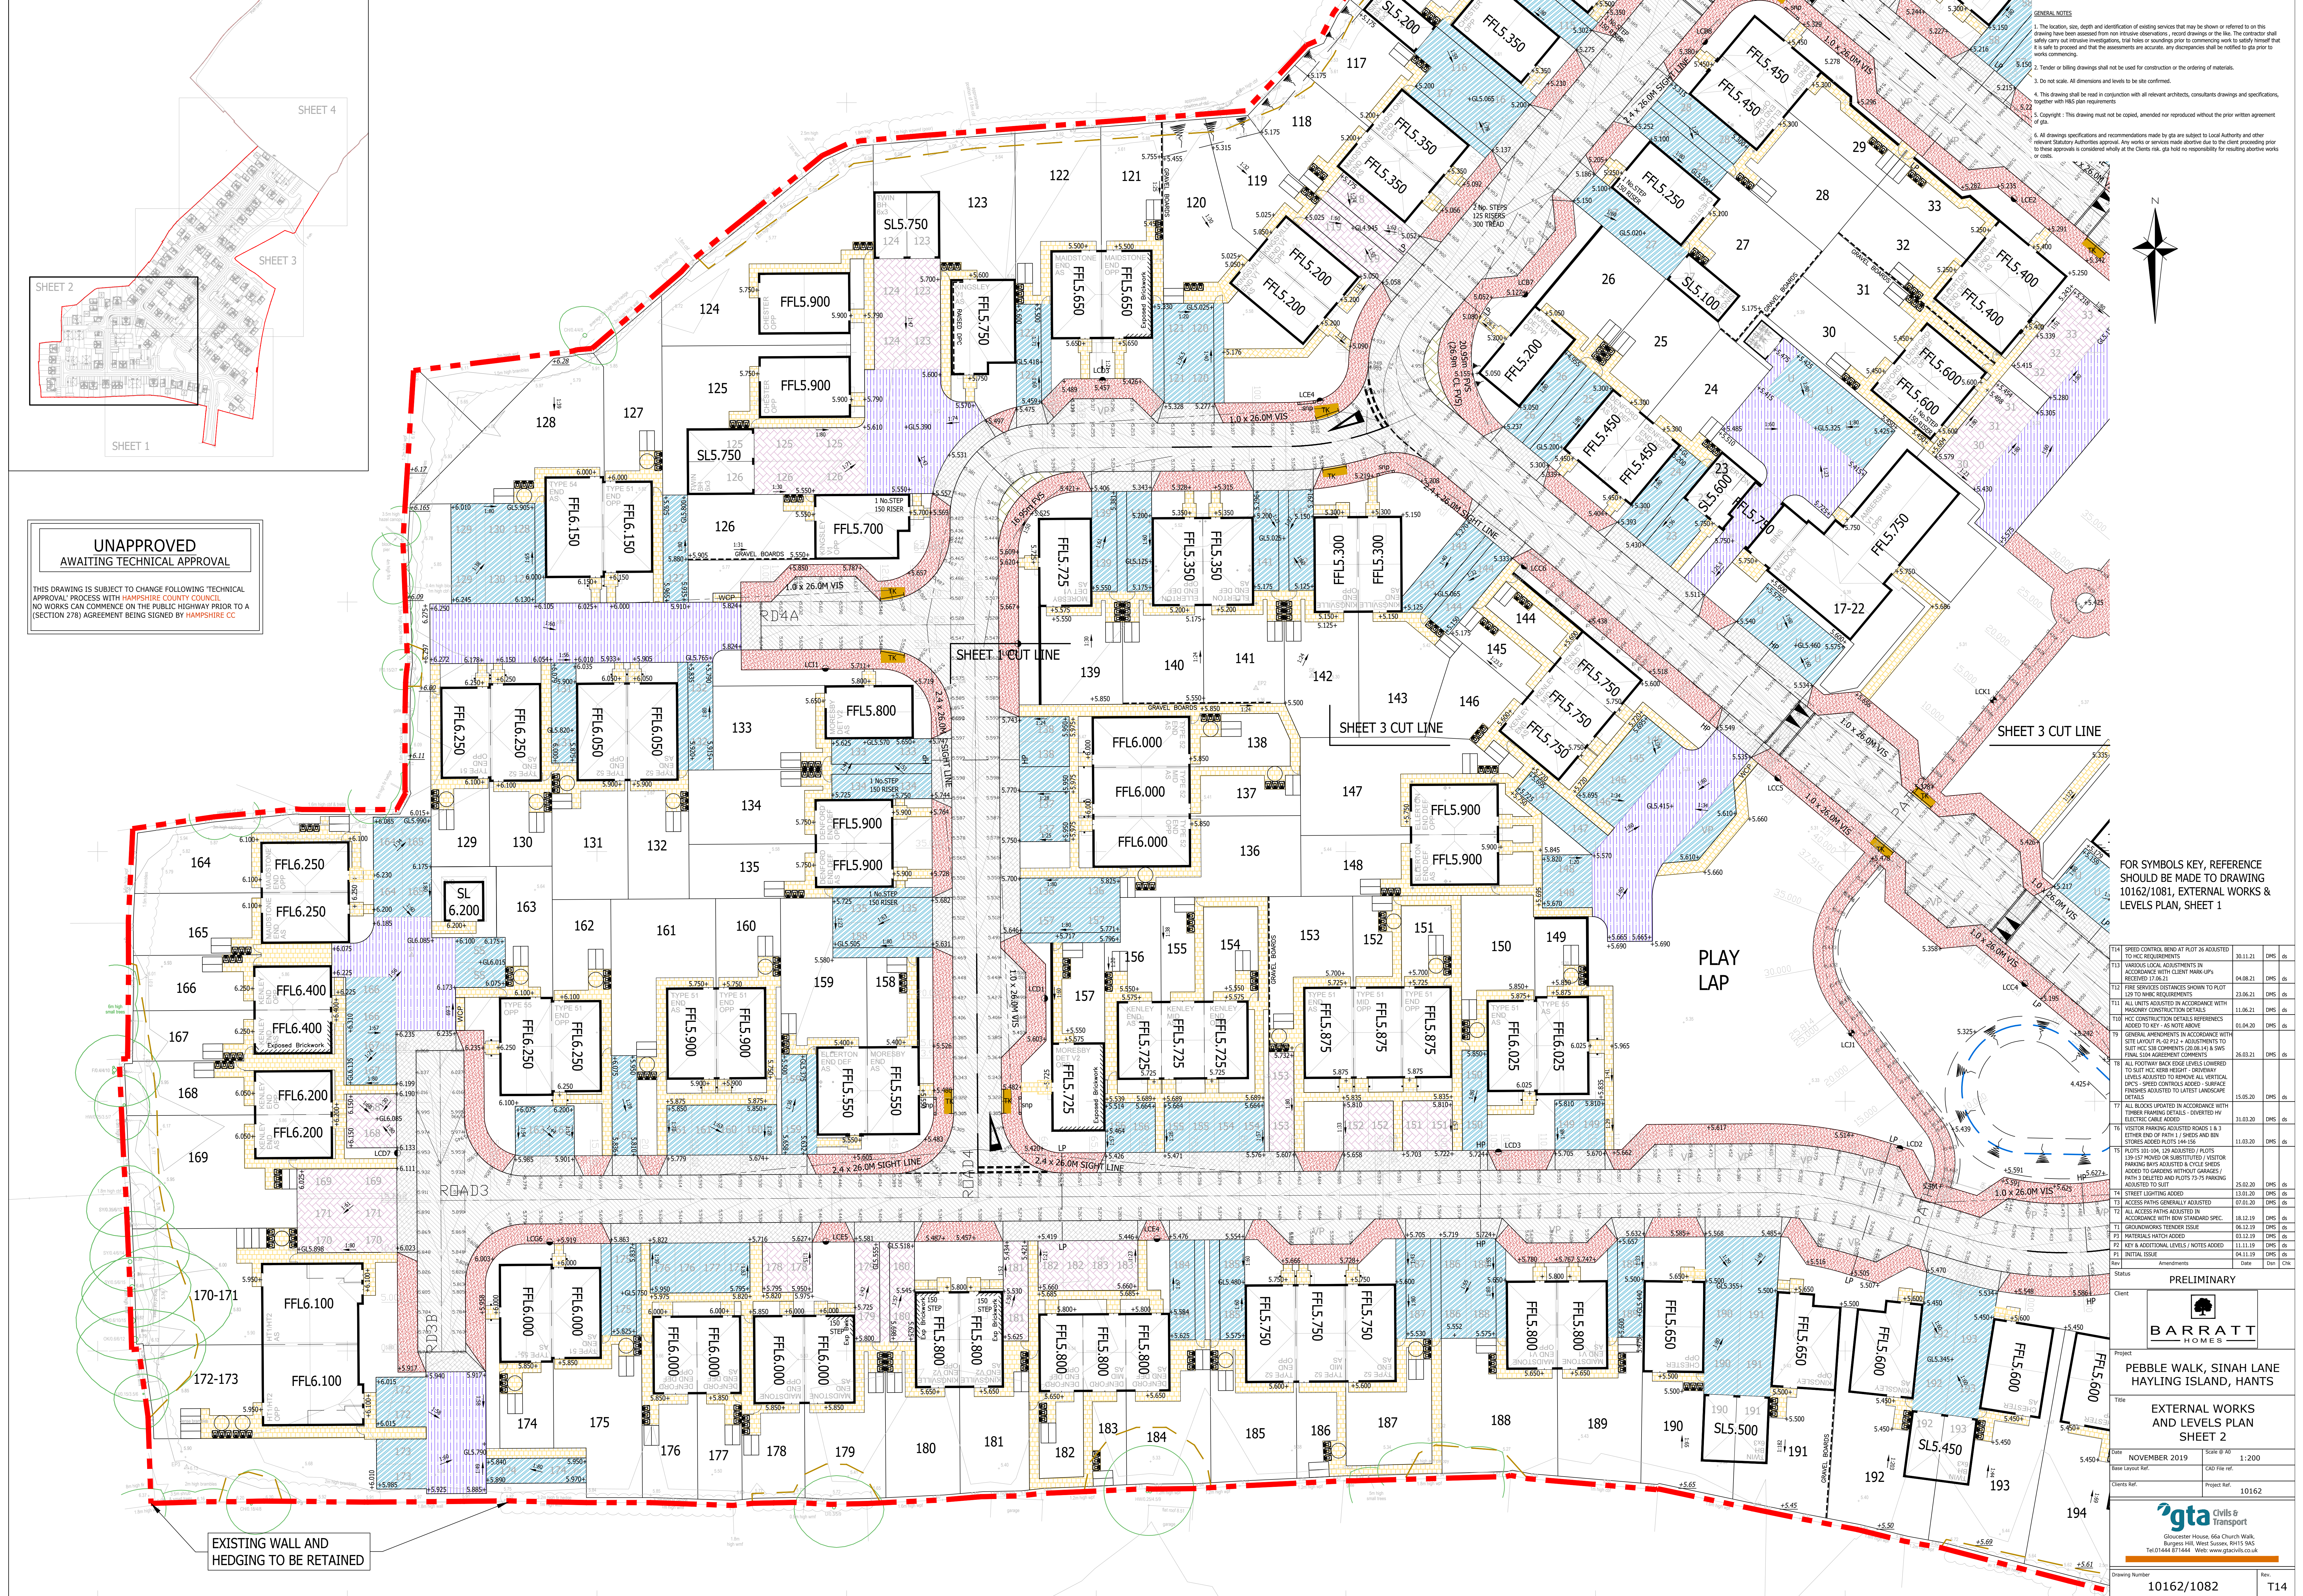

GENERAL NOTES

1. The location, size, depth and identification of existing services may be shown or referred to on this drawing have been assessed from non-intrusive observations - record drawing on the site. The contractor shall carry out intrusive investigations, trial holes or soundings prior to commencing work to satisfy himself that it is safe to proceed and that the assessments are accurate. Any discrepancies shall be notified to the client prior to works commencing.
2. Tender or billing drawings shall not be used for construction or the ordering of materials.
3. Do not scale. All dimensions and levels to be site confirmed.
4. This drawing shall be read in conjunction with all relevant architectural, consultants drawings and specifications, together with H&S plan requirements.
5. Copyright - This drawing must not be copied, amended nor reproduced without the prior written agreement of gta.
6. All drawings specifications and recommendations made by gta are subject to Local Authority and other relevant Statutory Authorities approval. Any works or services made abortive due to the client proceeding prior to these approvals is considered wholly at the client's risk. gta hold no responsibility for resulting abortive works or costs.

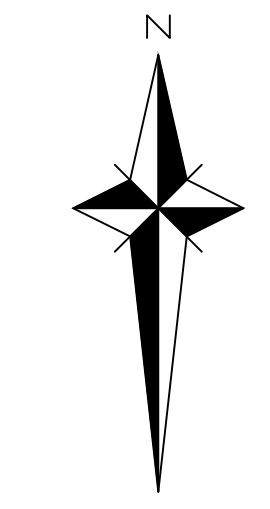

FOR SYMBOLS KEY, REFERENCE SHOULD BE MADE TO DRAWING 10162/1081, EXTERNAL WORKS & LEVELS PLAN, SHEET 1

T14	SPEED CONTROL BAND AT PLOT 36 ADJUSTED TO HCC REQUIREMENTS	30.11.21	DMS	ds
T13	VARIOUS LOCAL ADJUSTMENTS IN ACCORDANCE WITH CLIENT MARK-UPS RECEIVED 17.06.21	04.08.21	DMS	ds
T12	FIRE SERVICES DISTANCES SHOWN TO PLOT 129 TO HWK REQUIREMENTS	23.06.21	DMS	ds
T11	ALL UNITS ADJUSTED IN ACCORDANCE WITH MASONRY CONSTRUCTION DETAILS	11.06.21	DMS	ds
T10	HCC CONSTRUCTION DETAILS REFERENCES ADDED TO KEY - AS NOTE ABOVE	01.04.20	DMS	ds
T9	GENERAL AMENDMENTS IN ACCORDANCE WITH SITE LAYOUT PLAN 02.12.19 ADJUSTMENTS TO SUIT HCC S&B COMMENTS (20.08.19) & SHW FINAL SIGN AGREEMENT COMMENTS	26.03.21	DMS	ds
T8	ALL FOOTWAY BACK EDGE LEVELS COVERED TO SUIT HCC KERB HEIGHT - DRIVEWAY LEVELS ADJUSTED TO REMAIN AT VERTICAL DPCS - SPEED CONTROLS ADDED - SURFACE FINISHES ADJUSTED TO LATEST LANDSCAPE DETAILS	15.05.20	DMS	ds
T7	ALL BLOCKS UPDATED IN ACCORDANCE WITH TIMBER FINISHING DETAILS - OVERHEAT/HEM ELECTRIC CABLE ADDED	31.03.20	DMS	ds
T6	VISITOR PARKING ADJUSTED ROADS 1 & 3 EITHER END OF PATH 1 / SHEDS AND BIN STORES ADDED PLOTS 144-156	01.04.20	DMS	ds
T5	PLOTS 100-104, 129 ADJUSTED / PLOTS 138-137 MOVED OR SUBSTITUTED / VISITOR PARKING BAYS ADJUSTED IN CIVIC SHEDS ADDED TO GARDENS WITHOUT GARAGES / PATH 1 DETAILED AND PLOTS 75-79 PARKING ADJUSTED TO SUIT	25.02.20	DMS	ds
T4	STREET LIGHTING ADDED	03.01.20	DMS	ds
T3	ACCESS PATHS GENERALLY ADJUSTED	07.01.20	DMS	ds
T2	ALL ACCESS PATHS ADJUSTED IN ACCORDANCE WITH NEW STANDARD SPEC	06.12.19	DMS	ds
T1	GROUNDWORKS TENDER ISSUE	06.12.19	DMS	ds
T0	MATERIALS HATCH ADDED	03.12.19	DMS	ds
T-1	ADDED ADDITIONAL LEVELS / NOTES ADDED	11.11.19	DMS	ds
T-2	FINAL ISSUE	06.11.19	DMS	ds

PRELIMINARY

Client: **BARRATT HOMES**

Project: **PEBBLE WALK, SINAH LANE HAYLING ISLAND, HANTS**

Title: **EXTERNAL WORKS AND LEVELS PLAN SHEET 2**

Date: **NOVEMBER 2019** Scale: **1:200**

Base Layer Ref: **CAD File ref:**

Client Ref: **Project Ref:** 10162

gta Civils & Transport
Gower House, 65a Church Walk, Burgess Hill, West Sussex, BN15 9AS
Tel: 01444 871444 Web: www.gtaivils.co.uk

Drawing Number: **10162/1082** Rev: **T14**