

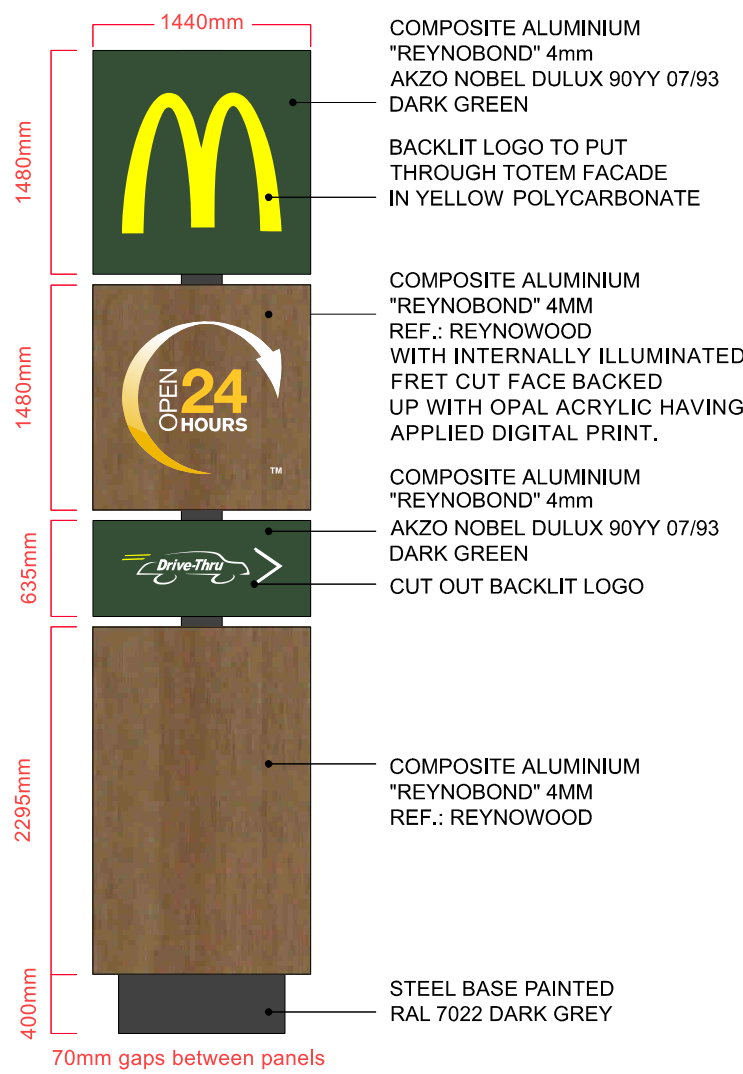


McDRIVE LOGO BOX
IS ADJUSTABLE AND POINTS
TO THE DRIVE-THRU LANE.



Front View

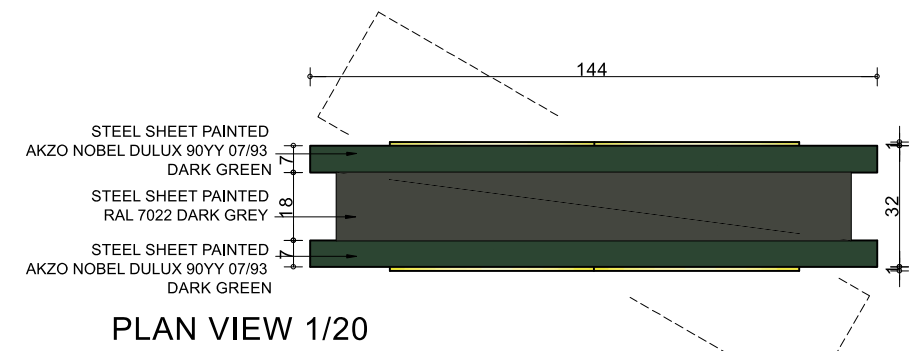

Side View

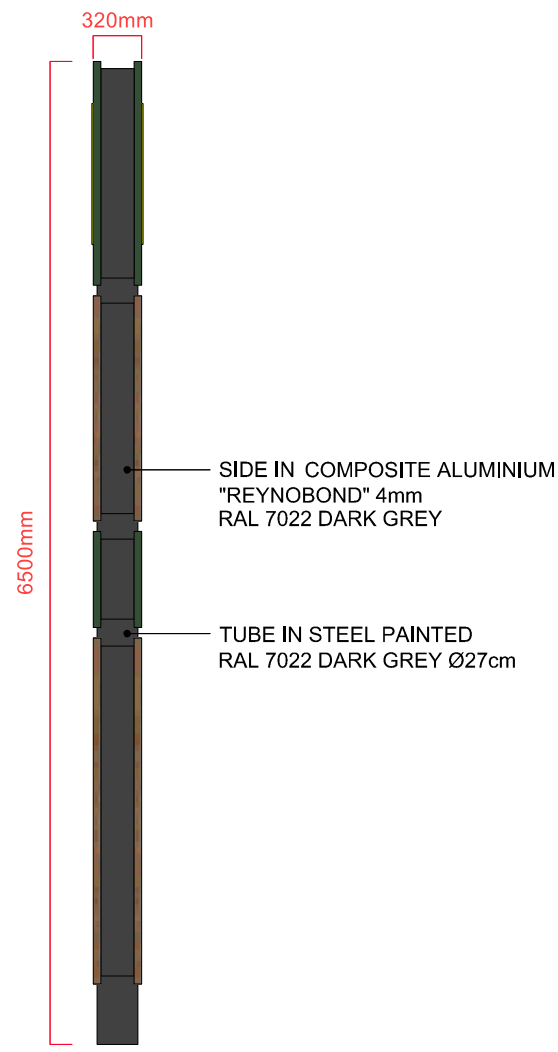

PLAN VIEW 1/20

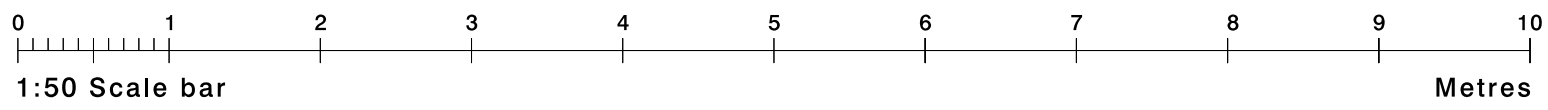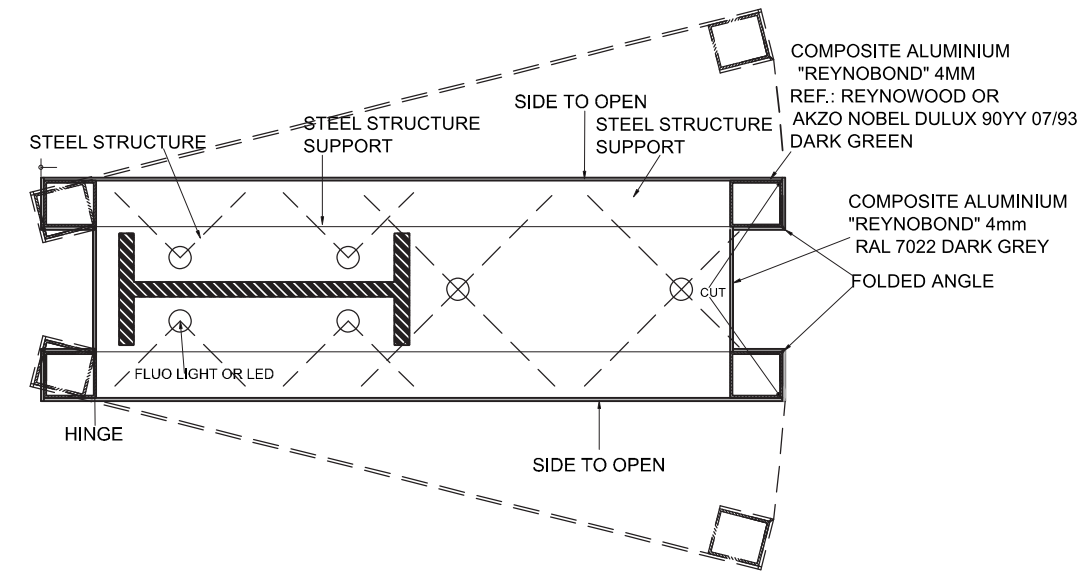

Site
McDonald's
Miscellaneous

Job Number
00000A Page 6

Drawing Location
U:\2019\2019 Drawings\McDonalds\

Scale
as shown @ A3

Drawn By
KJMc

Sales Rep
ARB



BUTTERFIELD SIGNS LTD
174 Sunbridge Rd
Bradford
West Yorkshire
BD1 2RZ
Tel: 01274 722244
Fax: 01274 848996
Web: www.butterfieldsigns.co.uk