


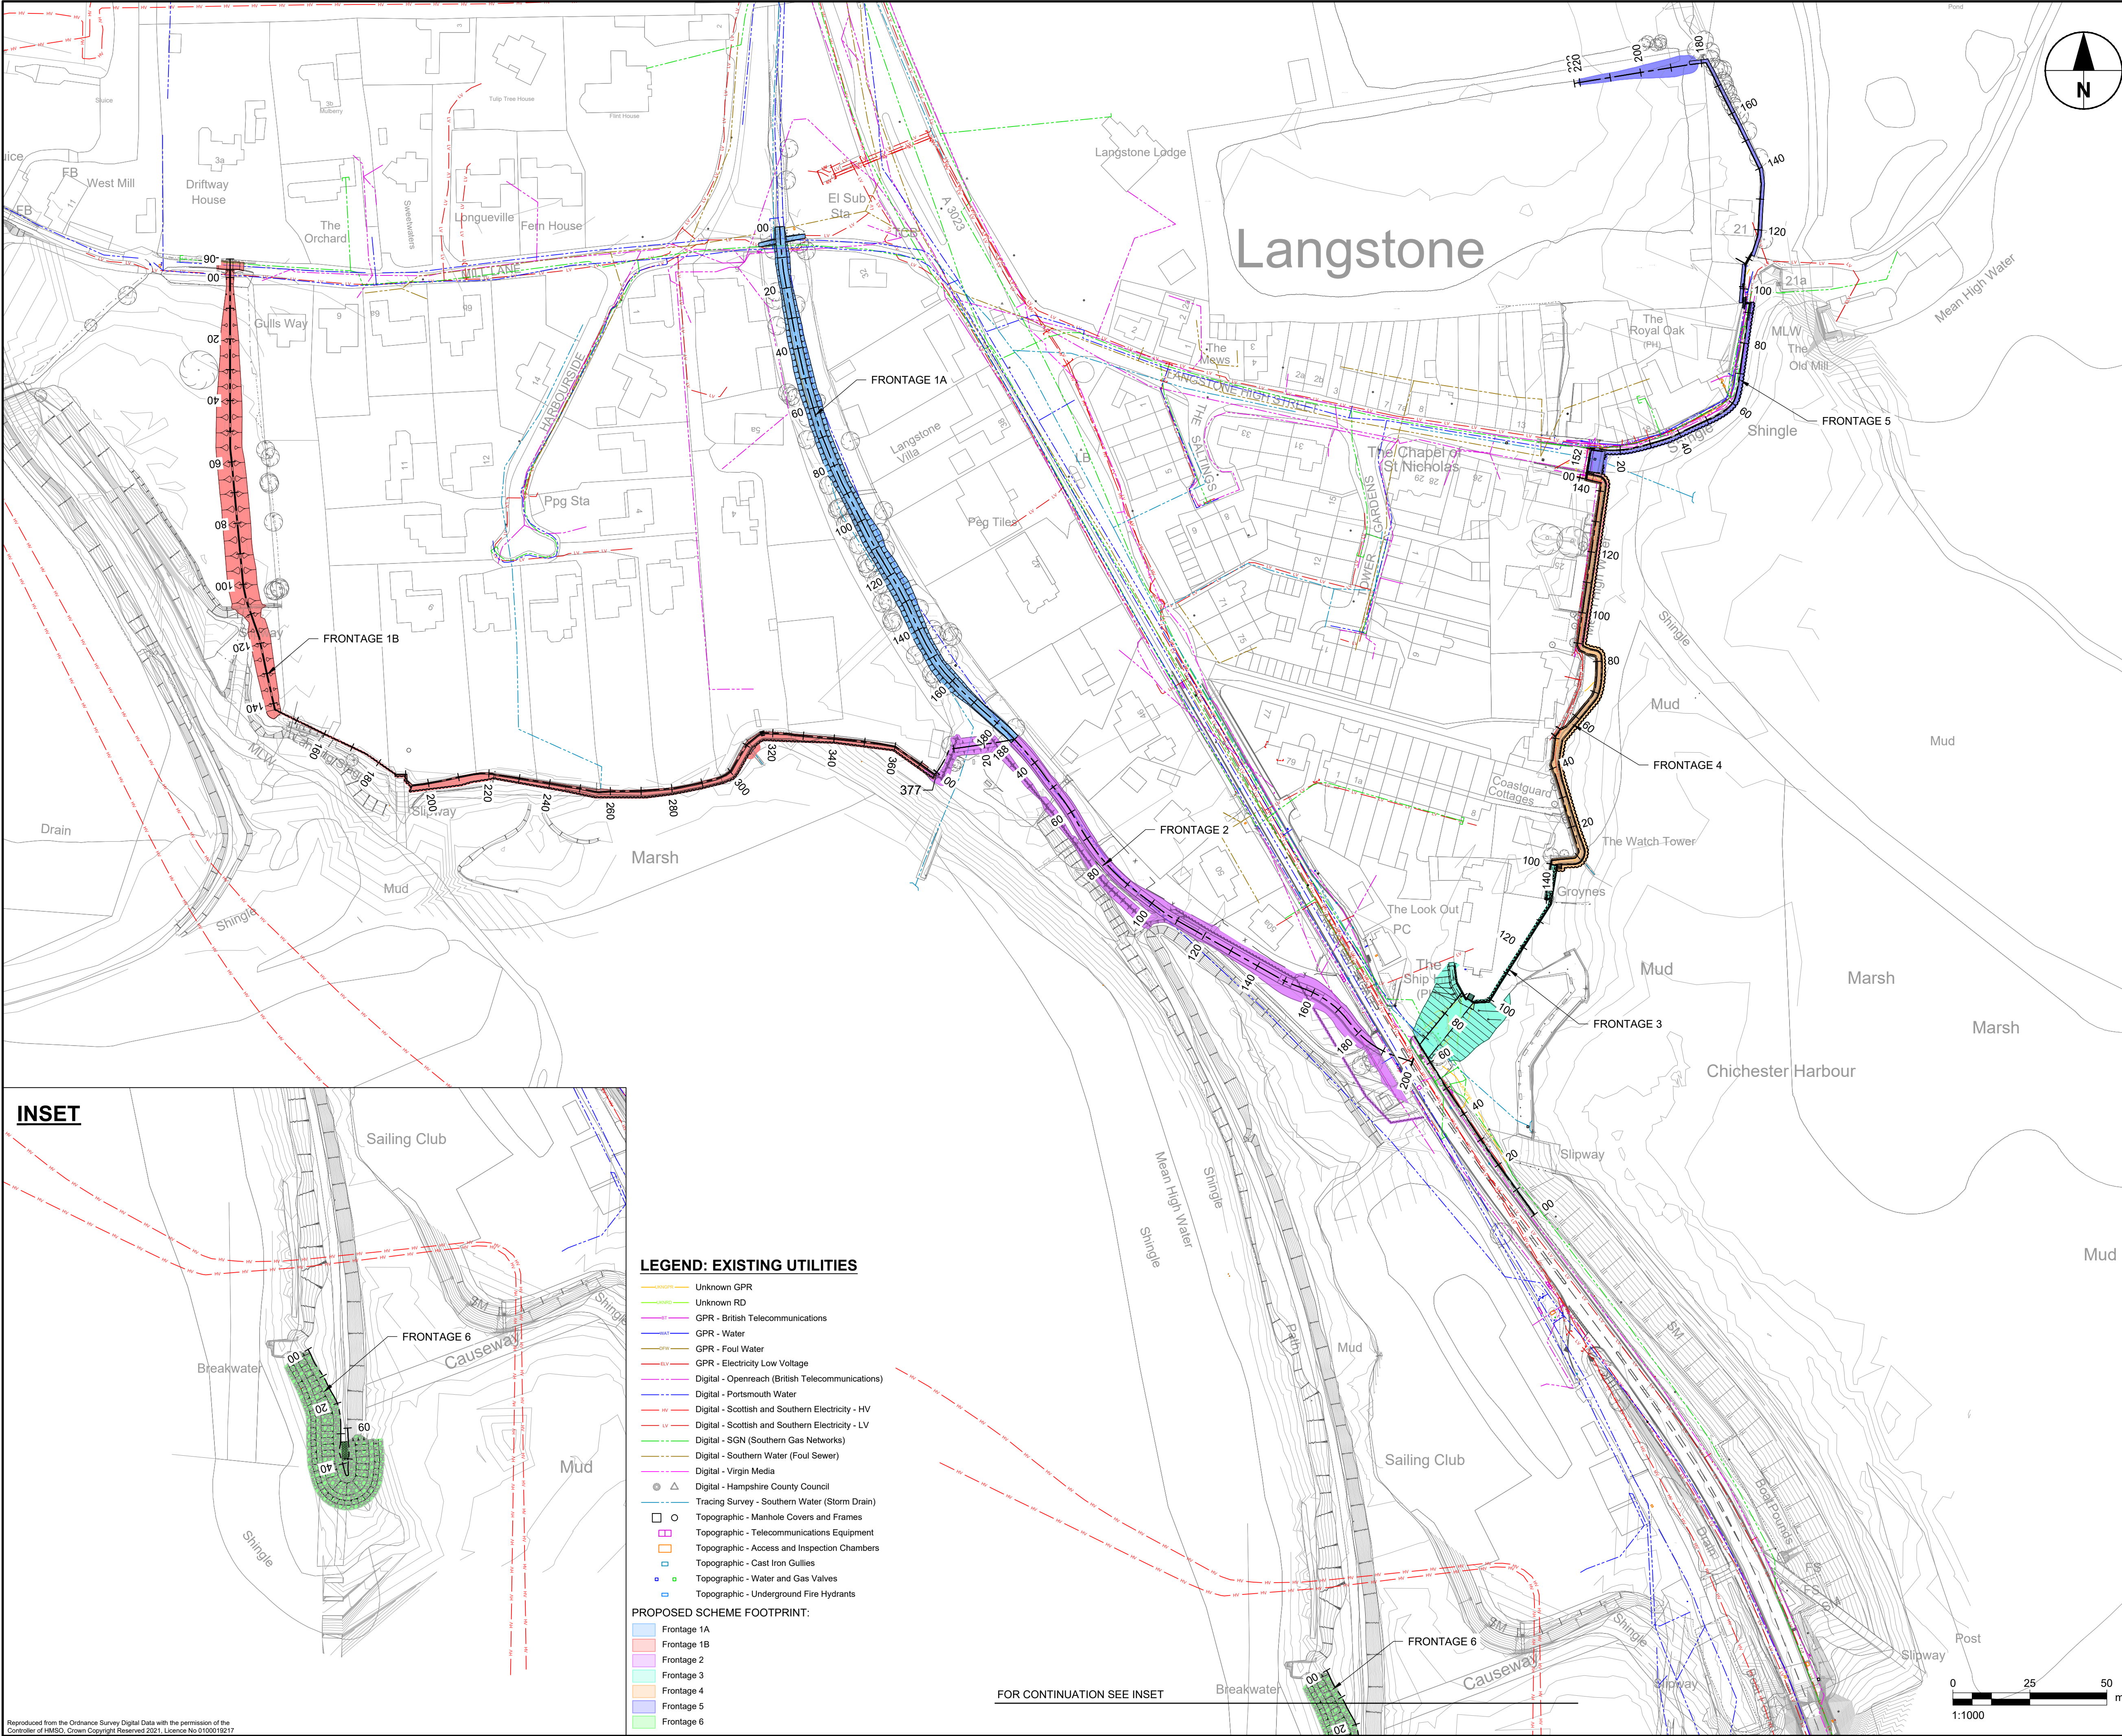

This drawing has been prepared for the use of AECOM's client. It may not be used, modified, reproduced or relied upon by third parties, except as agreed by AECOM or as required by law. AECOM accepts no responsibility, and denies any liability, whatsoever, to any party that uses or relies on this drawing without AECOM's express written consent. Do not scale this document. All measurements must be obtained from the stated dimensions.



PROJECT

Langstone Flood and Coastal Erosion Risk Management Scheme

CLIENT

HAVANT BOROUGH COUNCIL

CONSULTANT

Midpoint, Alençon Link,
Basingstoke, Hampshire,
RG21 7PP
T:
www.aecom.com

NOTES

- GENERAL NOTES
1. THIS DOCUMENT IS TO BE READ IN CONJUNCTION WITH ALL OTHER RELEVANT DOCUMENTATION.
 2. DO NOT SCALE FROM THIS DRAWING. USE ONLY PRINTED DIMENSIONS.
 3. ALL DIMENSIONS IN MILLIMETRES. ALL CHAINAGES, LEVELS AND COORDINATES ARE IN METRES, UNLESS DEFINED OTHERWISE.
 4. DEFENCE LENGTH/EXTENT SHOWN ARE APPROXIMATE. THE EXACT EXTENT OF THE TYPICAL CROSS SECTION IS TO BE CONFIRMED ON SITE WITH THE SUPERVISOR. EXISTING PATH LEVELS VARIES ALONG DEFENCE LENGTH, AND BEACH LEVEL VARY SPATIALLY AND WITH TIME.
 5. THIS DRAWING IS TO BE READ IN CONJUNCTION WITH DRM (LANG-ACM-ZZ-RK-ZZ-000106) FOR ANY IDENTIFIED POTENTIAL RISKS.
 6. ALSO REFER TO DRAWINGS: ALL SCHEME DRAWINGS.
- DRAWING SPECIFIC NOTE
8. DEFENCE ALIGNMENT DRAWN USING A COMBINATION OF TOPOGRAPHICAL SURVEY DATA PROVIDED BY COASTAL PARTNERS.
 9. IDENTIFY ALL EXISTING DRAINAGE ACROSS FLOOD DEFENCE ALIGNMENT AND MAINTAIN OR PROVIDE FLAP VALVES TO ENSURE DRAINAGE IS MAINTAINED.
 10. REFER TO DEFENCE TYPICAL CROSS SECTIONS FOR DETAILS.
 11. EXISTING SERVICES ARE INDICATIVE ONLY AND EXACT POSITIONS AND DEPTHS MUST BE CONFIRMED ON SITE BY CONTRACTOR.


ISSUE/REVISION

ISSUE/REVISION	DATE	DESCRIPTION
P01	21/11/23	100% Detailed Design
P02	08/02/24	Construction Issue
C01	08/02/24	Construction Issue
I/R	DATE	DESCRIPTION

ISSUE PURPOSE / SUITABILITY

Detail Design Authorised/Accepted

KEY PLAN

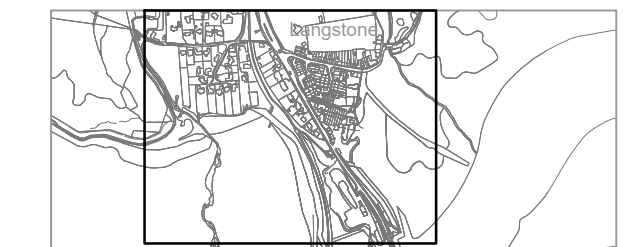

PROJECT NUMBER

60656877

SHEET TITLE

SERVICES PLAN

SHEET NUMBER

LANG-ACM-UT-ZZ-DR-UT-011002