


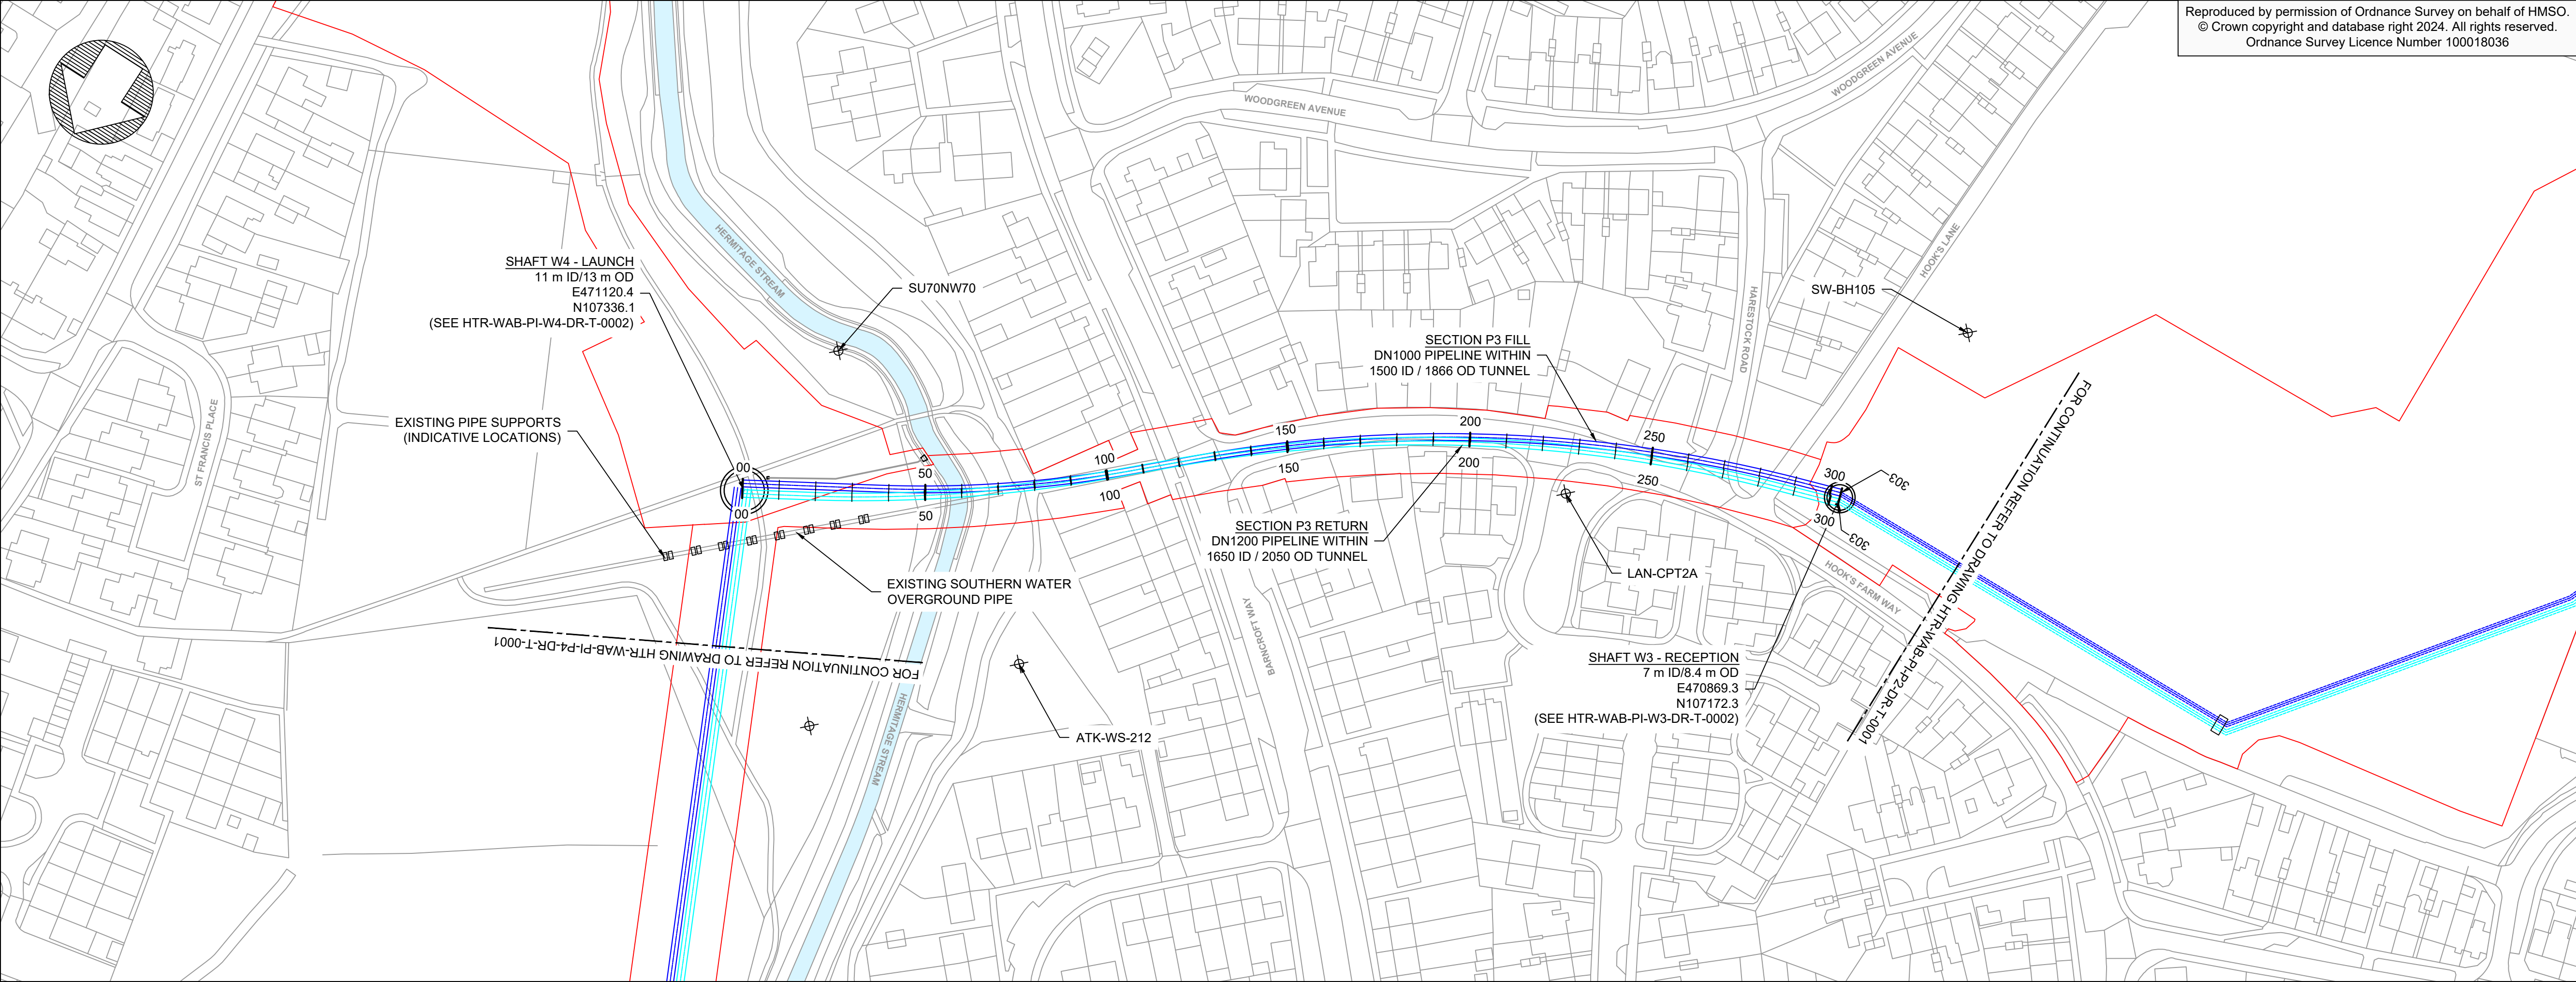

Notes:

- TUNNEL CHAINAGES ARE DEFINED IN METRES BETWEEN SHAFT CENTRES.

LEGEND:

- FILL PIPELINE
- RETURN PIPELINE
- REDLINE BOUNDARY
- GROUND INVESTIGATION LOCATION

ID = INNER DIAMETER
OD = OUTER DIAMETER

GEOTECHNICAL SECTIONS KEY

COLOUR = PRIMARY MATERIAL

- UNKNOWN
- MADE GROUND
- CLAY
- SILT
- SAND
- GRAVEL
- ASSESSED ZONE OF CORE LOSS

PATTERN = SECONDARY MATERIAL

- Clayey
- Silty
- Sandy
- Gravelly (or coarser)

IF MATERIAL COARSER THAN SAND IS PRESENT AS A TERTIARY OR LESSER COMPONENT, AN ADDITIONAL GRAVEL PATTERN IS ALSO SHOWN.

0 5 10 15 20 25 m
SCALE 1:250

0 20 40 60 80 100 m
SCALE 1:1000

Rev	By	Ckd	App	Description	Date	
P02	A4	JT	BP	BC	PLANNING VERSION	03/05/24
P01	S4	JT	BP	BC	FILL PIPELINE UPSIZING	14/02/24

WARD & BURKE

Drawing Suitability: APPROVED FOR DETAILED DESIGN
Contractors Drawing Number: HTR-WAB-PI-P3-DR-T-0001

Telephone: Havant (023) 9249 9888
Fax: Havant (023) 9245 3632
Website: www.portsmouthwater.co.uk
Registered Office: PO Box 8 West Street
Havant Hampshire PO9 1LG
REGISTERED IN ENGLAND No. 2536455


Portsmouth Water

Date:	Scale:	Sheet:	Sheet Size:
03/05/2024	1:1000	03 of 09	A1

Project Title: HAVANT THICKET RESERVOIR

Drawing Title: BEDHAMPTON TO HTR PIPELINE
DUAL PIPELINE PLAN AND LONGSECTION
SECTION P3

Portsmouth Water Drawing Number: Rev: P02

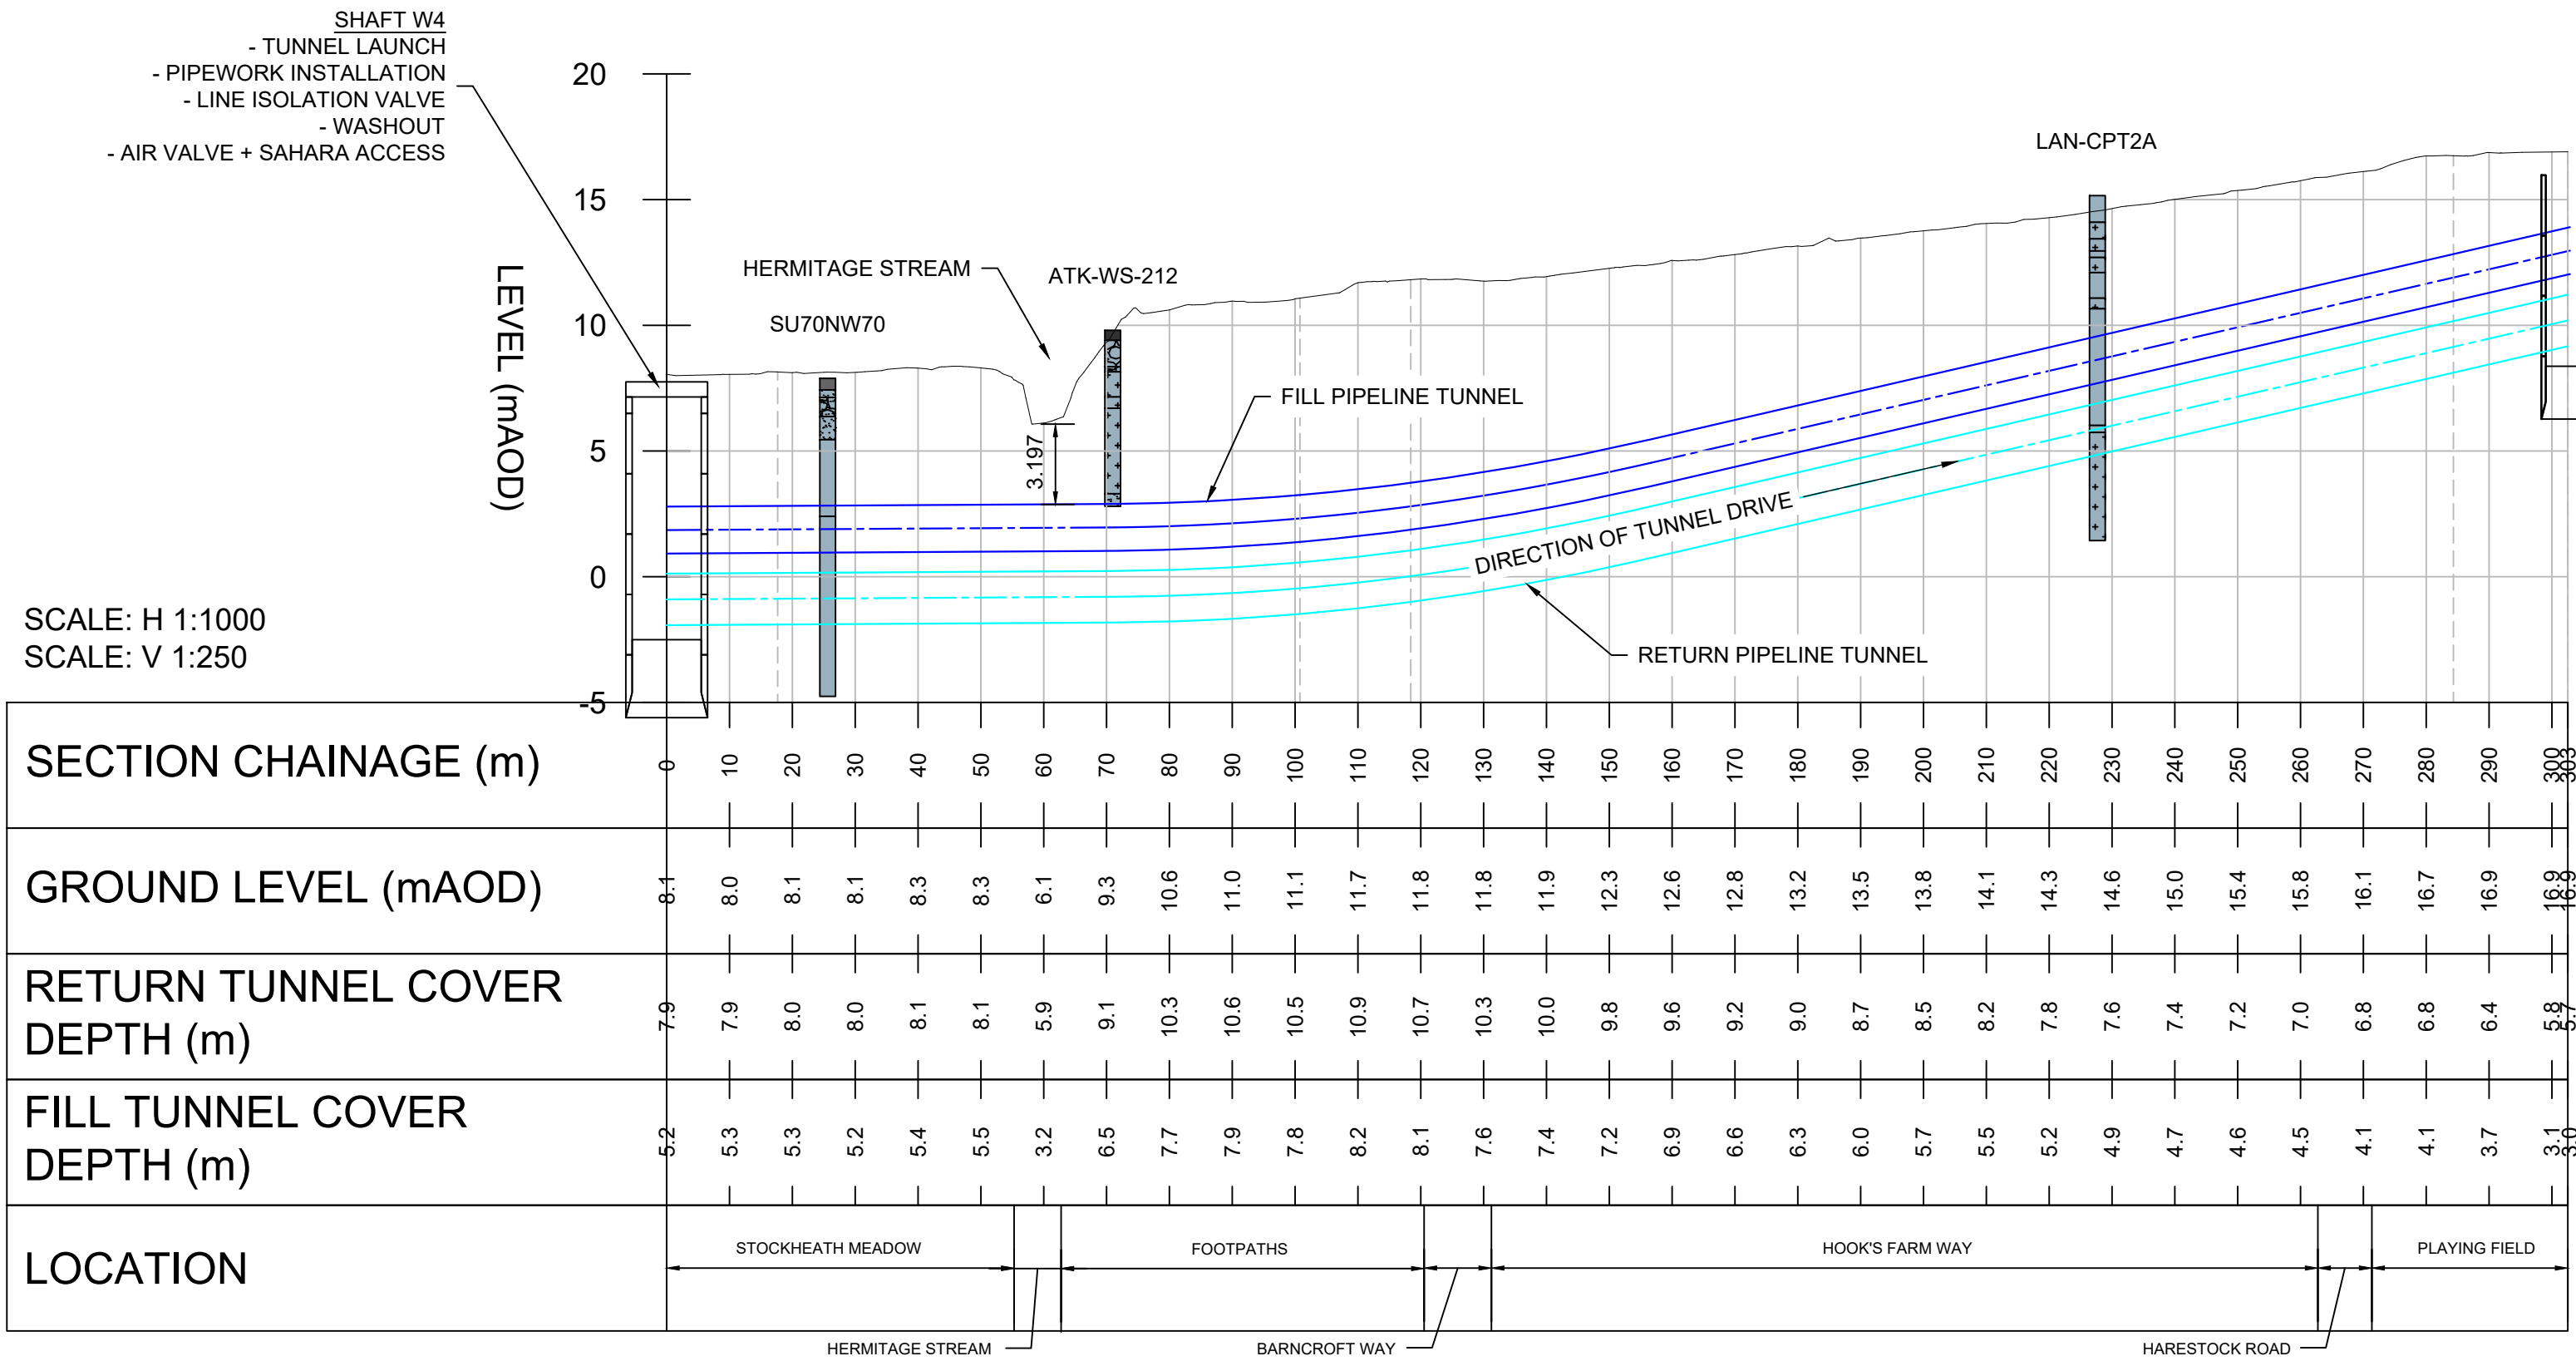

ALL DIMENSIONS ARE IN MILLIMETRES
UNLESS OTHERWISE STATED