


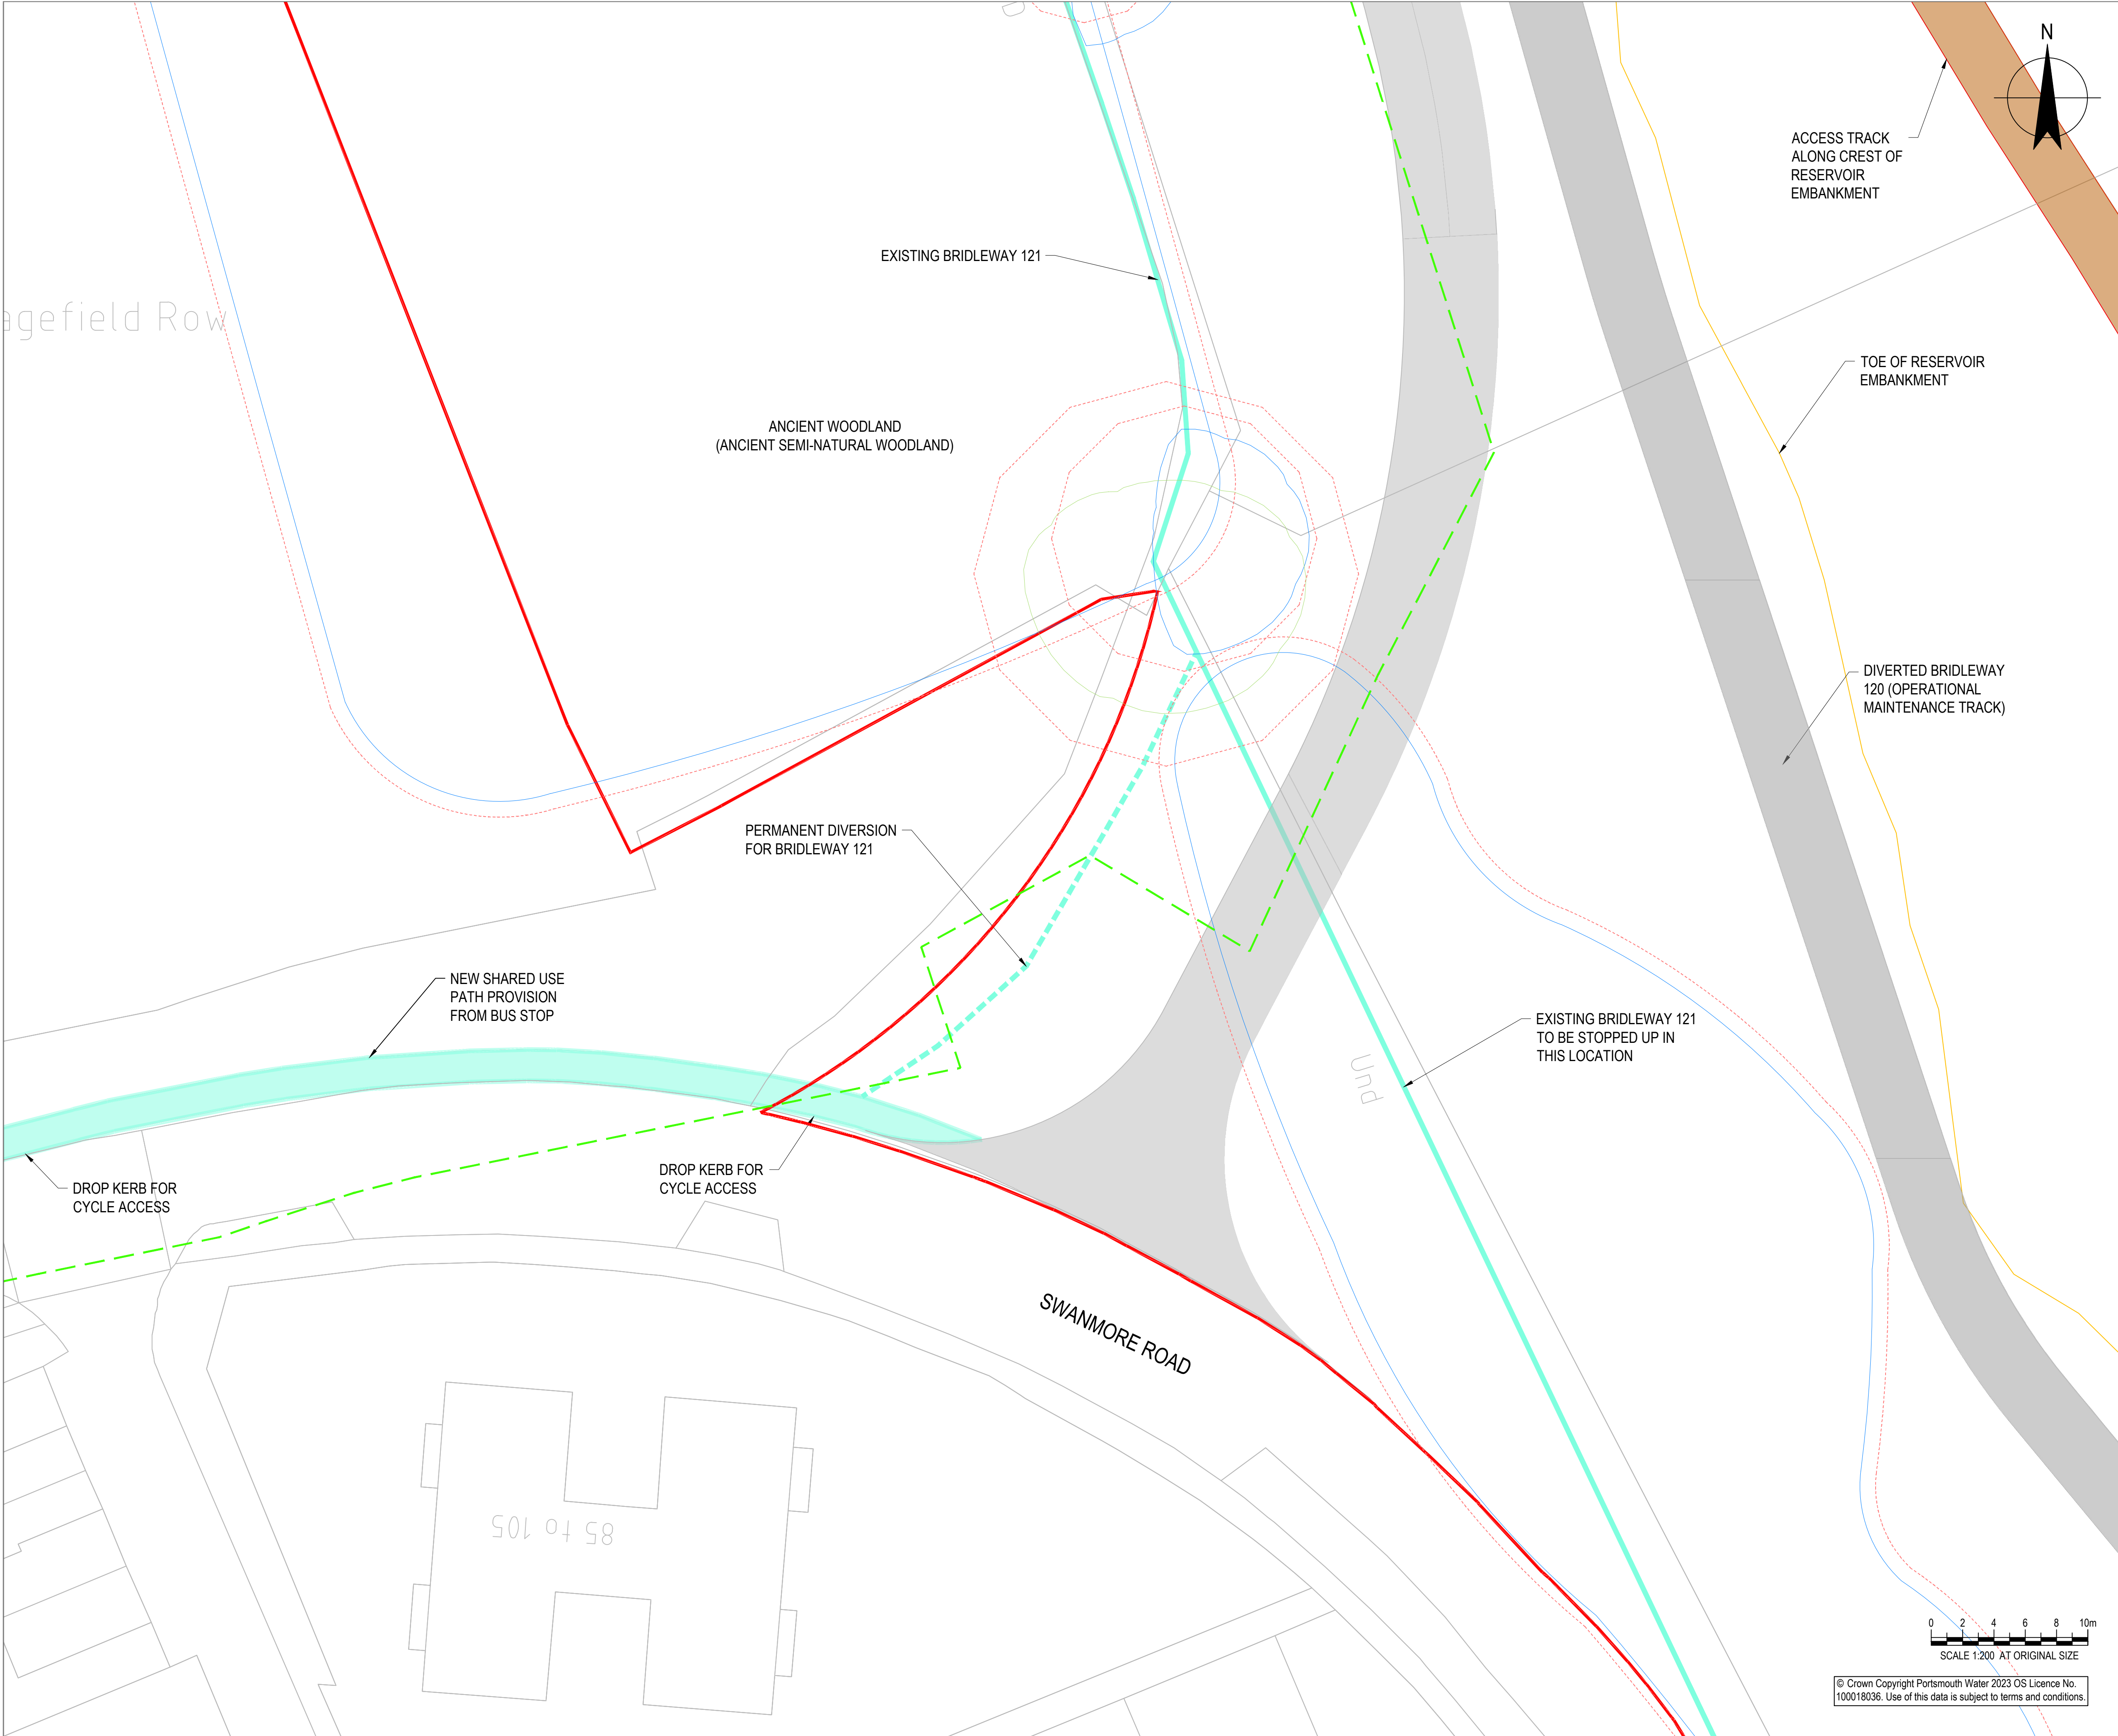

- Key
- Application boundary
 - Ancient and Semi Natural Woodland / Ancient Replanted Woodland 15m offset
 - Category A tree
 - Category B tree
 - Category U tree
 - Category C tree

NOTES

1. All dimensions in metres unless otherwise stated.

REFERENCE DOCUMENTS AND DRAWINGS

P02	FOR APPROVAL	SWG	SWG	16/04/2024
P01	FOR COMMENTS	SWG	SWG	09/04/2024
Rev	Description	Checked	Approved	Date
Author	PR	Drafting Check	SWG	
Designer	IJD	Design Check	SWG	

Telephone: Havant (023) 9249 9888
Fax: Havant (023) 9245 3632
Website: www.portsmouthwater.co.uk
Registered Office: PO Box 8 West Street
Havant Hampshire PO9 1LG
REGISTERED IN ENGLAND No. 2538455



Project No.
12547181

Client PORTSMOUTH WATER

Project HAVANT THICKET RESERVOIR

Status FOR APPROVAL Status Code S4

Drawing Title SOUTHERN ACCESS ROAD JUNCTION WITH SWANMORE RD Size A1

HTR-GHD-ZZ-ZZ-DR-T-0003 Drawing No. P02