


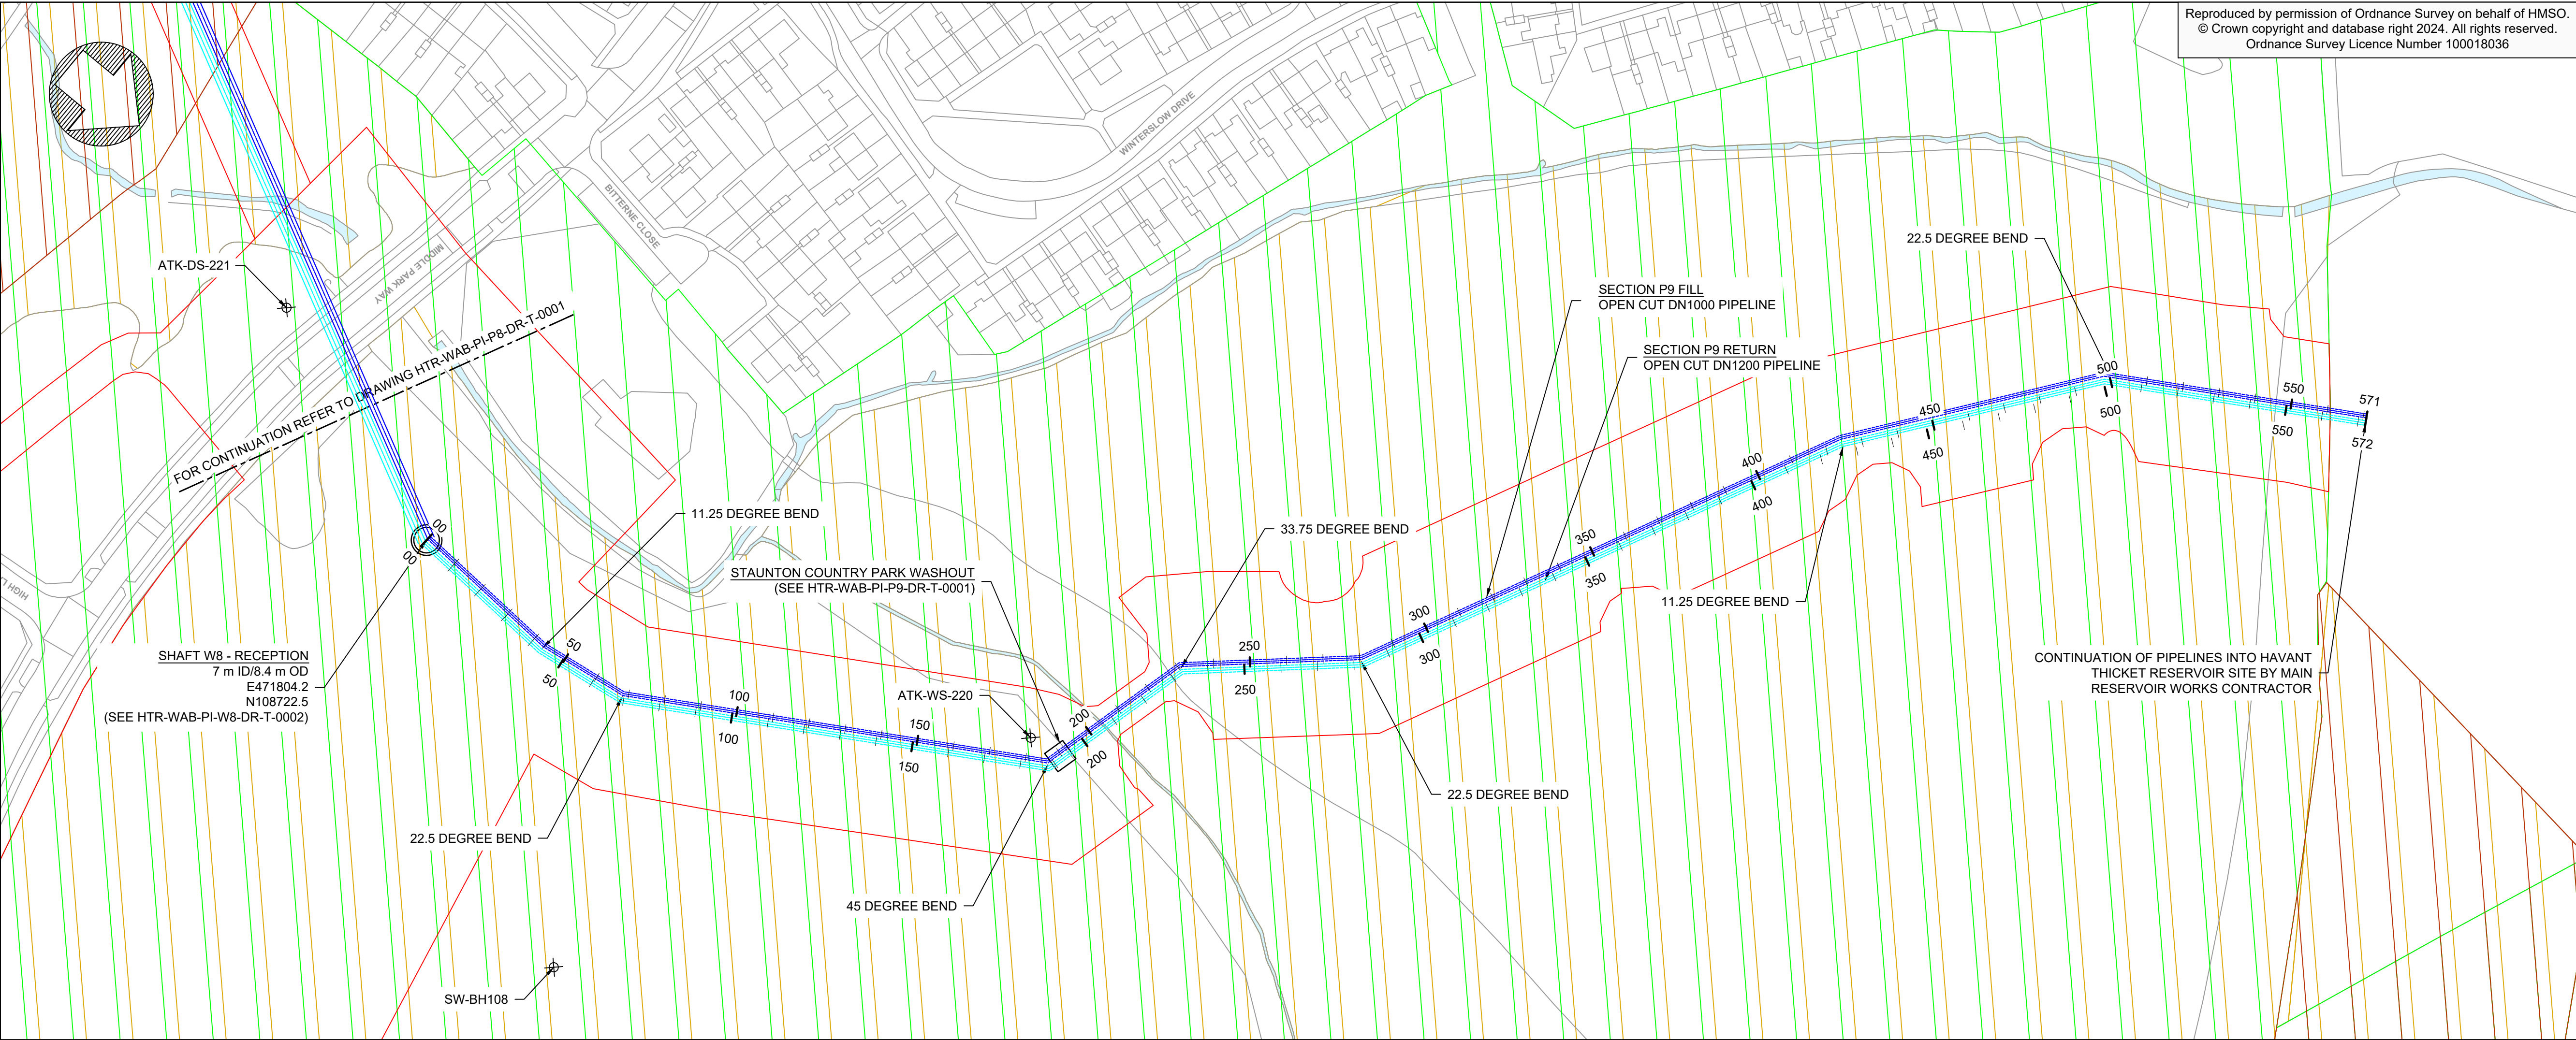

KEY PLAN

Notes:

- FOR OPEN CUT CROSS SECTION SEE HTR-WAB-PI-ZZ-DR-W-0006

LEGEND:

- FILL PIPELINE
- RETURN PIPELINE
- REDLINE BOUNDARY
- REGISTERED PARKS AND GARDENS
- ANCIENT WOODLAND
- SITES OF IMPORTANCE FOR NATURE CONSERVATION
- GROUND INVESTIGATION LOCATION

ID = INNER DIAMETER
OD = OUTER DIAMETER

GEOTECHNICAL SECTIONS KEY

COLOUR = PRIMARY MATERIAL

- UNKNOWN
- MADE GROUND
- CLAY
- SILT
- SAND
- GRAVEL
- ASSESSED ZONE OF CORE LOSS

PATTERN = SECONDARY MATERIAL

- Clayey
- Silty
- Sandy
- Gravelly (or coarser)

IF MATERIAL COARSER THAN SAND IS PRESENT AS A TERTIARY OR LESSER COMPONENT, AN ADDITIONAL GRAVEL PATTERN IS ALSO SHOWN.

0 5 10 15 20 25 m
SCALE 1:250

0 20 40 60 80 100 m
SCALE 1:1000

Rev	By	Ckd	App	Description	Date
P02 A4	JT	BP	BC	PLANNING VERSION	03/05/24
P01 S4	JT	BP	BC	FILL PIPELINE UPSIZING	15/02/24

WARD & BURKE

Drawing Suitability: APPROVED FOR DETAILED DESIGN Status: A4

Contractors Drawing Number: HTR-WAB-PI-P9-DR-T-0003

Telephone: Havant (023) 9249 9888
Fax: Havant (023) 9245 3632
Website: www.portsmouthwater.co.uk
Registered Office: PO Box 8 West Street
Havant Hampshire PO9 1LG
REGISTERED IN ENGLAND No. 2536455

Portsmouth Water

Date: 03/05/2024 Scale: 1:1000 Sheet: 09 of 09 Sheet Size: A1

Project Title: HAVANT THICKET RESERVOIR

Drawing Title: BEDHAMPTON TO HTR PIPELINE
DUAL PIPELINE PLAN AND LONGSECTION
SECTION P9

ALL DIMENSIONS ARE IN MILLIMETRES
UNLESS OTHERWISE STATED

DO NOT SCALE FROM THIS DRAWING
USE SHOWN DIMENSIONS ONLY

Portsmouth Water Drawing Number: Rev: P02

