




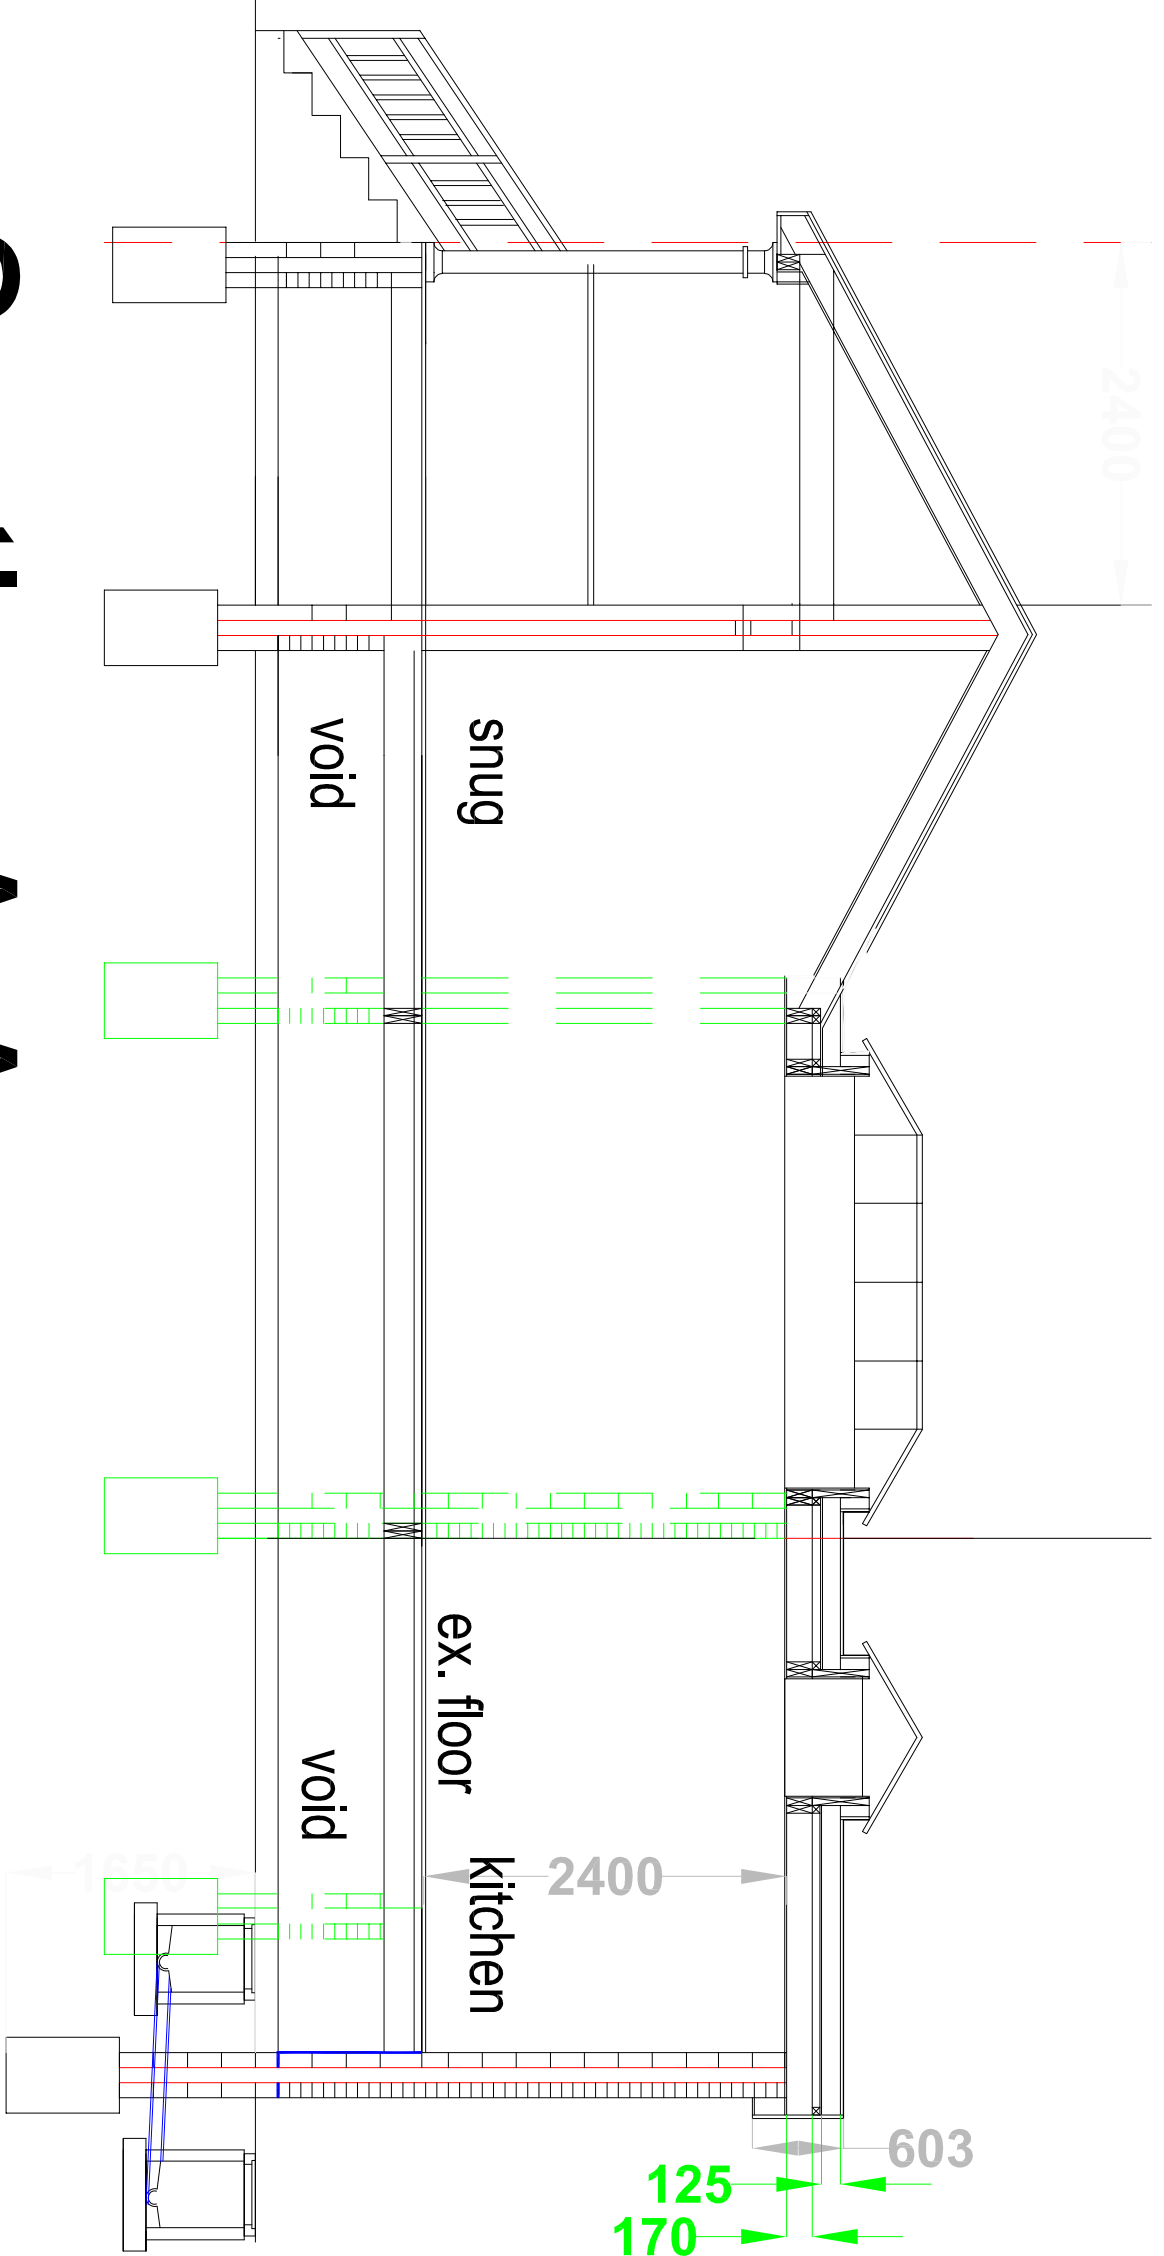

Section A-A

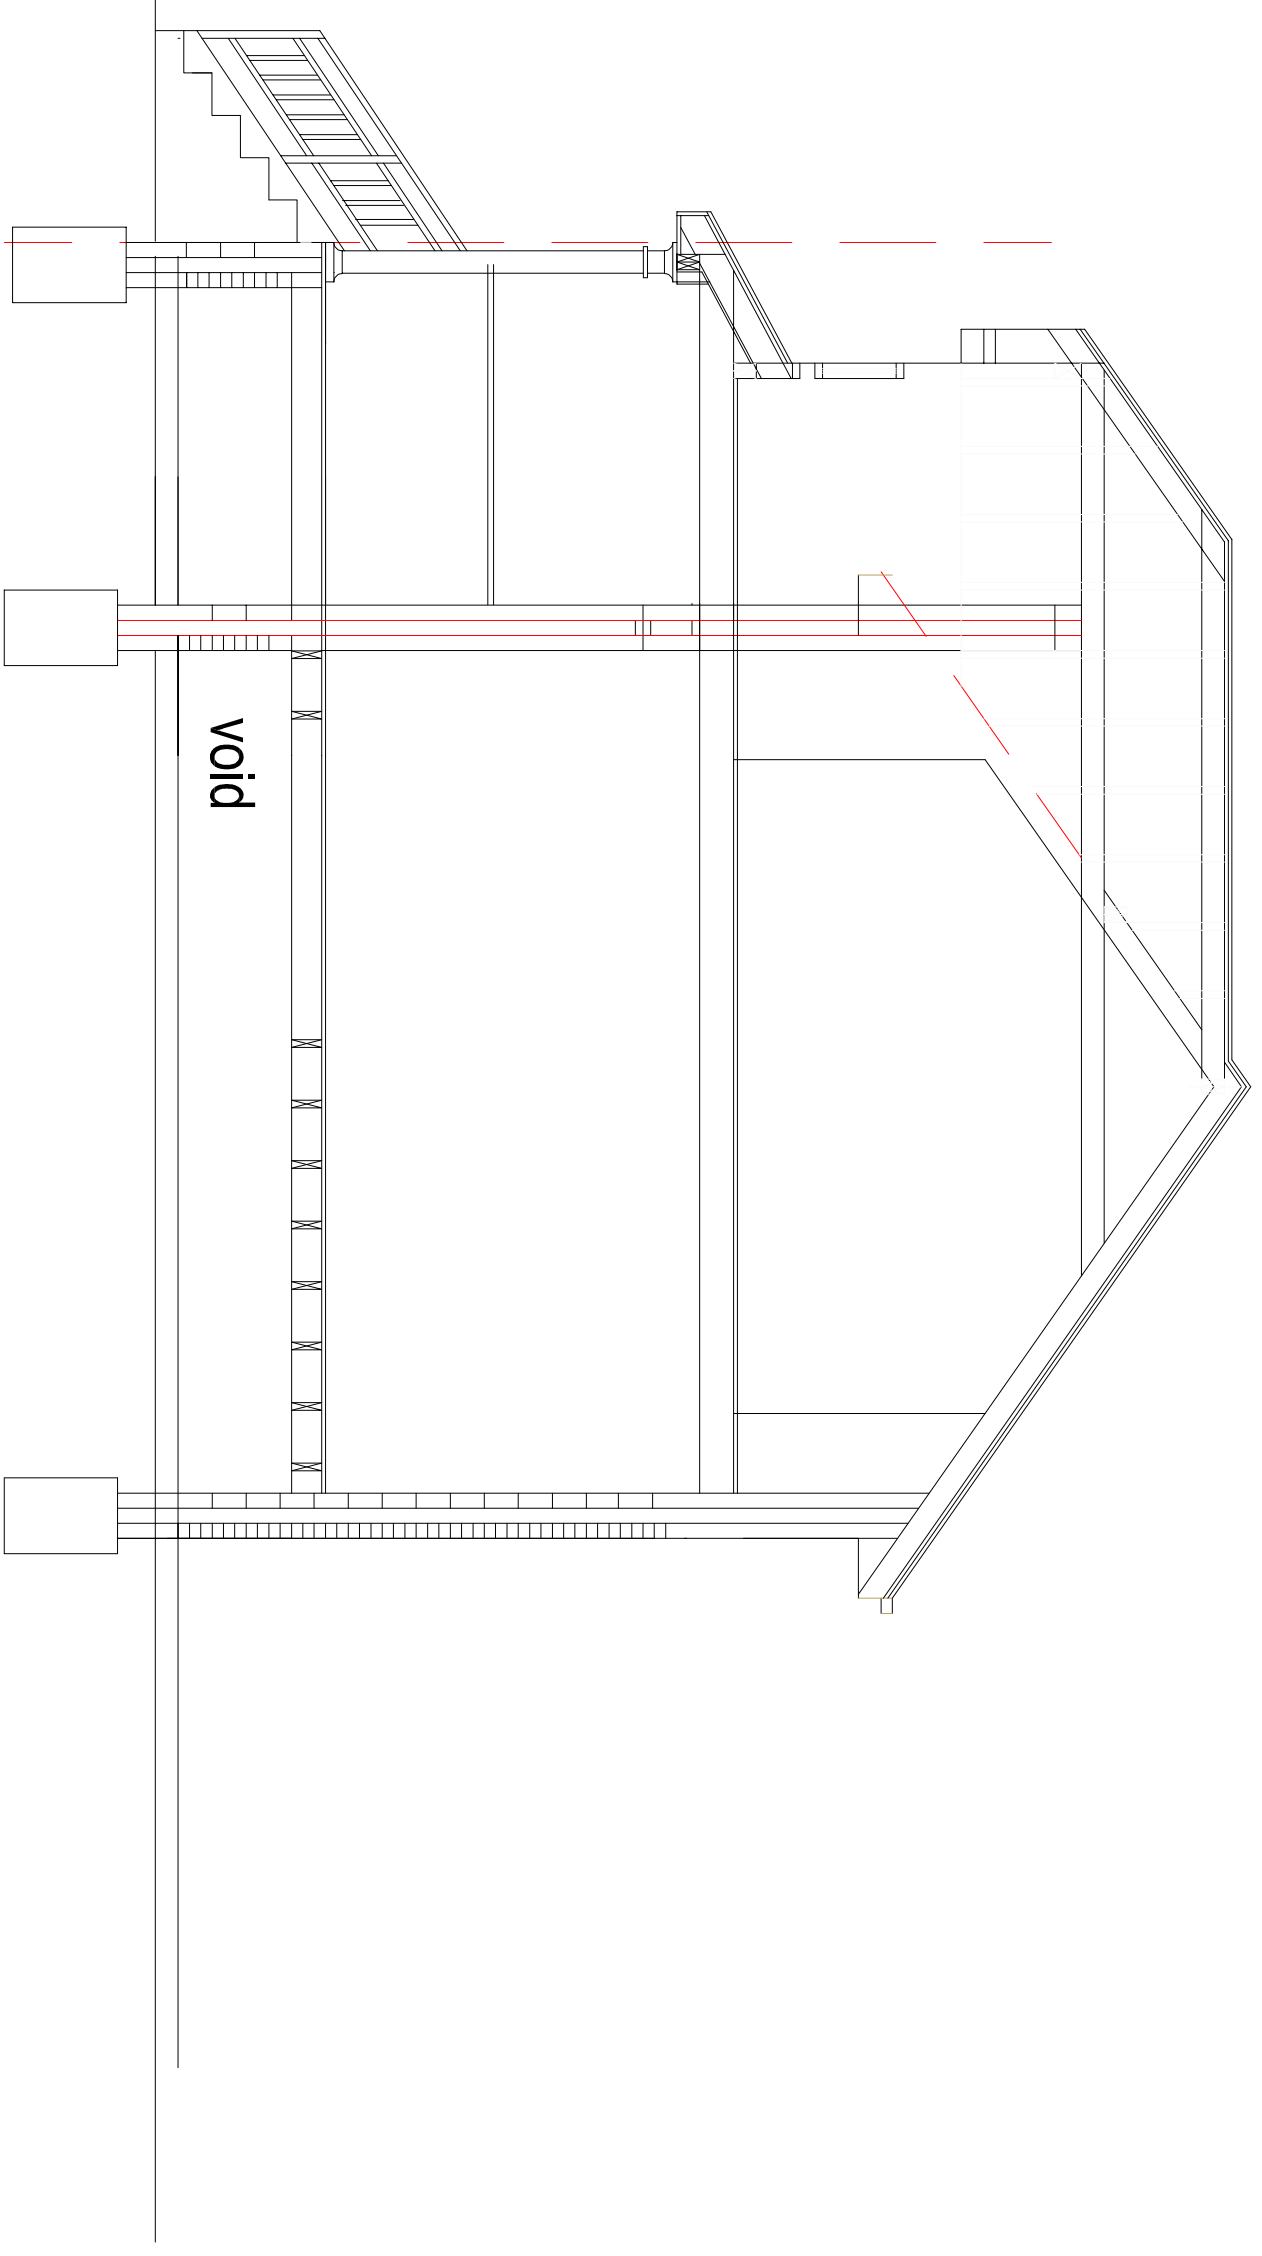

Section B-B

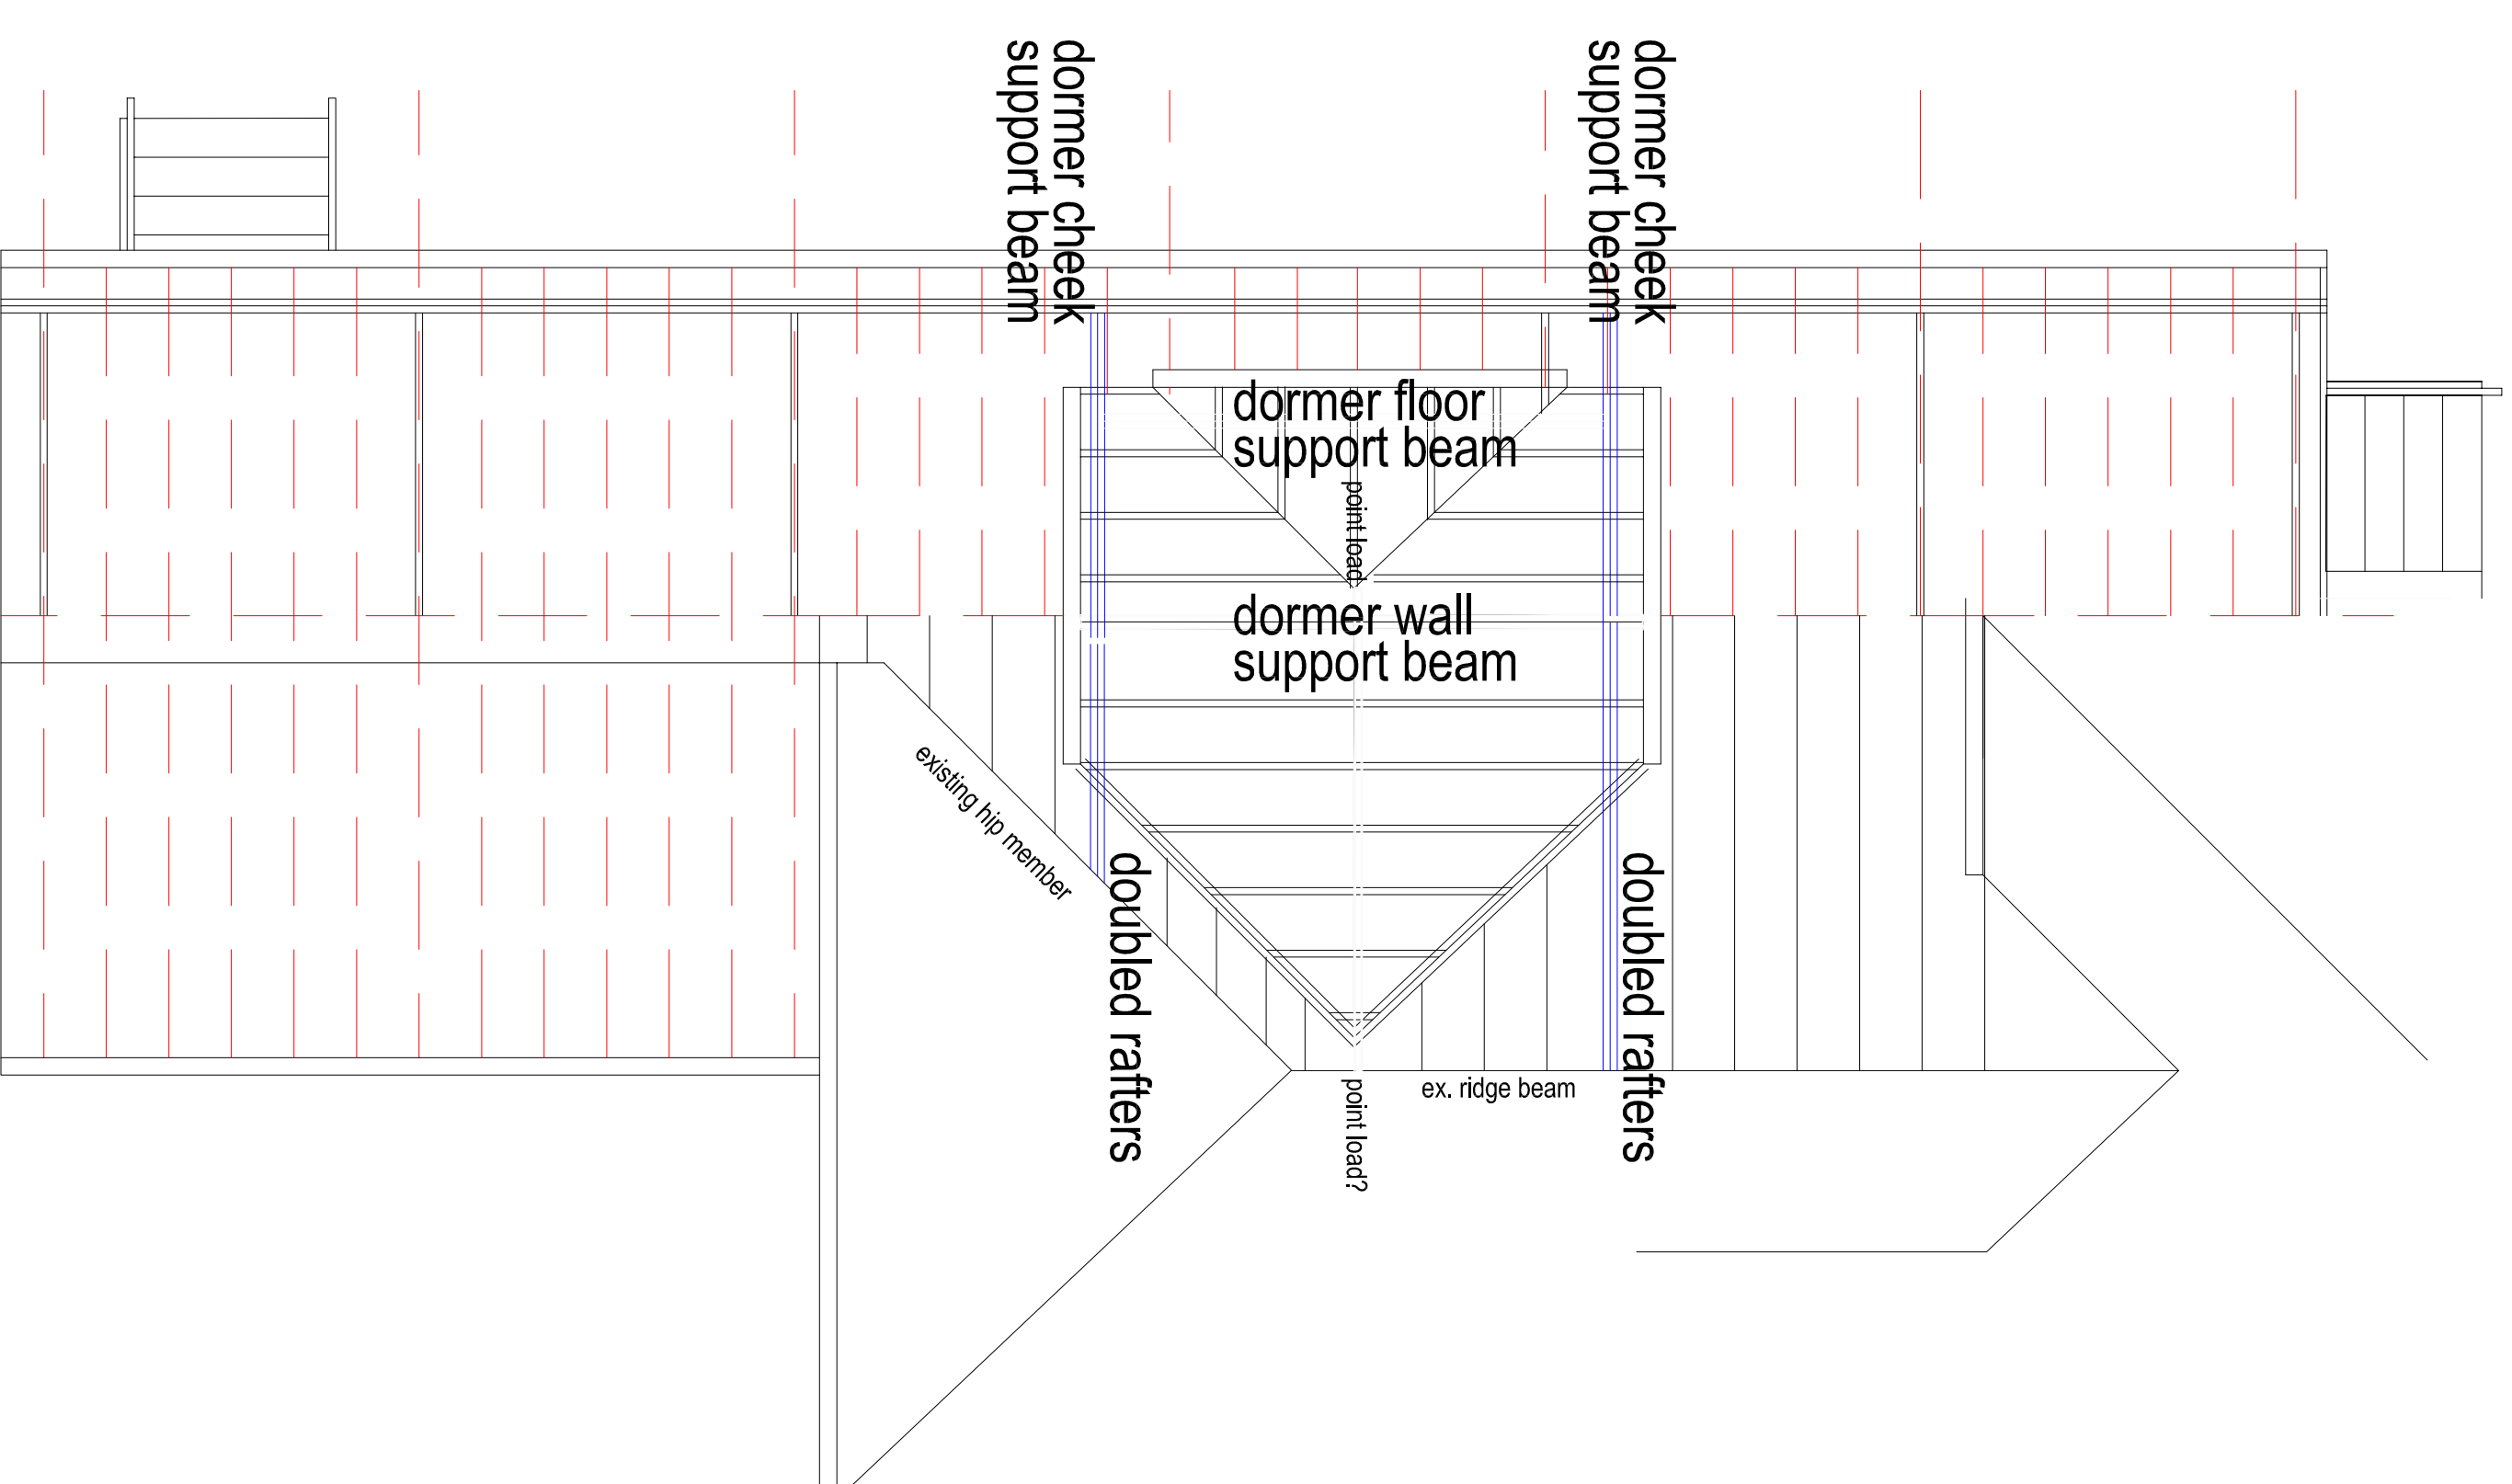

Part Dormer Plan

DATE	SCALE	
Mar. 2024	1/50	
