


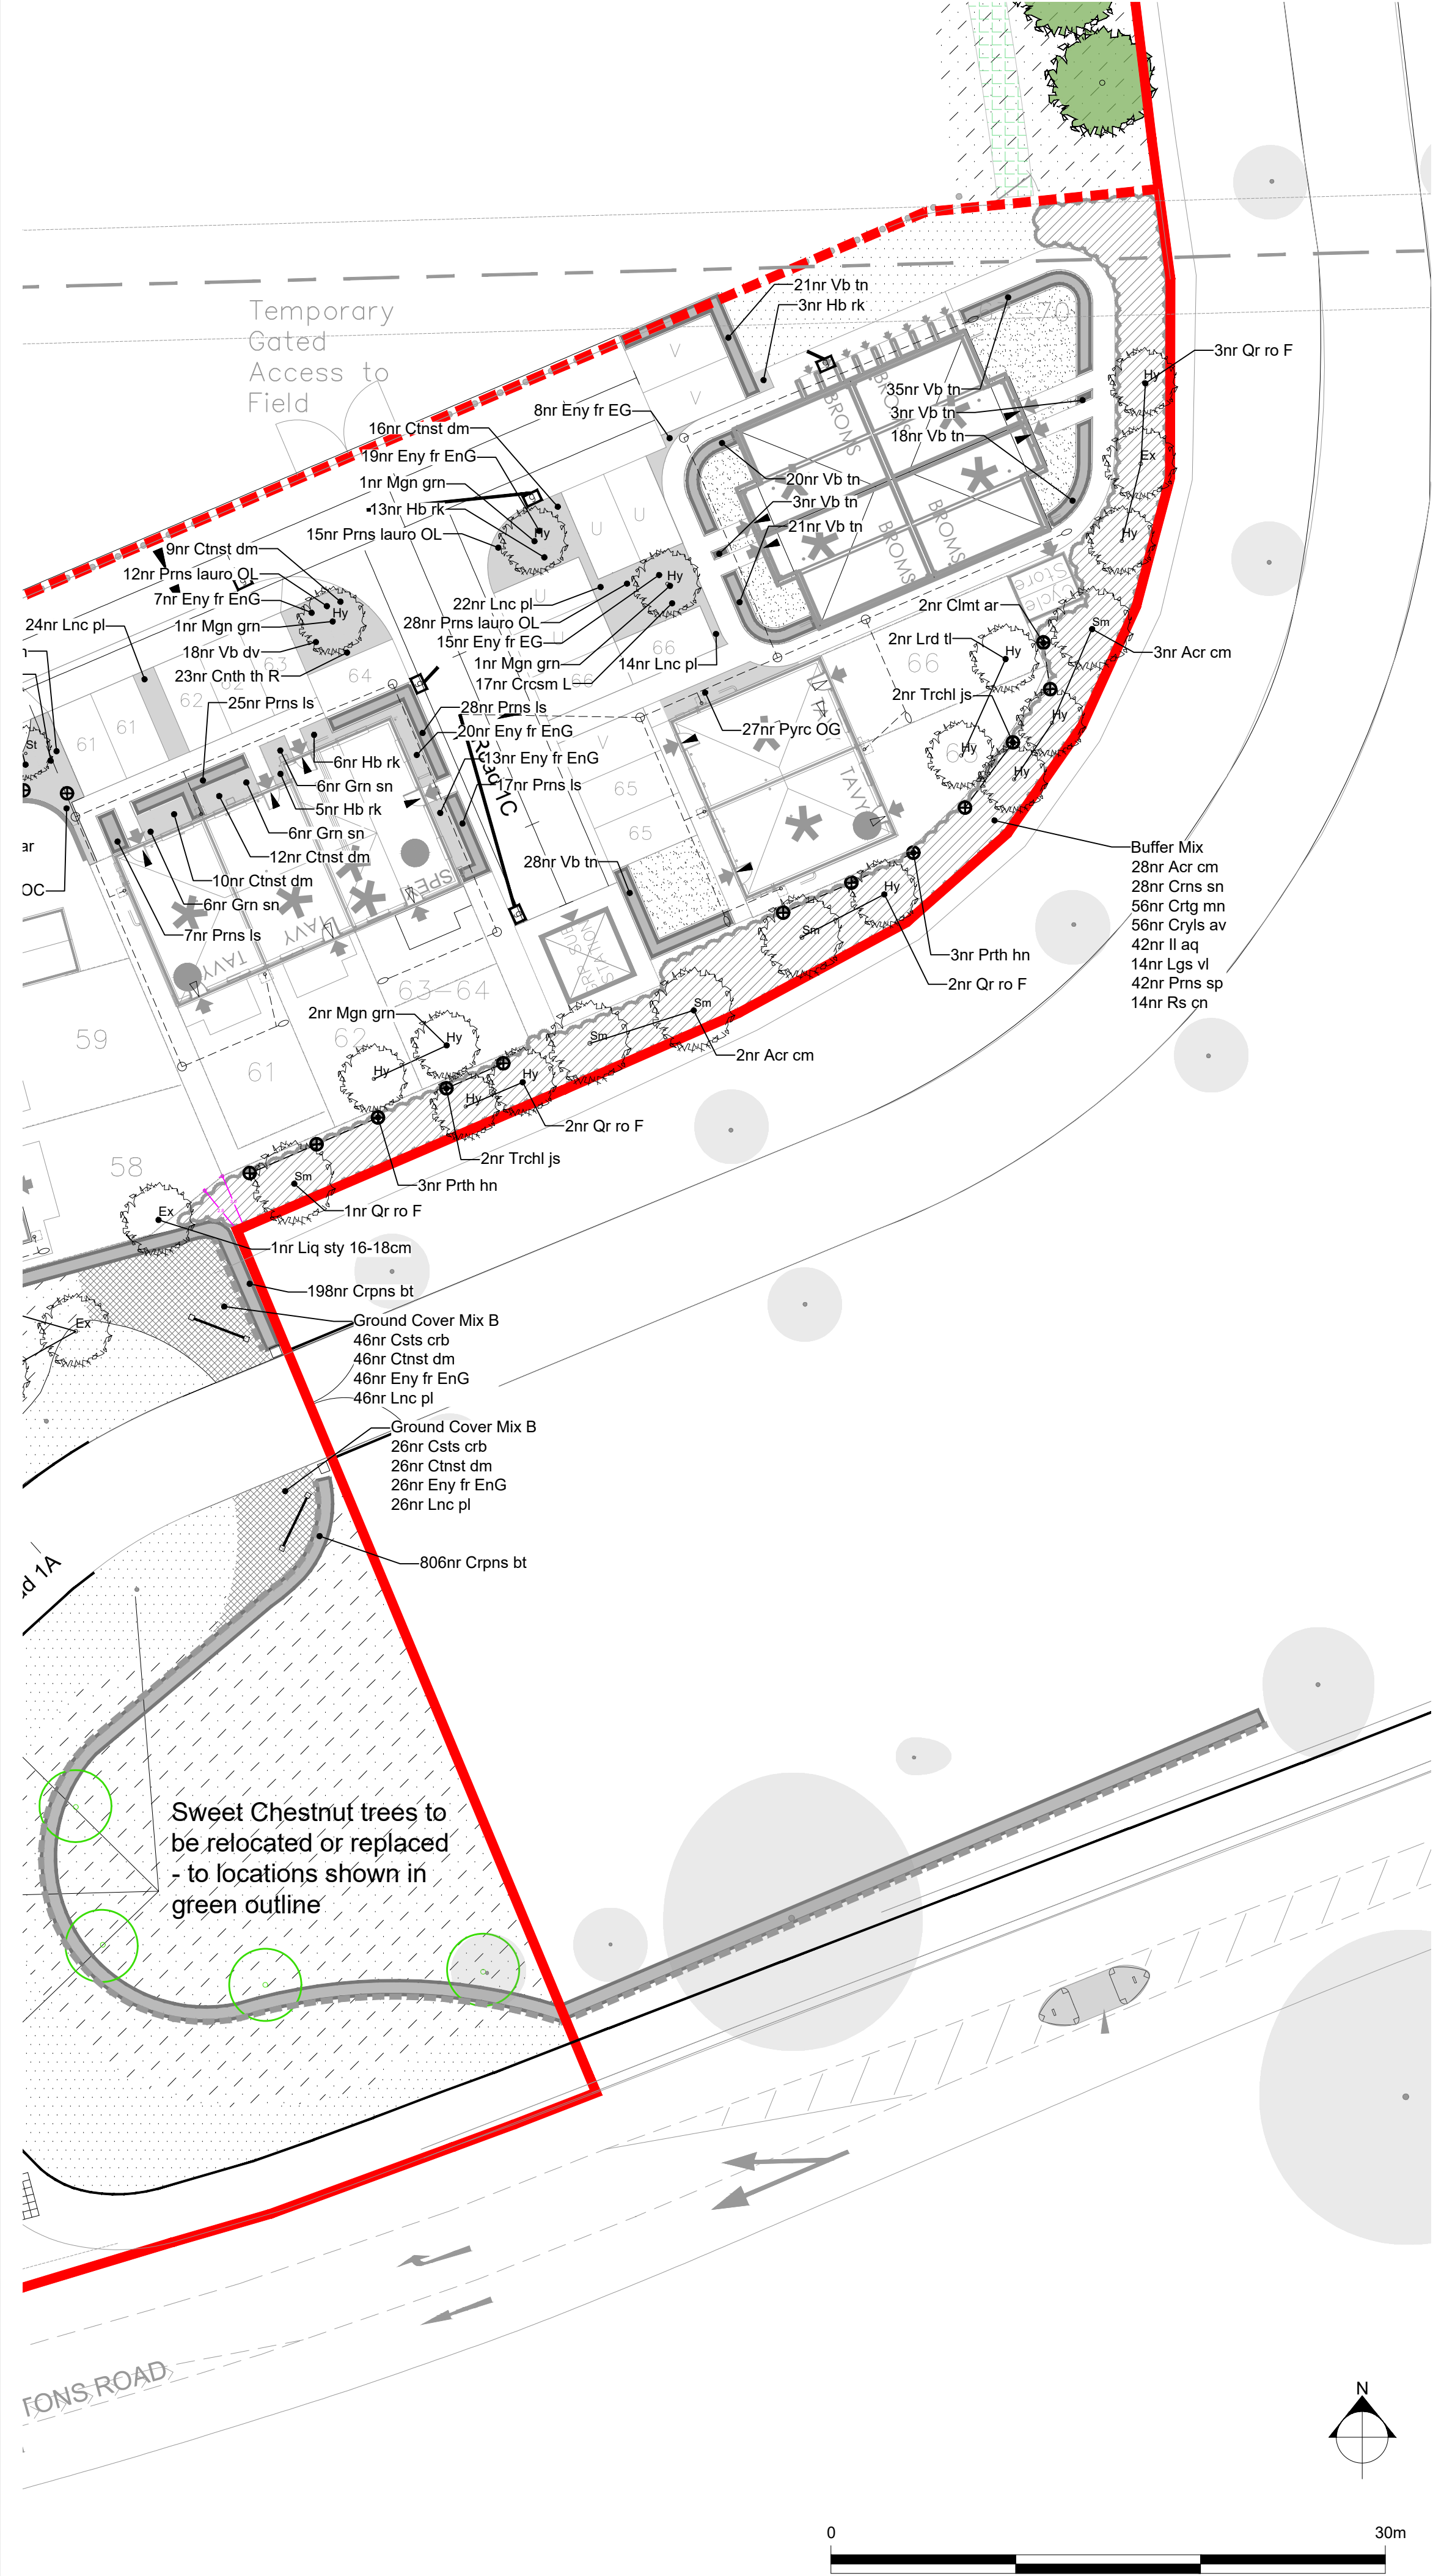

© 2021 RPS Group
Notes
1. This drawing has been prepared in accordance with the scope of RPS's appointment with its client and is subject to the terms and conditions of that appointment. RPS accepts no liability for any use of this document other than by its client and only for the purposes for which it was prepared and provided.
2. If received electronically it is the recipients responsibility to print to correct scale. Only written dimensions should be used.
3. Where applicable Ordnance Survey (c) Crown Copyright 2021
All rights reserved. Licence number 0100031673

KEY

- APPROVED OUTLINE PLANNING BOUNDARY
- RETAINED TREES/VEGETATION
- SOFT LANDSCAPE
Proposed elements
 - SEMI-MATURE TREE (20-25 / 25-30cm girth)
 - EXTRA HEAVY STANDARD TREE (14-16 / 16-18 / 18-20cm girth)
 - HEAVY STANDARD TREE (12-14cm girth)
 - STANDARD TREE (8-10cm girth)
 - MULTI-STEMMED TREE (3.0 - 3.5m high)
 - ORNAMENTAL AMENITY SHRUB PLANTING
 - NATURALISTIC GROUNDCOVER PLANTING
 - BUFFER MIX PLANTING
 - 28nr Acr cm
 - 28nr Crns sn
 - 56nr Crtg mn
 - 56nr Cryls av
 - 42nr Ll aq
 - 14nr Lgs vl
 - 42nr Prns sp
 - 14nr Rs cn
 - NATIVE SPECIES MIX PLANTING - Southern Water approved species maintained at 2m high
 - ORNAMENTAL HEDGE
 - MOWN AMENITY GRASS
 - PRIVATE LAWN
 - REAR GARDEN AREAS
 - WET MEADOW
 - GENERAL MEADOW AREA
 - MARGINAL PLANTING
 - CLIMBING SHRUB
 - SPECIMEN SHRUB In shrub border or gravel area

M	Revised to drawing 6383-MJA-SW-XX-DR-C-800	JMB	MW	31/08/22
L	Revised to REDR200818 SL02 E layout	SH	DC	10/03/22
K	Trees added to rear gardens along crematorium road	SH	MW	03/03/22
J	Revised to REDR200818 SL02 C layout	MW	SH	11/02/22
H	Client Comments	SH	MW	18/11/21
G	Updated to latest layout	SH	MW	12/11/21
F	2 trees removed SW easement	MW	MW	19/08/21
E	Minor amends	SH	MW	22/07/21
D	Minor amends	JMB	MW	07/07/21
C	Entrance area changes	SH	MW	15/06/21
B	Entrance area changes	MW	DC	24/05/21
A	Bartons Rd Entrance and Kerb radius change	MW	MW	13/05/21
Rev	Description	By	CB	Date



Lakesbury House, Hittingbury Road, Chandlers Ford, Hampshire SO53 5SS
T: 02380 810 440 E: rpsso@rpsgroup.com

Client Redrow Homes

Project Land at Camp Field
Bartons Road
Southleigh
Title Softworks Proposals
Sheet 3 of 3

Status Draft
Drawn By SH
PM/Checked by MW

Job Ref JSL3850
Scale @ A2 1:250
Date Created April 2021

RPS Drawing / Figure Number 503
Rev M

rpsgroup.com