


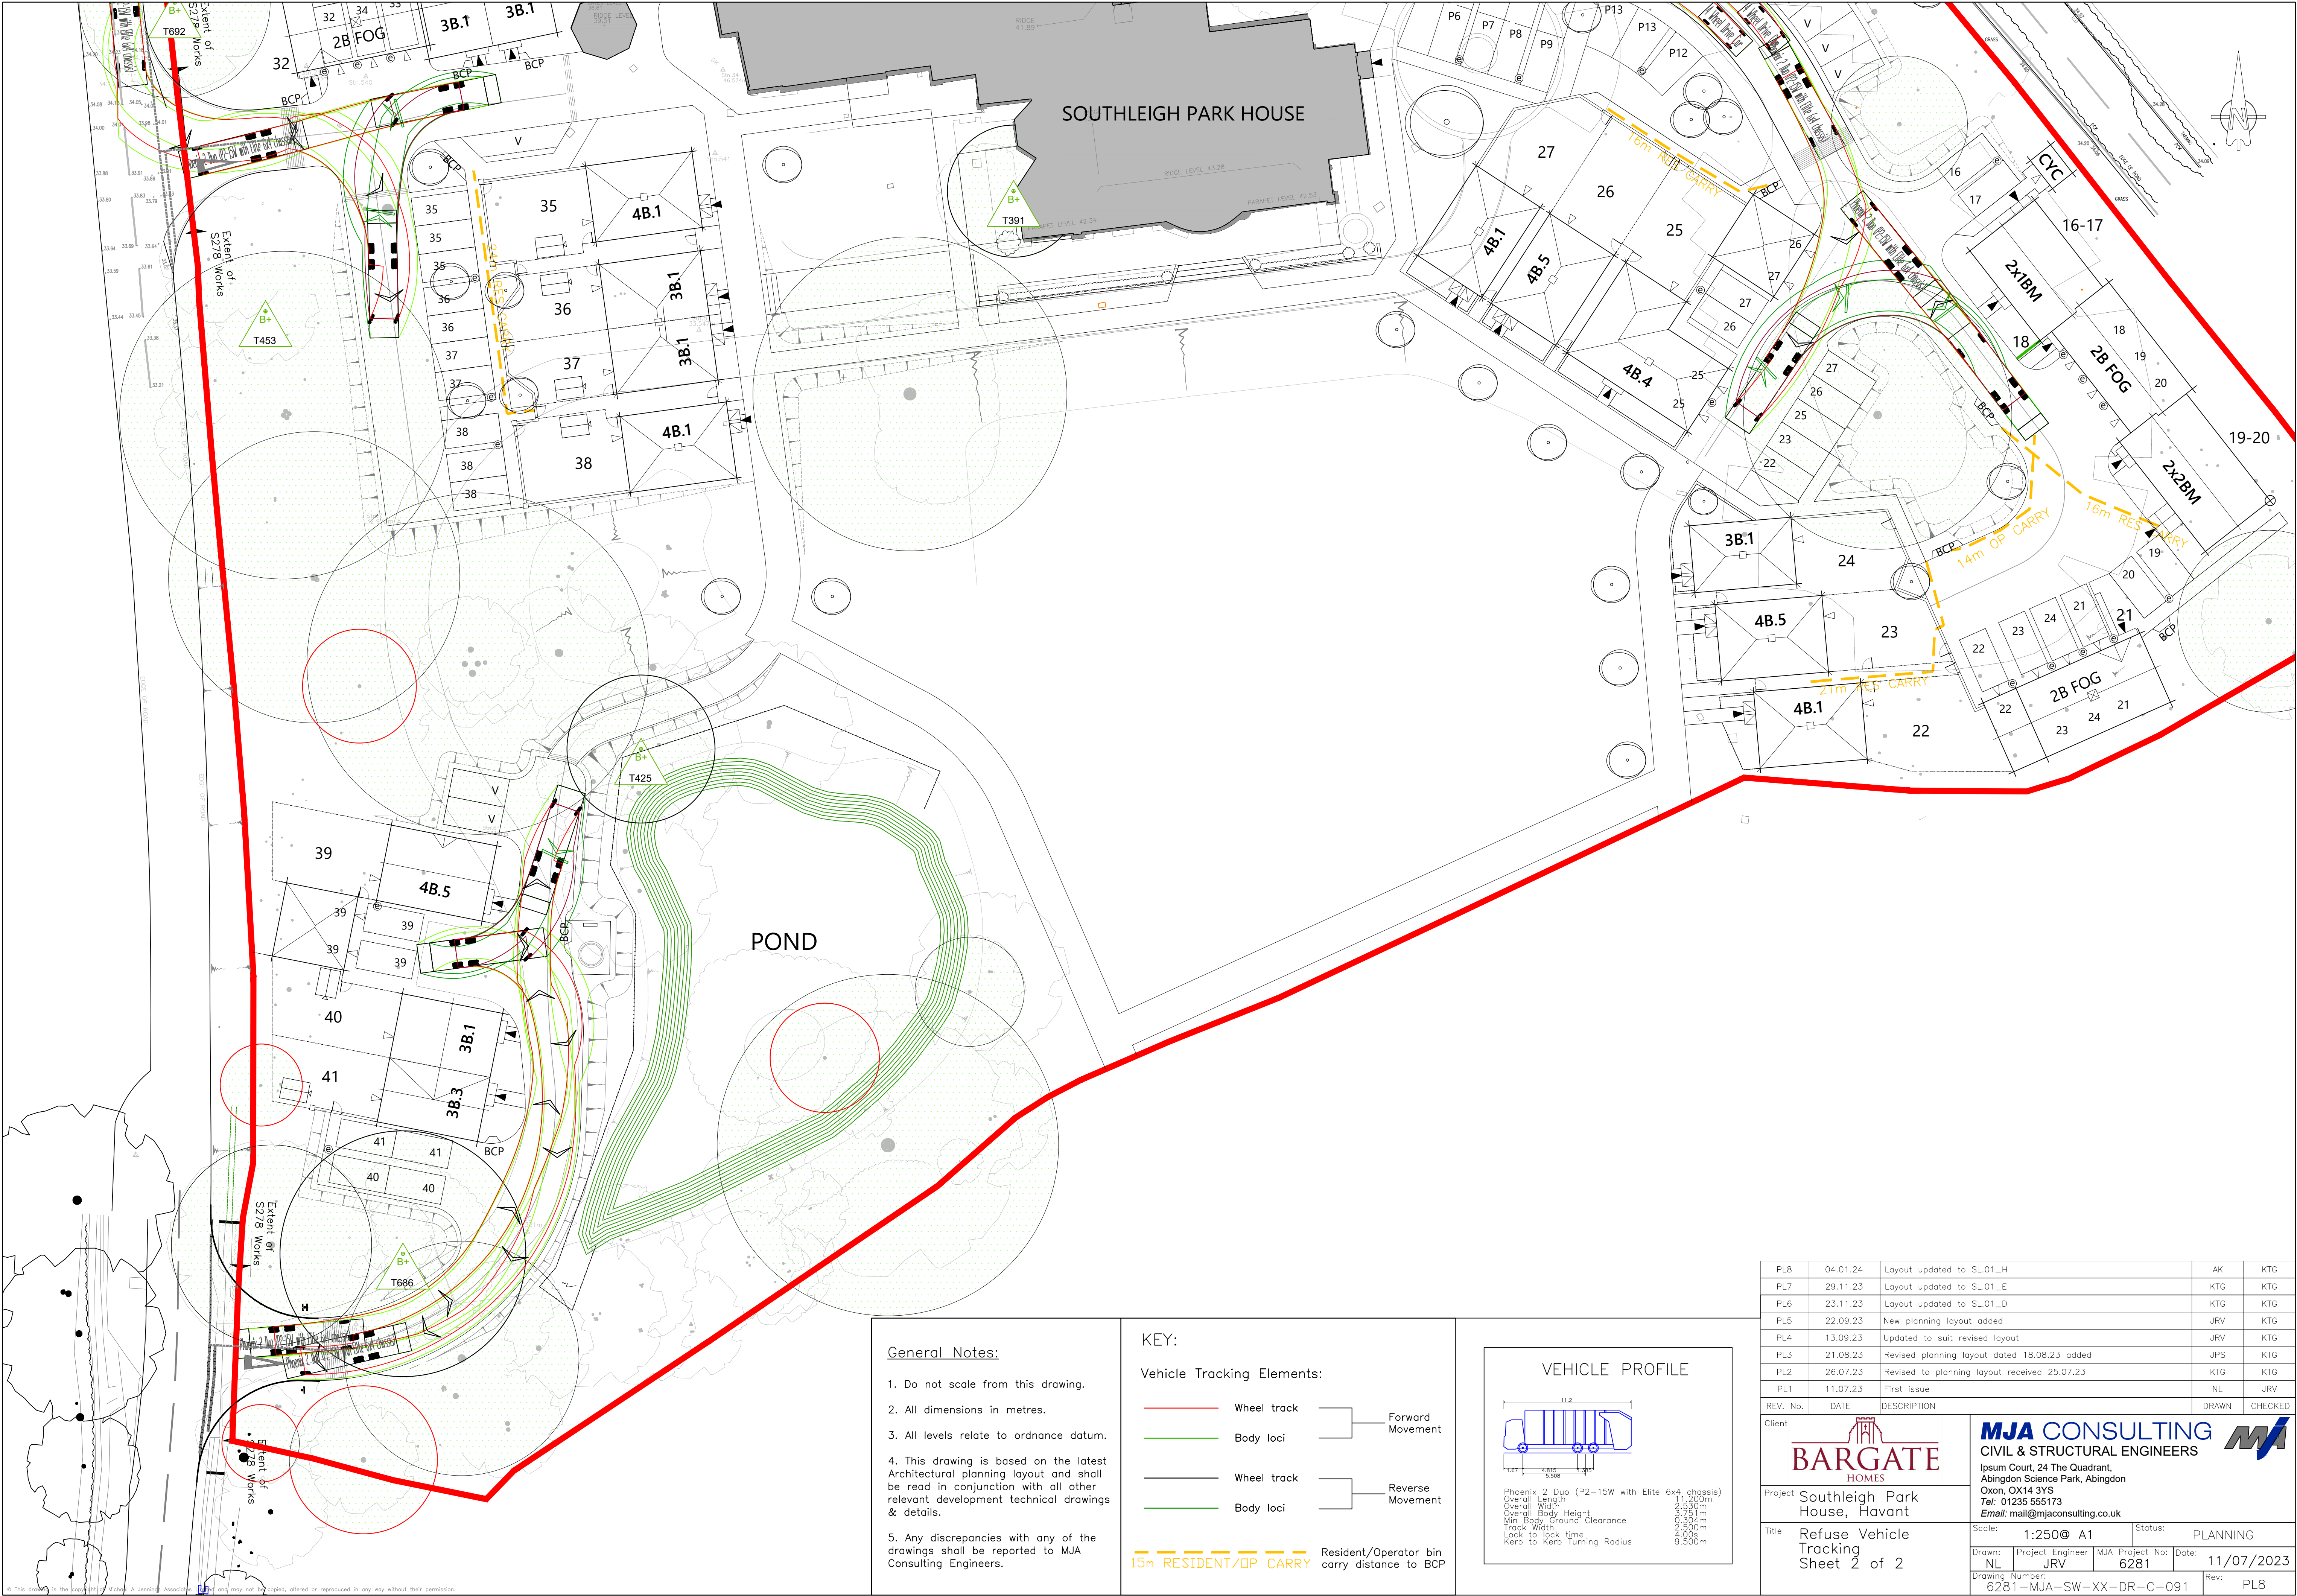

General Notes:


- Do not scale from this drawing.
- All dimensions in metres.
- All levels relate to ordnance datum.
- This drawing is based on the latest Architectural planning layout and shall be read in conjunction with all other relevant development technical drawings & details.
- Any discrepancies with any of the drawings shall be reported to MJA Consulting Engineers.

KEY:

Vehicle Tracking Elements:

	Wheel track		Forward Movement
	Body loci		
	Wheel track		Reverse Movement
	Body loci		

15m RESIDENT/OP CARRY Resident/Operator bin carry distance to BCP

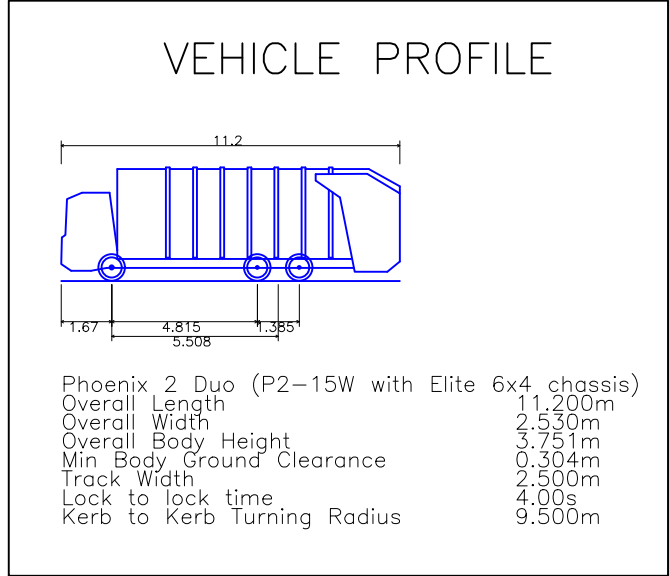

PL8	04.01.24	Layout updated to SL01_H	AK	KTG
PL7	29.11.23	Layout updated to SL01_E	KTG	KTG
PL6	23.11.23	Layout updated to SL01_D	KTG	KTG
PL5	22.09.23	New planning layout added	JRV	KTG
PL4	13.09.23	Updated to suit revised layout	JRV	KTG
PL3	21.08.23	Revised planning layout dated 18.08.23 added	JPS	KTG
PL2	26.07.23	Revised to planning layout received 25.07.23	KTG	KTG
PL1	11.07.23	First issue	NL	JRV
REV. No.	DATE	DESCRIPTION	DRAWN	CHECKED
Client				
Project		Southleigh Park House, Havant		
Title		Refuse Vehicle Tracking Sheet 2 of 2		
Scale:		1:250@ A1	Status:	PLANNING
Drawn:		NL	Project Engineer	JRV
MJA Project No:		6281	Date:	11/07/2023
Drawing Number:		6281-MJA-SW-XX-DR-C-091	Rev:	PL8