


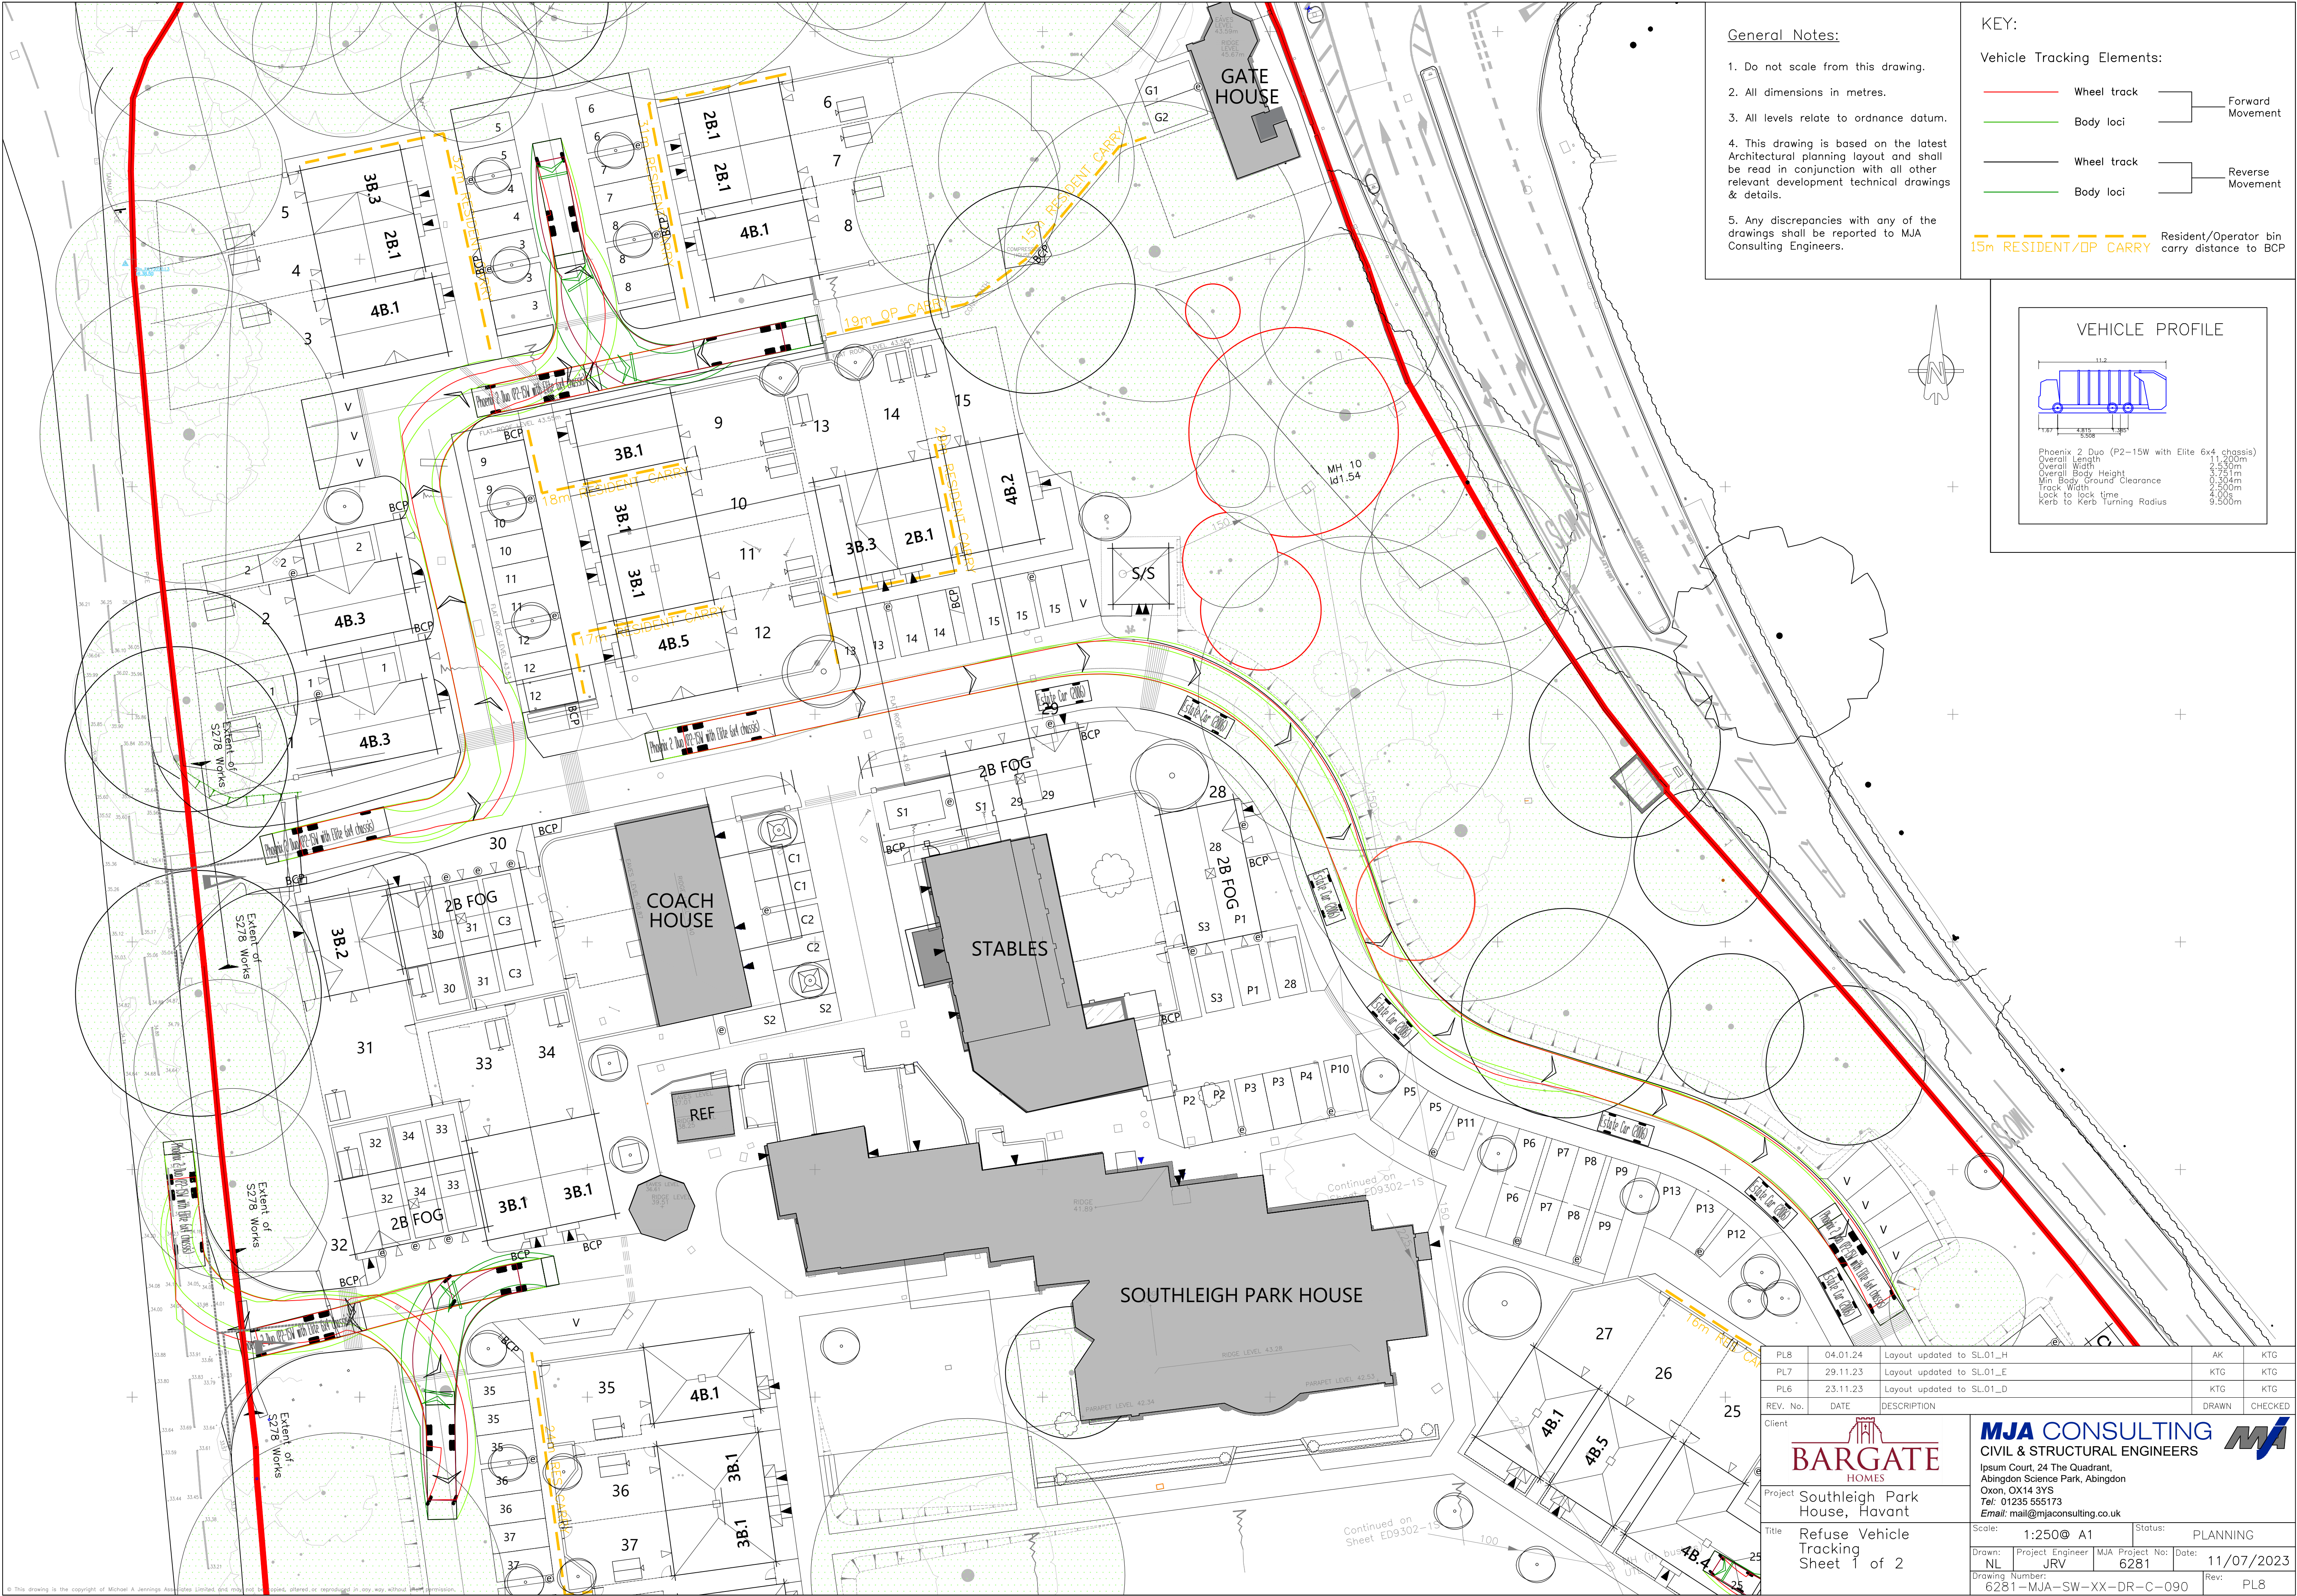


General Notes:

- 1. Do not scale from this drawing.
- 2. All dimensions in metres.
- 3. All levels relate to ordnance datum.
- 4. This drawing is based on the latest Architectural planning layout and shall be read in conjunction with all other relevant development technical drawings & details.
- 5. Any discrepancies with any of the drawings shall be reported to MJA Consulting Engineers.


KEY:

Vehicle Tracking Elements:

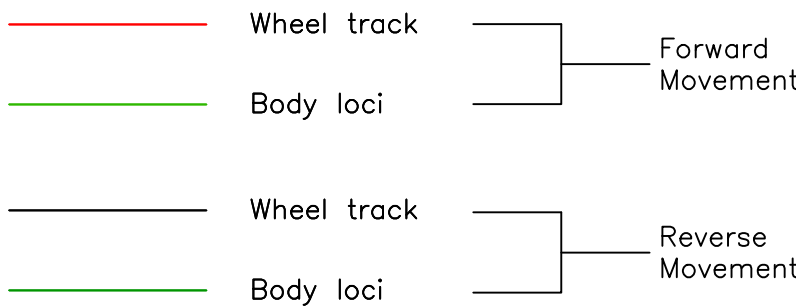

15m RESIDENT/OP CARRY Resident/Operator bin carry distance to BCP

VEHICLE PROFILE

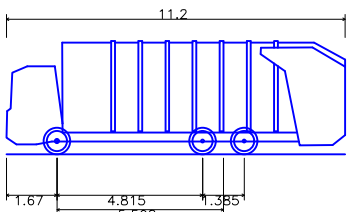

Phoenix 2 Duo (P2-15W with Elite 6x4 chassis)
Overall Length 11.200m
Overall Width 2.530m
Overall Body Height 2.751m
Min Body Ground Clearance 0.504m
Track Width 2.500m
Lock to lock time 4.00m
Kerb to Kerb Turning Radius 9.500m

PL8	04.01.24	Layout updated to SL01_H	AK	KTG
PL7	29.11.23	Layout updated to SL01_E	KTG	KTG
PL6	23.11.23	Layout updated to SL01_D	KTG	KTG
REV. No.	DATE	DESCRIPTION	DRAWN	CHECKED
Client				
BARGATE HOMES				
Project Southleigh Park House, Havant				
Title Refuse Vehicle Tracking Sheet 1 of 2				
Scale:	1:250@ A1	Status:	PLANNING	
Drawn:	NL	Project Engineer:	MJA Project No:	6281
Drawing Number:	6281-MJA-SW-XX-DR-C-090	Date:	11/07/2023	
		Rev:	PL8	