
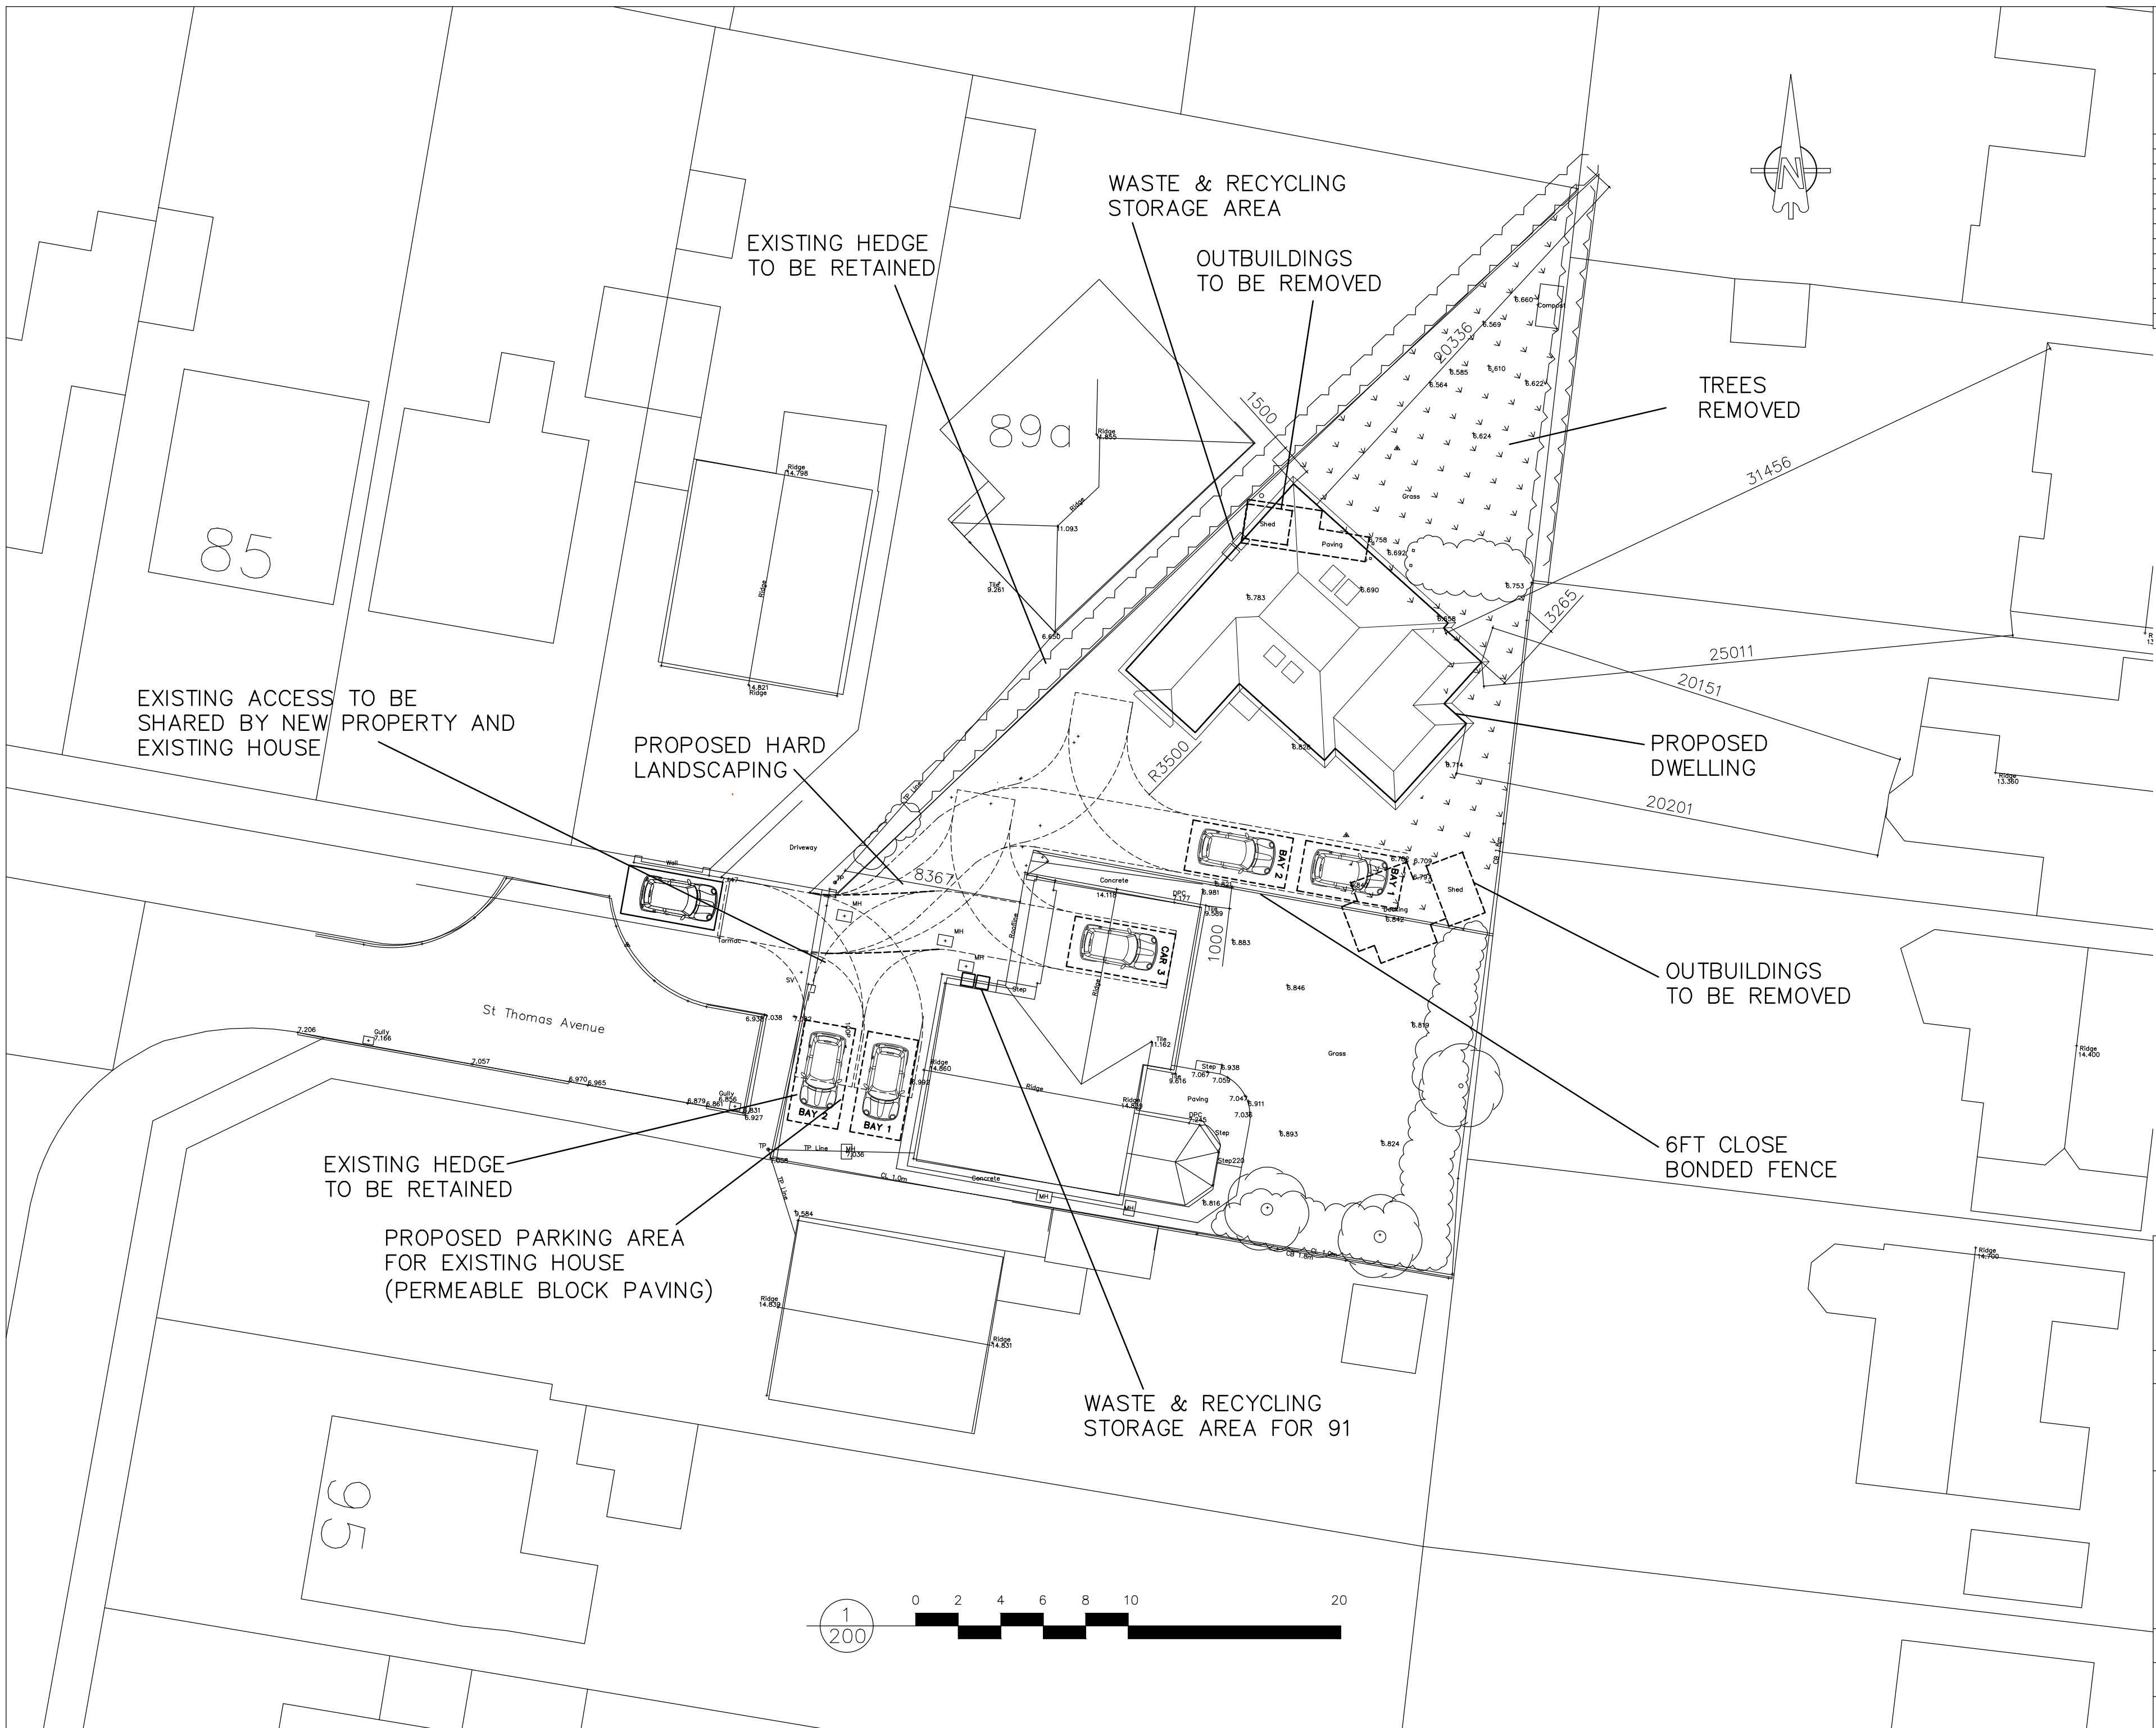


© COPYRIGHT IN THIS DRAWING AND WORK EXECUTED IS AND REMAINS THE PROPERTY OF SCANDIA-HUS LIMITED AND OR ITS SUBSIDIARIES IN ACCORDANCE WITH THE PROVISIONS OF THE COPYRIGHT ACT. PERMISSION TO PRODUCE COPIES OR MODIFIED DRAWINGS IN WHOLE OR IN PART FOR ANY PURPOSE SHOULD BE OBTAINED FROM SCANDIA-HUS LIMITED & ANY SUCH REPRODUCTIONS SHOULD INCLUDE THIS & THE FOREGOING STATEMENT

[illegible]

PROPOSED SITE AREA =
533.2 m² (5739.36 ft²)

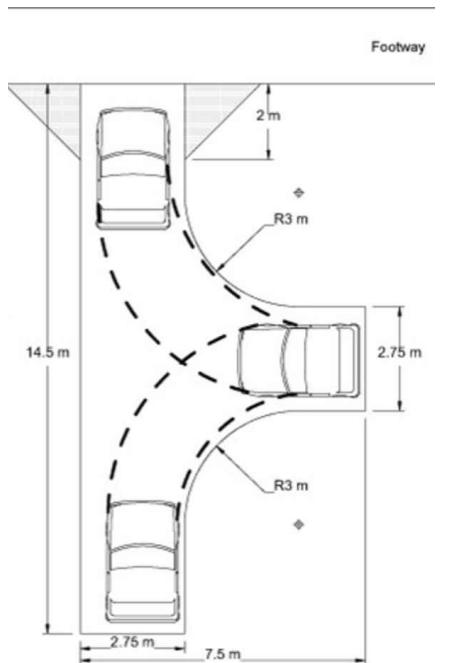

TURNING CIRCLE DIAGRAM

		
SCANDIA-HUS BUSINESS PARK, FELCOURT ROAD, FELCOURT, EAST GRINSTEAD, WEST SUSSEX, RH19 2LP : TEL 01342 838060		
FOR	MR. RUSSELL & MS. SPILSTED	
SITE		
Land Adjoining 91 St.Thomas Avenue Hayling Island, Hampshire PO11 0EU		
TITLE		
PROPOSED PARKING		
C/No.	0/No.	SCALE
238053		1:200 @A2
DRAWN	DRAWING NUMBER	
CC	P01	
DATE		
04/24	REV A	