


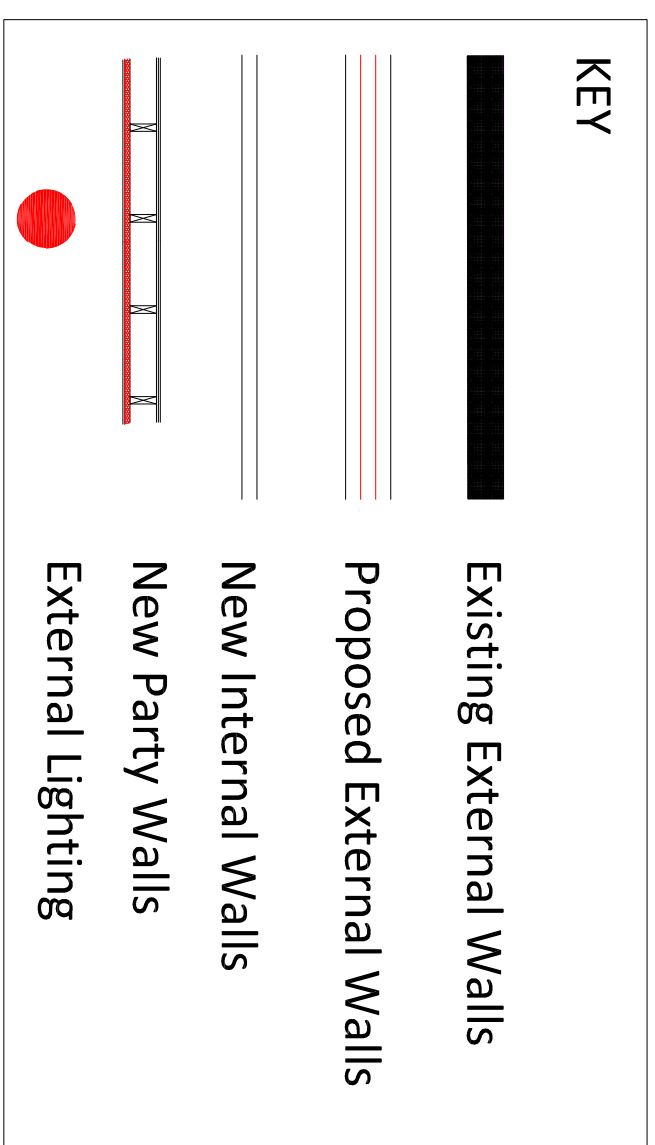


- Lighting Bollard

ZONE - E27 Commercial Bollard | IP65 | Textured Black



face of 2 storey building on north street

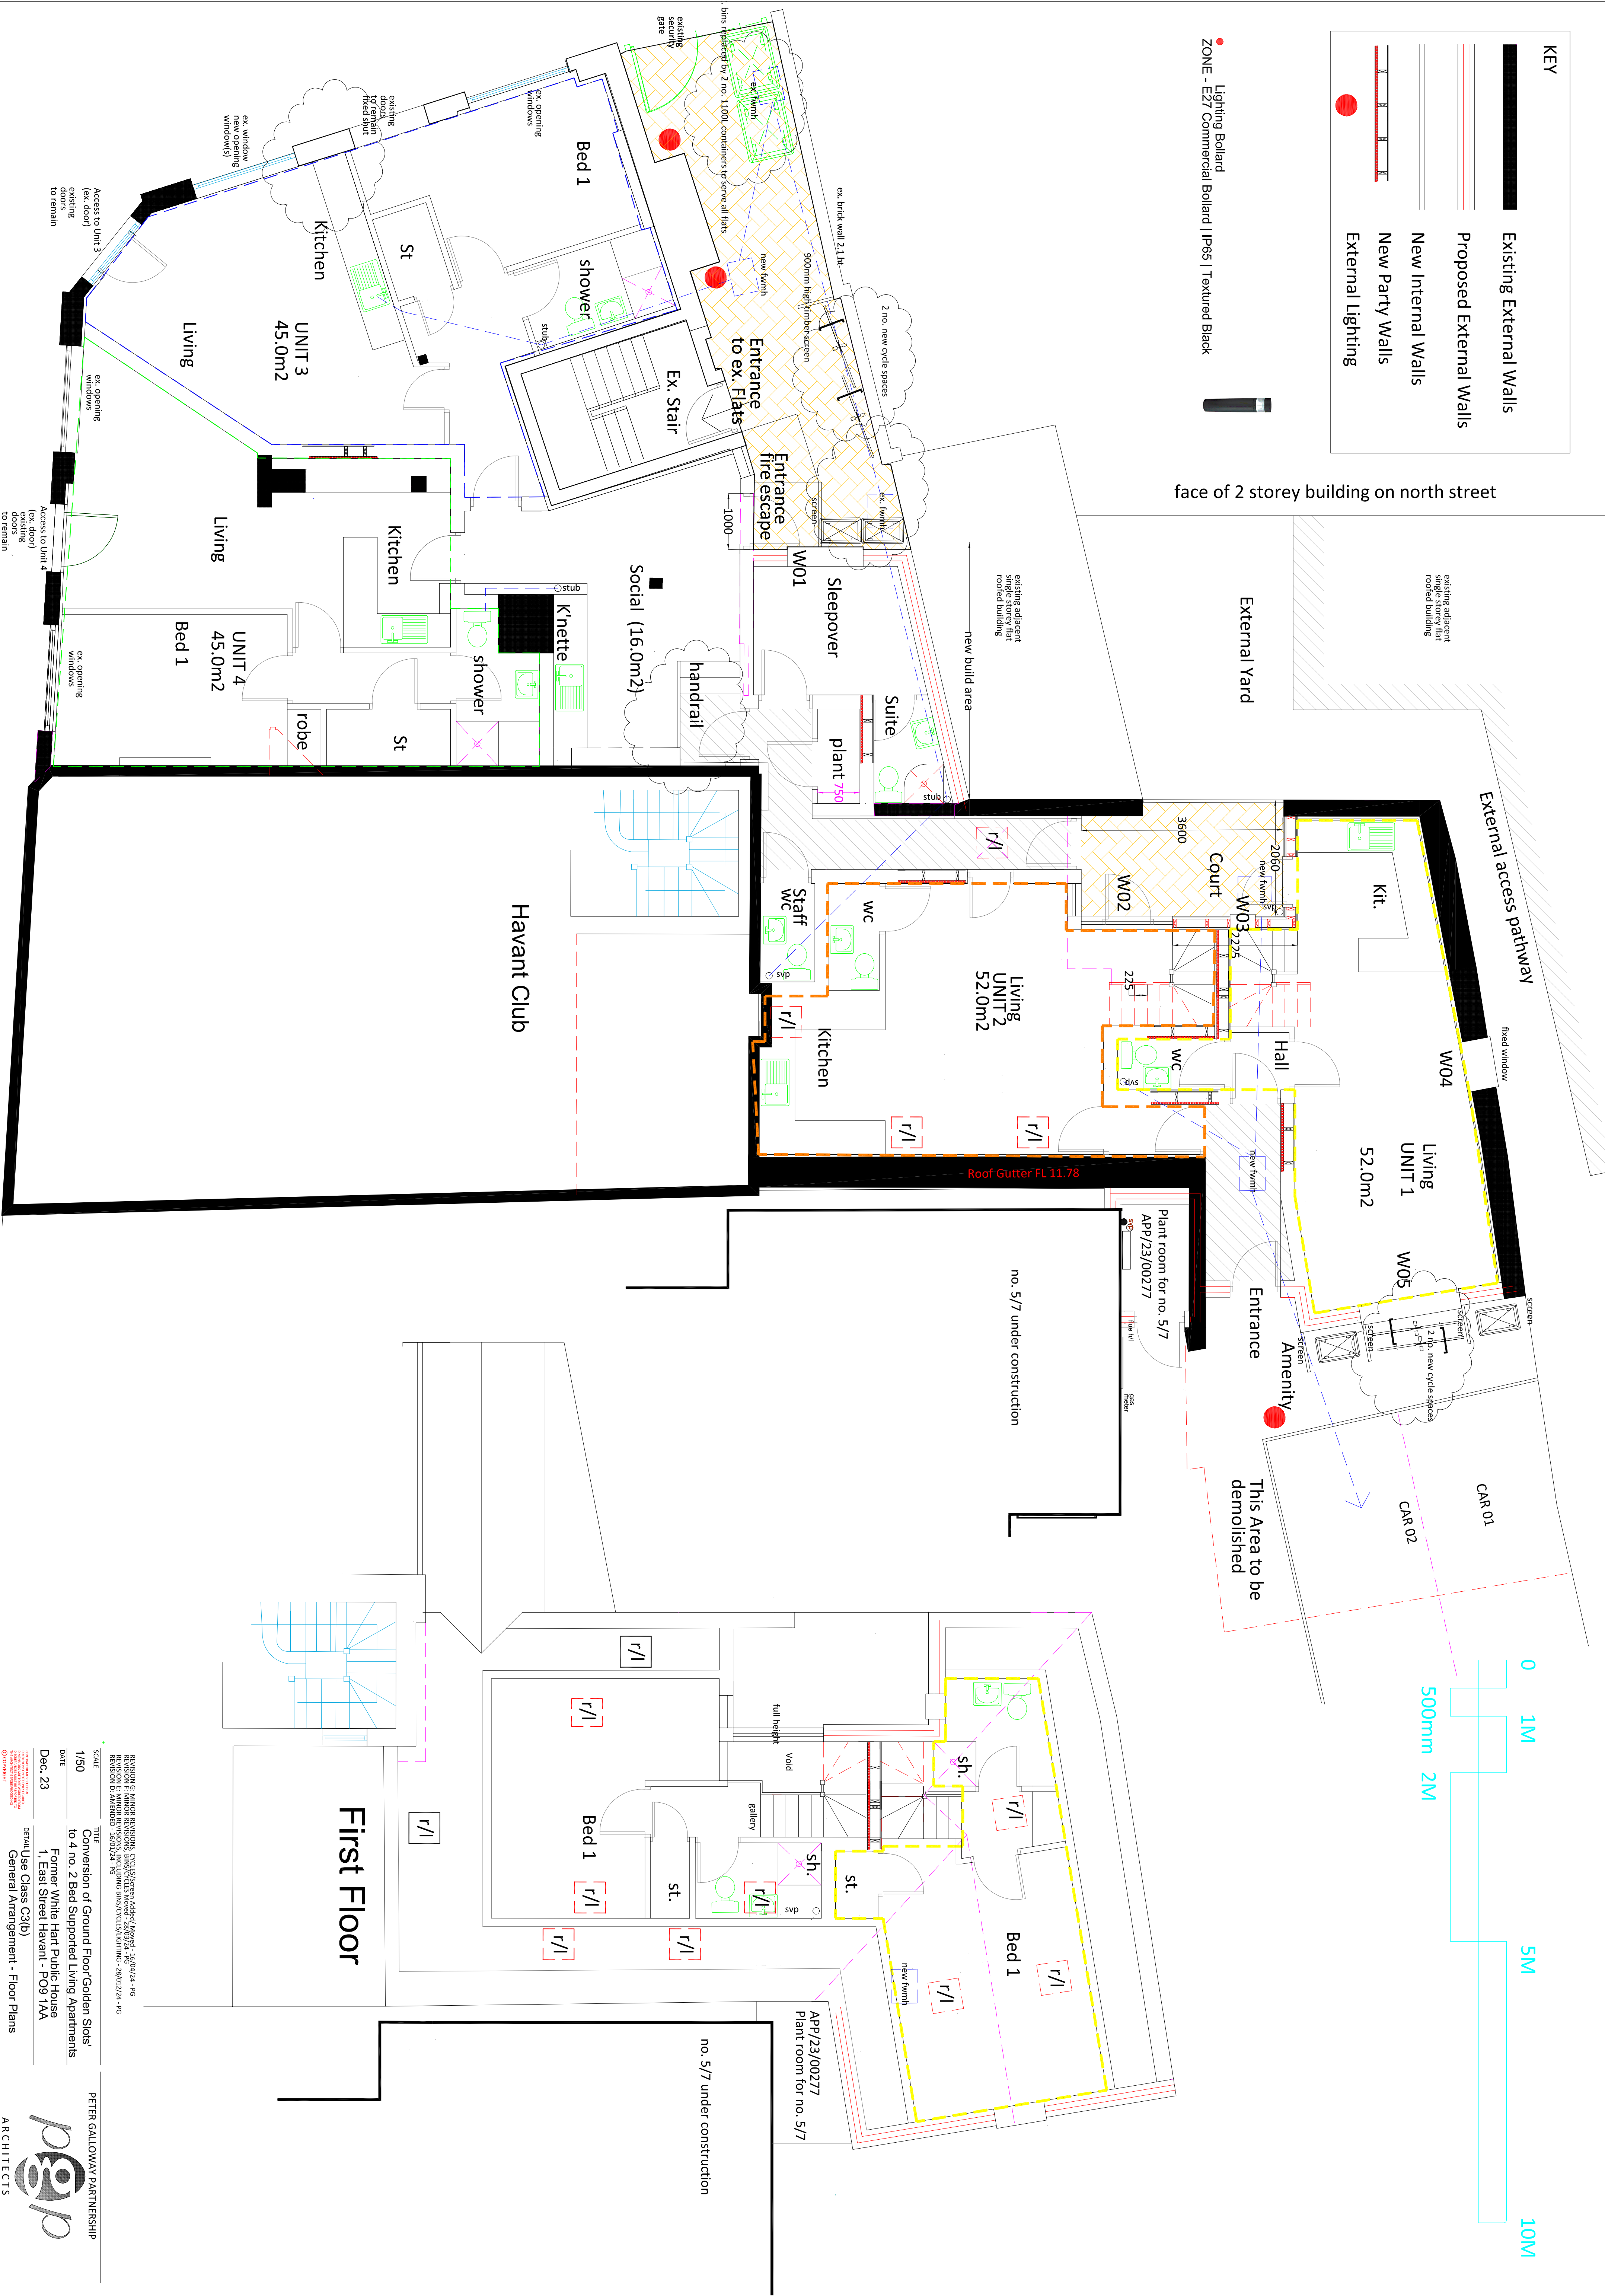

GROUND FLOOR PLAN

SCALE	1/50	TITLE	Conversion of Ground Floor/Golden Stairs to 4 no. 2 Bed Supported Living Apartments Former White Hart Public House 1, East Street Havant - PO9 1AA
DATE	Dec. '23	REF/ALIAS	General Arrangement - Floor Plans
