


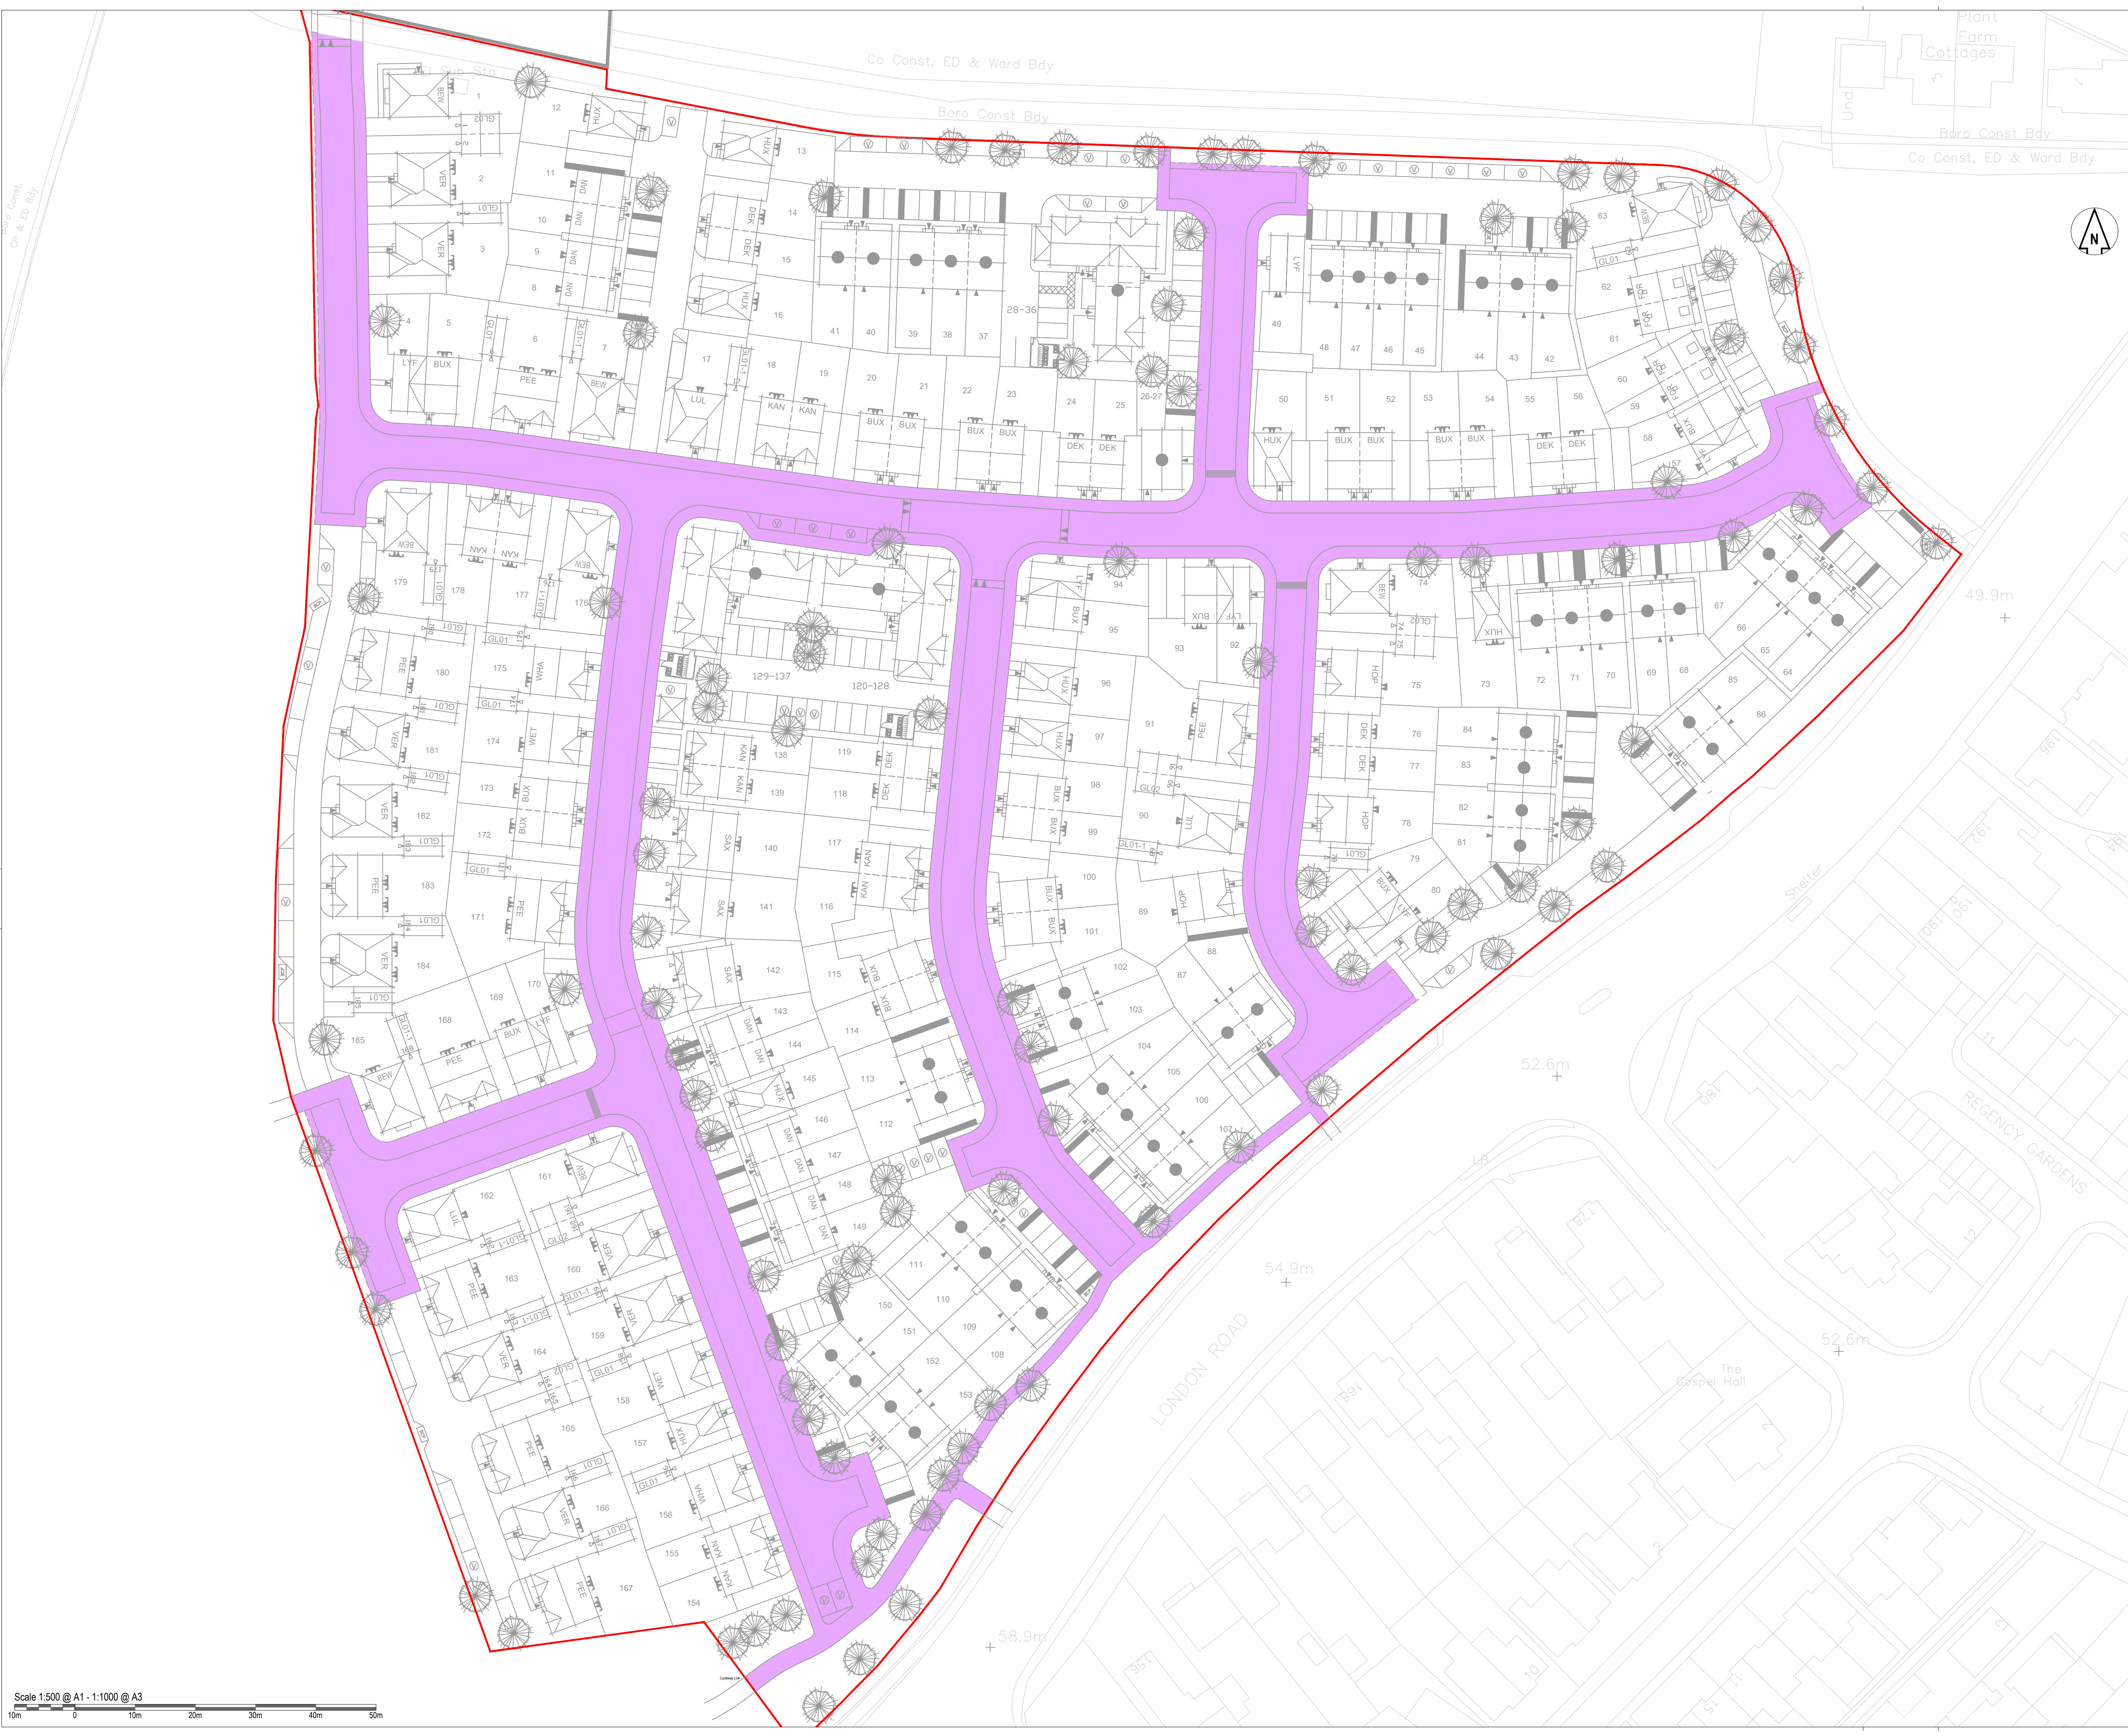

DO NOT SCALE OFF THIS DRAWING

NOTES

1. The contractor is responsible for verifying all site & setting out dimensions before commencing work.

2. This drawing is to be read in conjunction with all relevant Architectural and M&E drawings.

3. All dimensions in meters unless stated otherwise.

Key:

Site Boundary

Extent of Carriageway to be offered for Adoption

N

Scale 1:500 @ A1 - 1:1000 @ A3

10m 0 10m 20m 30m 40m 50m

Revision History

Rev	Comment	By	Chkd	Appr	Date

Current Revision

P01	PRELIMINARY ISSUE	UN	PR	SB	06.11.2024
-----	-------------------	----	----	----	------------

PRELIMINARY

BLOOR HOMES

1 Paris Garden
London
SE1 1ND

robert west
proesgroup

t: 0203 773 7880
www.robertwest.co.uk

Project

WATERLOOVILLE - BEREWOOD
PHASE 8a

Drawing Title

EXTENT OF CARRIAGEWAY ADOPTION PLAN

RWCL Internal Register reference: 4166-002

Scales @ A1

SK16-P01

© Robert West Consulting 2019. All rights reserved.