



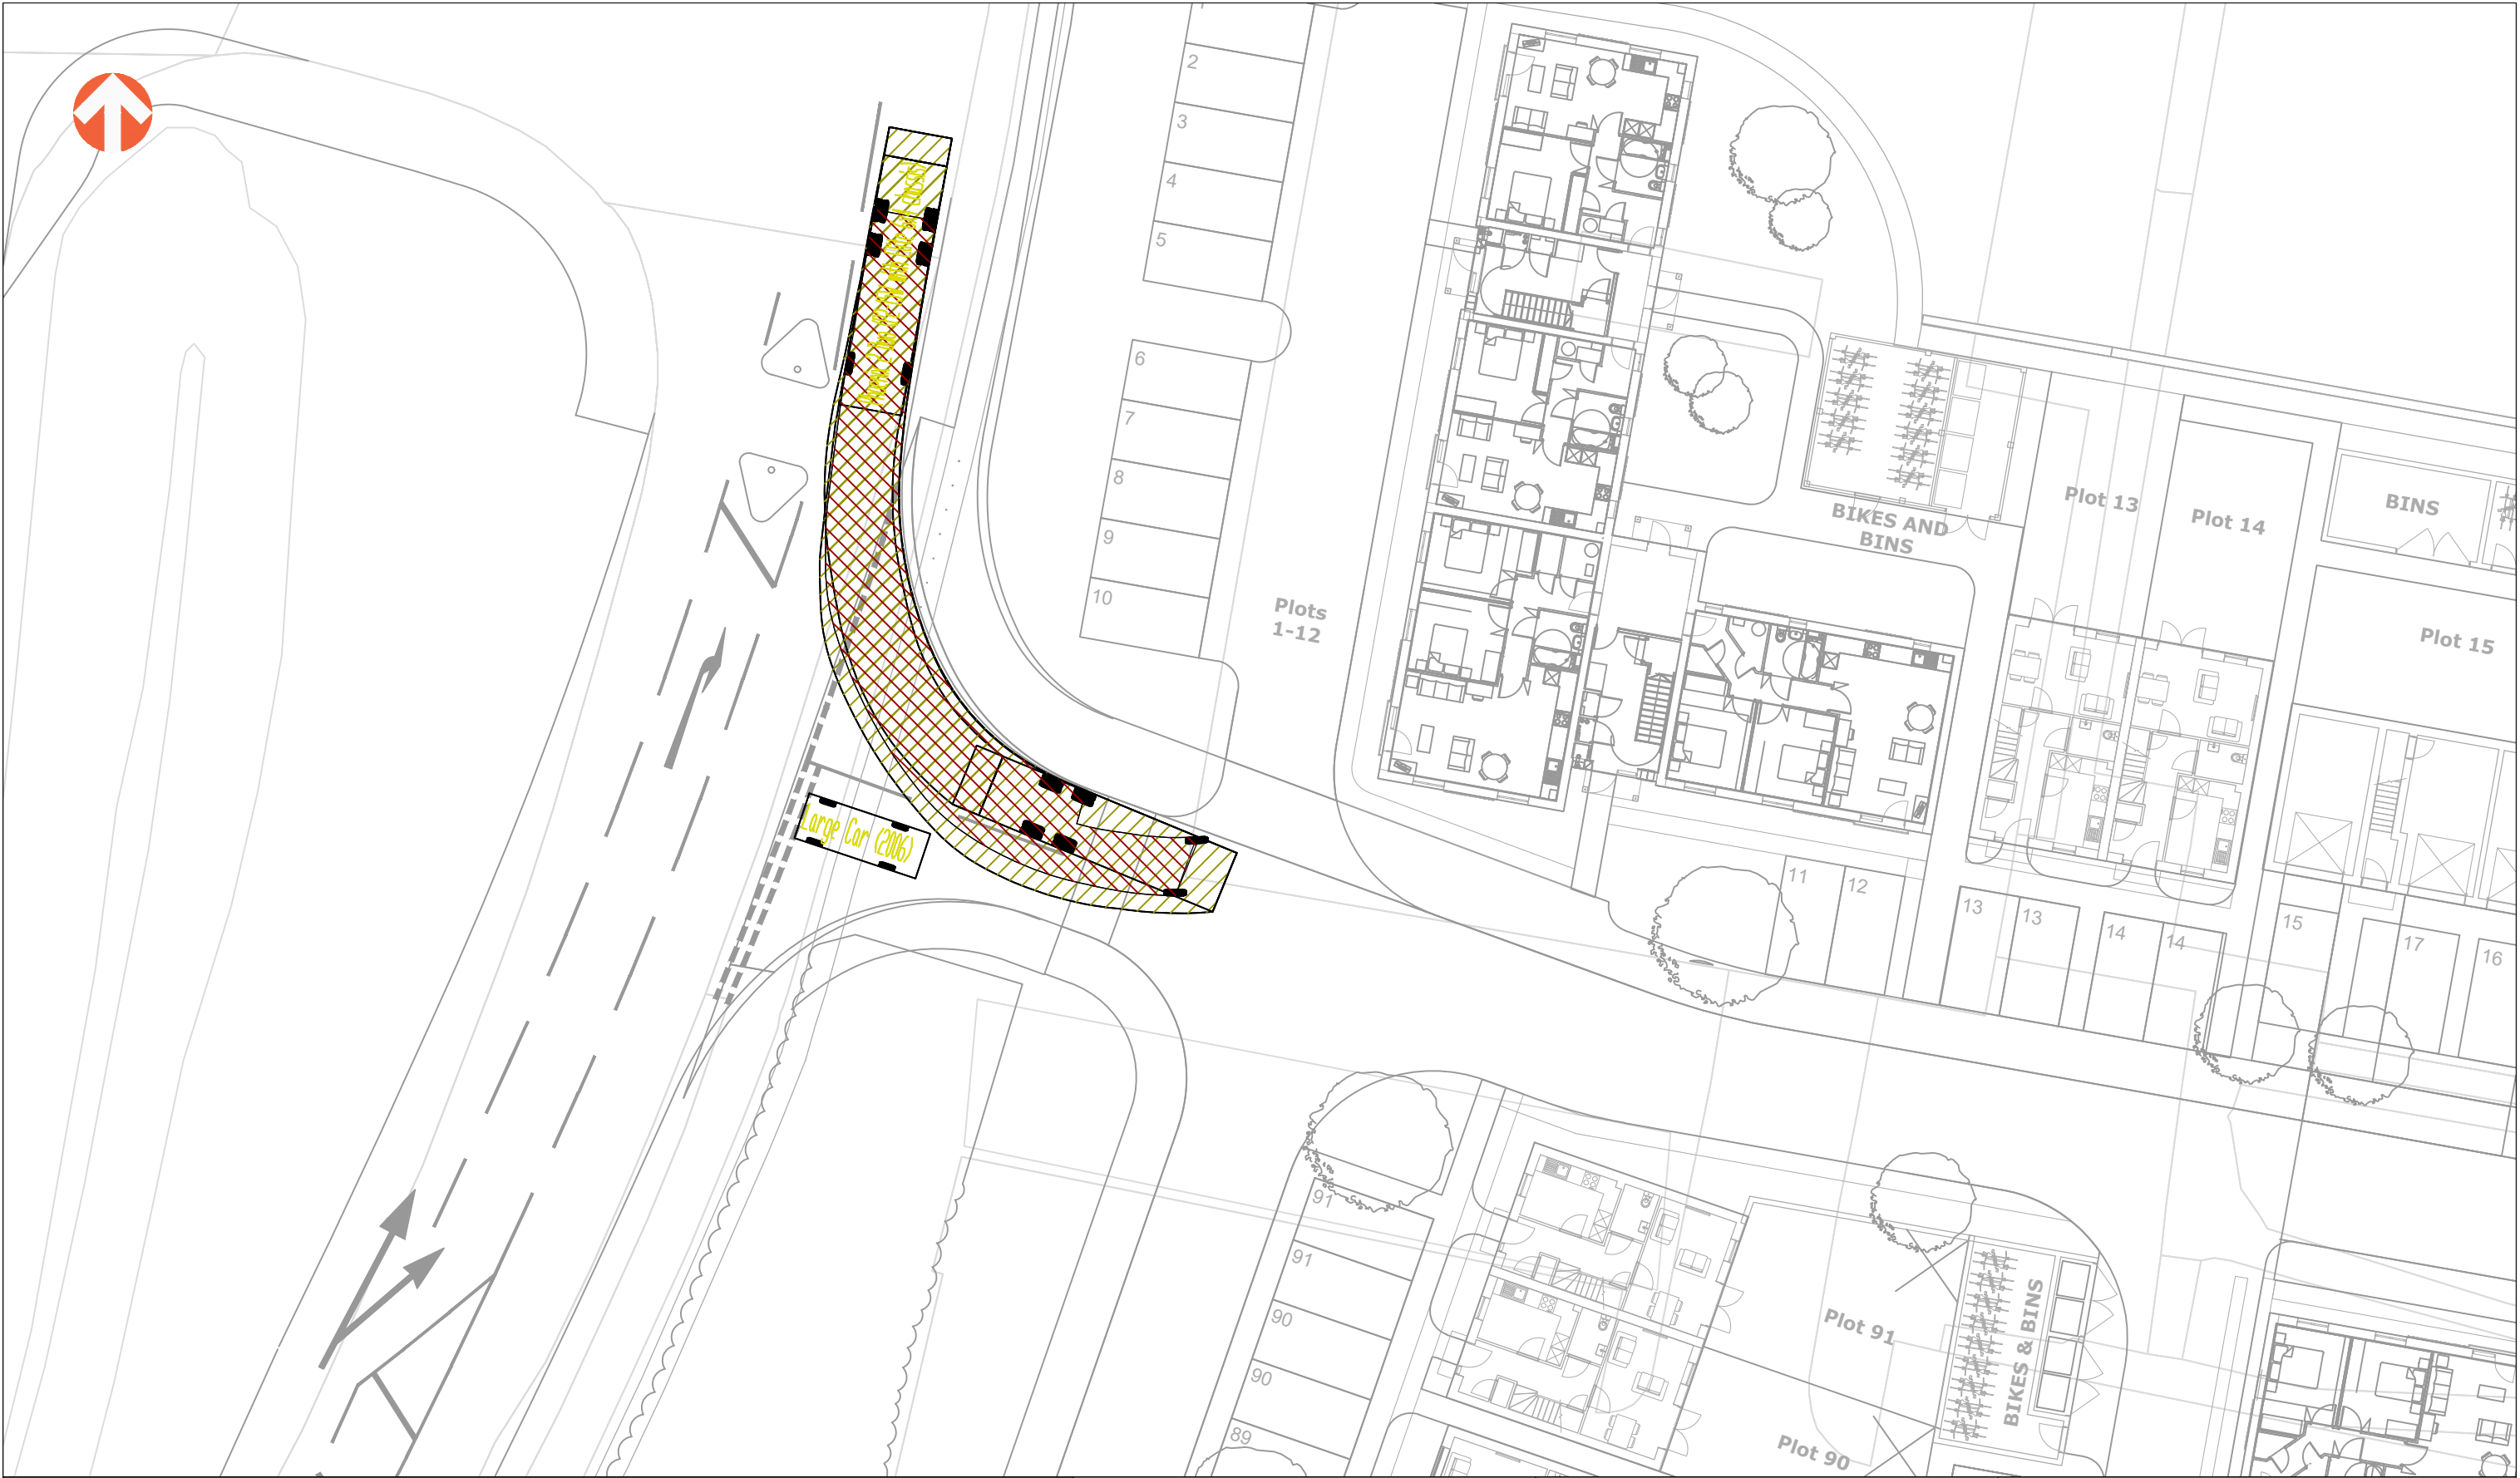

Vehicle profile - 11.2m Refuse lorry

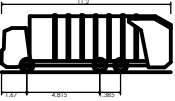

Phoenix 2 Duo (P2-1SW with Elite 6x4 chassis)
Overall Length 11.200m
Overall Width 2.550m
Overall Body Height 3.751m
Min Body Ground Clearance 0.344m
Track Width 2.500m
Lock to lock time 4.00s
Kerb to Kerb Turning Radius 9.500m

Vehicle profile - Large car



Large Car (2006)
Overall Length 5.079m
Overall Width 1.972m
Overall Body Height 1.525m
Min Body Ground Clearance 0.310m
Max Track Width 1.831m
Lock to lock time 4.00s
Kerb to Kerb Turning Radius 5.900m

PROJECT: SOUTH DOWNS COLLEGE					
TITLE: SWEEP PATH ANALYSIS - SITE ACCESS - REFUSE PASSING LARGE CAR					
PROJECT No: 1017					
DRAWING No: 01-ATR-109					
REV: B					
CLIENT: PLACES FOR PEOPLE					
DRAWING STATUS: FOR INFORMATION ONLY					
SCALE @ 1:500 25 metres					



Awcock Ward Partnership, Ada House, Pynes Hill, Exeter, EX2 5TU
Tel: 01392 409007 Web: www.awpexeter.com