


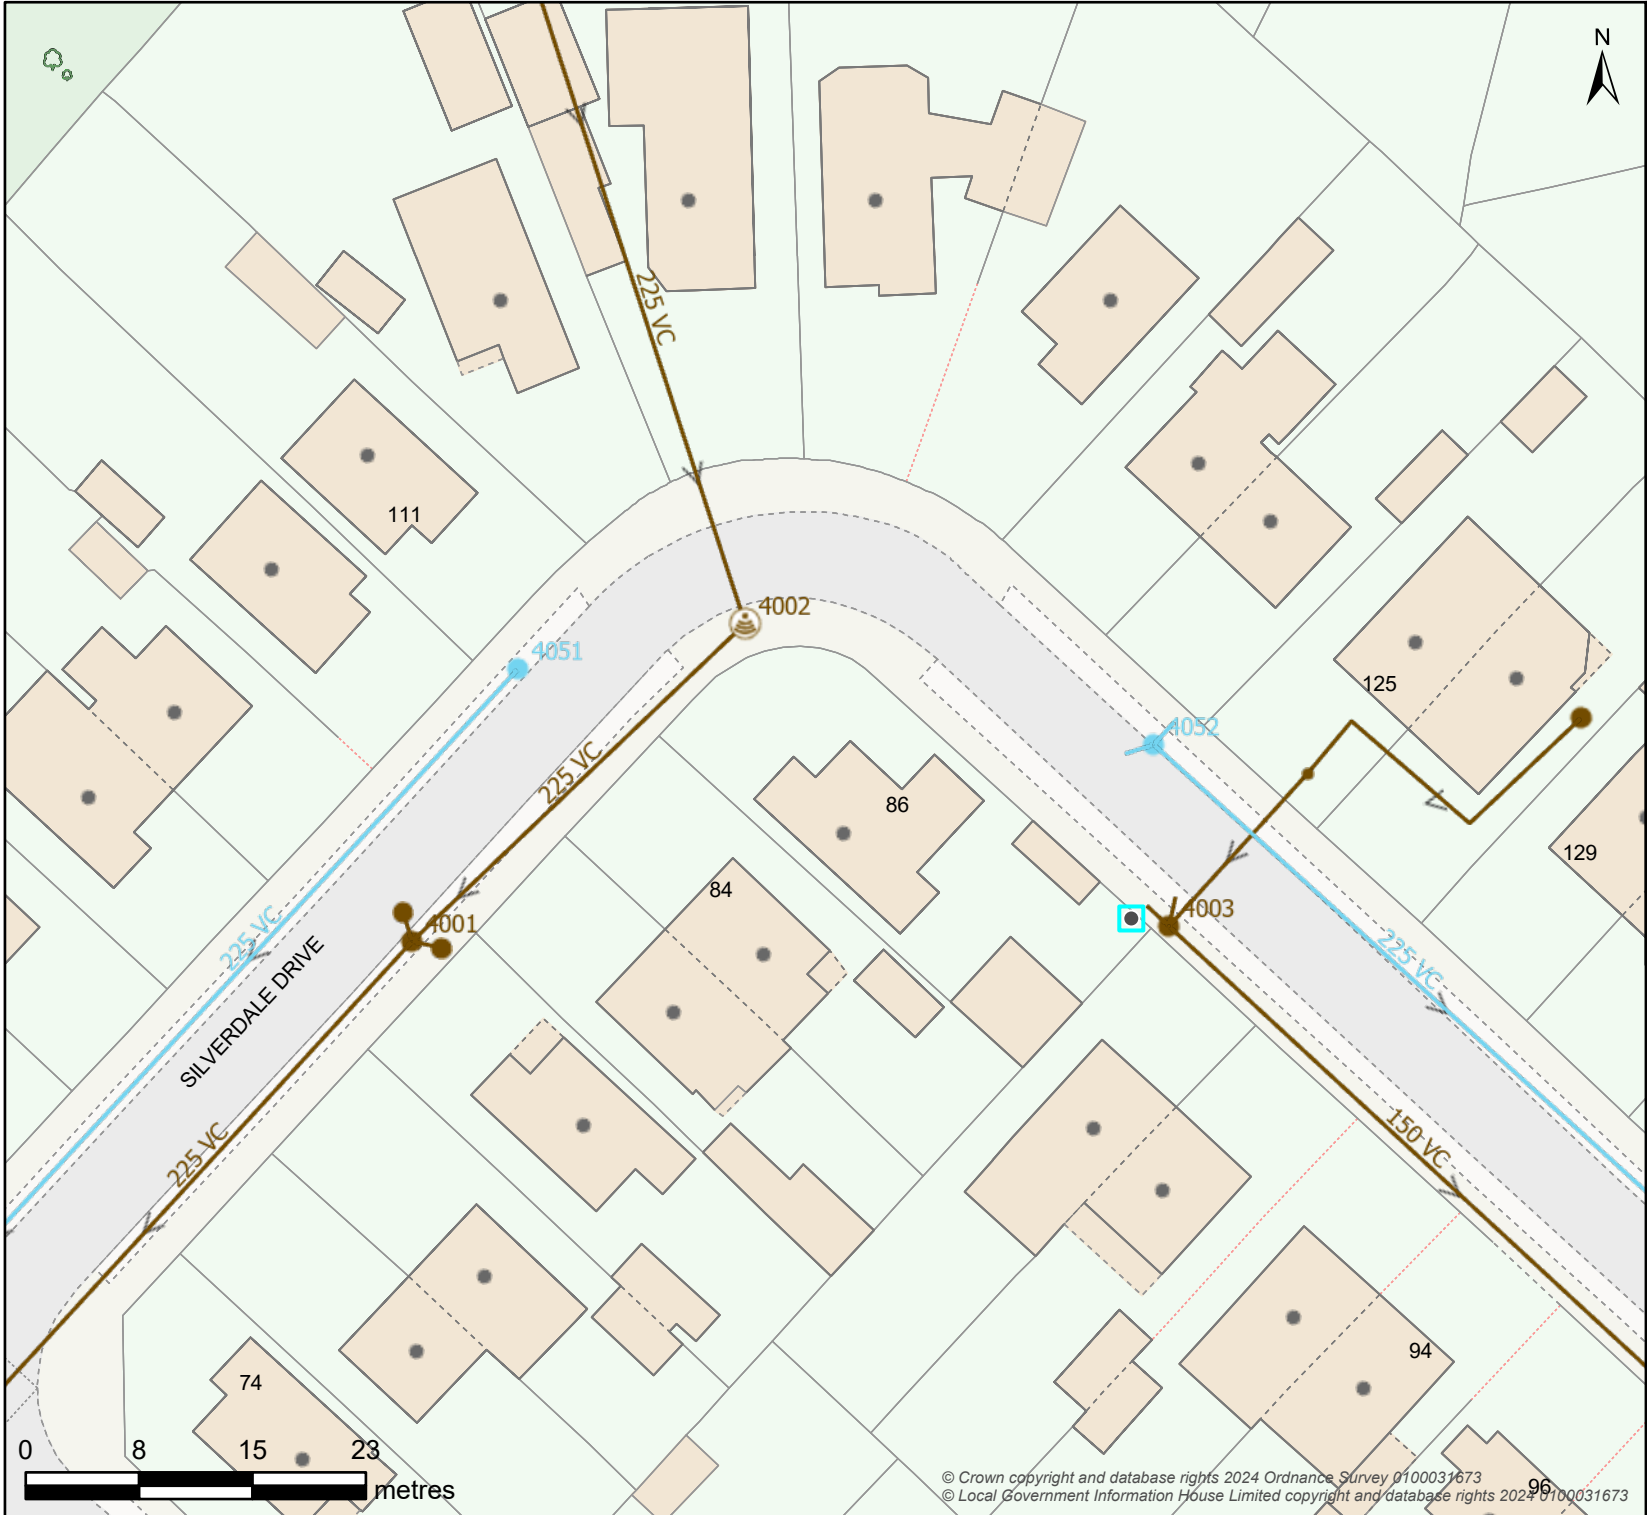

Controllable Valve			Inlet-Outfall	
Damboards	Penstock	Valve	Inlet	Outfall
Flow Control			Outfall Headworks	
Anti Flood Device	Pumped Anti Flood Device	Reflux Valve	Outfall Headworks	
Manhole				
BIFurcation	Cascade	CP Catchpit	Head Of Public Sewer	
IC Interceptor Chamber	Manhole	S Soakaway	WO Washout	
Overflow Chamber			Pipe Bridge	
CSO Combined Sewer Overflow	EMO Emergency Overflow	Pipe Bridge		
Pumping Station			Sewer Level Monitor	
Micro Pumping Station	Pumping Station	Sewer Level Monitor		
Storage			Treatment Works	
Storm Tank	Tidal Storage Tank	Treatment Works		
Weir	Wastewater Site	Developer Services		
Weir	Wastewater Site	Build Over Agreement	Section 104	
Wastewater Pipe				
Culverted Water Course		Syphon		
Drain		Tank Sewer		
Outfall		Trunk Sewer		
Overflow		Vacuum Main		
Rising Main		Decommissioned Pipe		
Sewer				
Wastewater Use		Wastewater Area		
Foul	Treated Effluent	Catchment		
Combined	Surface Water	Sub-Catchment		
Sludge	Private			

Map Title: SW Print

Printed By: Ruby.Bernard
Date Printed: 04/07/2024
Map Scale: 500

The information provided is believed to be correct but is provided on an 'as is' basis and without any warranty or condition express or implied, statutory or otherwise as to its quality or fitness for purpose. Actual positions of assets should always be determined on site.

