


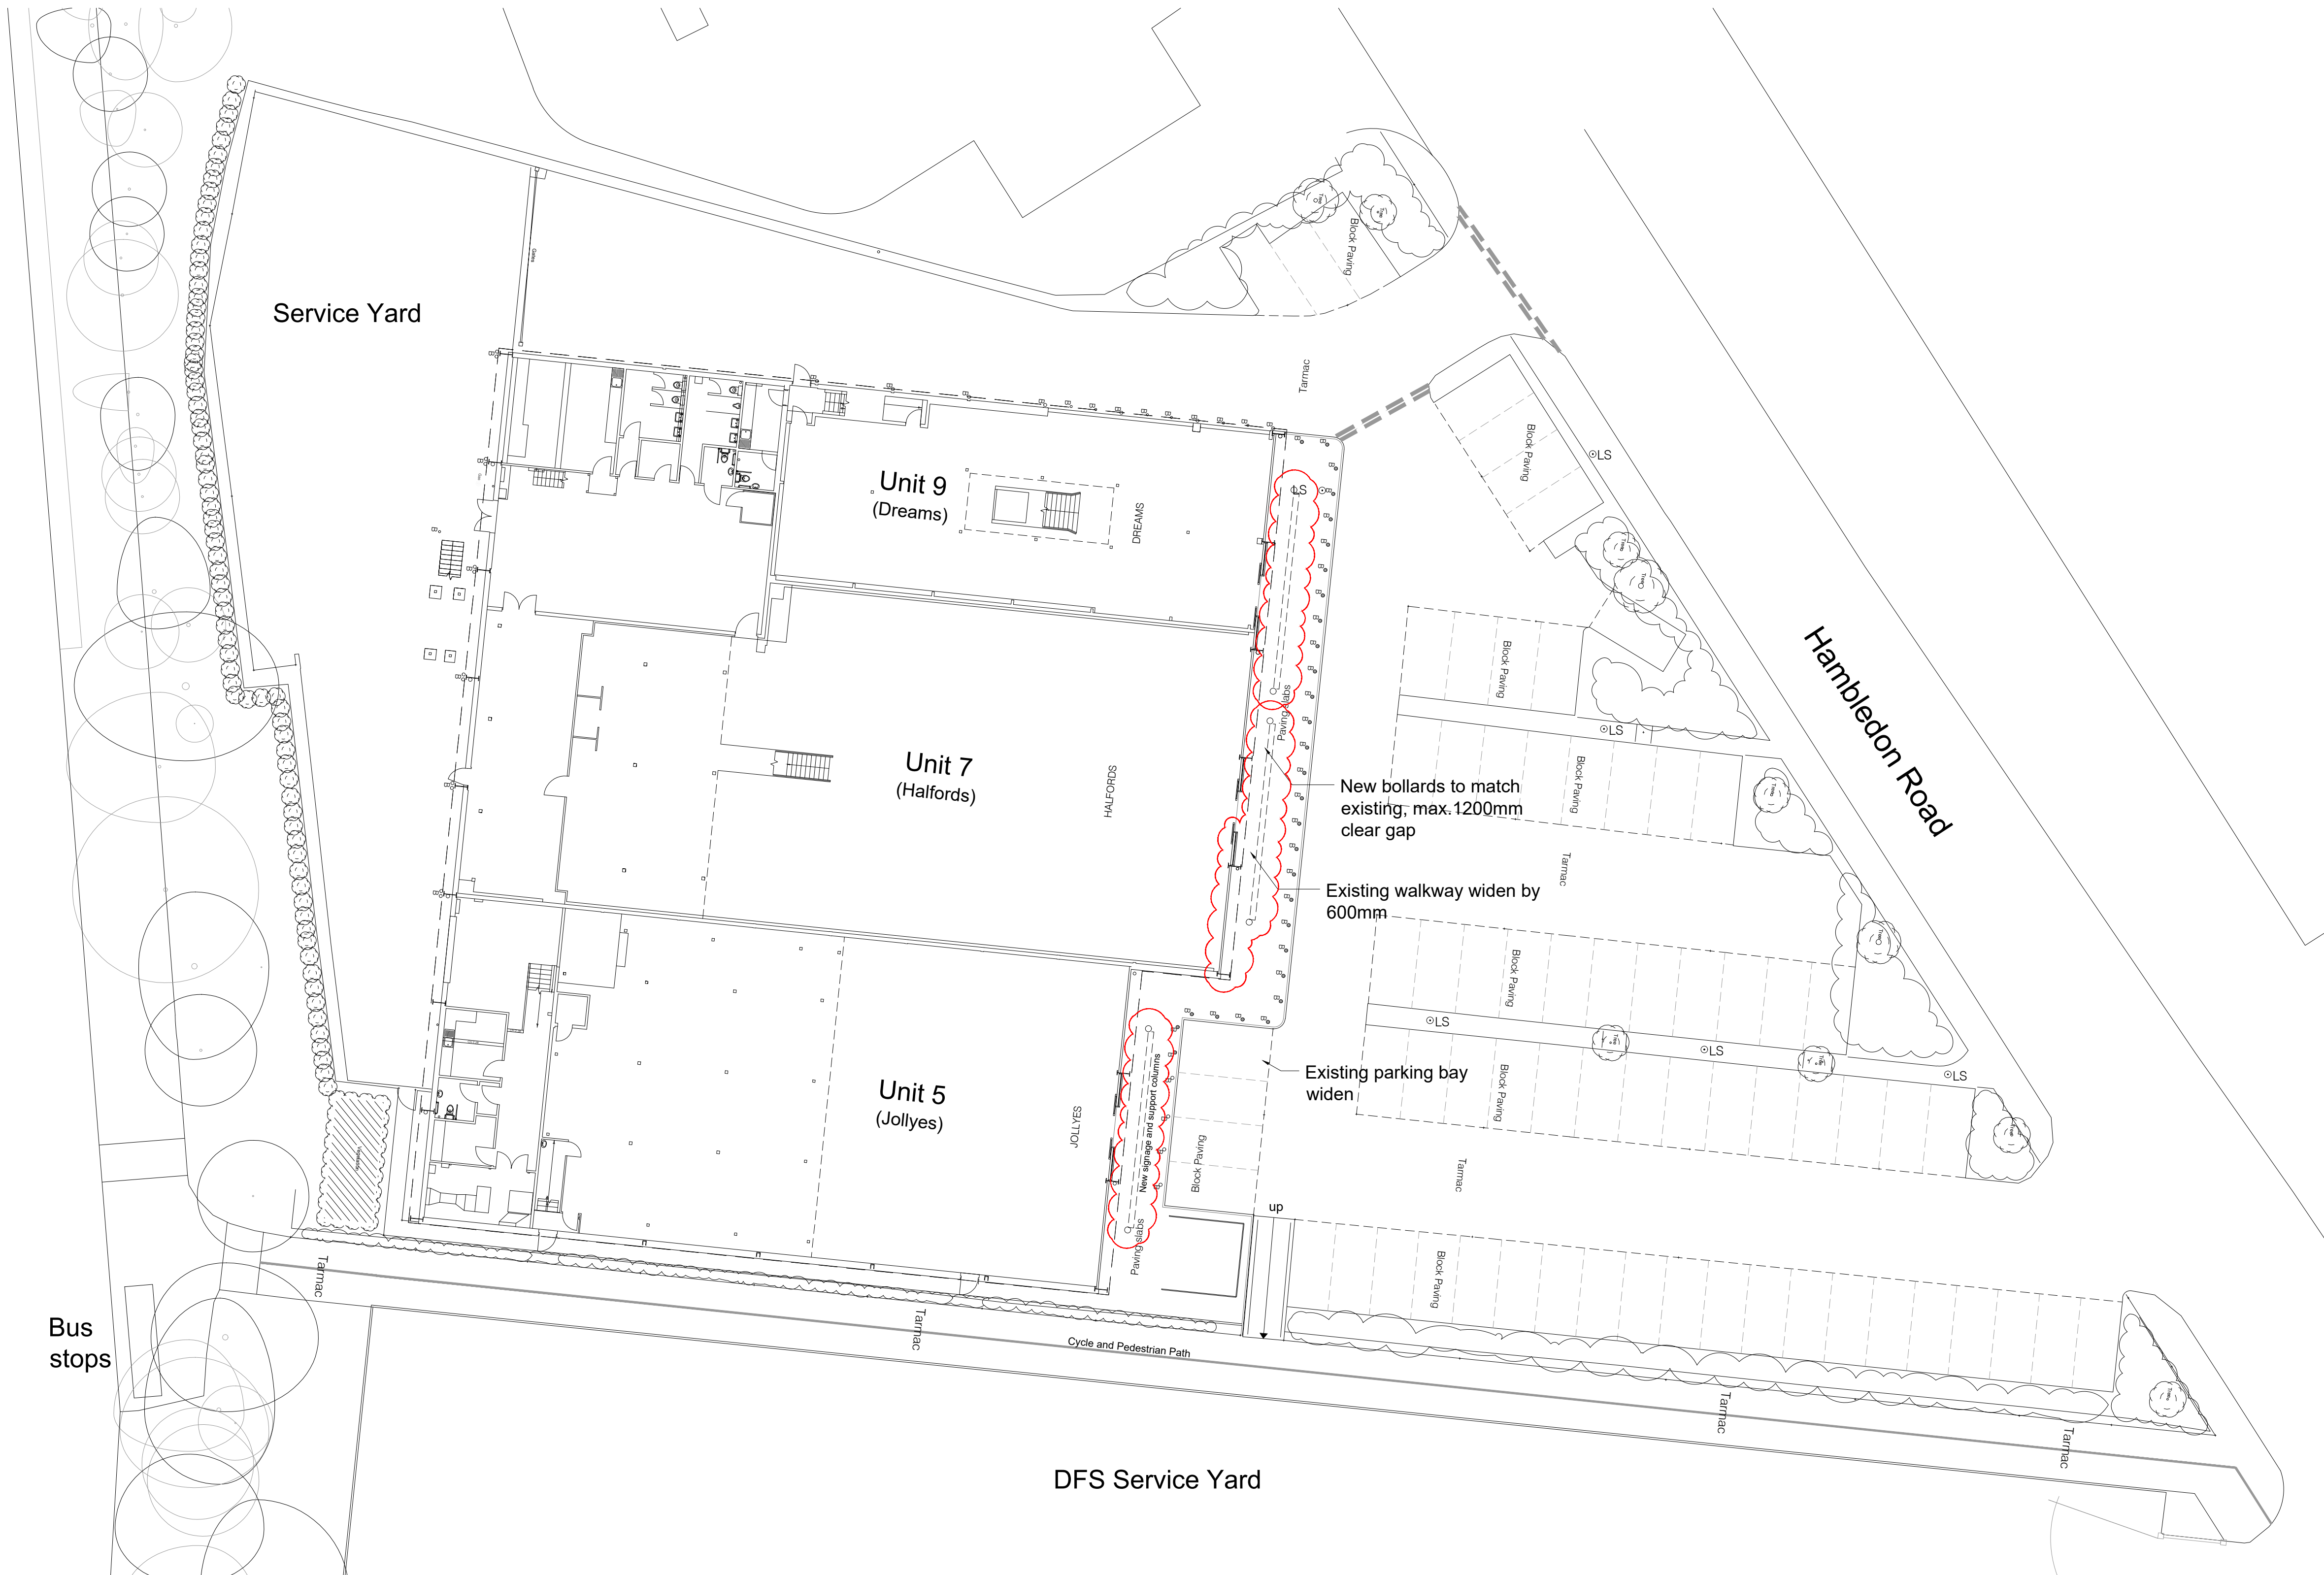

- Key:**
- ⊙ LS - Lamp Stand
 - B - Bollard
 - B - New Bollard
 - ⊙ Tree - Existing Trees
 - ⊙ Existing Landscaped Areas

GENERAL NOTES

This drawing must not be scaled
All dimensions must be checked on site
All setting out to be checked on site
All levels must be checked on site and their datum confirmed
This drawing must be read in conjunction with the relevant specification clauses
This drawing must not be used for land transfer purposes

©Denning Male Polisano

DRAWING NOTES

P. refers to Preliminary Drawing
T. refers to Tender Drawing
C. refers to Construction Drawing

REVISION	DATE	BY	
P1 PRELIMINARY ISSUE	19/06/23	SL	-
P2 Boundary revised	20/06/23	SL	-
P3 Unit numbering updated	08/09/23	SL	-
P4 Signage width revised to avoid clashing with existing foundation	09/05/24	SL	-
Cladding LHD to unit 7 replaced with glazing			
NMA submission			

PLANNING - NMA

CLIENT
Corona Vulcan Wellington Limited

PROJECT TITLE
Wellington Retail Park
(Phase 2 - Halfords Block)
Waterlooville PO7 7FG

DRAWING TITLE
Proposed Block Plan

DATE
June 2023
SCALE
1:200@ A1 216-PL4-104.P4

Denning Male Polisano
Chartered Architects

Ferneberga House
Alexandra Road
Farnborough
Hampshire GU14 6DQ

T +44 (0) 1252 318448
www.dmp-architects.co.uk

