


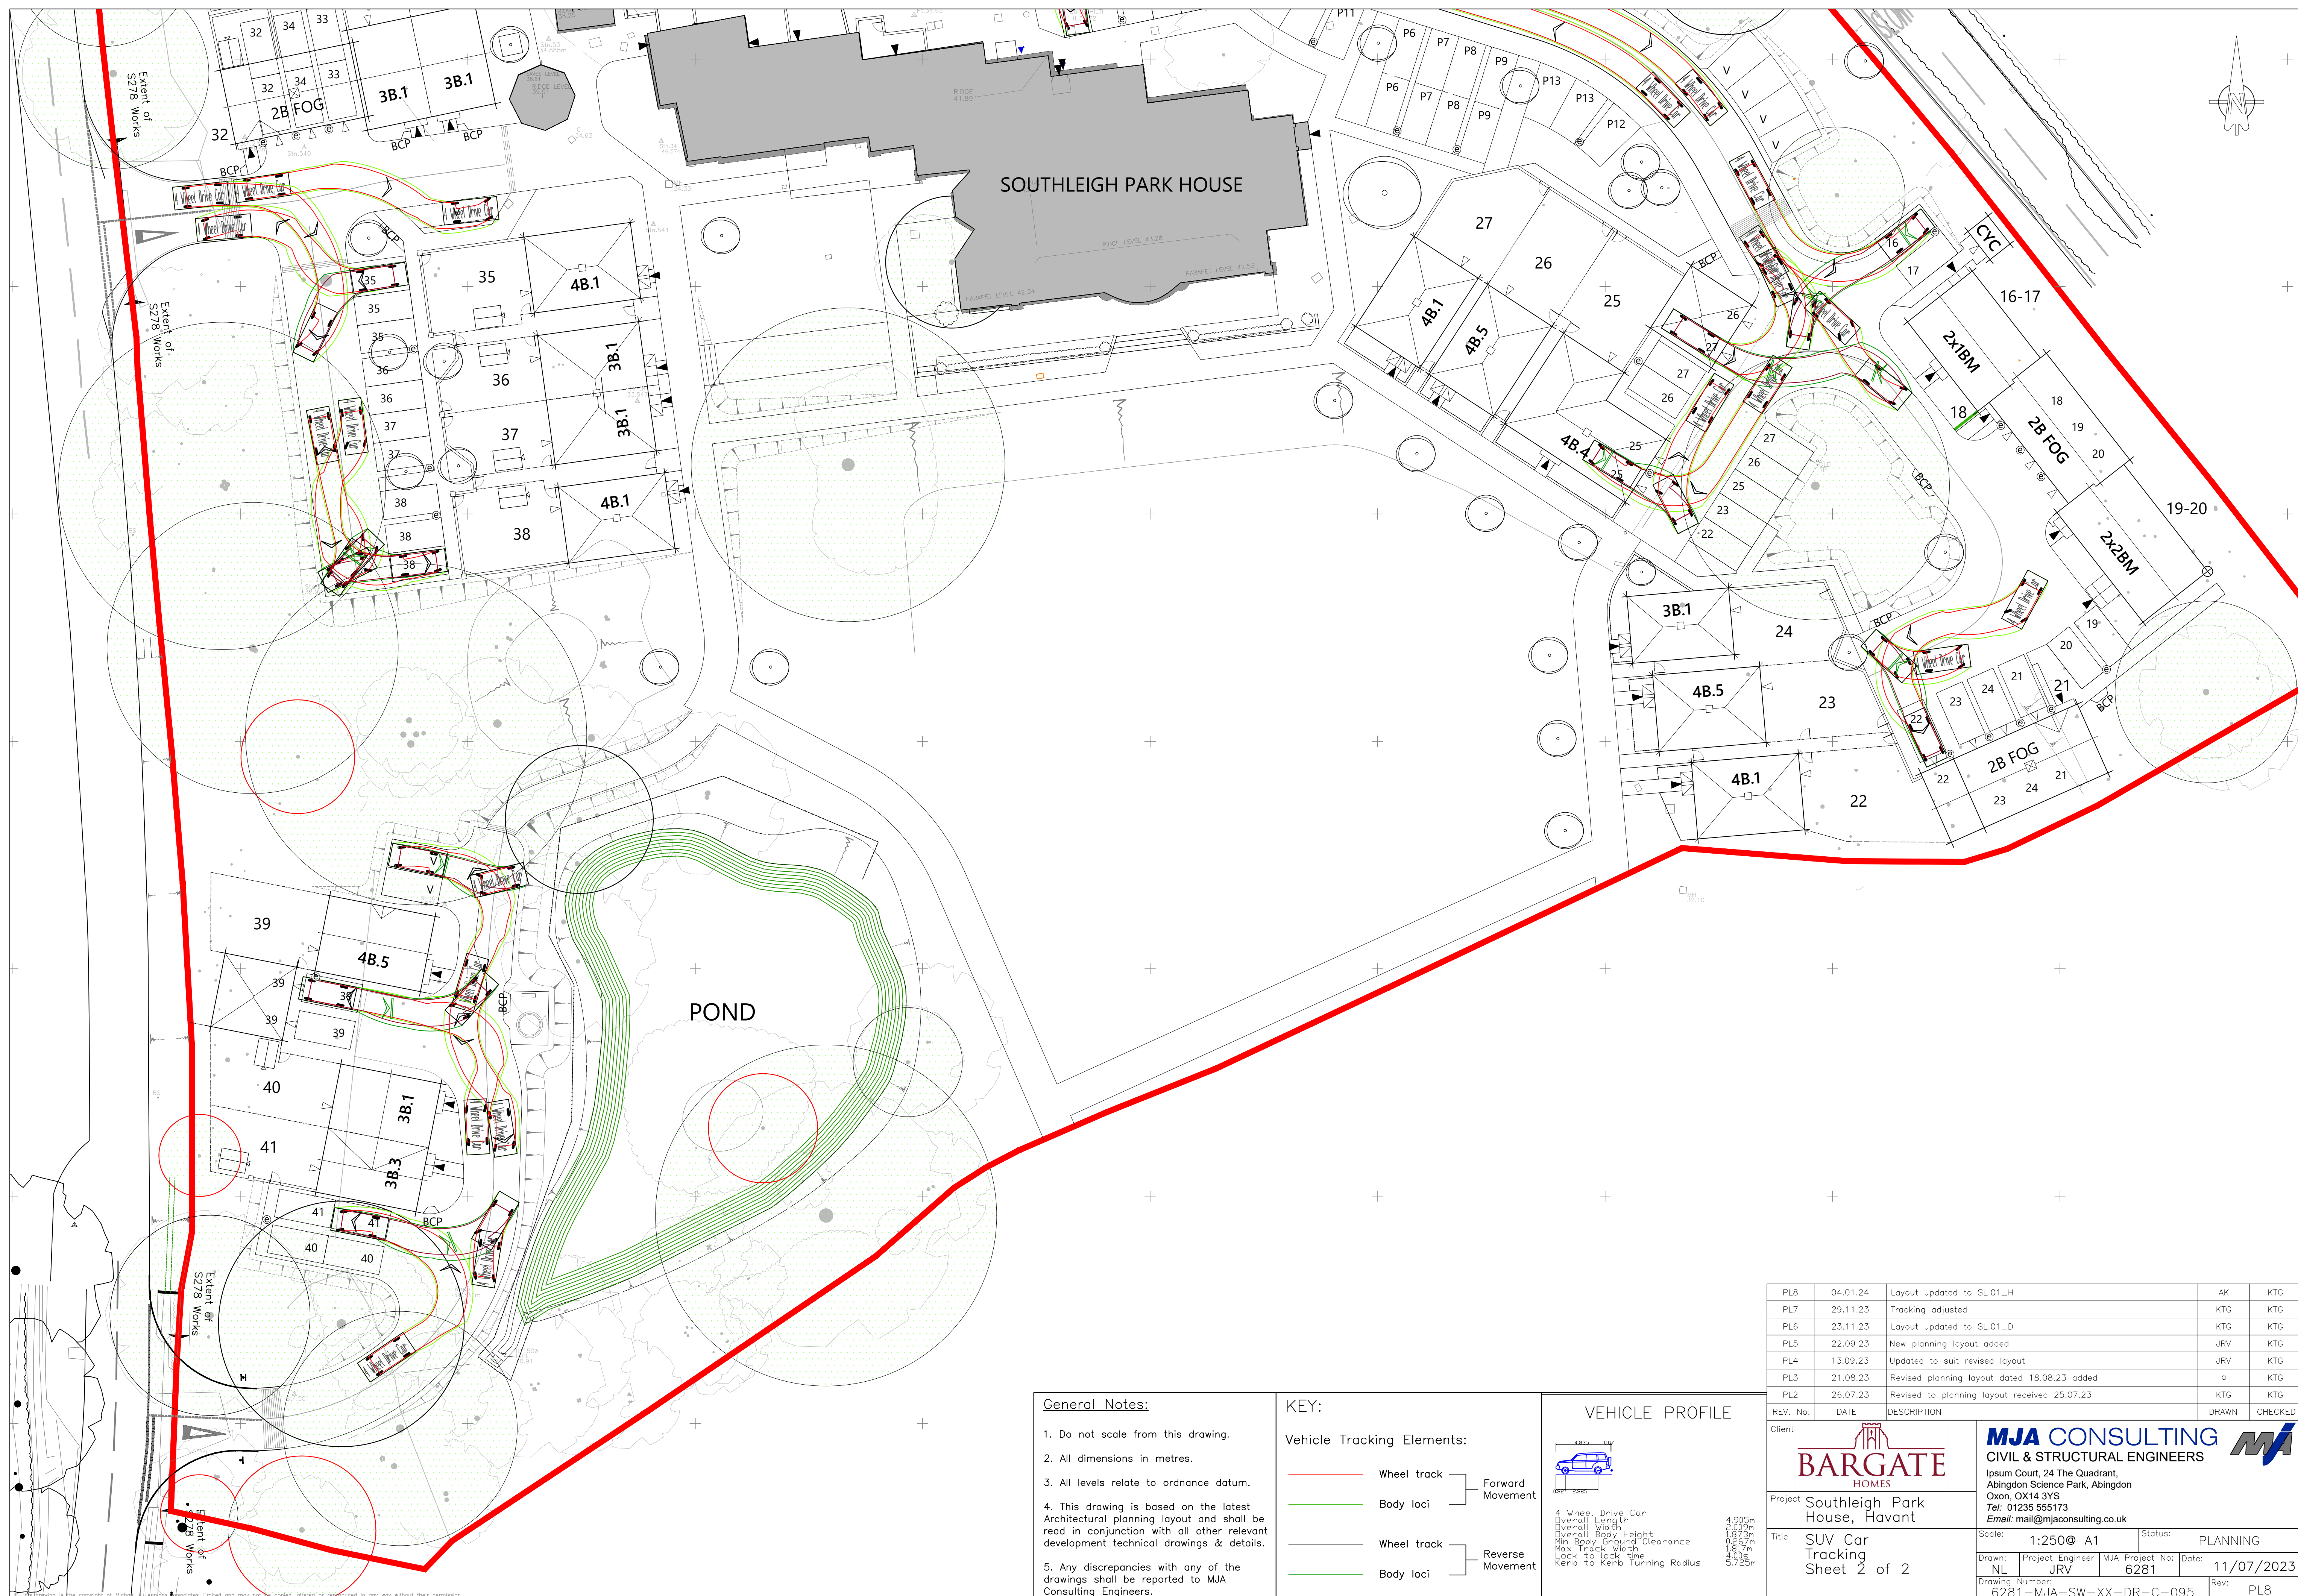

PL8	04.01.24	Layout updated to SL01_H_H		AK	KTG
PL7	29.11.23	Tracking adjusted		KTG	KTG
PL6	23.11.23	Layout updated to SL01_D		KTG	KTG
PL5	22.09.23	New planning layout added		JRV	KTG
PL4	13.09.23	Updated to suit revised layout		JRV	KTG
PL3	21.08.23	Revised planning layout dated 18.08.23 added		a	KTG
PL2	26.07.23	Revised to planning layout received 25.07.23		KTG	KTG
REV. No.	DATE	DESCRIPTION		DRAWN	CHECKED
Client		 			
Project		Southleigh Park House, Havant Ipsom Court, 24 The Quadrant, Abingdon Science Park, Abingdon Oxon, OX14 3YS Tel: 01235 555173 Email: mail@mjaconsulting.co.uk			
Title		SUV Car Tracking Sheet 2 of 2 Scale: 1:250@ A1 Status: PLANNING Drawn: NL Project Engineer JRV MJA Project No: 6281 Date: 11/07/2023 Drawing Number: 6281-MJA-SW-XX-DR-C-095 Rev: PL8			