


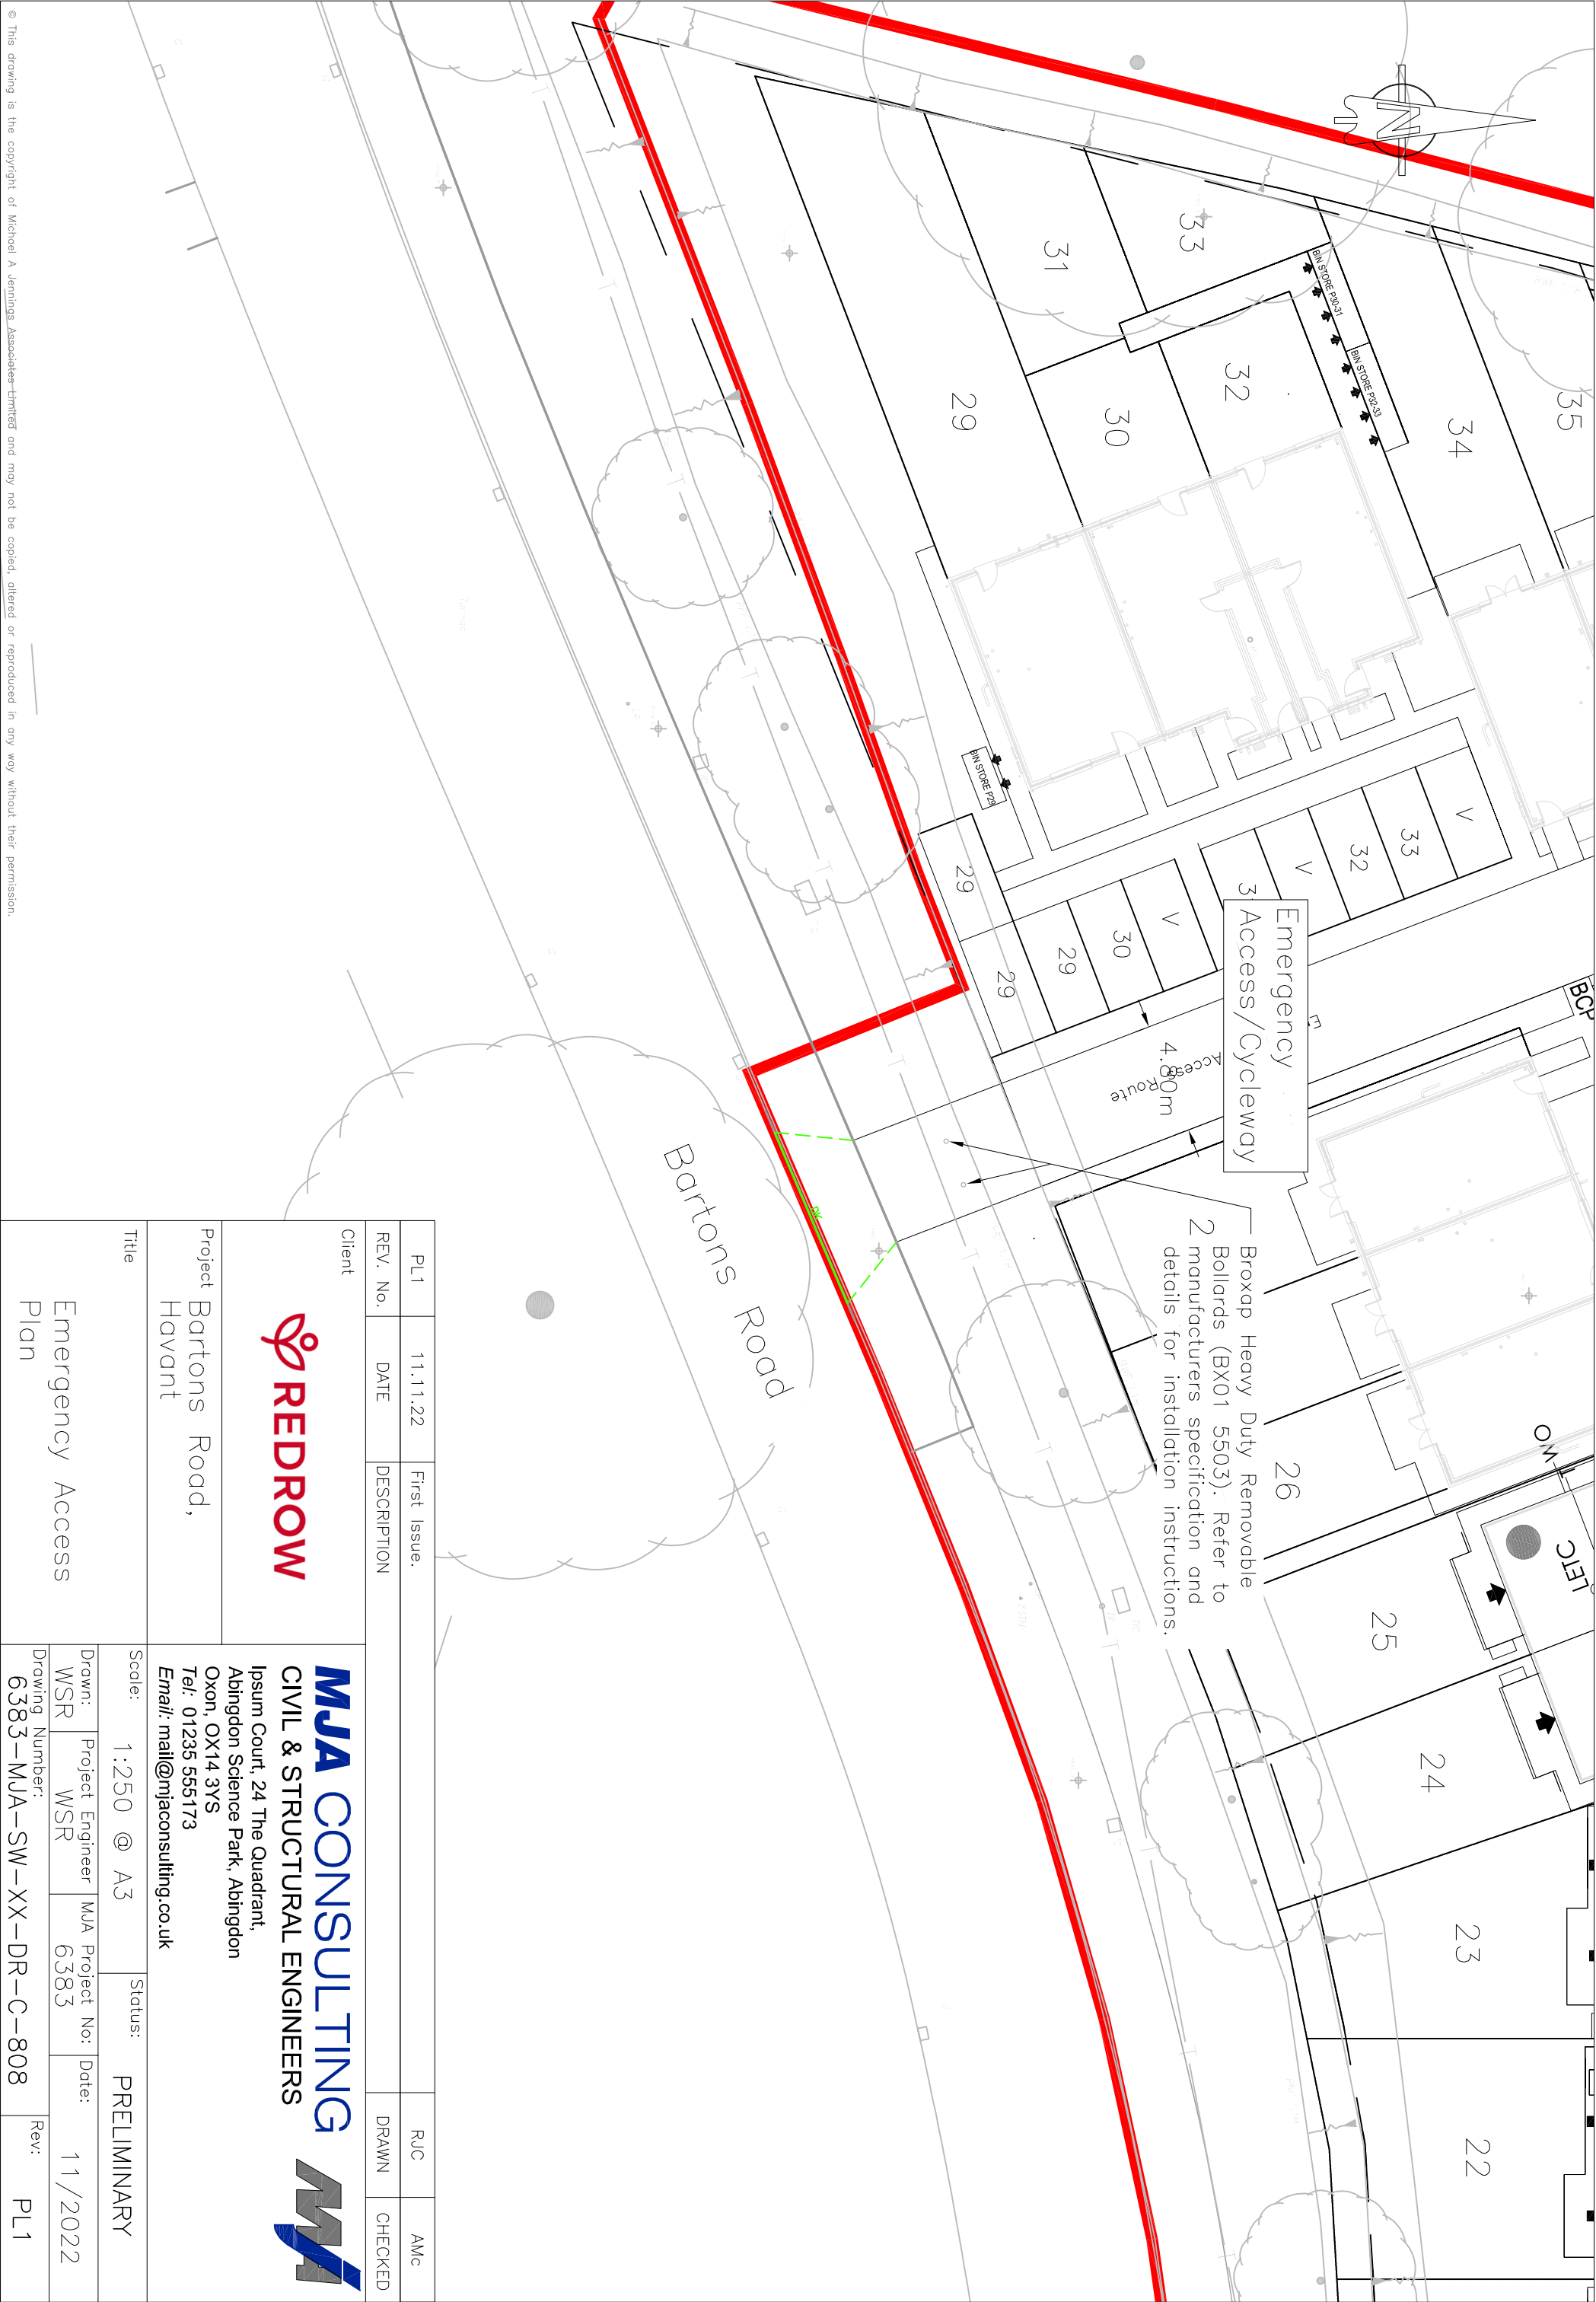

© This drawing is the copyright of Michael A Jennings Associates Limited and may not be copied, altered or reproduced in any way without their permission.

PL1	11.11.22	First Issue.		RJC	AMc
REV. No.	DATE	DESCRIPTION		DRAWN	CHECKED

Client



MJA CONSULTING
CIVIL & STRUCTURAL ENGINEERS

Project Barton's Road,
Havant

**Ipsium Court, 24 The Quadrant,
Abingdon Science Park, Abingdon
Oxon, OX14 3YS
Tel: 01235 555173
Email: mail@mjaconsulting.co.uk**

Title		Scale:	1:250 @ A3	Status:	PRELIMINARY
Emergency Access Plan		Drawn:	Project Engineer	MJA Project No:	Date:
		WSR	WSR	6383	11/2022
		Drawing Number:	6383-MJA-SW-XX-DR-C-808	Rev:	PL1