


Figured dimensions only are to be used. All dimensions to be checked onsite. Differences between drawings and between drawings and specification or bills of quantities to be reported to the PRC Group.

The copyright of the drawings and designs contained therein remains vested in the PRC Group.

Revisions:		Drawn/Chkd:	Date:
REV A.	RMA BOUNDARY LINE AMENDED	MT	JUNE 24
REV B.	ADDITIONAL FUTURE EV POINTS ADDED TO THE NORTH OF UNIT 5	MT	NOV 24

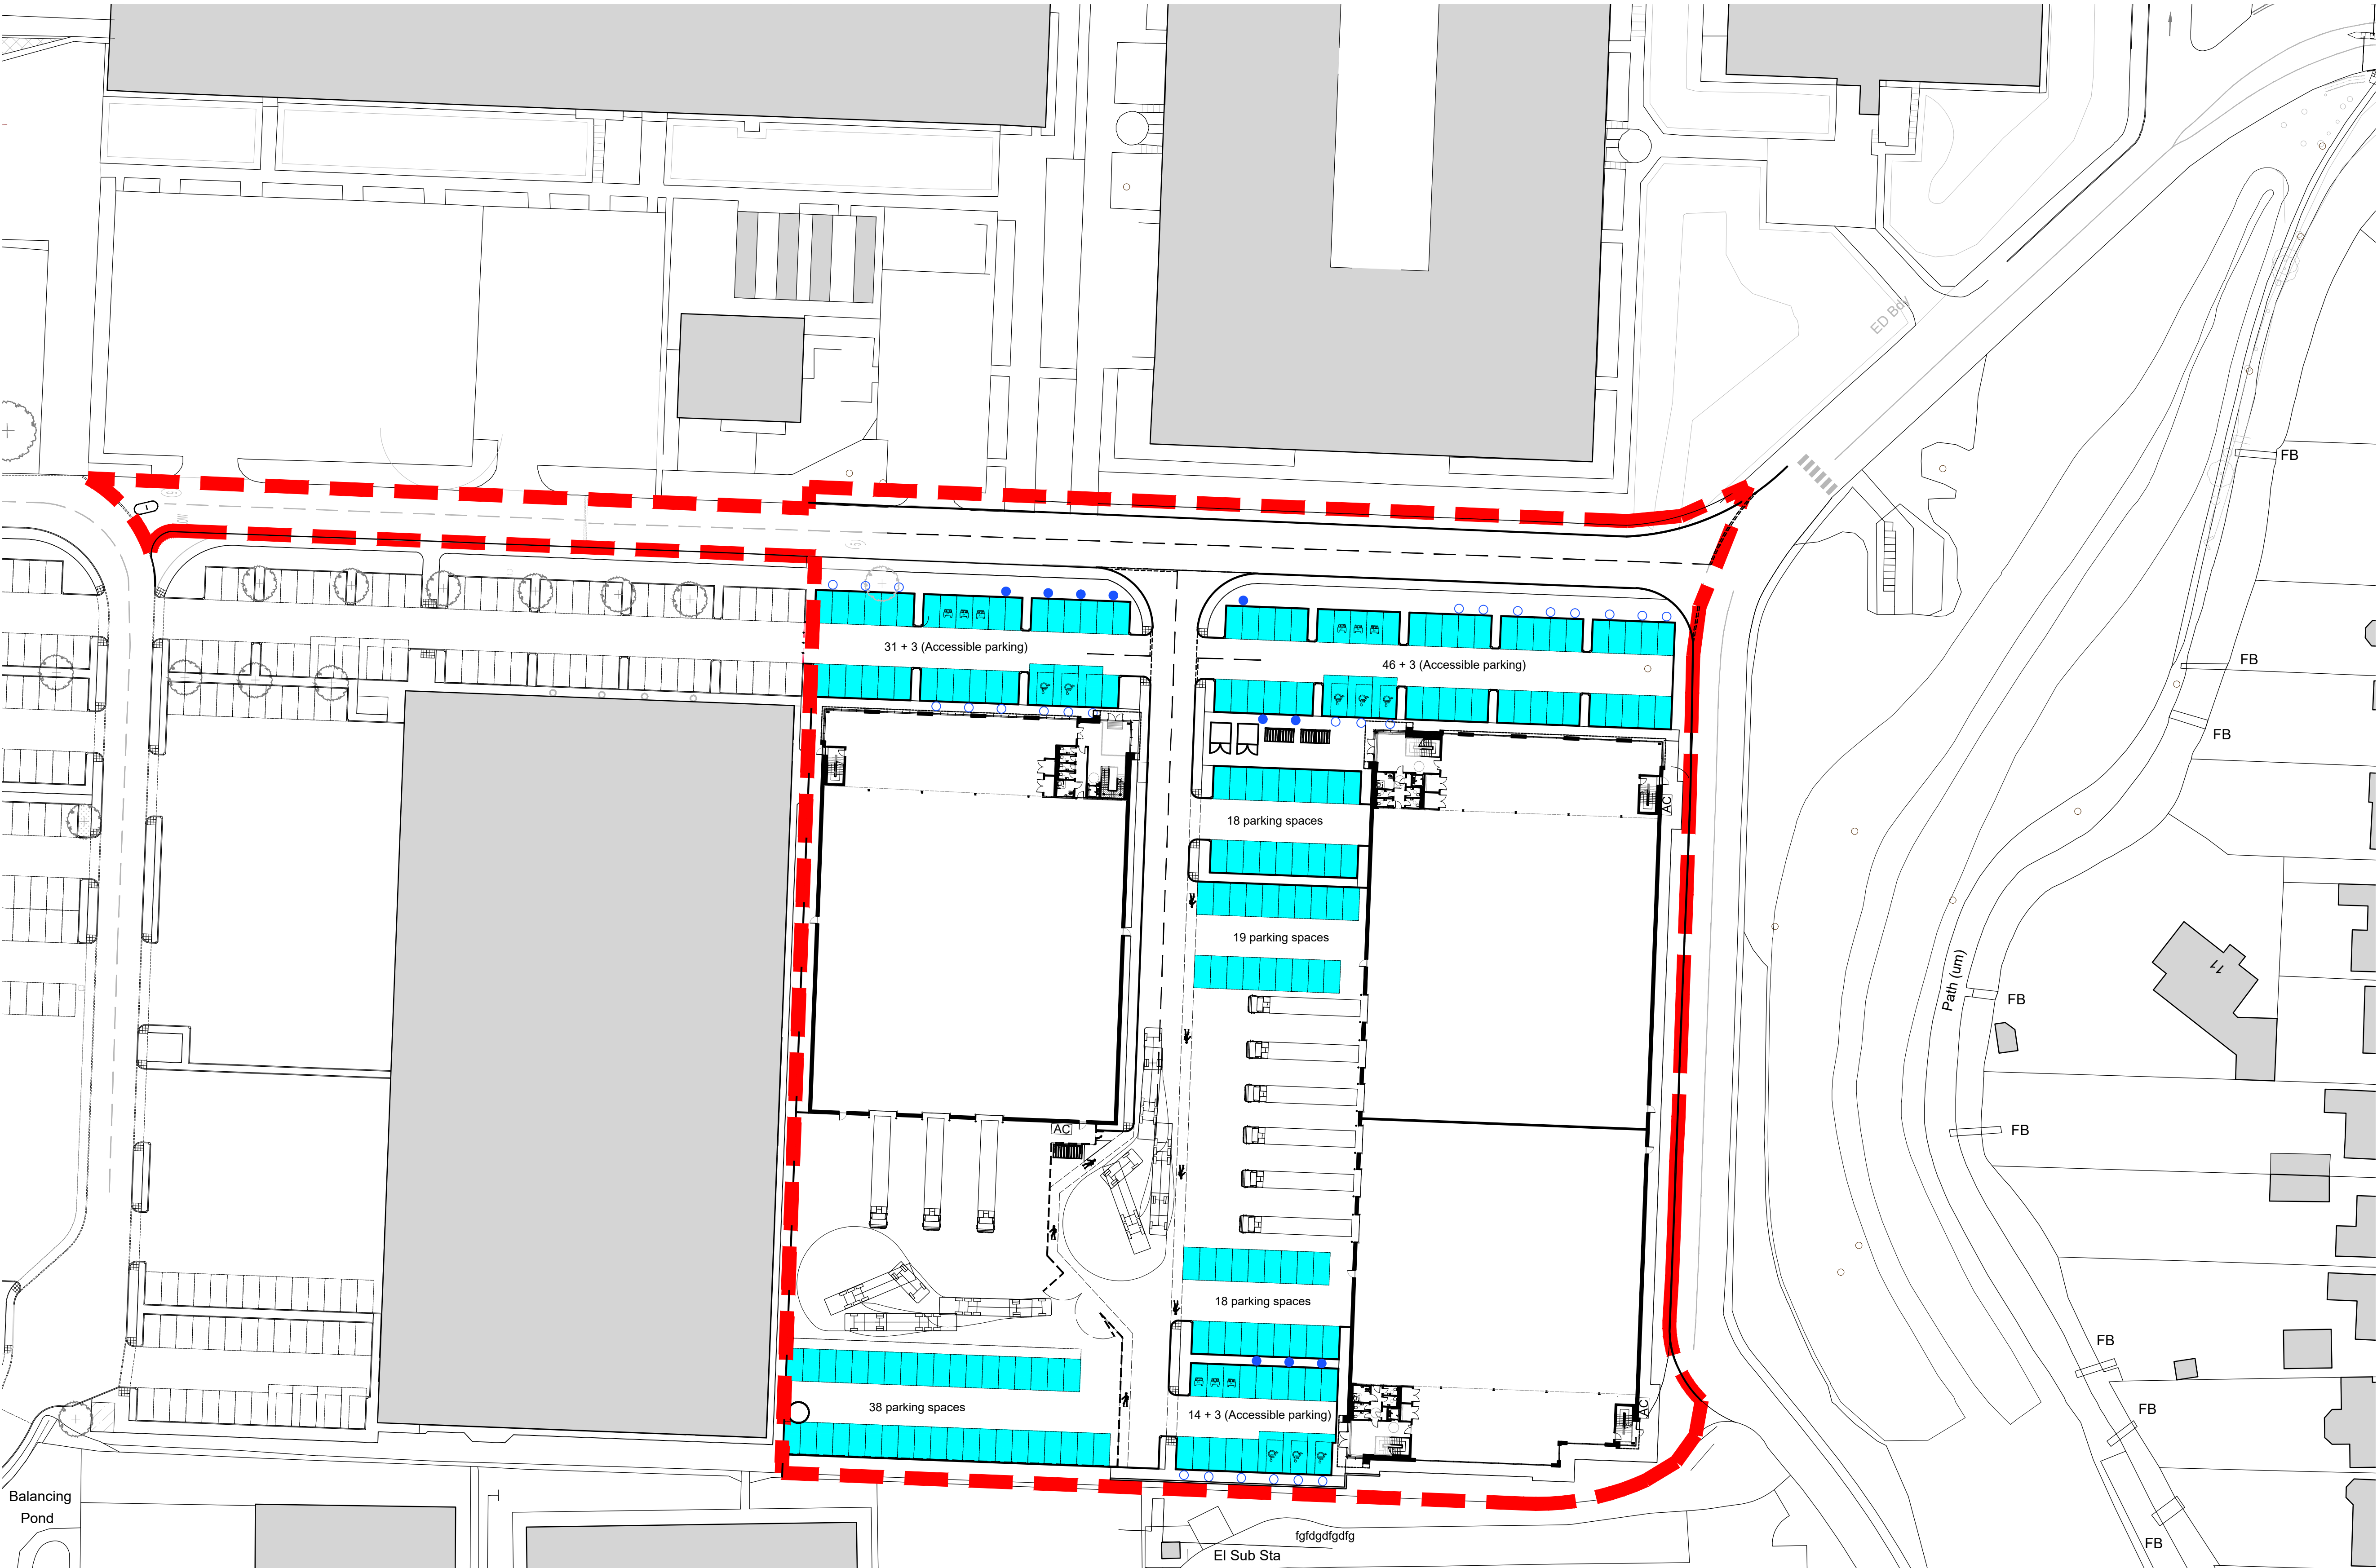

- KEY**
- APPLICATION AREA
 - CAR PARKING SPACES
 - DOUBLE ELECTRIC VEHICLE CHARGING POINTS / DUCTS FOR FUTURE POINT
 - CAR SHARE PARKING SPACES

PARKING PROVISIONS:

Revised layout proposes a total of 193 car parking spaces.

Unit 5 - 72 car parking spaces.
Unit 6/7 - 121 car parking spaces.

Client:
XLB LLP

Project:
LANGSTONE PHASE 2

Drawing Title:
PROPOSED CAR PARKING PLAN

Client:
12 Warren Yard,
Warren Park,
Milton Keynes,
MK12 5NW
01908 305 246
info@prc-group.com
www.prc-group.com

Architecture
Planning
Master Planning
Urban Design
Interiors
Landscape

Offices
Woking
London
Milton Keynes
Warsaw

Issue Status:
Construction ☐ Preliminary ☐
Information ☐ Approval ☐
Tender ☐

Scale @ A1:
1:500

Checked by:
ME

Date:
JAN 24

Job No:
11629

Stage:
PL 072

Drawing No:
PL 072

Rev:
B

PRC Architecture & Planning