




Proposed Rear (North)
Elevation

Proposed Front (South)
Elevation


Proposed Side (East)
Elevation

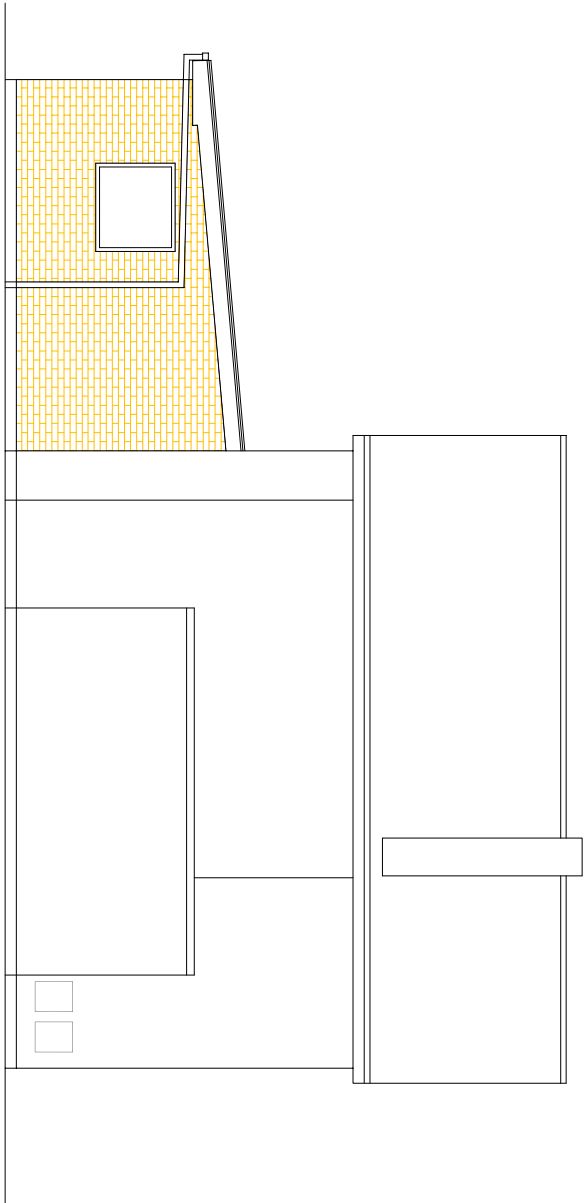


Proposed Side (West)
Elevation

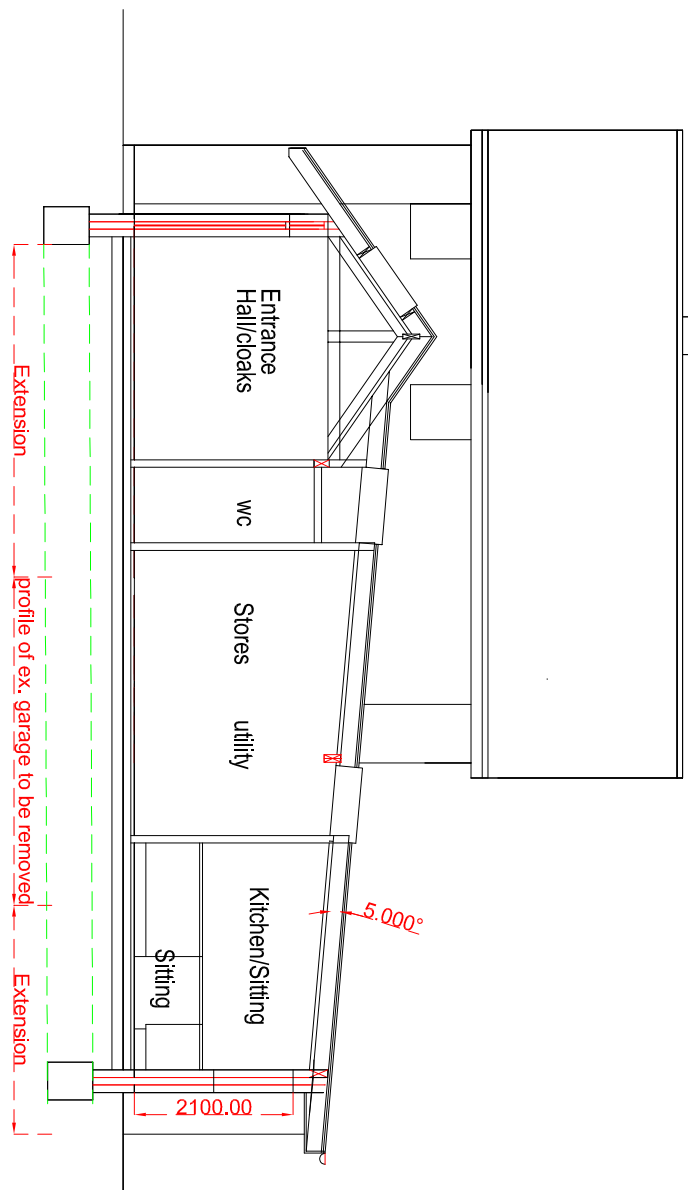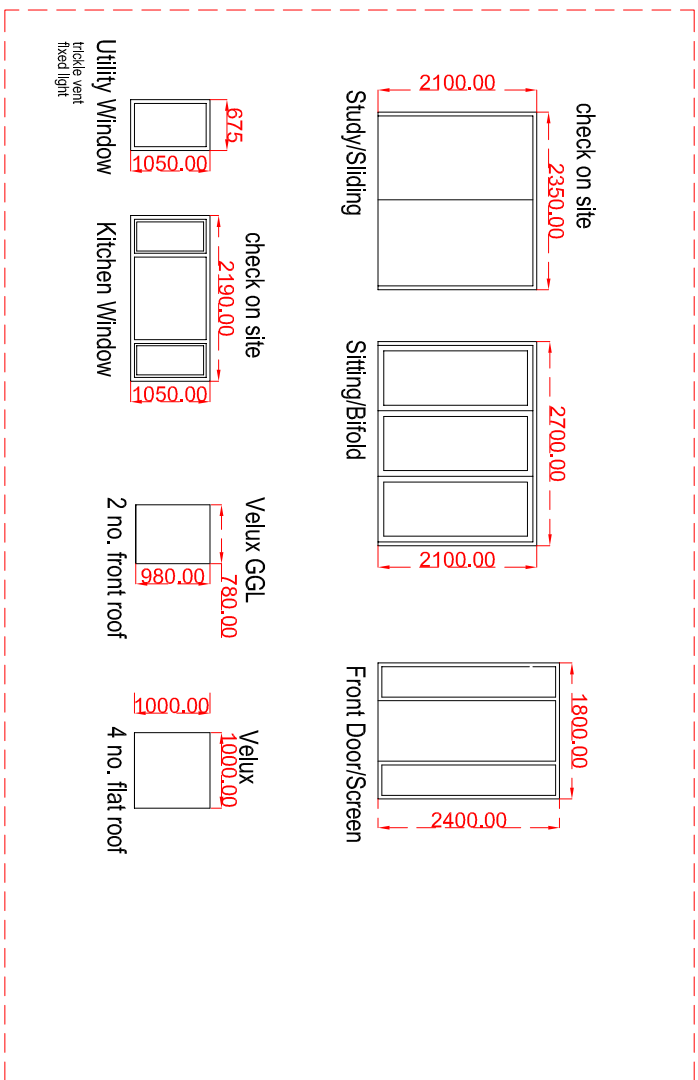


Section

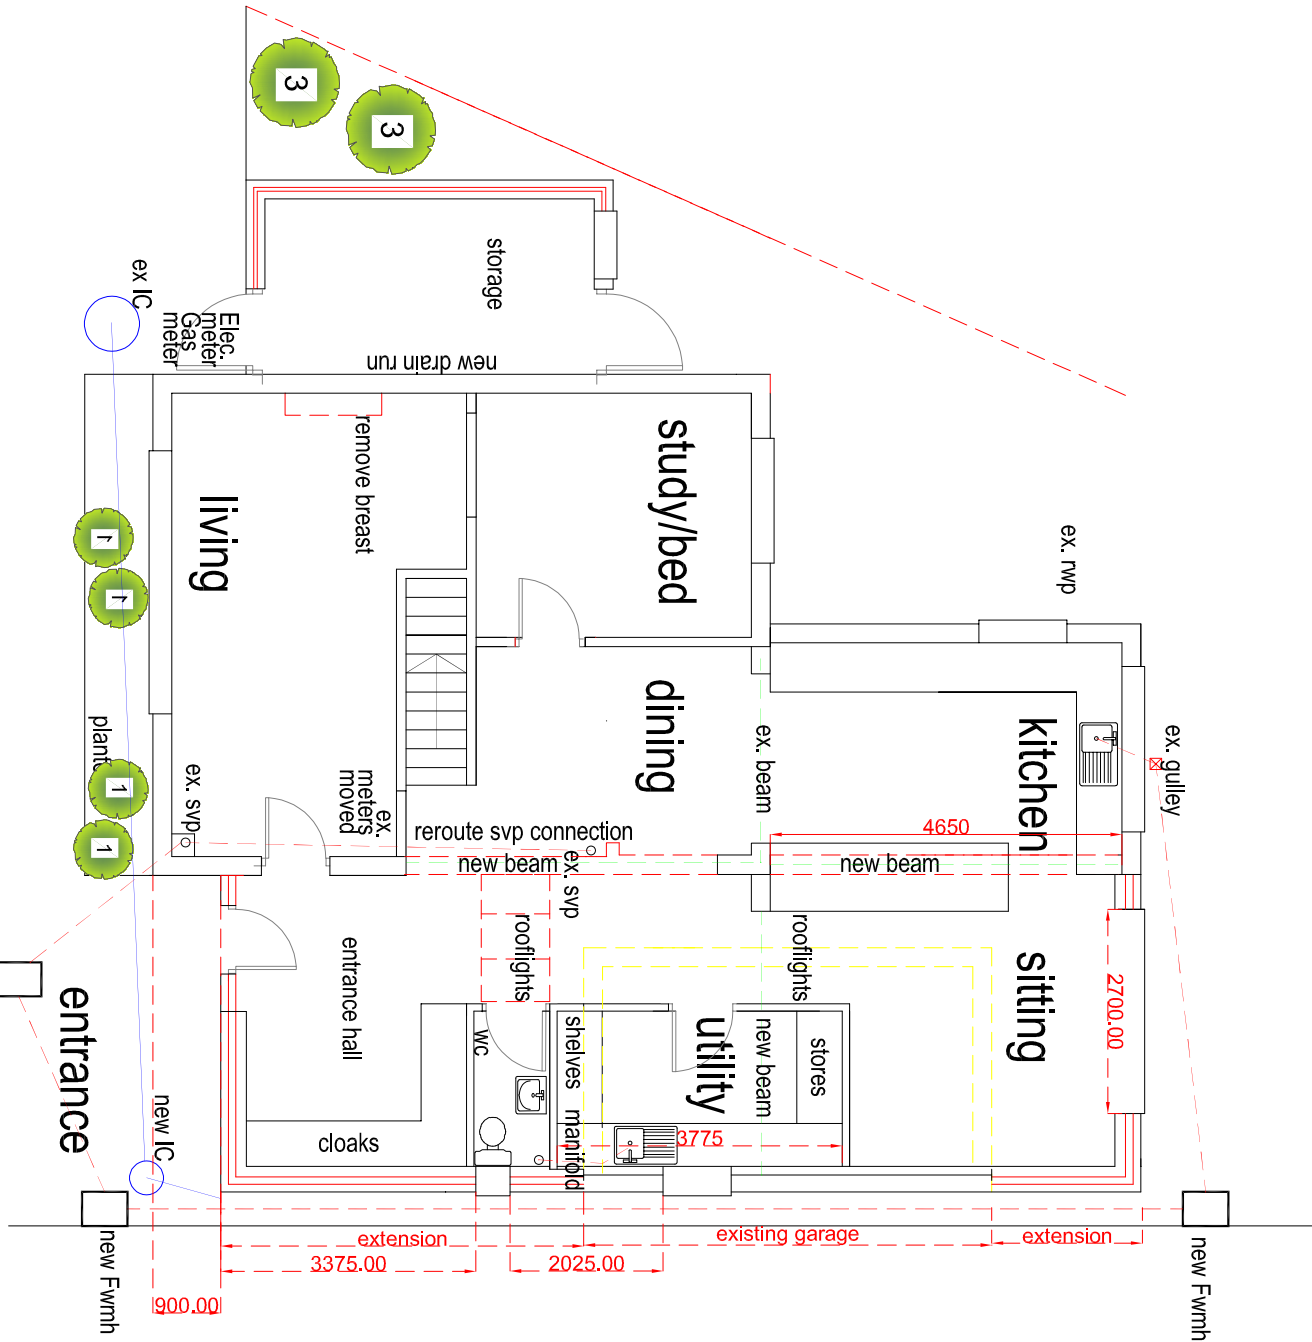


Proposed Ground Floor

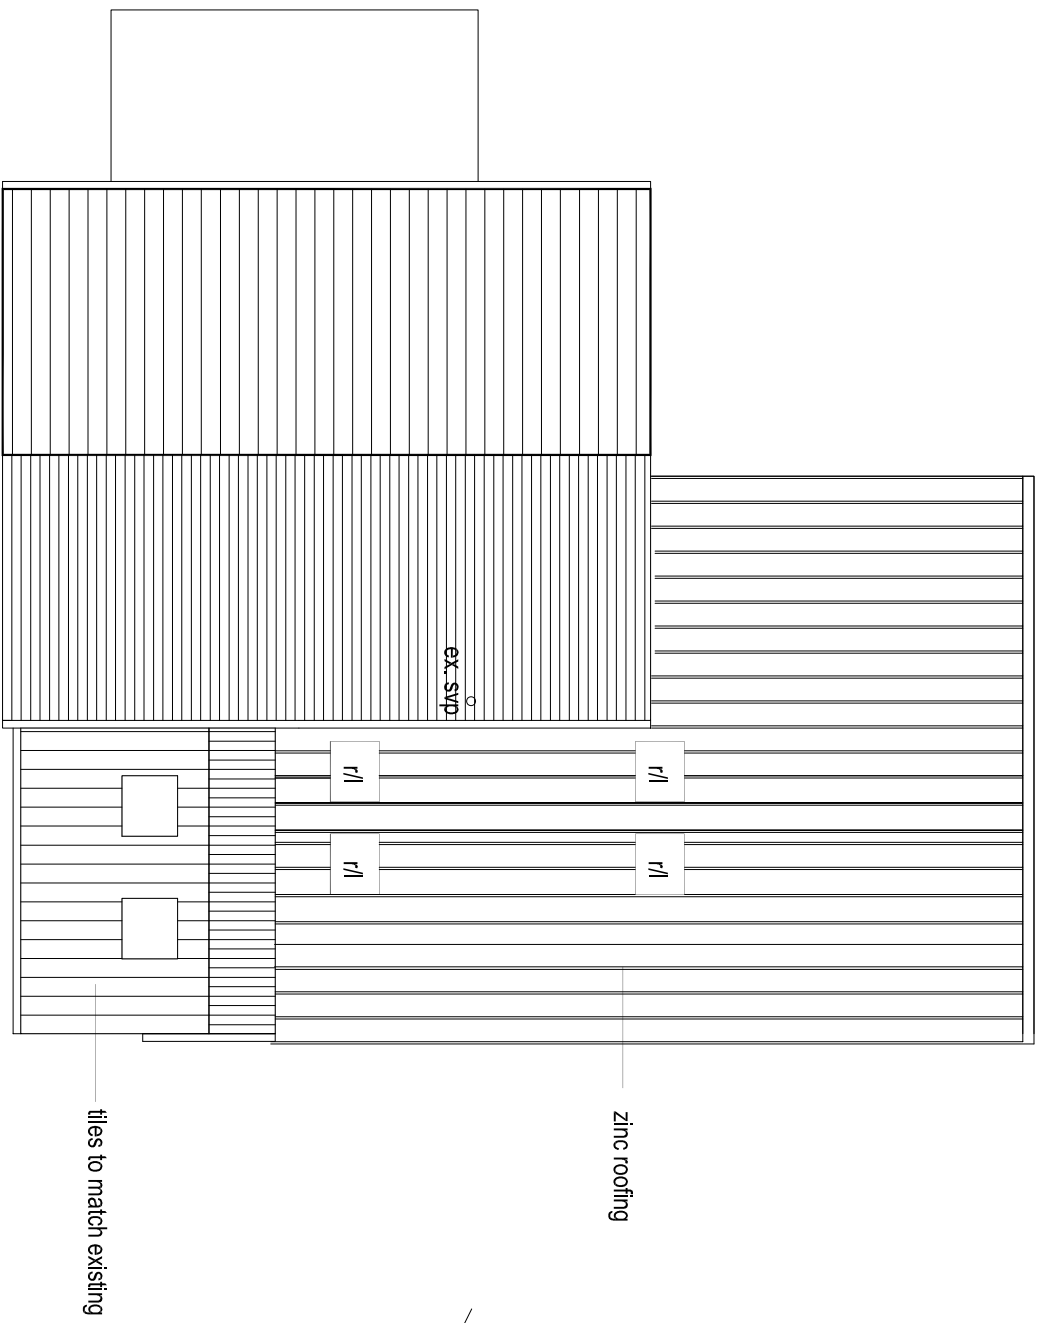

Proposed Roof Plan

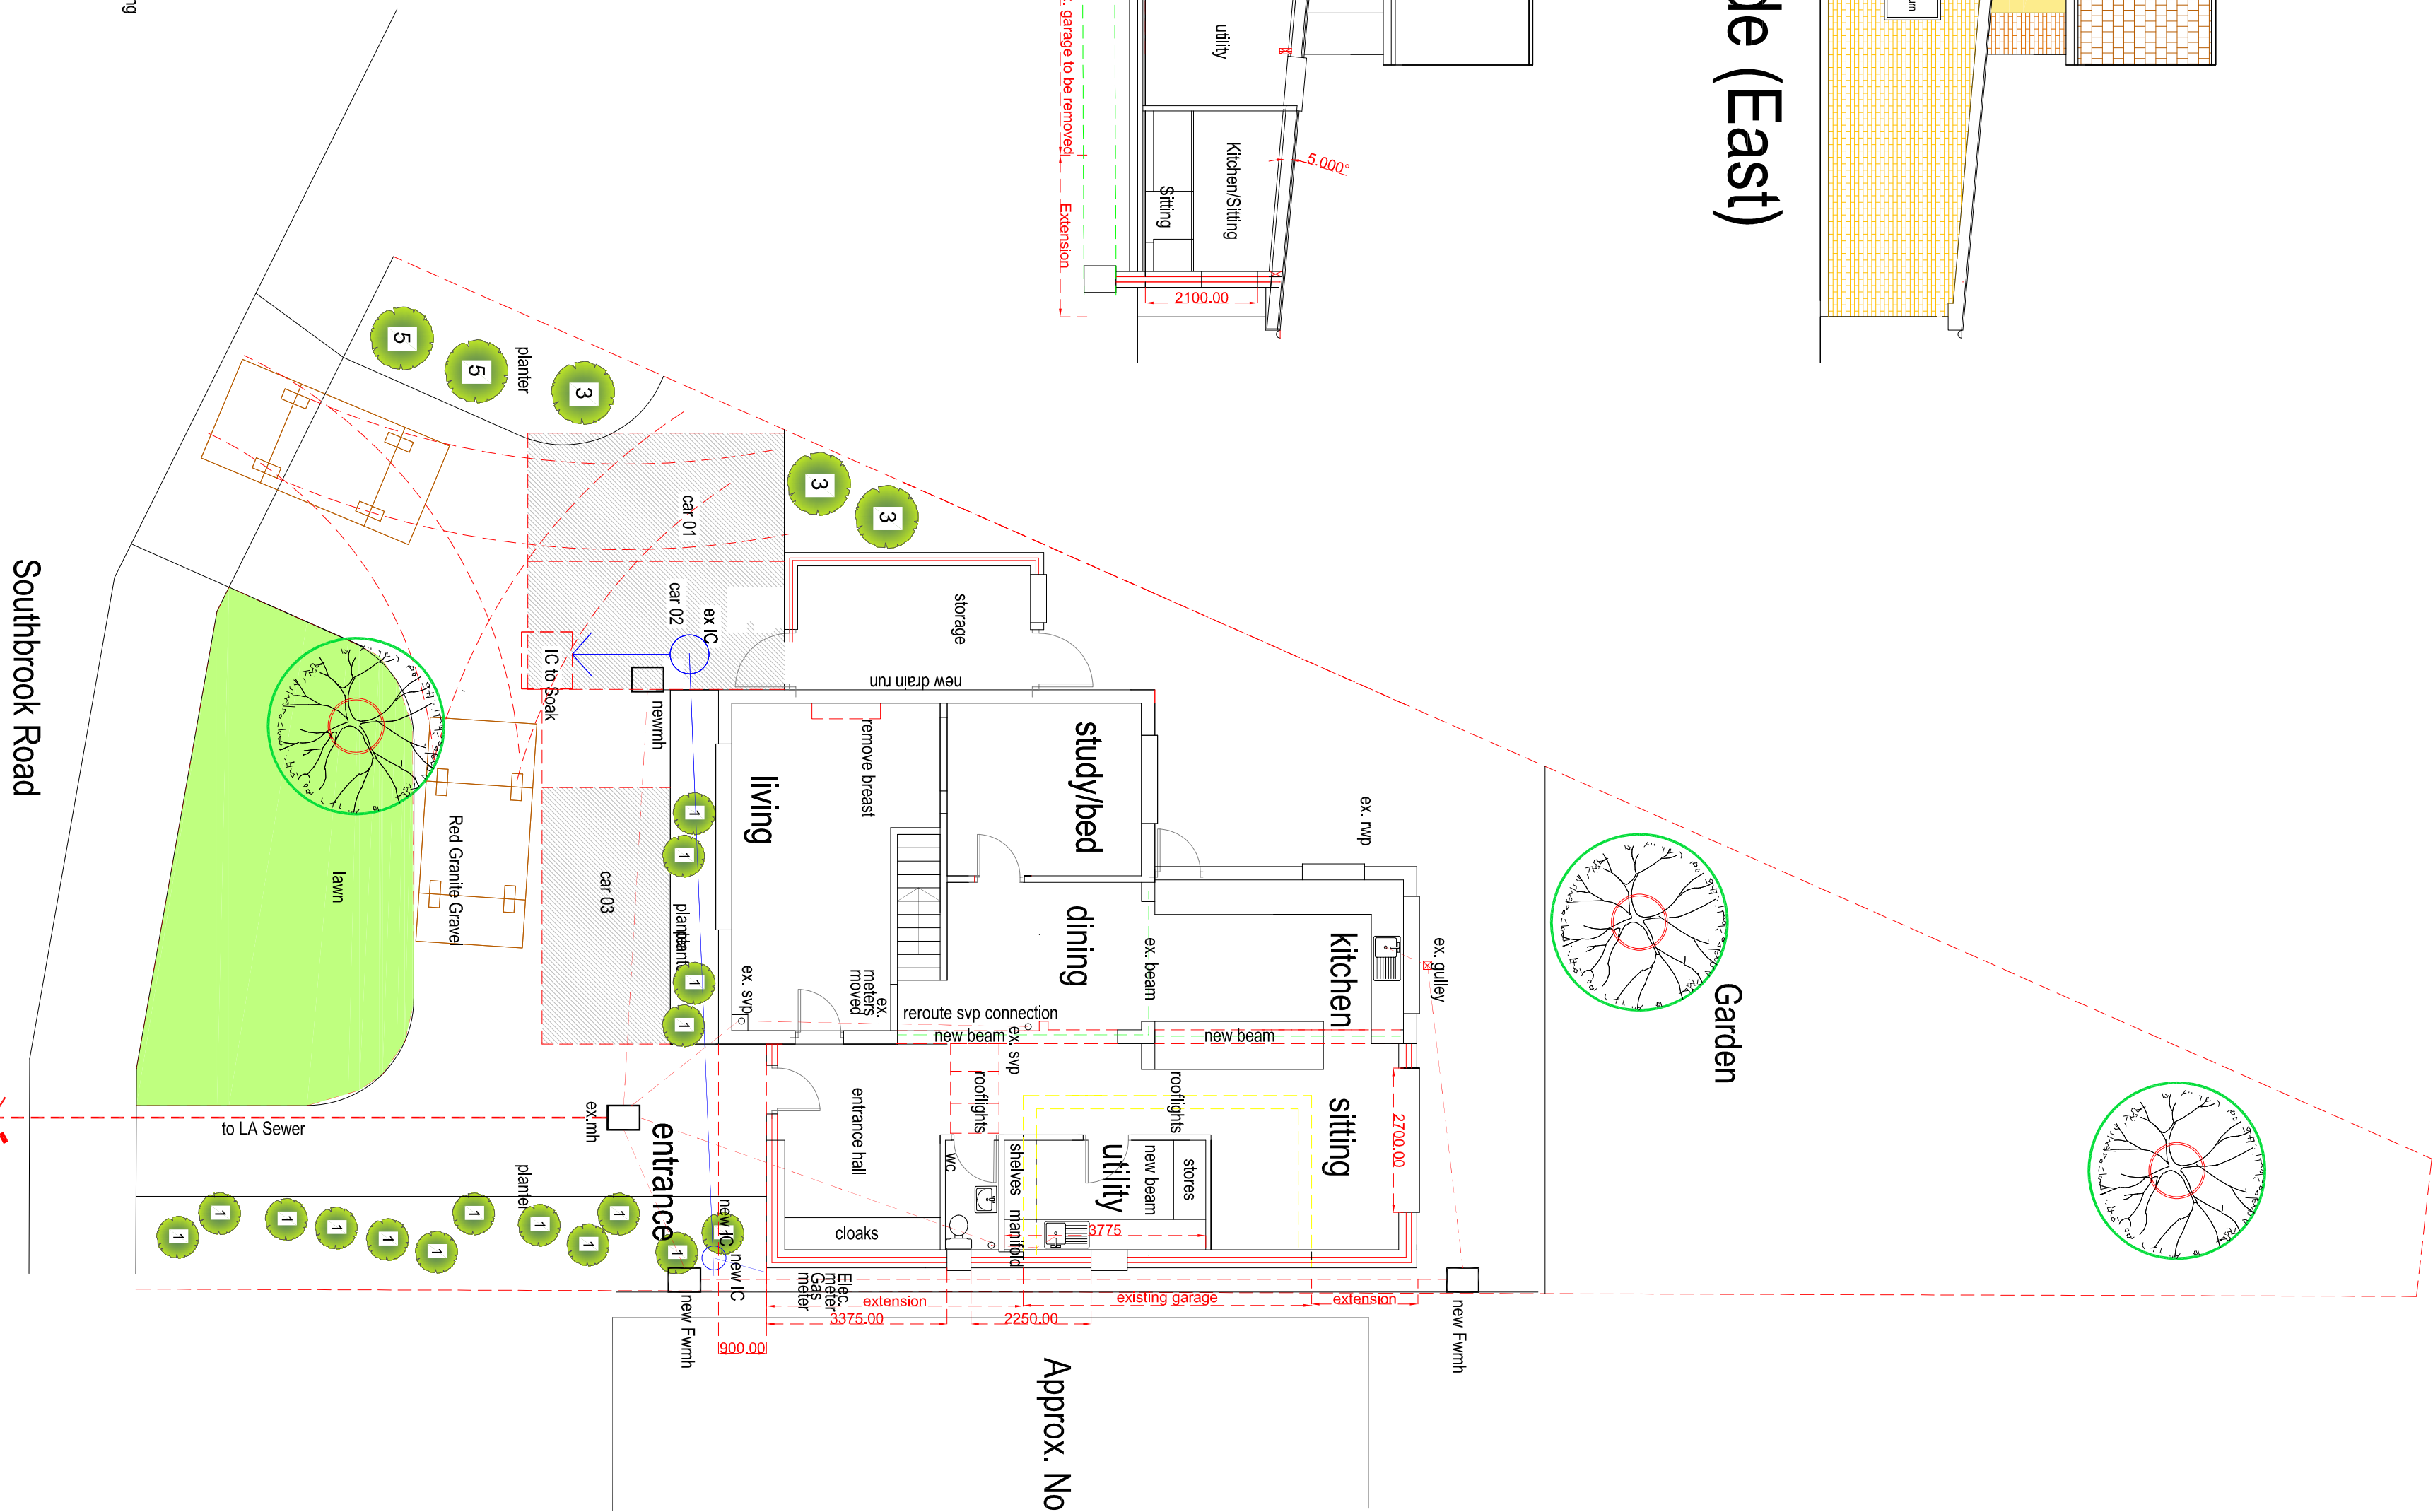

Proposed Ground Floor and Site Plan

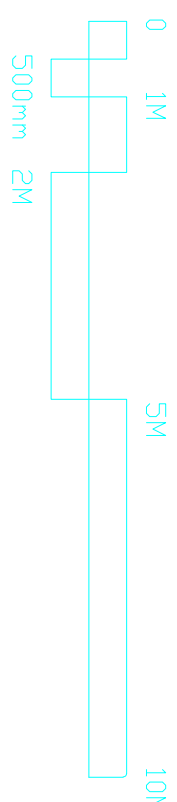

REVISION B: THIRD PROVISIONAL CAR SPACE SHOWN - 29/02/24 - PG

REVISION A: AMENDED/REDUCED - Nov. 23 - PG

SCALE

1/100

DATE

Nov. 2023

AUTHOR

PG

GENERAL ARRANGEMENT

BRAYNE NO

23/220/P01B

PETER GALLOWAY ARCHITECT

ARCHITECT

68, Southbrook Road

Havant

General Arrangement

BRAYNE NO

23/220/P01B

PG



HAVANT, HAMPSHIRE PO9 1RA

TEL: 02392 483153

WEB: 07808 483662

E-MAIL: peter@gparchitects.co.uk