


Appendix A

Approved Hybrid Permission Drawings – Part 2 of 2

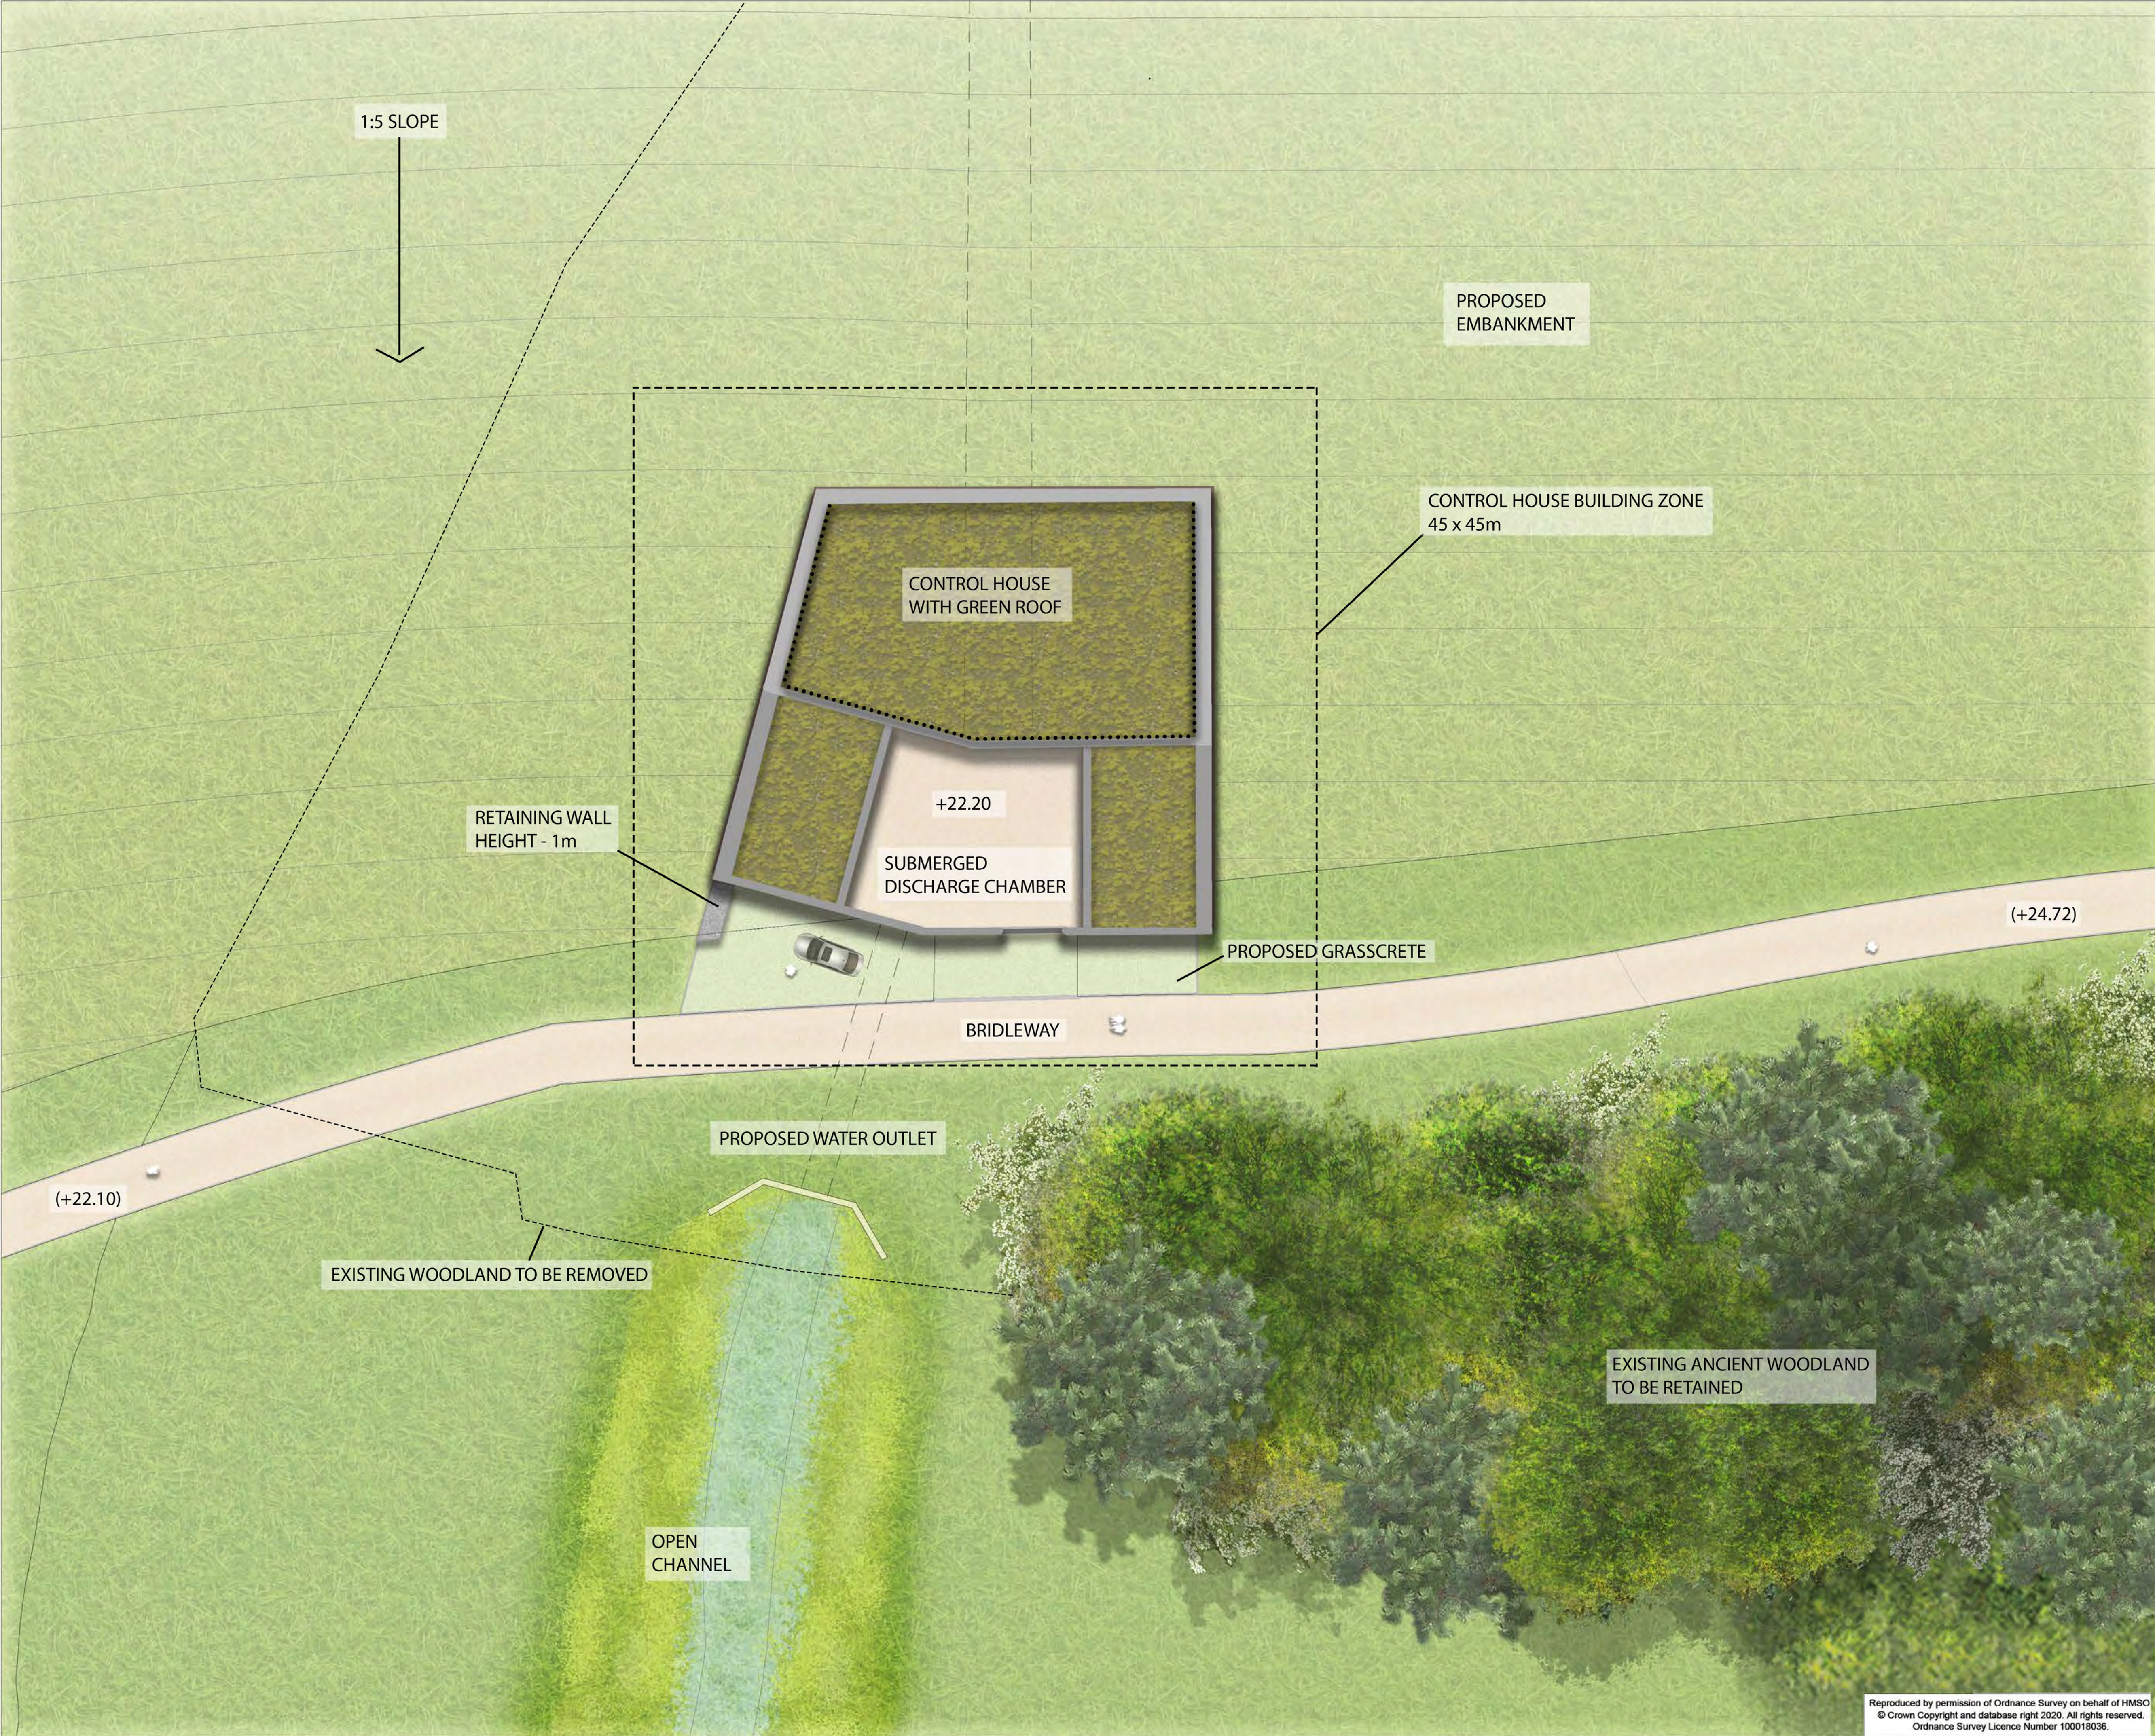

LEGEND

- EXISTING WOODLAND TO BE RETAINED
- EXISTING GRASSLAND
- PROPOSED GRASSLAND
- PROPOSED COMPACTED GRAVEL SURFACE
- PROPOSED SWALE
- PROPOSED CONTROL HOUSE
- PROPOSED GREEN ROOF
- PROPOSED GRASSCRETE
- PROPOSED FENCE - 3m HIGH
- PROPOSED PIN KERB
- WOODLAND TO BE REMOVED

0 10 Meters

SAFETY, HEALTH AND ENVIRONMENTAL INFORMATION

In addition to the hazards/risks normally associated with the types of work detailed on this drawing, note the following significant residual risks (Reference shall also be made to the design hazard log).

Construction
(Enter "None" if applicable)

Maintenance / Cleaning
(Enter "None" if applicable)

Use
(Enter "None" if applicable)

Decommissioning / Demolition
(Enter "None" if applicable)

Rev.	Rev. Status	Rev. Dm	Rev. Ckd	Rev. Rev	Rev. Auth	Description	Date
P02	S2	RJ	JM	WR	JF	For Planning	31/07/20
P01	S2	RJ	JM	WR	KO	For Planning	22/05/20

ATKINS

Member of the SNC-Lavalin Group

Aztec West
500 Park Avenue
Almondsbury
Bristol
BS32 4RZ

Tel: +44 (0)1454 662000
Fax: +44 (0)1454 663333
www.atkinsglobal.com

Copyright © Atkins Limited (2020)

Drawing Suitability:	For Planning	Status:	S2
Contractors Drawing Number:	HTR - ATK - ZZ - ZZ - DR - L	0012	
Project:	Originator	Volume	Location
Telephone: Havant (023) 9249 9888 Fax: Havant (023) 9245 3632 Website: www.portsmouthwater.co.uk Registered Office: PO Box 8 West Street Havant Hampshire PO9 1LG REGISTERED IN ENGLAND No. 2536455			
Project Ref. No:	Sheet:	Scale:	Sheet Size:
HTR	1 of 1	1:200	A1
Project Title: HAVANT THICKET RESERVOIR			
Drawing Title: Outline Landscape Plan Control House			
Portsmouth Water Drawing Number:			Rev: P02



LEGEND

- EXISTING ANCIENT WOODLAND RETAINED
- EXISTING GRASSLAND
- PROPOSED GRASSLAND
- PROPOSED TIERED GRASS BANKS
- PROPOSED CLIPPED BEECH/FAGUS HEDGE
- PROPOSED ROCK ARMOUR
- PROPOSED MARGINAL PLANTS
- PROPOSED POST AND RAIL FENCE HEIGHT - 1100mm
- PROPOSED BALUSTRADE HEIGHT MADE UP TO 1100mm
- PROPOSED LIMESTONE WALL
- PROPOSED LIMESTONE STEPS
- PROPOSED COMPACTED GRAVEL FOOTPATH
- PROPOSED PIN KERB
- PROPOSED STANDARD KERB
- PROPOSED LIMESTONE SLAB BORDER
- PROPOSED ENKAMAT

Notes:

- Fagus sylvatica planted double staggered at 500mm centres.

0 10 Metres

SAFETY, HEALTH AND ENVIRONMENTAL INFORMATION

In addition to the hazards/risks normally associated with the types of work detailed on this drawing, note the following significant residual risks (Reference shall also be made to the design hazard log).

Construction
(Enter "None" if applicable)

Maintenance / Cleaning
(Enter "None" if applicable)

Use
(Enter "None" if applicable)

Decommissioning / Demolition
(Enter "None" if applicable)

P02	RJ	JM	WR	JF	For Planning	31/07/20	
P01	S2	RJ	JM	WR	KO	For Planning	22/05/20
Rev.	Stat	Drn	By	Rev	Auth	Description	Date

ATKINS

Member of the SNC-Lavalin Group

Aztec West
500 Park Avenue
Almondsbury
Bristol
BS32 4RZ

Tel: +44 (0)1454 662000
Fax: +44 (0)1454 663333
www.atkinsglobal.com

Copyright © Atkins Limited (2020)

Drawing Suitability:	For Planning	Status:	S2
----------------------	--------------	---------	----

Contractors Drawing Number:				0013				
HTR	-ATK- ZZ - ZZ - DR - L	Project	Originator	Volume	Location	Type	Role	Number

Telephone: Havant (023) 9249 9888
Fax: Havant (023) 9245 9832
Website: www.portsmouthwater.co.uk
Registered Office: PO Box 8 West Street
Havant Hampshire PO9 1LG
REGISTERED IN ENGLAND No. 2536455

Portsmouth Water

Project Ref. No:	Sheet:	Scale:	Sheet Size:
HTR	1 of 1	1:200	A1

Project Title:

HAVANT THICKET RESERVOIR

Drawing Title:

**Landscape Plan
Avenue Staricase**

Reproduced by permission of Ordnance Survey on behalf of HMSO.
© Crown Copyright and database right 2020. All rights reserved.
Ordnance Survey Licence Number 100018036.

Portsmouth Water Drawing Number:

Rev: **P02**



LEGEND

- EXISTING WOODLAND & HEDGEROW
- EXISTING GRASSLAND
- PROPOSED GRASSLAND
- PROPOSED ROCK ARMOUR
- PROPOSED COMPACTED GRAVEL SURFACE
- PROPOSED PIN KERB
- PROPOSED STANDARD KERB
- PROPOSED POST + RAIL FENCE HEIGHT - 1100mm

SAFETY, HEALTH AND ENVIRONMENTAL INFORMATION

In addition to the hazards/risks normally associated with the types of work detailed on this drawing, note the following significant residual risks (Reference shall also be made to the design hazard log).

Construction
(Enter "None" if applicable)

Maintenance / Cleaning
(Enter "None" if applicable)

Use
(Enter "None" if applicable)

Decommissioning / Demolition
(Enter "None" if applicable)

P03	RJ	JM	LB	JF	For Planning	05/11/20
P02	RJ	JM	WR	JF	For Planning	03/08/20
P01	RJ	JM	MB	WR	For Planning	22/05/20
S2	Rev.	By	Rev.	By	Description	Date

ATKINS
Member of the SNC-Lavalin Group


Aztec West
500 Park Avenue
Almondsbury
Bristol
BS32 4RZ
Tel: +44 (0)1454 662000
Fax: +44 (0)1454 663333
www.atkinsglobal.com

Copyright © Atkins Limited (2020)

Drawing Suitability:	For Planning	Status:	S2
Contractors Drawing Number:			
HTR	-ATK- ZZ - ZZ -DR- L -	0014	
Project	Originator/Volume/Location	Type	Role
Telephone: Havant (023) 9249 9888 Fax: Havant (023) 9245 3532 Website: www.portsmouthwater.co.uk Registered Office: PO Box 9 West Street Havant Hampshire PO9 1UG REGISTERED IN ENGLAND No. 2536455			
Portsmouth Water			
Project Ref. No:	Sheet:	Scale:	Sheet Size:
HTR	1 of 1	1:200	A0
Project Title:			
HAVANT THICKET RESERVOIR			
Drawing Title:			
Outline Landscape Plan Gipsies Plain			
Portsmouth Water Drawing Number:			
Rev: P03			

INDICATIVE PLANTING SCHEDULE

Tree Planting		Shrub Planting Mix	
2 x Quercus robur		Achillea millefolium 'Paprika'	10%
1 x Tilia x europaea		Calamagrostis 'Karl Foerster'	20%
1 x Carpinus betulus		Cornus alba 'Elegantissima'	20%
		Mahonia aquifolium 'Apollo'	10%
Hedgerow Planting		Molinia caerulea 'Poul Peterson'	15%
Fagus sylvatica double staggered		Sambucus nigra 'Black Lace'	5%
hedgerow @ 500mm centres		Santolinia chamaecyparissus	10%
		Stipa tenuissima	10%
Embankment Grass Mix			
Meadow Mix – EM5			

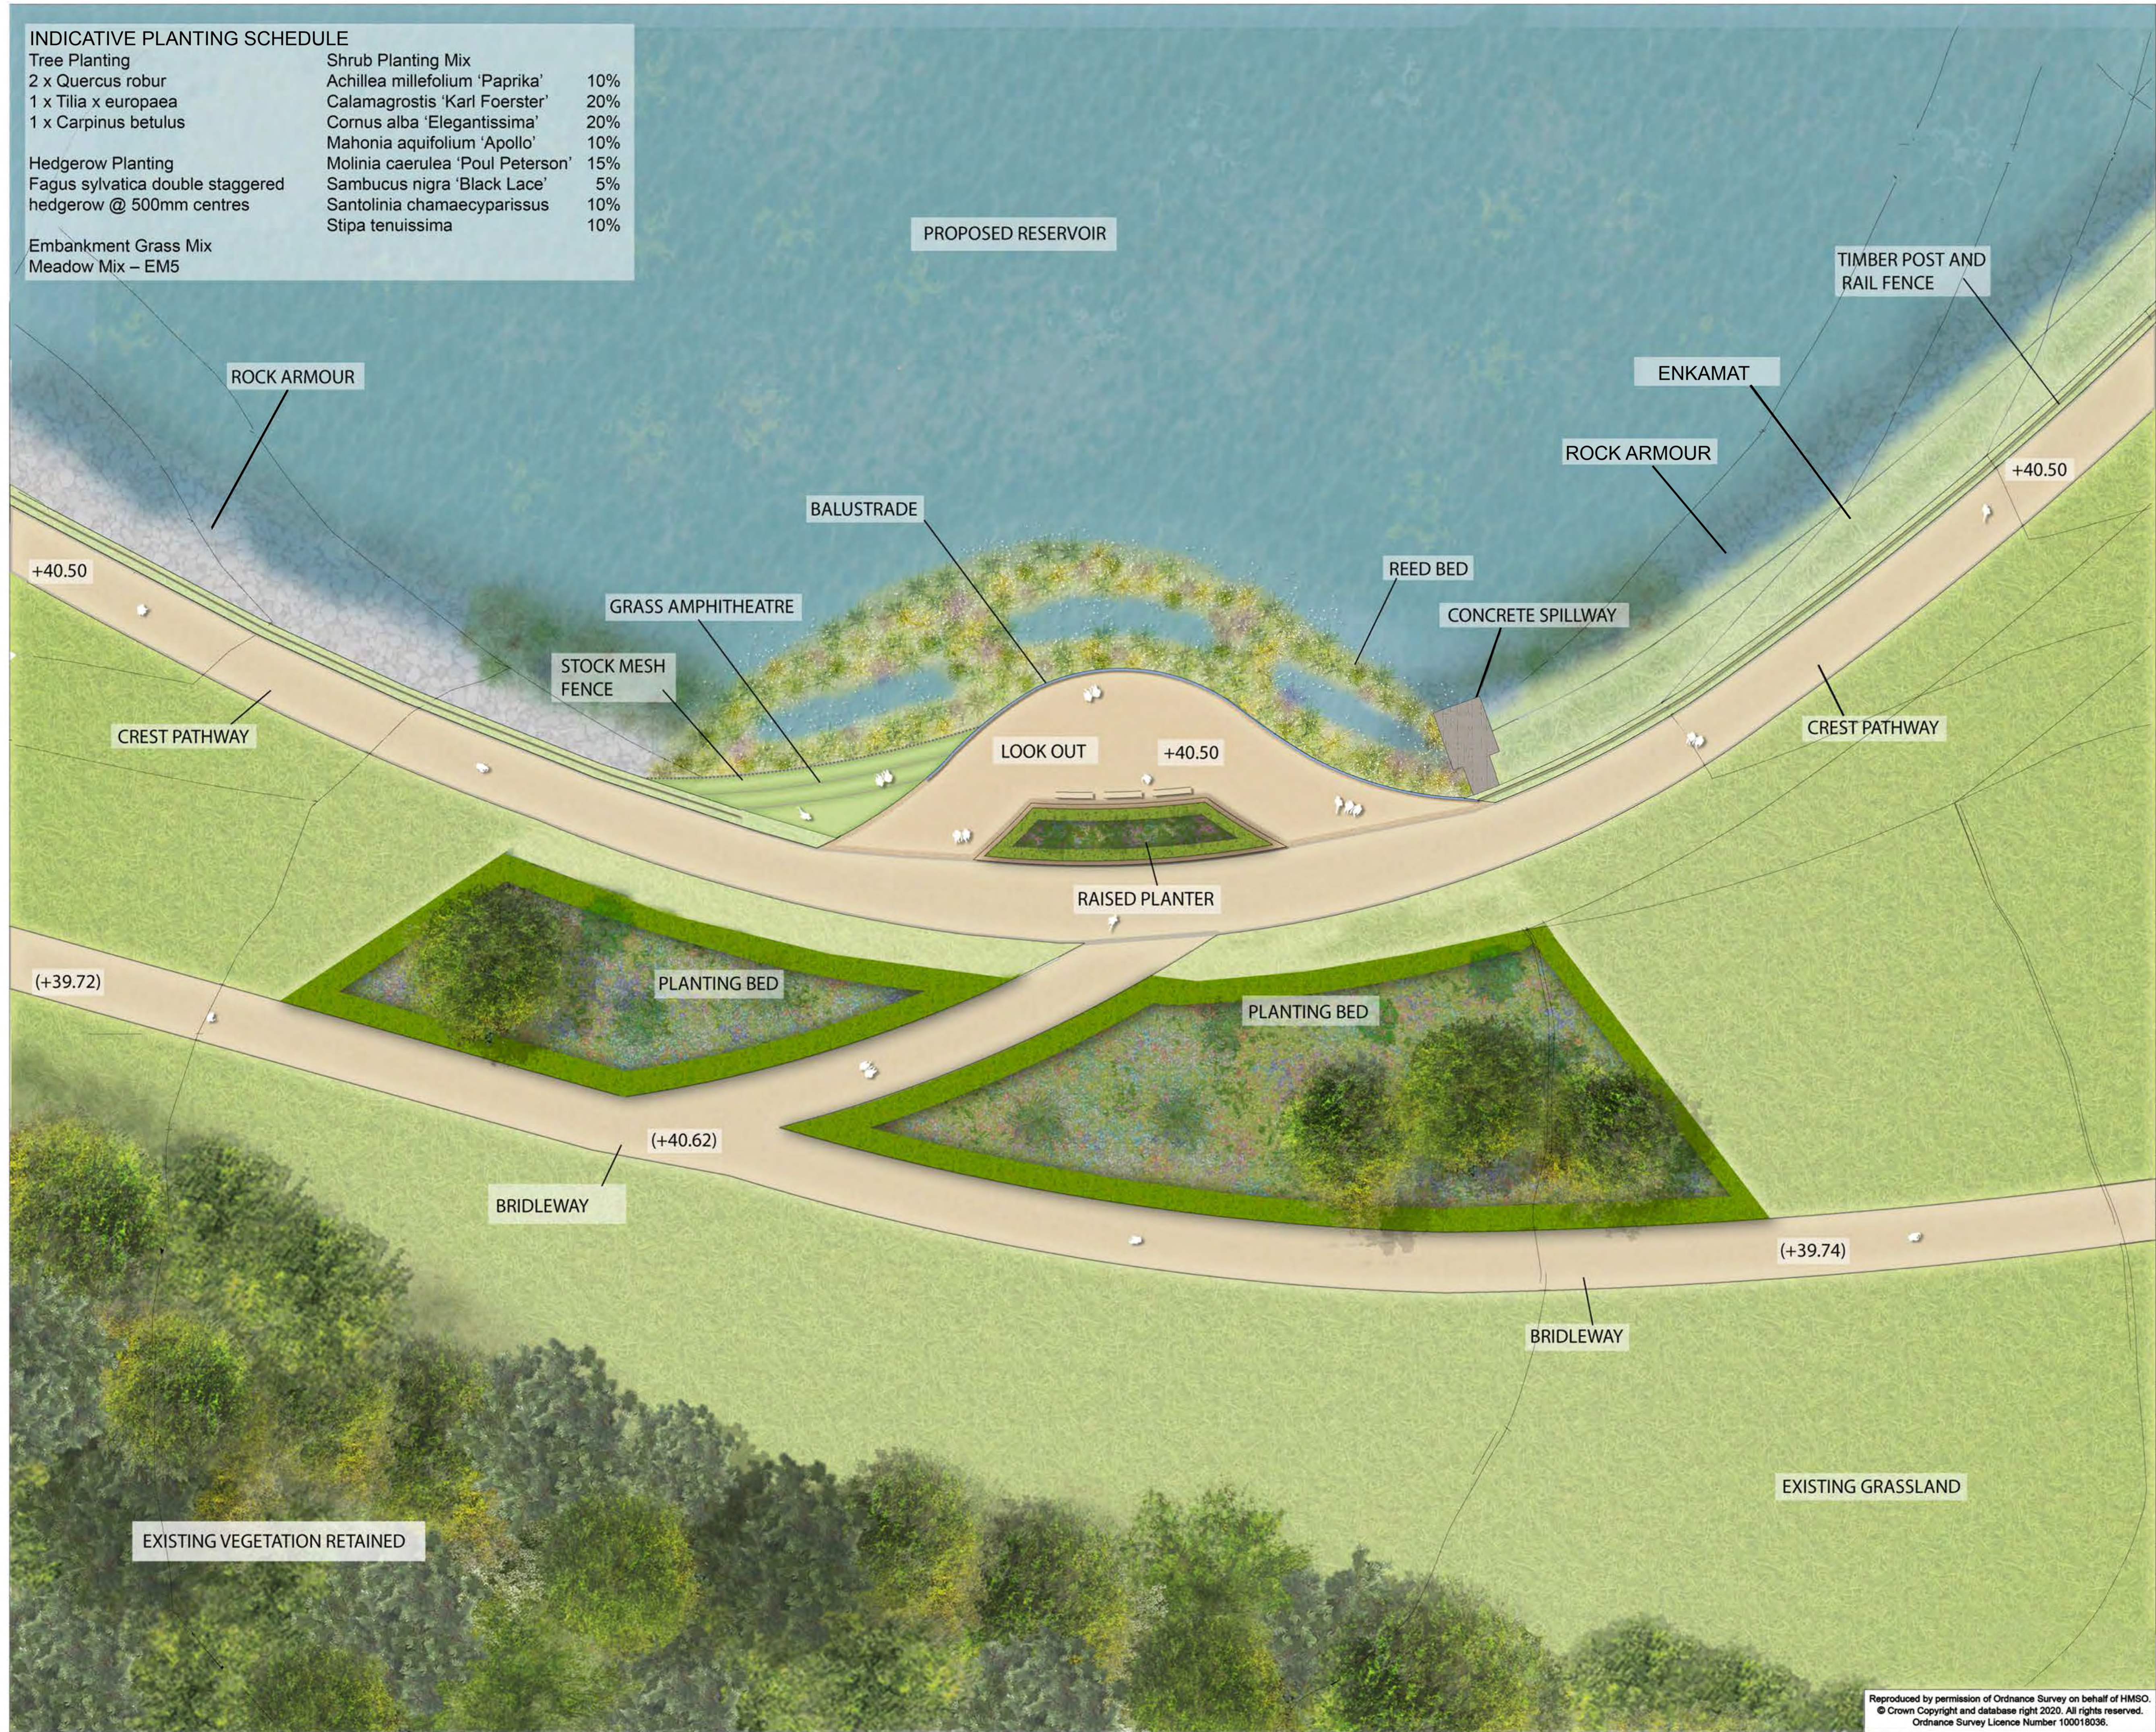

LEGEND

- RETAINED WOODLAND
- PROPOSED GRASSLAND
- PROPOSED PLANTING BEDS
- PROPOSED HEDGEROW
- PROPOSED TREE PLANTING
- PROPOSED REED BED
- PROPOSED ROCK ARMOUR
- PROPOSED MARGINAL PLANTS
- PROPOSED POST AND RAIL FENCE 1100mm HIGH
- PROPOSED BALUSTRADE 1100mm HIGH
- PROPOSED COMPACTED GRAVEL
- LOCALLY SOURCED TIMBER SEATING
- LOCALLY SOURCED TIMBER PLANTER
- PROPOSED LIMESTONE SLAB BORDER
- PROPOSED STANDARD KERB
- PROPOSED PIN KERB
- PROPOSED STOCK MESH FENCE 1100mm HIGH

0 10 Meters

SAFETY, HEALTH AND ENVIRONMENTAL INFORMATION

In addition to the hazards/risks normally associated with the types of work detailed on this drawing, note the following significant residual risks (Reference shall also be made to the design hazard log).

Construction
(Enter "None" if applicable)

Maintenance / Cleaning
(Enter "None" if applicable)

Use
(Enter "None" if applicable)

Decommissioning / Demolition
(Enter "None" if applicable)

Rev.	Rev. Status	Rev. Description	Rev. Date
P01	S2	For Planning	31/07/20
P02	S2	For Planning	22/05/20


ATKINS
Member of the SNC-Lavalin Group

Aztec West
500 Park Avenue
Almondsbury
Bristol
BS32 4RZ
Tel: +44 (0)1454 662000
Fax: +44 (0)1454 663333
www.atkinsglobal.com

Copyright © Atkins Limited (2020)

Drawing Suitability:	For Planning	Status:	S2
Contractors Drawing Number:	HTR - ATK - ZZ - ZZ - DR - L - 0016		
Project:	Originator	Volume	Location
Telephone: Havant (023) 9249 9888	Fax: Havant (023) 9245 3632		
Website: www.portsmouthwater.co.uk			
Registered Office: PO Box 8 West Street			
Havant Hampshire PO9 1LG			
REGISTERED IN ENGLAND No. 2536455			
Project Ref. No:	Sheet:	Scale:	Sheet Size:
HTR	1 of 1	1:200	A1
Project Title:			
HAVANT THICKET RESERVOIR			
Drawing Title:			
Landscape Plan Viewing Platform			
Portsmouth Water Drawing Number:			Rev:
			P02


Section A1
Scale: 1:500 @ A1

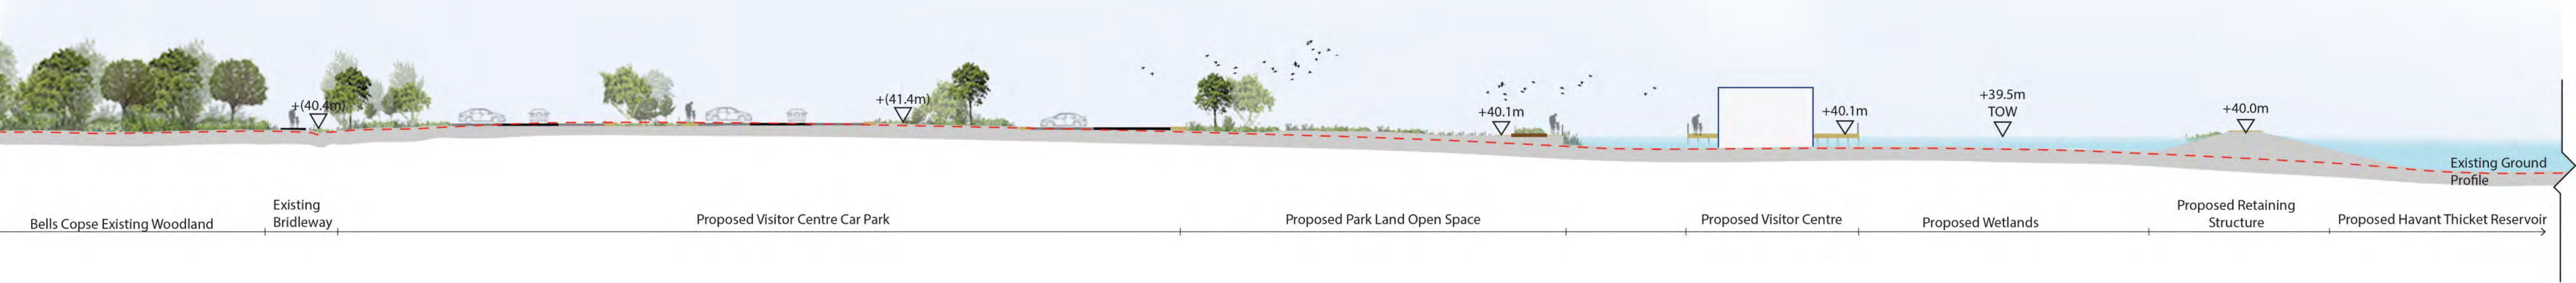


Section A2
Scale: 1:500 @ A1



Section A3
Scale: 1:500 @ A1

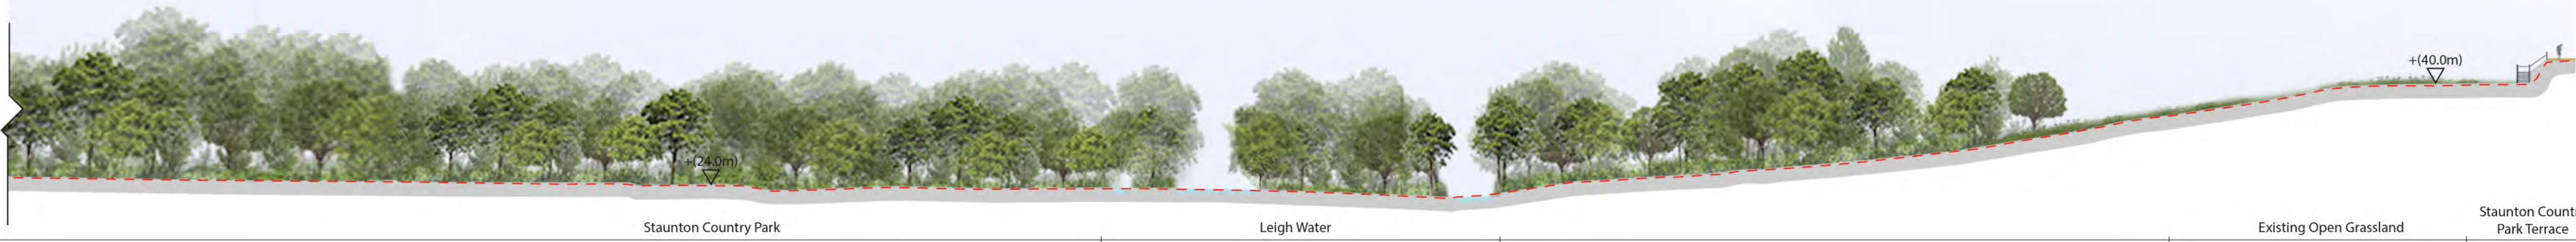

Notes:
Levels
Existing Levels +(39.3m)
Proposed Levels +40.5m

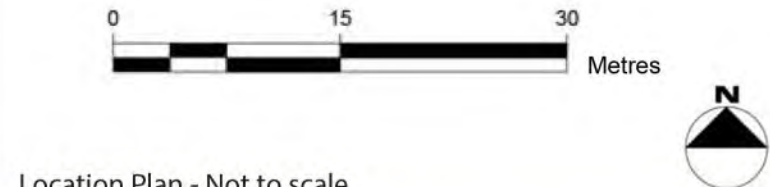

SAFETY, HEALTH AND ENVIRONMENTAL INFORMATION

In addition to the hazards/risks normally associated with the types of work detailed on this drawing, note the following significant residual risks (Reference shall also be made to the design hazard log).

Construction
(Enter "None" if applicable)

Maintenance / Cleaning
(Enter "None" if applicable)

Use
(Enter "None" if applicable)

Decommissioning / Demolition
(Enter "None" if applicable)

P03	IC	JM	LB	JF	For Planning	05/11/20
-----	----	----	----	----	--------------	----------

P02	IC	JM	WR	JF	For Planning	03/08/20
P01	IC	JM	WR	KO	For Planning	22/05/20

Rev.	Dn	Ckd	Rev	Auth	Description	Date
S2	By	By	By	By		

Member of the SNC-Lavalin Group

Aztec West
500 Park Avenue
Almondsbury
Bristol
BS32 4RZ
Tel: +44 (0)1454 662000
Fax: +44 (0)1454 663333
www.atkinsglobal.com

Drawing Suitability: **For Planning** Status: **S2**

Contractors Drawing Number: **HTR - ATK - ZZ - ZZ - DR - L - 0018**

Telephone: Havant (023) 9249 9888
Fax: Havant (023) 9245 3632
Website: www.portsmouthwater.co.uk
Registered Office: PO Box 8 West Street
Havant Hampshire PO9 1LG
REGISTERED IN ENGLAND No. 2536455




Project Ref. No:	Sheet:	Scale:	Sheet Size:
HTR	1 of 1	1:500	A1

Project Title: **HAVANT THICKET RESERVOIR**

Drawing Title: **Landscape Section A**

Portsmouth Water Drawing Number: Rev: **P03**


Section B.1
Scale: 1:500 @ A1

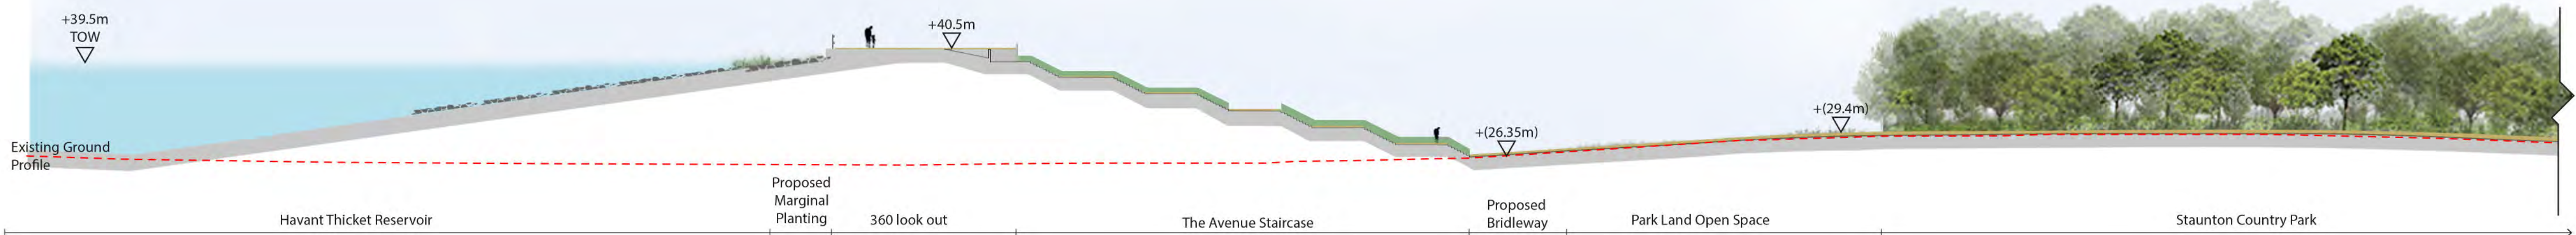

Section B.2
Scale: 1:500 @ A1



Section C
Scale: 1:500 @ A1

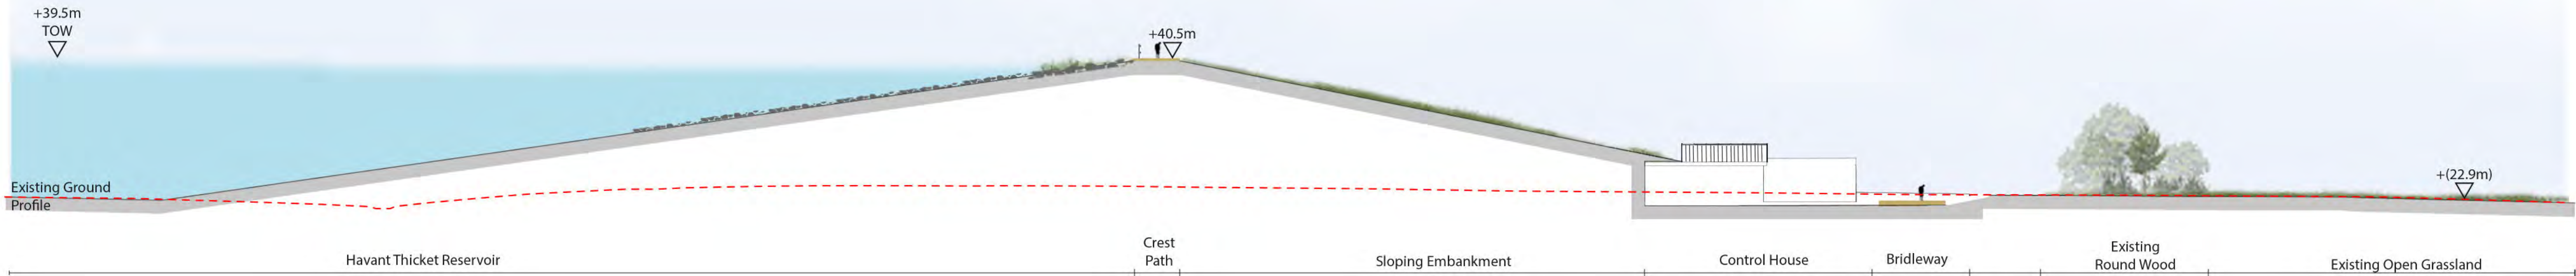

Notes:

Levels
Existing Levels +39.3m
Proposed Levels +40.5m

Location Plan - Not to scale

SAFETY, HEALTH AND ENVIRONMENTAL INFORMATION
In addition to the hazards/risks normally associated with the types of work detailed on this drawing, note the following significant residual risks (Reference shall also be made to the design hazard log).
Construction
(Enter "None" if applicable)

Maintenance / Cleaning
(Enter "None" if applicable)

Use
(Enter "None" if applicable)

Decommissioning / Demolition
(Enter "None" if applicable)

Rev.	Dm	Ckd	Rev	Auth	Description	Date
P03	IC	JM	LB	JF	For Planning	05/11/20
P02	IC	JM	WR	JF	For Planning	03/08/20
P01	IC	JM	WR	KO	For Planning	22/05/20
S2						

ATKINS
Member of the SNC-Lavalin Group

Aztec West
500 Park Avenue
Almondsbury
Bristol
BS32 4RZ
Tel: +44 (0)1454 662000
Fax: +44 (0)1454 663333
www.atkinsglobal.com

Copyright © Atkins Limited (2020)

Drawing Suitability:
For Planning

Status:
S2

Contractors Drawing Number:
HTR
Project

Originator
- ATK - ZZ - ZZ - DR - L -

Volume
0019

Location
0019

Type
0019

Role
0019

Number
0019

Telephone: Havant (023) 9249 9888
Fax: Havant (023) 9245 3632
Website: www.portsmouthwater.co.uk
Registered Office: PO Box 8 West Street
Havant Hampshire PO9 1LS
REGISTERED IN ENGLAND No. 2536455

Project Ref. No:
HTR

Sheet:
1 of 1

Scale:
1:500

Sheet Size:
A1

Project Title:
HAVANT THICKET RESERVOIR

Drawing Title:
Landscape Section B & C

Reproduced by permission of Ordnance Survey on behalf of HMSO.
© Crown Copyright and database right 2020. All rights reserved.
Ordnance Survey Licence Number 100018036.


Portsmouth Water Drawing Number:
P03

Rev:
P03

Section E
Scale: 1:500 @ A1



Levels
Existing Levels + (39.3m)
Proposed Levels + (40.5m)

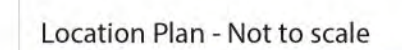

In addition to the hazards/risks normally associated with the types of work detailed on this drawing, note the following significant residual risks (Reference shall also be made to the design hazard log).

Maintenance / Cleaning
(Enter "None" if applicable)Decommissioning / Demolition
(Enter "None" if applicable)

ATKINS
Member of the SNC-Lavalin Group

Aztec West
500 Park Avenue
Almondsbury
Bristol
BS32 4RZ

Tel: +44 (0)1454 662000
Fax: +44 (0)1454 663333
www.atkinsglobal.com

Copyright © Atkins Limited (2020)

Contractors Drawing Number:

HTR	-ATK-	ZZ	-ZZ-	DR-	L	-	0020
Project	Originator	Volume	Location	Type	Role		Number




Portsmouth Water

Project Title: **HAVANT THICKET
RESERVOIR**

Portsmouth Water Drawing Number:

Rev:
P03

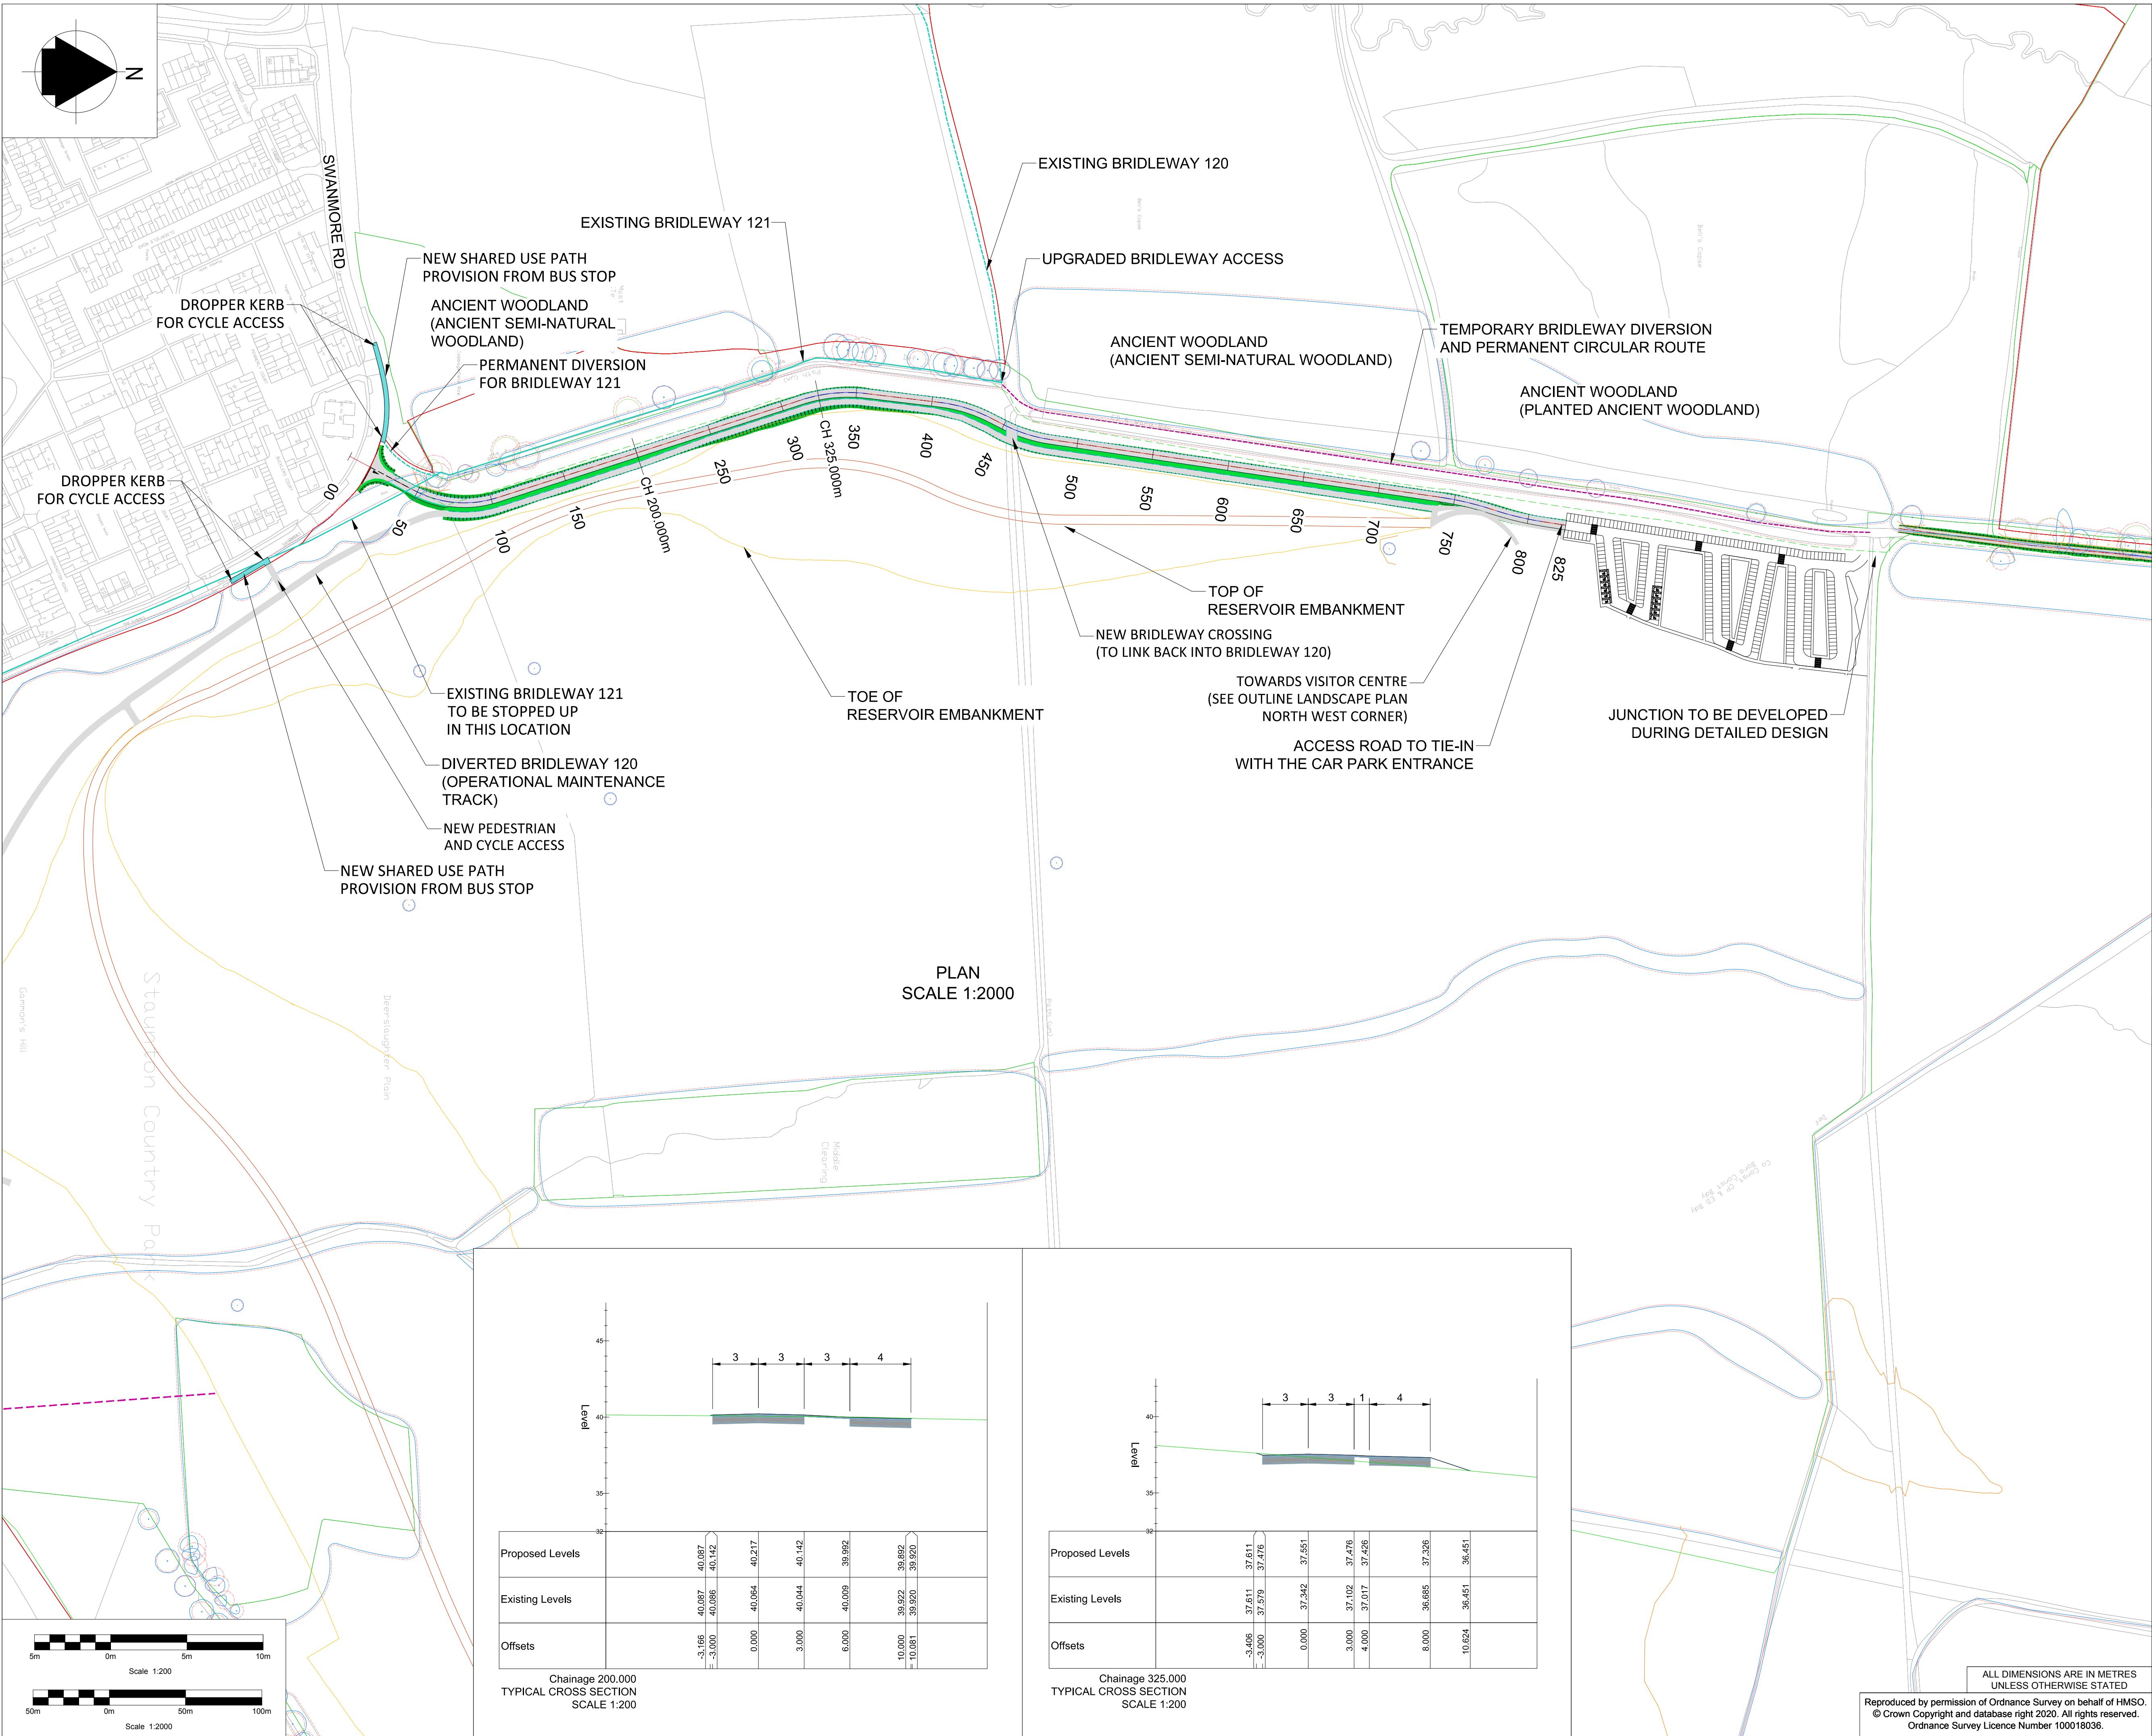

- KEY** (not to scale)
- Category A tree
 - Category B tree
 - Category U tree
 - Category C tree
 - Root Protection Area (RPA)
 - Ancient Woodland boundary
 - Ancient Woodland 15m offset boundary
 - Red Line Boundary

NOTES

1. All dimensions in metres unless otherwise stated.

SAFETY, HEALTH AND ENVIRONMENTAL INFORMATION

In addition to the hazards/ risks normally associated with the types of work detailed on this drawing, all significant residual risks (moderate to very high) are indicated on the drawing with warning triangles: the risk register, in its entirety, is available on drawings HTR-ATK-ZZ-ZZ-DR-HS-0001 to 0007. The reference numbers shown against each triangle will correlate to risks shown on these schedules.

Environmental Risks are not shown on the drawings and reference should be made to the following
Document – HTR-ATK-XX-XX-RP-Z-0069 Outline Environmental

C01	EC	AIW	AIW	WI	First Issue	13/08/20
A1	EC	AIH	WI	WI	FOR PLANNING	09/11/20
C03	EC	AIH	WI	WI	FOR TENDER	19/11/20
D2	EC	AIH	WI	WI	FOR PLANNING	16/03/21
C04	EC	AIH	WI	WI	FOR PLANNING	16/03/21
A1	Rev. Status	Dm By	Ckd By	Rev By	Auth By	Date

ATKINS

Member of the SNC-Lavalin Group

Copyright © Atkins Limited (2020)

Aztec West
500 Park Avenue
Almondsbury
Bristol
BS32 4RZ
Tel: +44 (0)1454 662000
Fax: +44 (0)1454 663333
www.atkinsglobal.com

Drawing Suitability: Initial non-contractual code Status: A1

Contractors Drawing Number: HTR - ATK - AR - RE - DR - D - 0005

Telephone: Havant (023) 9249 9888
Fax: Havant (023) 9245 3632
Website: www.portsmouthwater.co.uk
Registered Office: PO Box 8 West Street
Havant Hampshire PO9 1LG
REGISTERED IN ENGLAND No. 2536455





Project Ref. No: HTR Sheet: 1 of 1 Scale: AS SHOWN Sheet Size: A1

Project Title: HAVANT THICKET RESERVOIR


Drawing Title: ACCESS ROUTES VEHICLE ACCESS ROUTE SOUTH SHEET 1 OF 1

Portsmouth Water Drawing Number: Rev: C04

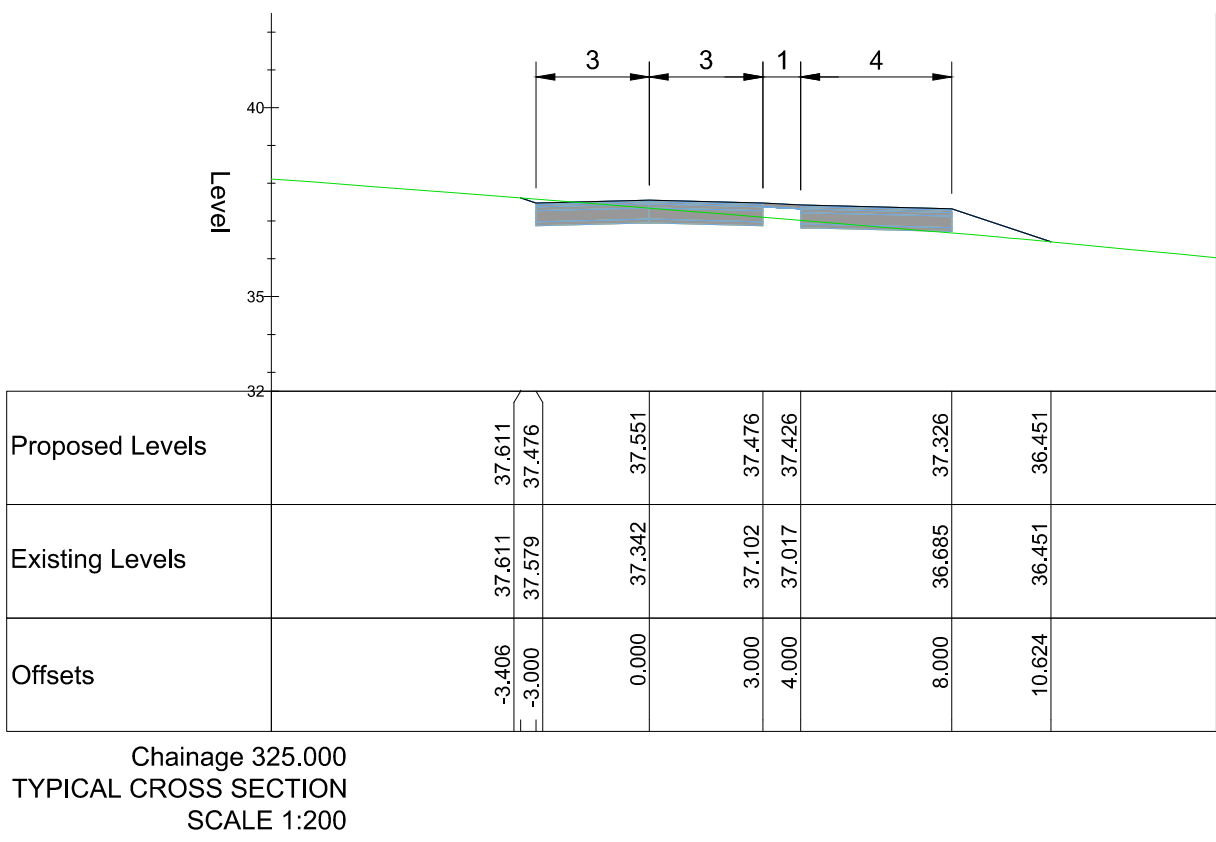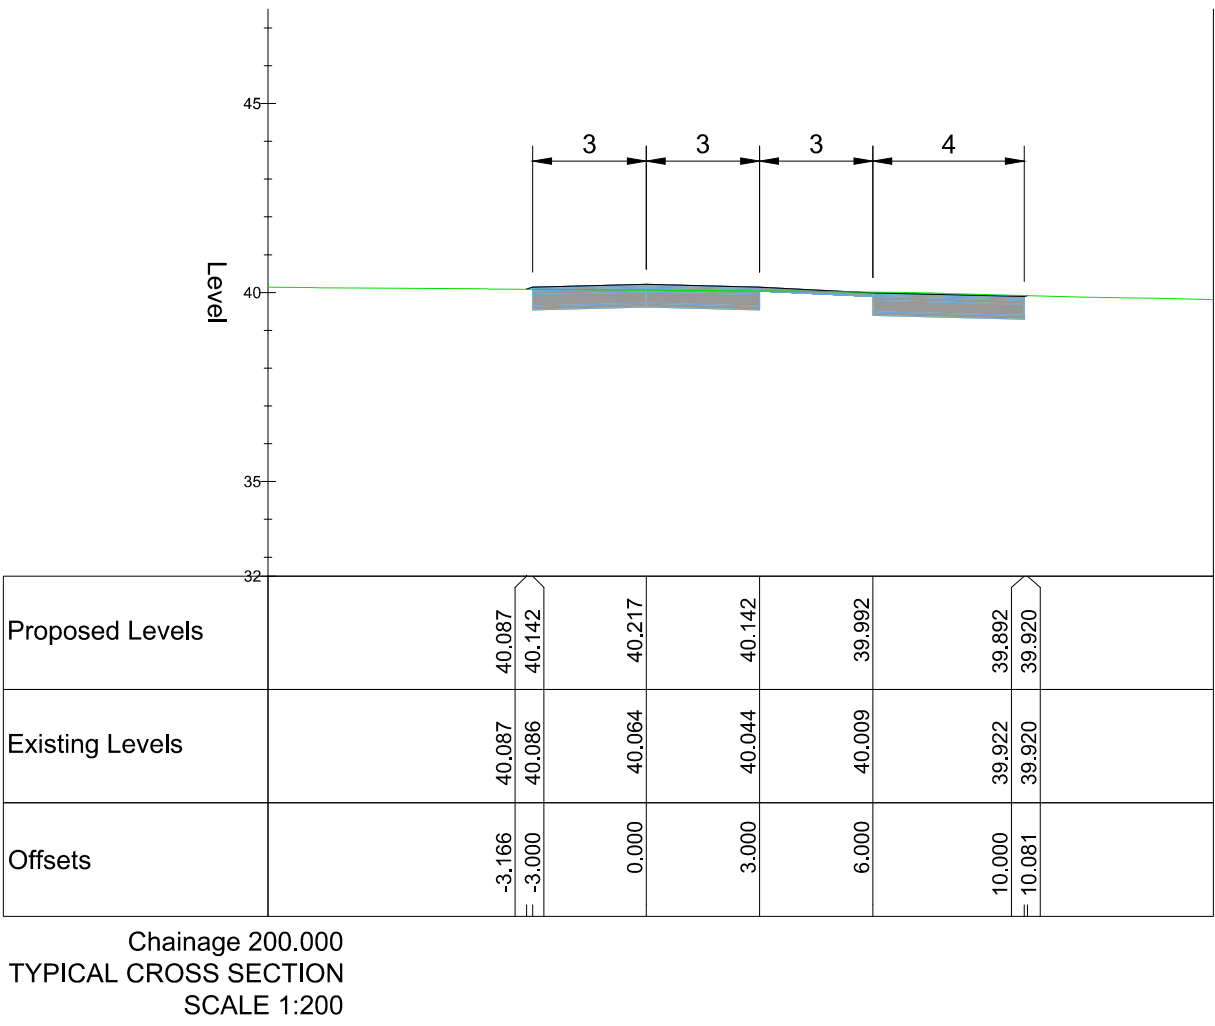

Reproduced by permission of Ordnance Survey on behalf of HMSO.
© Crown Copyright and database right 2020. All rights reserved.
Ordnance Survey Licence Number 100018036.

ALL DIMENSIONS ARE IN METRES
UNLESS OTHERWISE STATED

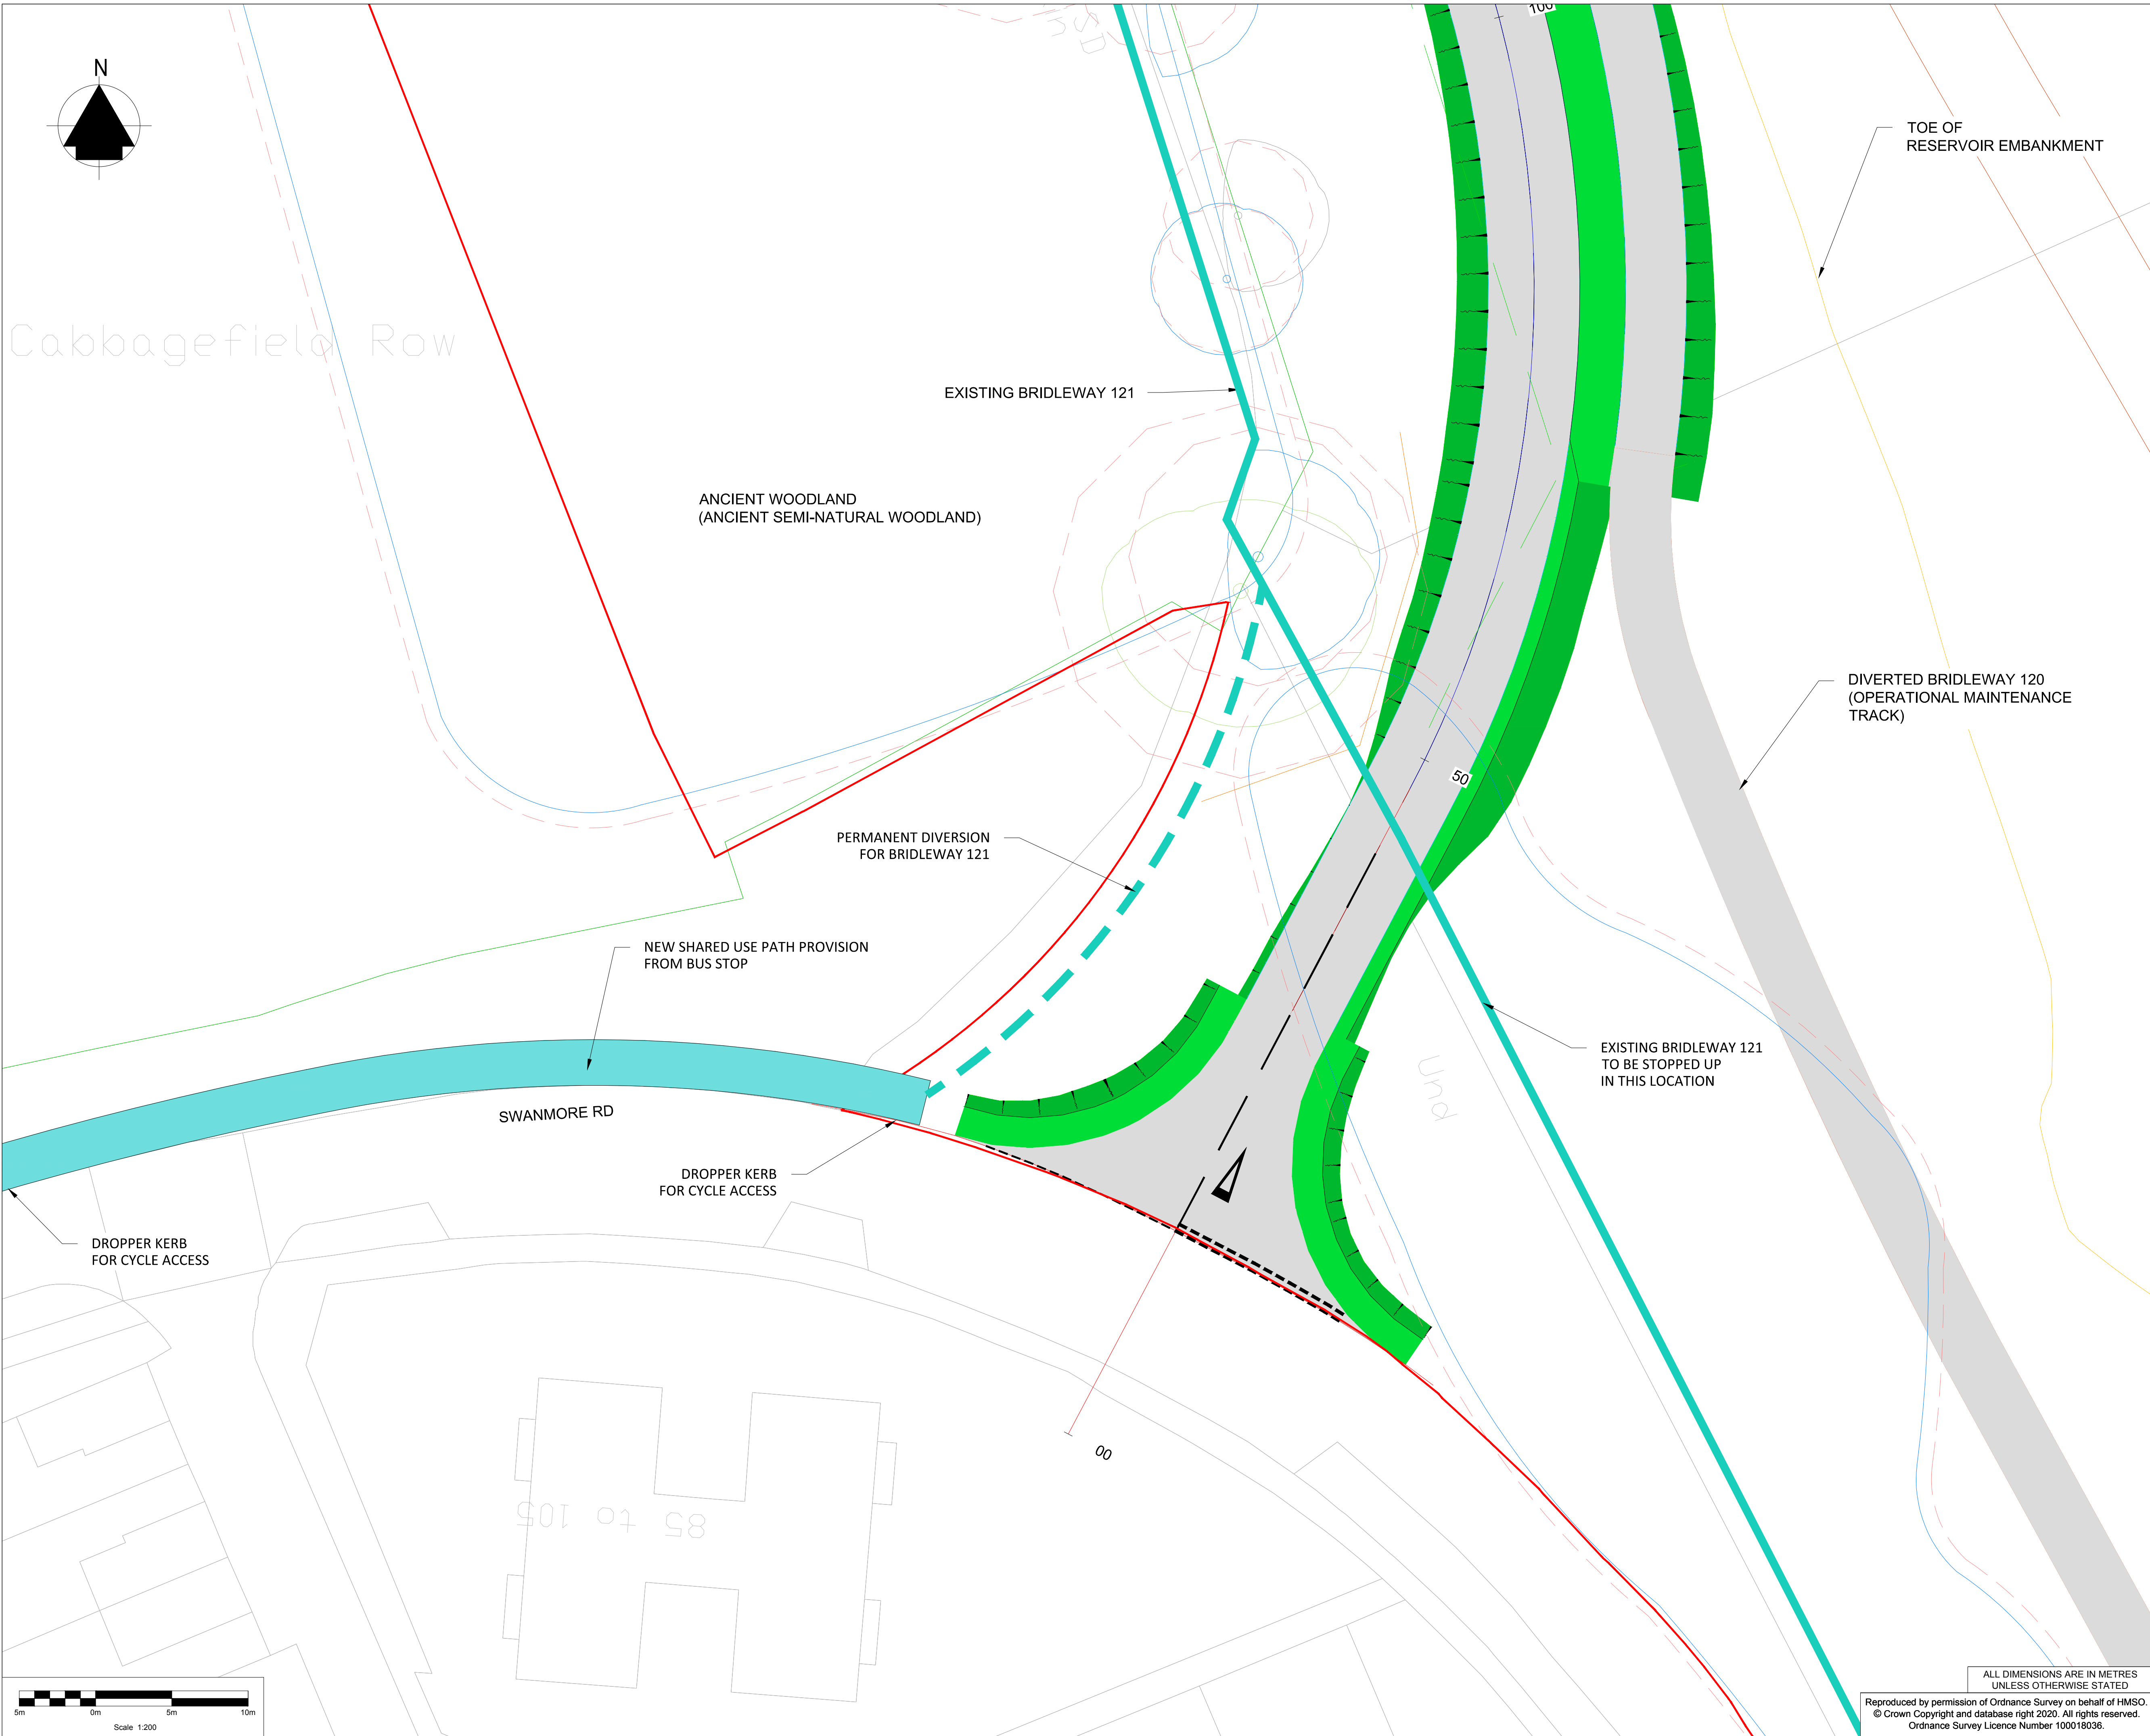

KEY (not to scale)

Category A tree

Category B tree

NOTES

1. All dimensions in metres unless otherwise stated.

SAFETY, HEALTH AND ENVIRONMENTAL INFORMATION

In addition to the hazards/ risks normally associated with the types of work detailed on this drawing, all significant residual risks (moderate to very high) are indicated on the drawing with warning triangles; the risk register, in its entirety, is available on drawings HTR-ATK-ZZ-ZZ-DR-HS-0001 to 0007. The reference numbers shown against each triangle will correlate to risks shown on these schedules.

Environmental Risks are not shown on the drawings and reference should be made to the following Document – HTR-ATK-XX-XX-RP-Z-0069 Outline Environmental

C01	EC	AIH	AIH	WI	First Issue	13/08/20
A1	EC	AIH	WI	WI	FOR PLANNING	09/11/20
C03	EC	AIH	WI	WI	FOR TENDER	19/11/20
D2	EC	AIH	WI	WI	FOR PLANNING	15/03/21
C04	EC	AIH	WI	WI	FOR PLANNING	15/03/21
A1	Rev. Status	Dm By	Ckd By	Rev By	Auth By	Date

ATKINS

Member of the SNC-Lavalin Group

Aztec West
500 Park Avenue
Almondsbury
Bristol
BS32 4RZ

Tel: +44 (0)1454 662000
Fax: +44 (0)1454 663333
www.atkinsglobal.com

Copyright © Atkins Limited (2020)

Drawing Suitability:	Initial non-contractual code	Status:
		A1

Contractors Drawing Number:	HTR	-ATK- AR -RE -DR - D -	0006
Project	Originator	Volume	Location

Telephone: Havant (023) 9249 9888
Fax: Havant (023) 9245 3632
Website: www.portsmouthwater.co.uk
Registered Office: PO Box 8 West Street
Havant Hampshire PO9 1LG
REGISTERED IN ENGLAND No. 2536455

Portsmouth Water

Project Ref. No:	Sheet:	Scale:	Sheet Size:
HTR	1 of 1	1:200	A1


Project Title:

HAVANT THICKET
RESERVOIR

Drawing Title:

ACCESS ROUTES
VEHICLE ACCESS JUNCTION SOUTH
(SWANMORE ROAD)

Portsmouth Water Drawing Number:	Rev:
	C04

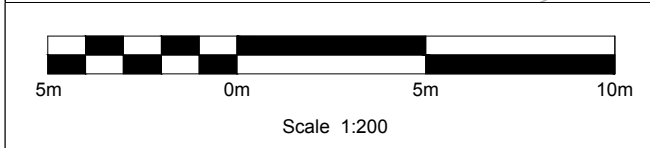

Reproduced by permission of Ordnance Survey on behalf of HMSO.
© Crown Copyright and database right 2020. All rights reserved.
Ordnance Survey Licence Number 100018036.

ALL DIMENSIONS ARE IN METRES
UNLESS OTHERWISE STATED