


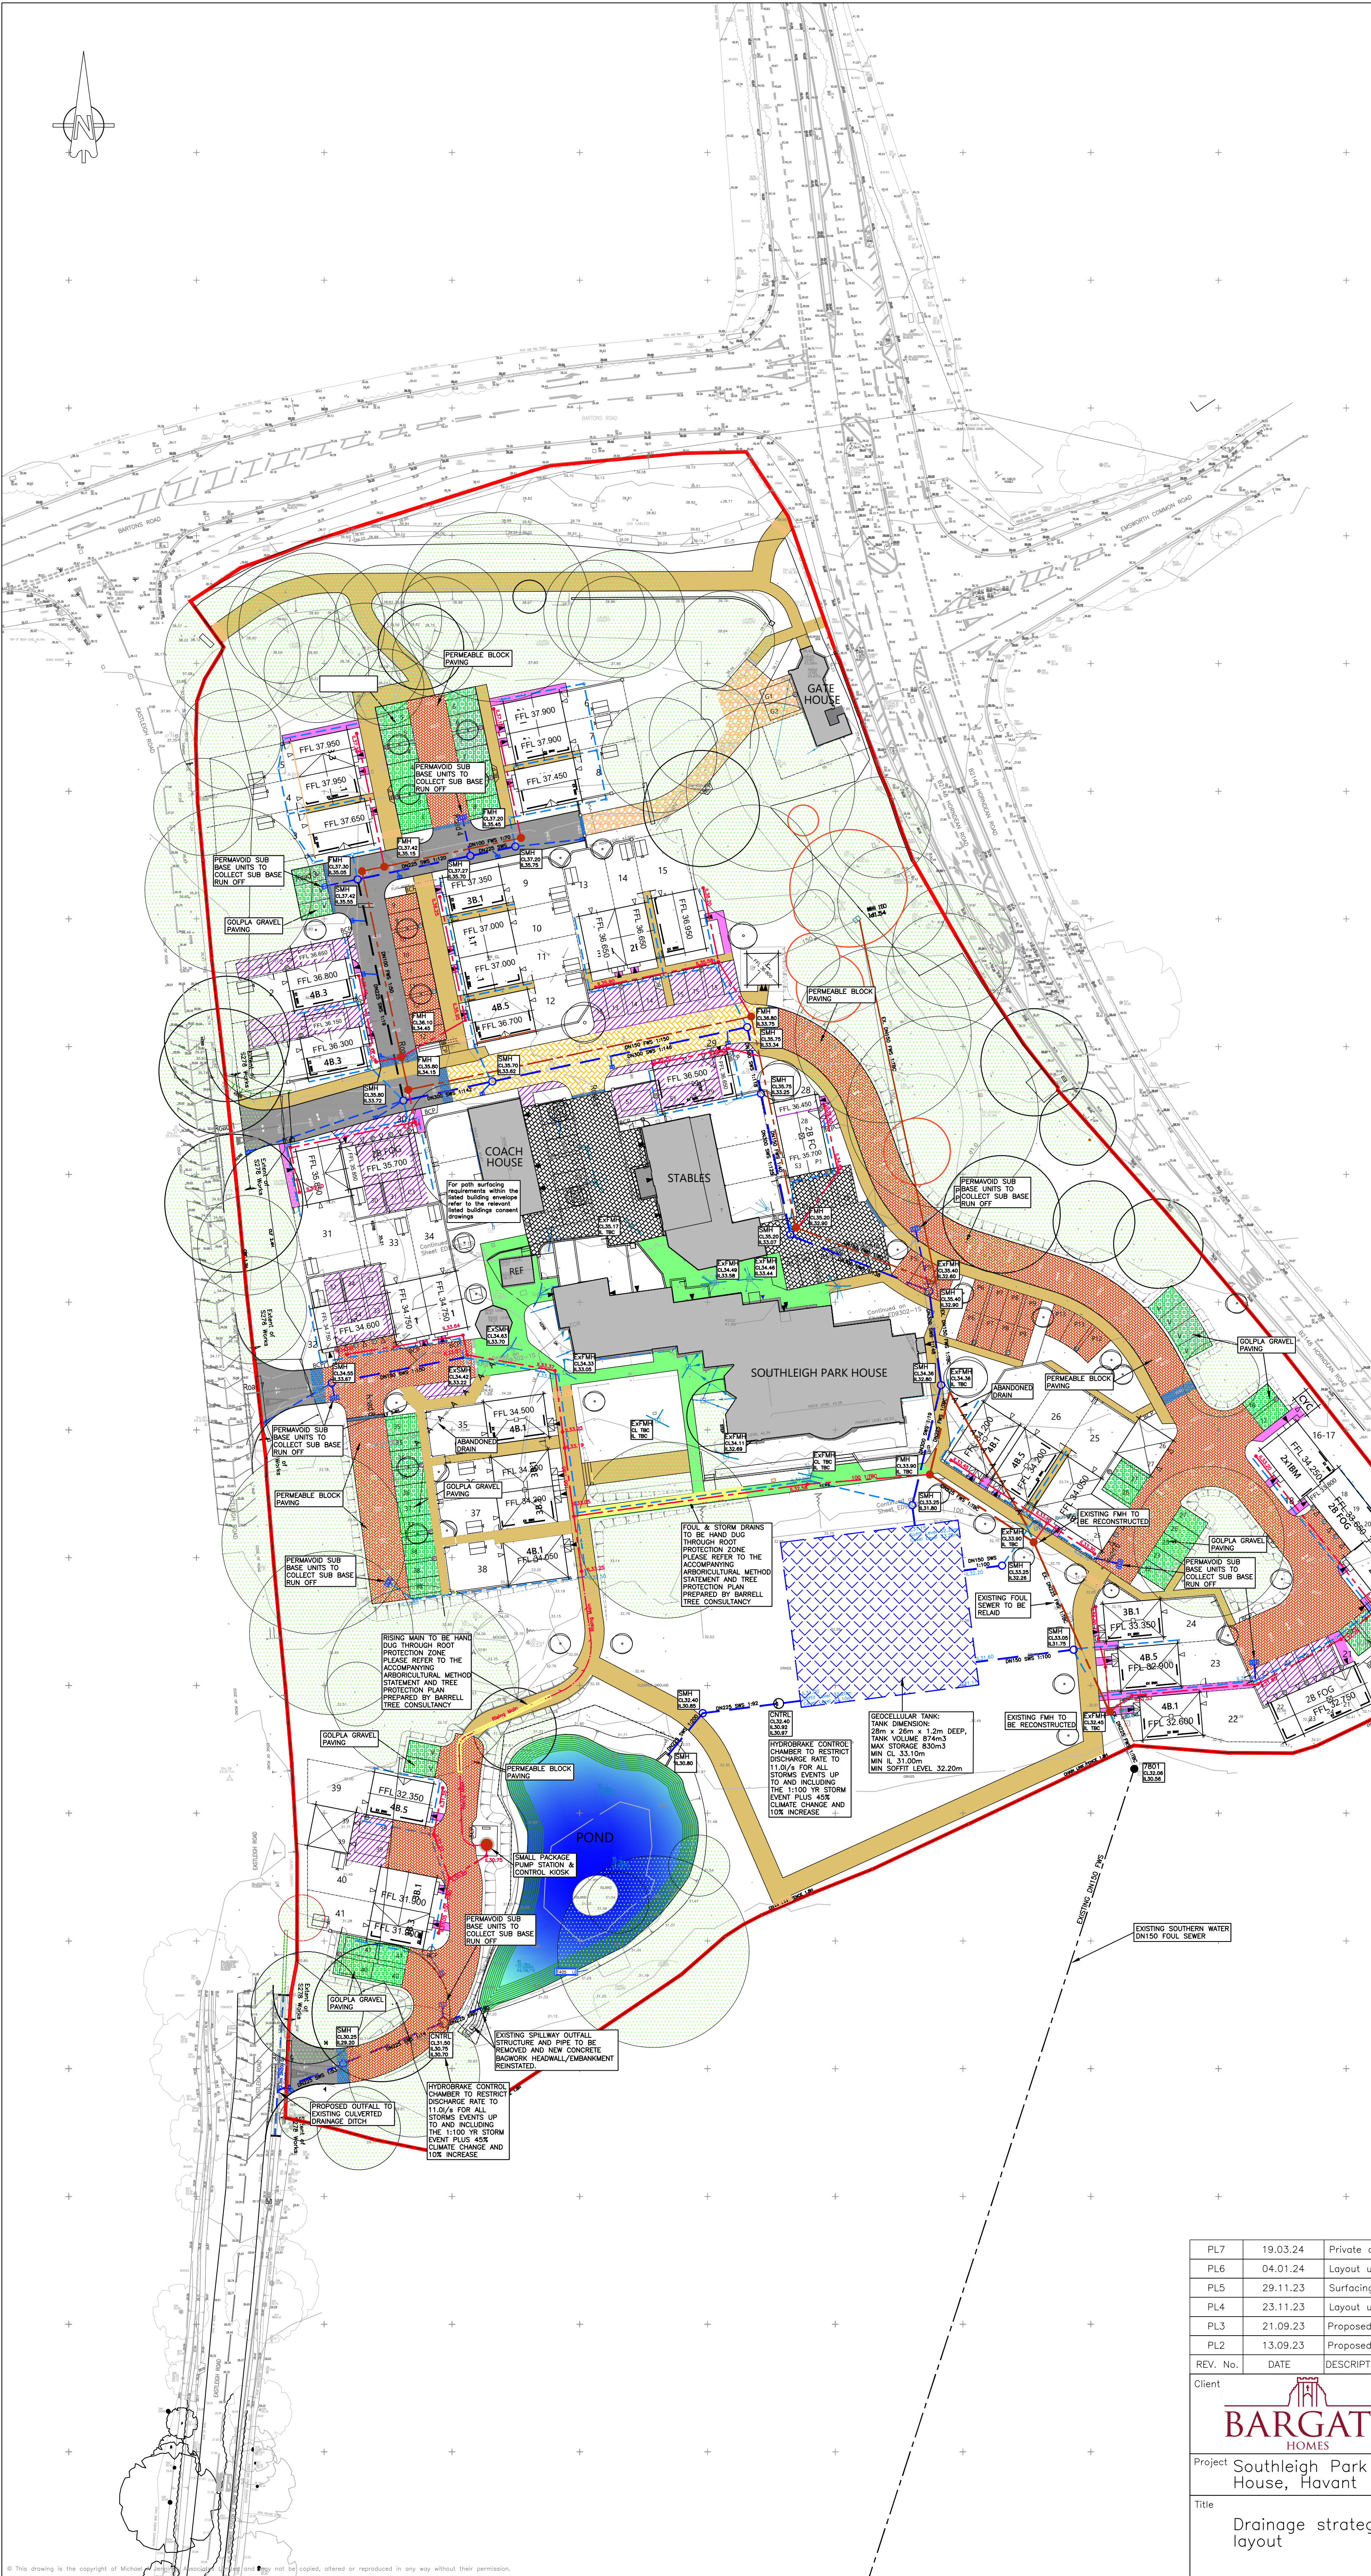

SURFACING KEY

Macadam Highway Construction:

Macadam Footway & Parking Construction

Permeable block paved carriageway construction:

Golpla permeable crate parking areas:

Tegula Impermeable paving parking areas

"Silver" Granite sett rumble strip

Gravel surfacing to Gate House

Hoggin footpath with timber edging

Impermeable concrete block paving driveway

Impermeable concrete block access road

Silver/Grey paving slabs

Existing Tarmac

DRAINAGE KEYProposed highway gully and connectionProposed surface water manholeProposed foul water manholeProposed storm drainProposed foul drainProposed private storm drainProposed private foul drainProposed foul rising mainHand dug trench through root protection zonePermavoid collectors within sub baseStorm drains from refurbishmentFoul drains from refurbishmentLined cellular attenuation tankHydrobrake control structureBrick headwall

PL7	19.03.24	Private drainage in vicinity of existing house amended	KTG	KTG
PL6	04.01.24	Layout updated to SL01_H	AK	KTG
PL5	29.11.23	Surfacing colouring amended	KTG	KTG
PL4	23.11.23	Layout updated to SL01_D	KTG	KTG
PL3	21.09.23	Proposed drainage updated to suit revised layout	JRV	KTG
PL2	13.09.23	Proposed levels updated to suit revised layout	JRV	KTG
REV. No.	DATE	DESCRIPTION	DRAWN	CHECKED

Client

BARGATE
HOMES

Project Southleigh Park House, Havant

Title Drainage strategy layout

MJA CONSULTING
CIVIL & STRUCTURAL ENGINEERS
Ipsium Court, 24 The Quadrant,
Abingdon Science Park, Abingdon
Oxon, OX14 3YS
Tel: 01235 555173
Email: mail@mjaconsulting.co.uk

Scale: 1:500@A1

Status: PLANNING

Drawn: KTG

Project Engineer: KTG

MJA Project No: 6281

Date: 30/08/2023

Drawing Number: 6281-MJA-SW-XX-DR-C-003

Rev: PL7

© This drawing is the copyright of Michael Jones & Partners. It may not be copied, altered or reproduced in any way without their permission.