


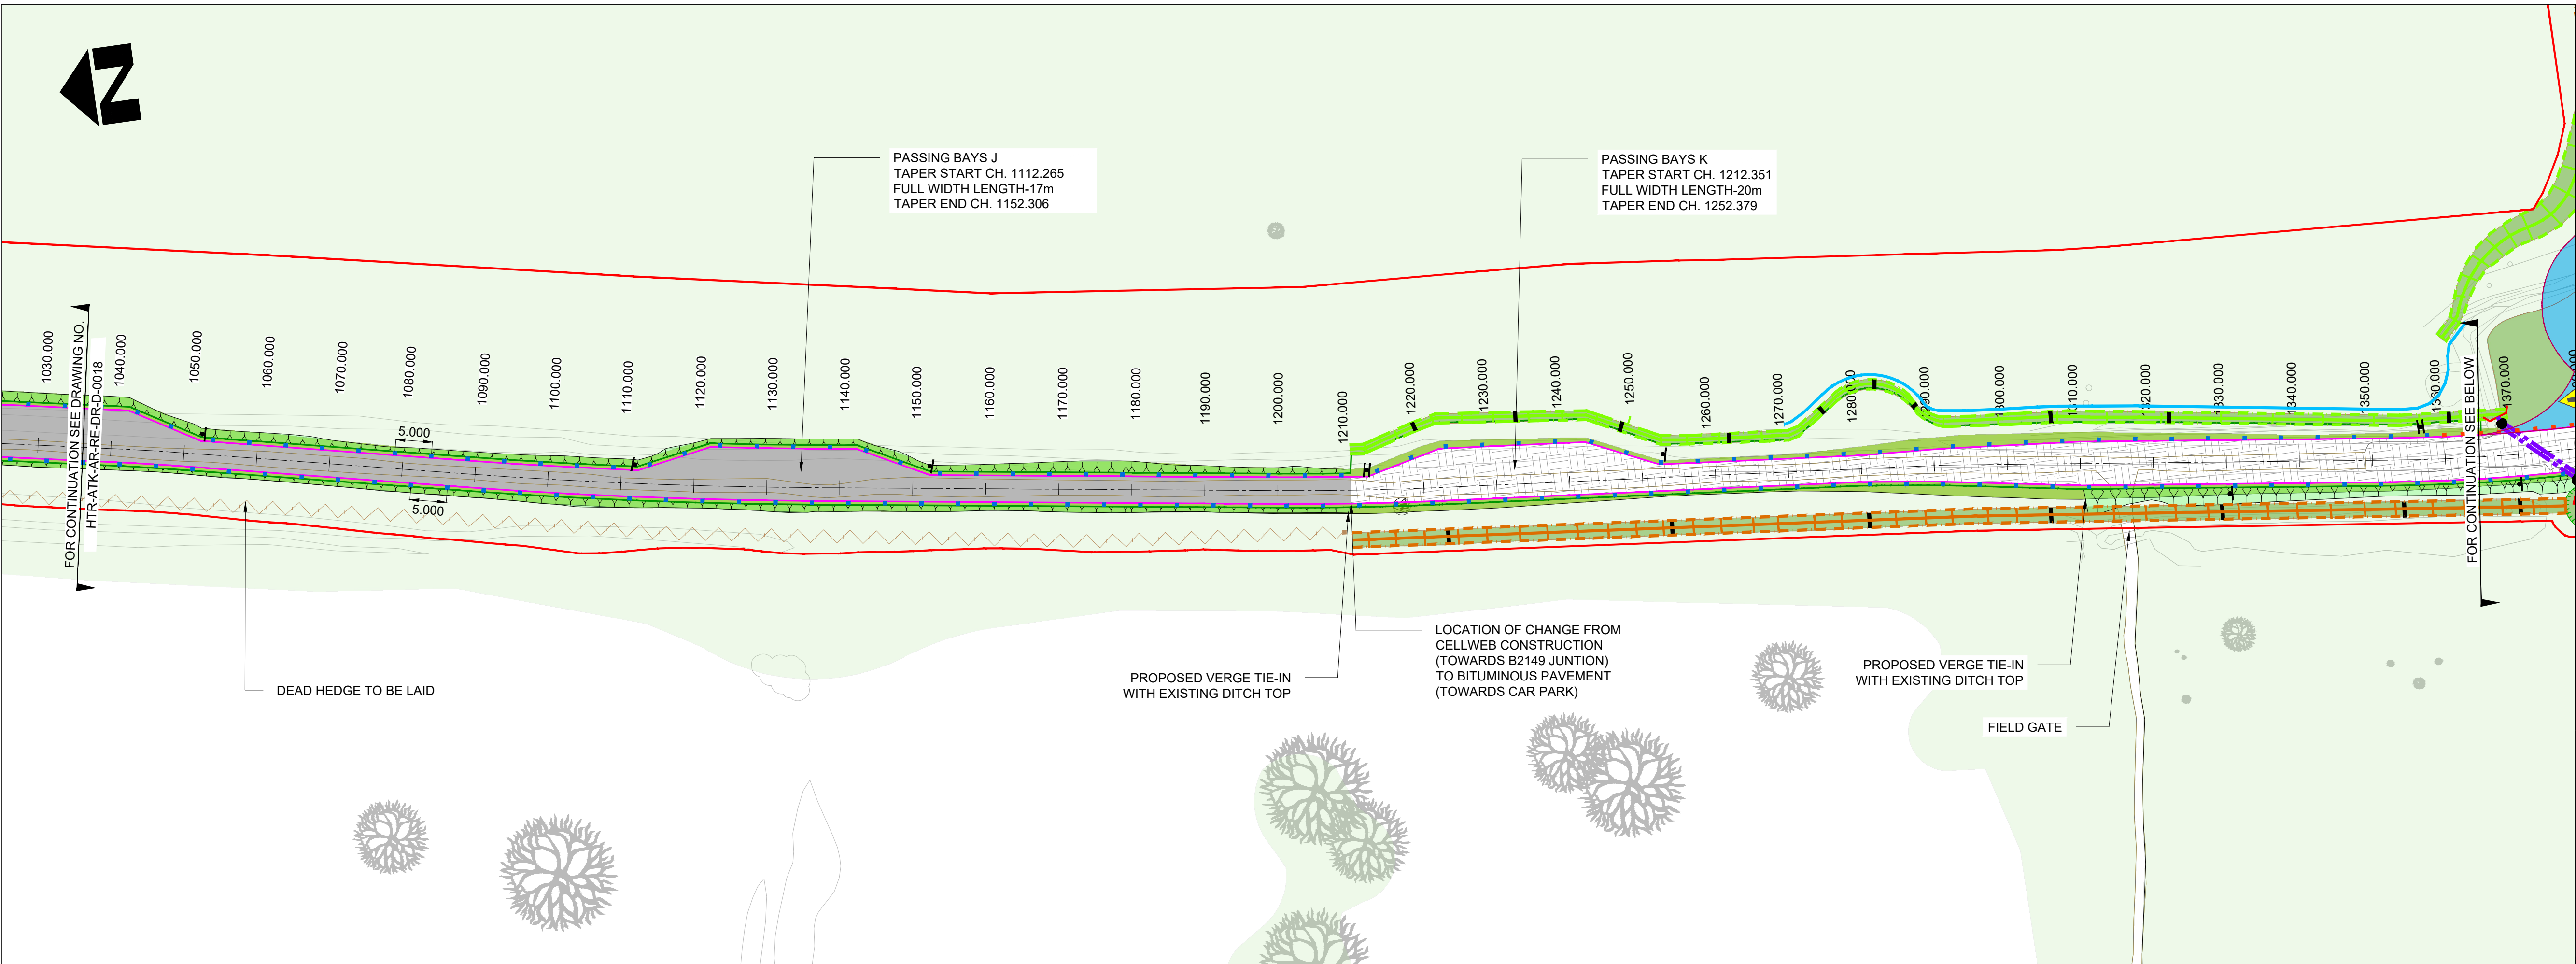


- NOTES:
1. ALL DIMENSIONS ARE IN METRES UNLESS OTHERWISE STATED.
 2. HEALTH AND SAFETY: THE CONTRACTOR SHALL BE AWARE OF ALL STATUTORY UNDERTAKERS PLANT THAT MAY BE LOCATED WITHIN THE PLANS SHOWING APPROXIMATE LOCATIONS HAVE BEEN SUPPLIED BY THE SERVICE MANAGER.
 3. FOR LOCATION PLAN, REFER TO DRAWING NO. HTR-ATK-AR-RE-DR-D-0052.
 4. FOR LAND PLAN, REFER TO DRAWING NO. HTR-ATK-AR-RE-DR-D-0015.
 5. FOR SITE EXTENT, REFER TO DRAWING NO. HTR-ATK-AR-RE-DR-D-0054.
 6. FOR ALIGNMENT PLAN, REFER TO DRAWING NO. HTR-ATK-AR-RE-DR-D-0035 & 36.
 7. FOR DRAINAGE DETAILS, REFER TO DRAWING NO. HTR-ATK-AR-ZZ-SK-D-0019 & 0020.
 8. FOR PAVEMENT DETAILS, REFER TO DRAWING NO. HTR-ATK-AR-RE-DR-D-0022 & 0023.
 9. FOR TYPICAL CROSS SECTION DETAILS, REFER TO DRAWING NO. HTR-ATK-AR-RE-DR-D-0072 & 0073.
 10. FOR KERBS DETAILS, REFER DRAWING NO. HTR-ATK-AR-RE-DR-D-0040 & 0041.
 11. ALL ROAD MARKINGS TYPES / COLOURS & DIMENSIONS SHALL BE IN ACCORDANCE WITH TSRGD 2016.
 12. FOR TRAFFIC SIGNS & ROAD MARKING, REFER TO DRAWING NO. HTR-ATK-AR-RE-DR-D-0027 & 0029.
 13. FOR LANDSCAPE DRAWINGS, REFER TO DRAWING NO. HTR-ATK-ZZ-ZZ-DR-L-0027, 0028, 0029 & 0030.
 14. FOR TREE PROTECTION PLAN DRAWINGS, REFER TO DRAWING NO. HTR-ATK-RZ-RE-DR-L-1143 & 1144.
 15. FOR SITE CLEARANCE DRAWINGS, REFER TO DRAWING NO. HTR-ATK-AR-RE-DR-D-0047 & 0048.


SAFETY, HEALTH AND ENVIRONMENTAL INFORMATION


In addition to the hazards/ risks normally associated with the types of work detailed on this drawing, all significant residual risks (moderate to very high) are indicated on the drawing with warning triangles, the risk register, in its entirety, is available on drawings HTR-ATK-ZZ-ZZ-DR-HS-0001 to 0007. The reference numbers shown against each triangle will correlate to risks shown on these schedules.

Environmental Risks are not shown on the drawings and reference should be made to the following Document – HTR-ATK-XX-XX-RP-Z-0069 Outline Environmental

 195 - PEDESTRIAN/ VEHICLE INTERACTION AND USE OF SITE AND THE RISK OF AN ACCIDENT

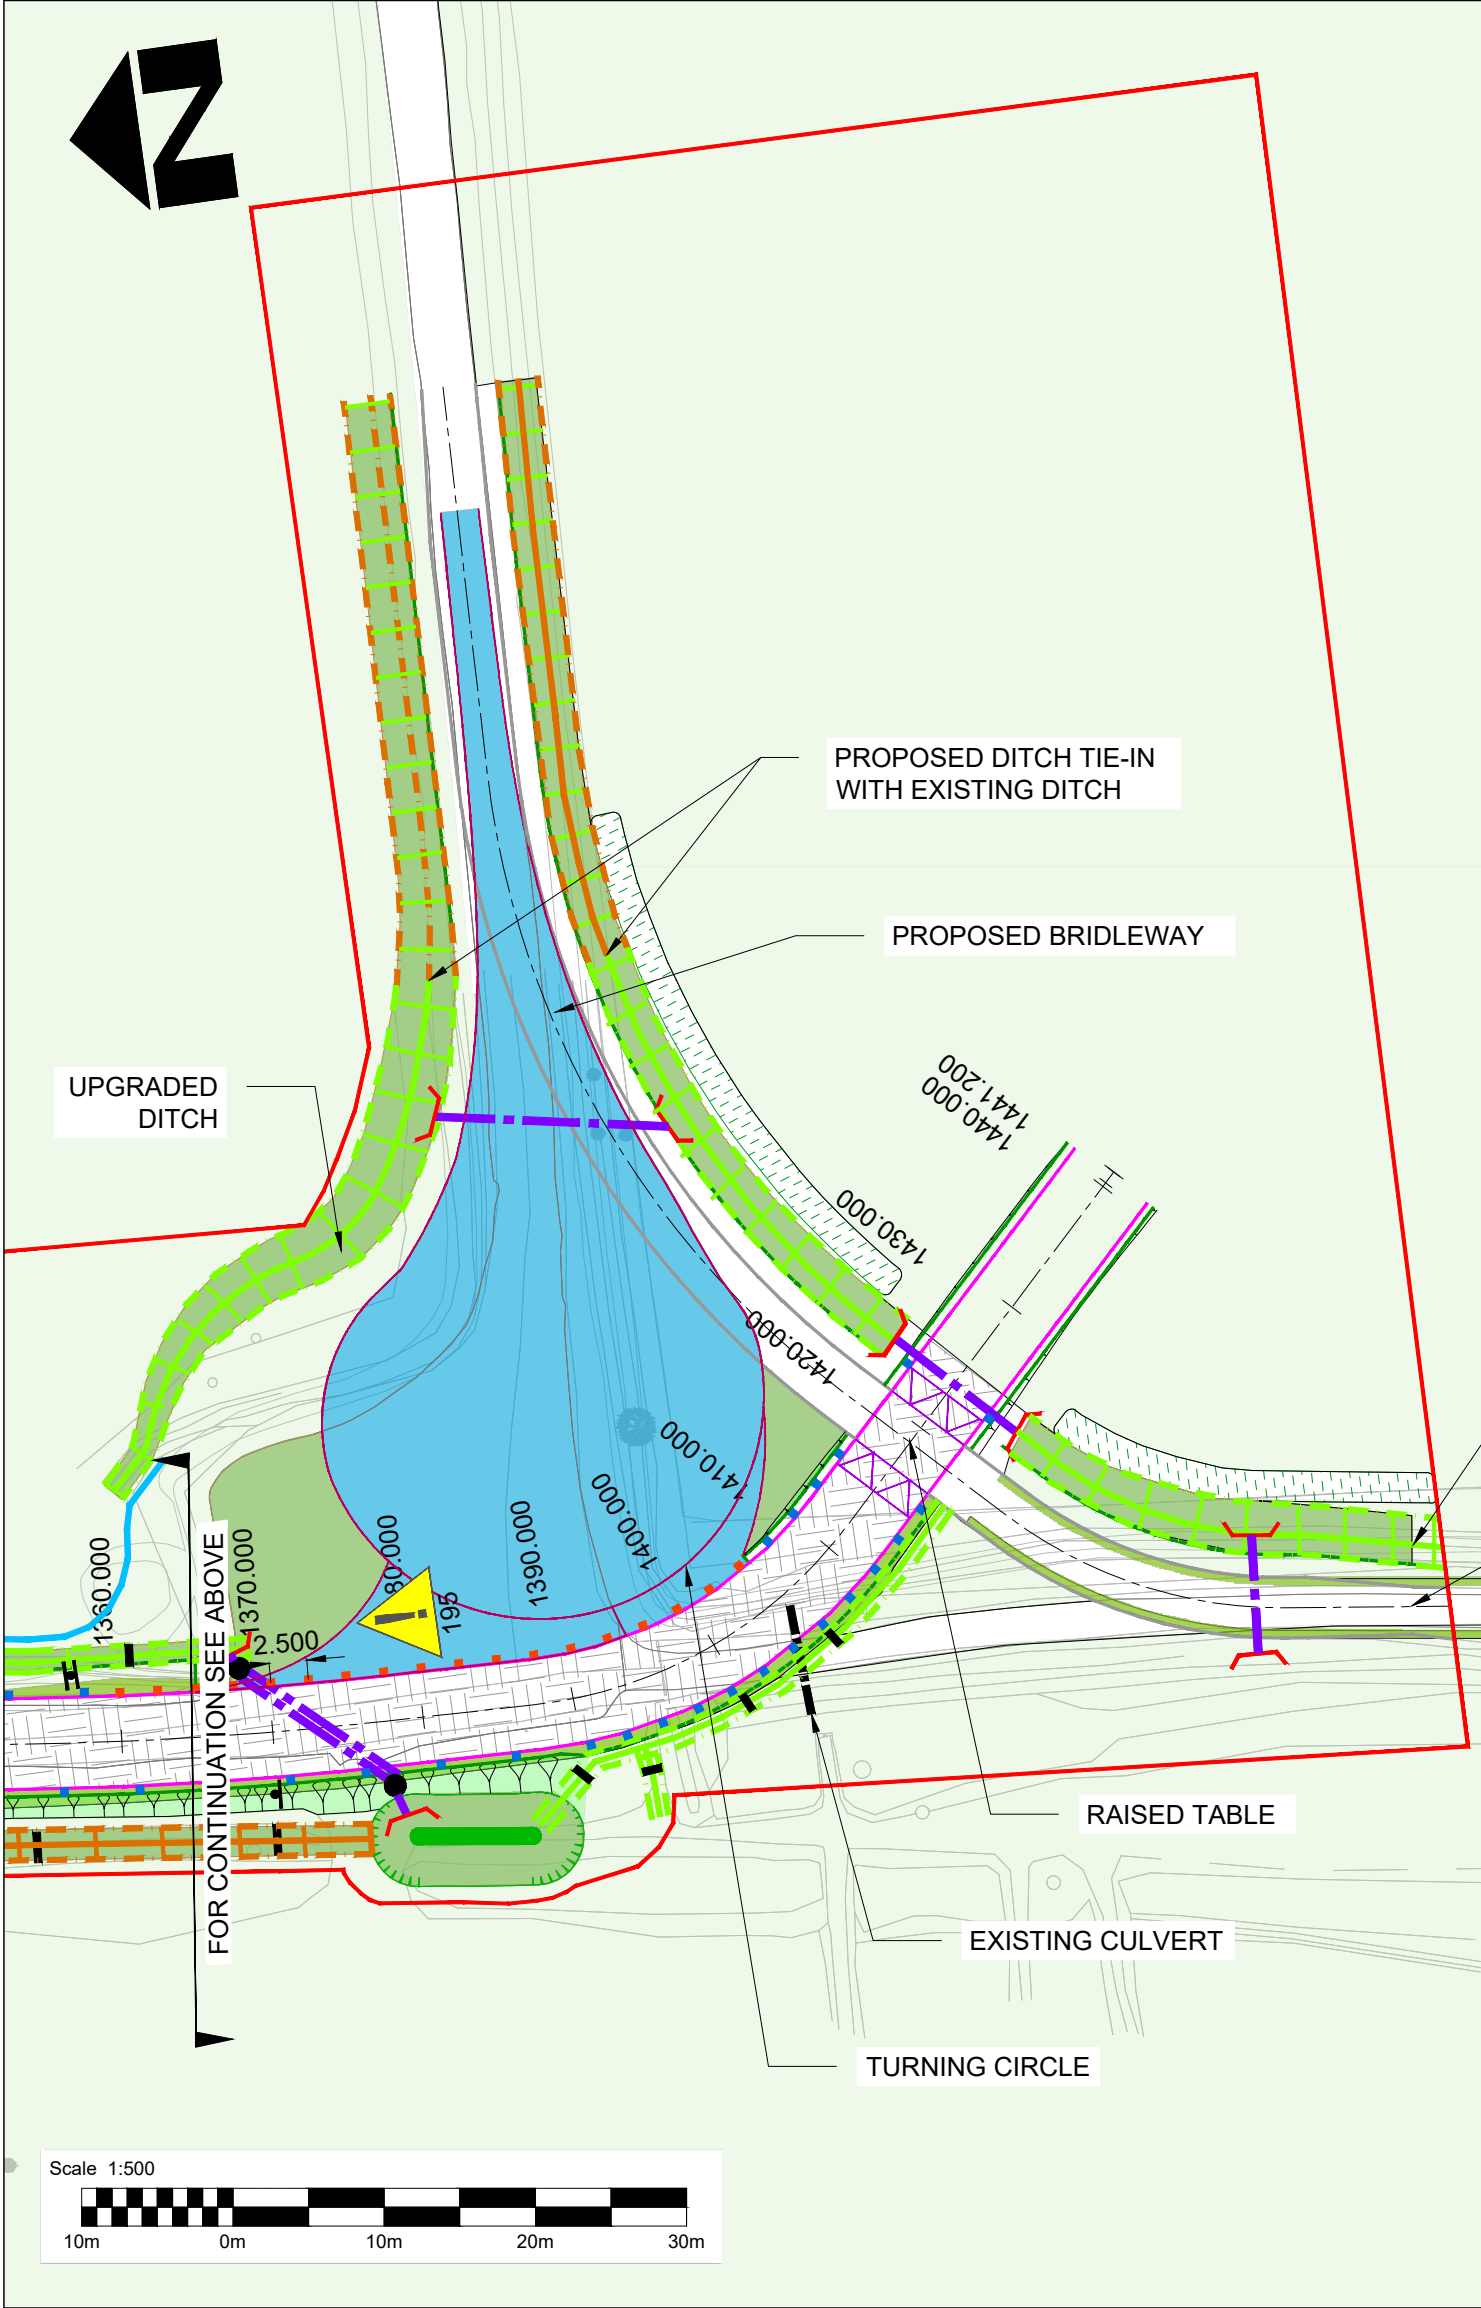

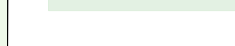EXISTING
 EXISTING VEGETATION TO BE RETAINED
 EXISTING DITCH

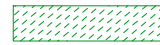 PROPOSED EARTHWORK
 PROPOSED BITUMINOUS PAVEMENT
 PROPOSED CELLWEB CONSTRUCTION
 REINSTATED VERGE WITH TRANSLOCATED WOODLAND SOIL LEFT TO NATURALLY REGENERATE
 NATIVE SPECIES HEDGEROW WITH TREES (LE4.4)
 HCC VERGE MIX - PM 25R GRO-SLOW PLUS
 TURNING HEAD SUB-BASE
 TURNING HEAD
 TIMBER POST AND RAIL FENCE 1.2m HIGH
 FIELD GATE (LOCATIONS TO BE CONFIRMED)
 GATEWAY ENTRANCE SIGN
 DEAD HEDGE TO BE LAID
 TREE
 GRIPS

KEY:
PROPOSED WORKS
 PROPOSED CARRIAGEWAY EDGE
 PROPOSED VERGE EDGE
 PROPOSED BRIDLEWAY EDGE
 S278 BOUNDARY
 PHASE 1 APPLICATION REDLINE BOUNDARY
 INDICATIVE PIPE
 FD PROPOSED FILTER DRAIN
 PROPOSED DITCH
 PROPOSED BUND
 PROPOSED CHECKDAM
 PROPOSED GULLY
 GULLY CONNECTION PIPE
 HEADWALL
 FLOW DIRECTION
 DRAINAGE CHAMBER
 POINTED TOP TIMBER BOLLARDS
 REMOVABLE BOLLARDS
 PROPOSED TRAFFIC SIGNS (INDICATIVE)
 RAISED TABLE

C01 A1	RK	SM	AIH	SM		05/04/22
C02 A1	RK	SM	AIH	BJ	Phase 1 Planning	30/06/22
C03 A1	RK	SM	AIH	BJ	For Planning	07/10/22
Rev. Status	Dm By	Ckd By	Rev By	Auth By	Description	Date

ATKINS
Member of the SNC-Lavalin Group


Drawing Suitability: **Approved - Published** Status: **A1**

Contractors Drawing Number: **HTR ATK AR RE DR D 0019**

Telephone: Havant (023) 9249 9888
Fax: Havant (023) 9245 3632
Website: www.portsmouthwater.co.uk
Registered Office: PO Box 8 West Street
Havant Hampshire PO9 1LG
REGISTERED IN ENGLAND No. 2536455



Project Ref. No: **HTR** Sheet: **3 of 4** Scale: **1:500** Sheet Size: **A1**

Project Title: **HAVANT THICKET RESERVOIR**

Drawing Title: **PHASE 1 NORTHERN ACCESS GENERAL ARRANGEMENT**

Portsmouth Water Drawing Number: **HTR** Rev: **C03**

Reproduced by permission of Ordnance Survey on behalf of HMSO.
© Crown Copyright and database right 2022. All rights reserved.
Ordnance Survey Licence Number 100018036.