



- All rights described in chapter IV of the copyright, designs and patents act 1988 have been generally asserted
- Where any drawing is to be read in conjunction with another, including specialists, the two drawings shall be cross-checked and any discrepancies reported to the architect before the work is put in hand
- All dimensions are in millimetres, all levels are in metres, unless shown otherwise
- Any discrepancies in dimensions or details on or between these drawings/specifications should be drawn to the attention of the boon brown and or the engineer in writing for clarification
- Drawing prepared solely for the use of client, as detailed in text box, and is not to be copied, lent or used by any third party without written permission

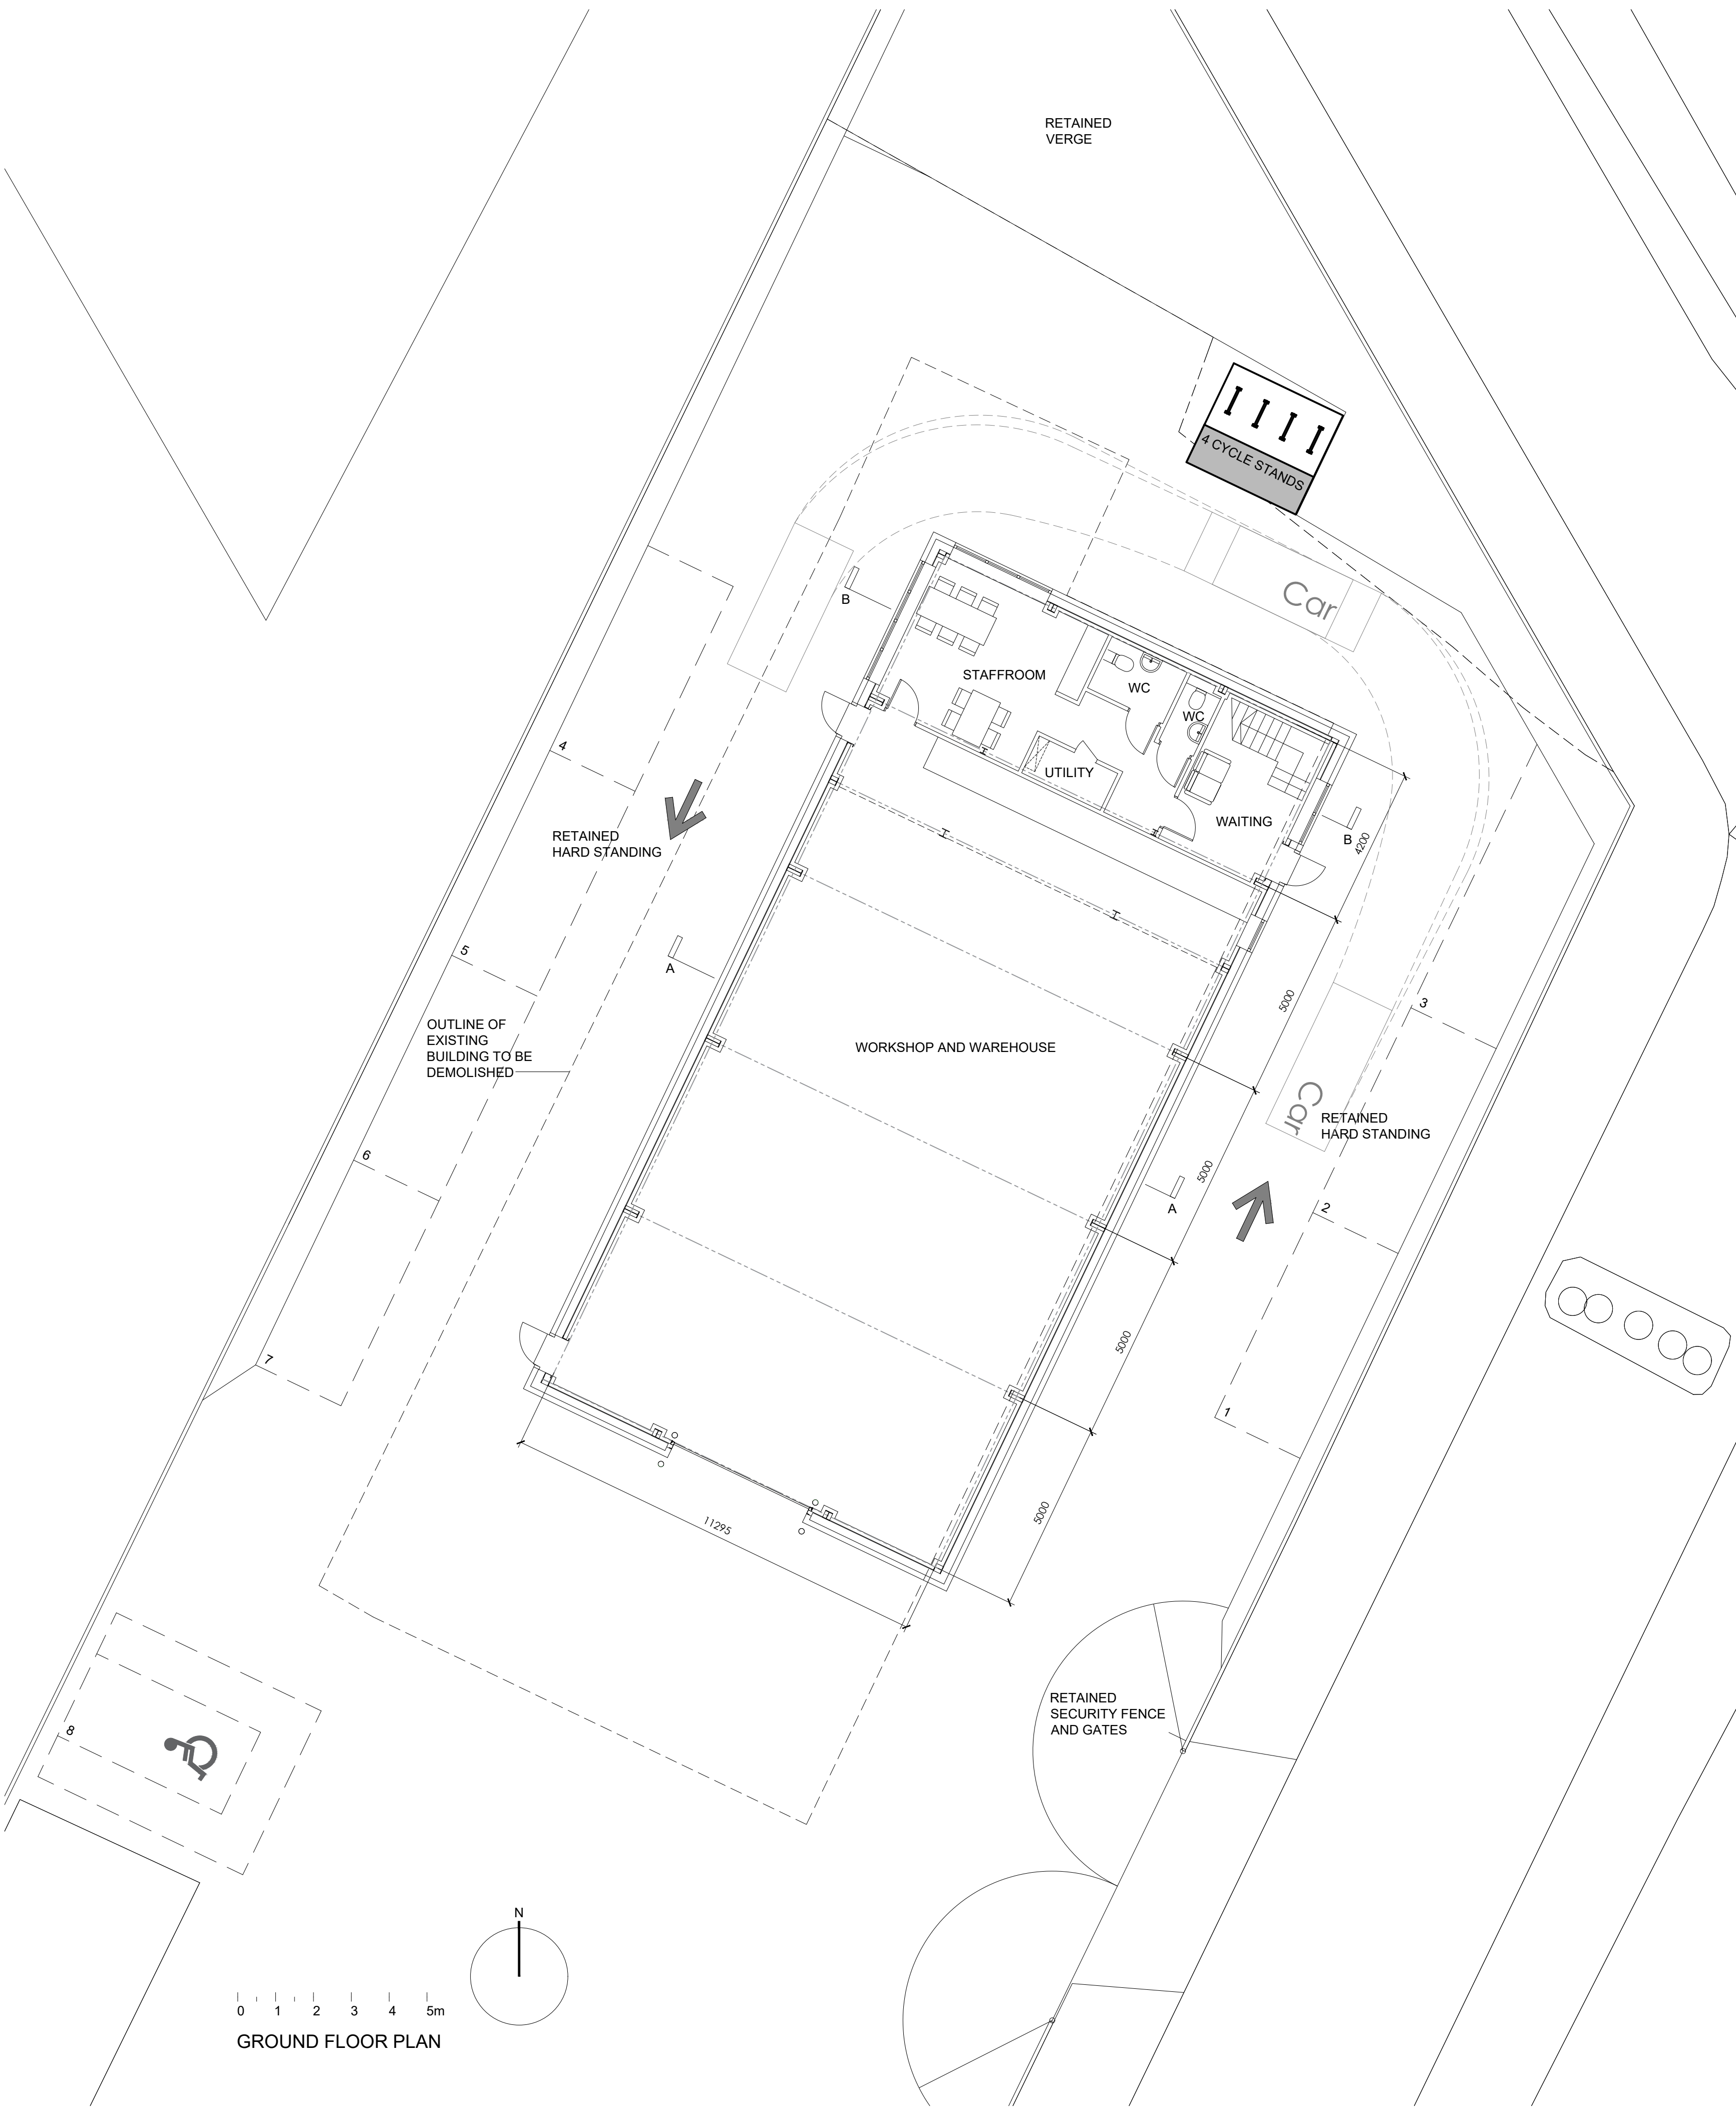

GROUND FLOOR PLAN

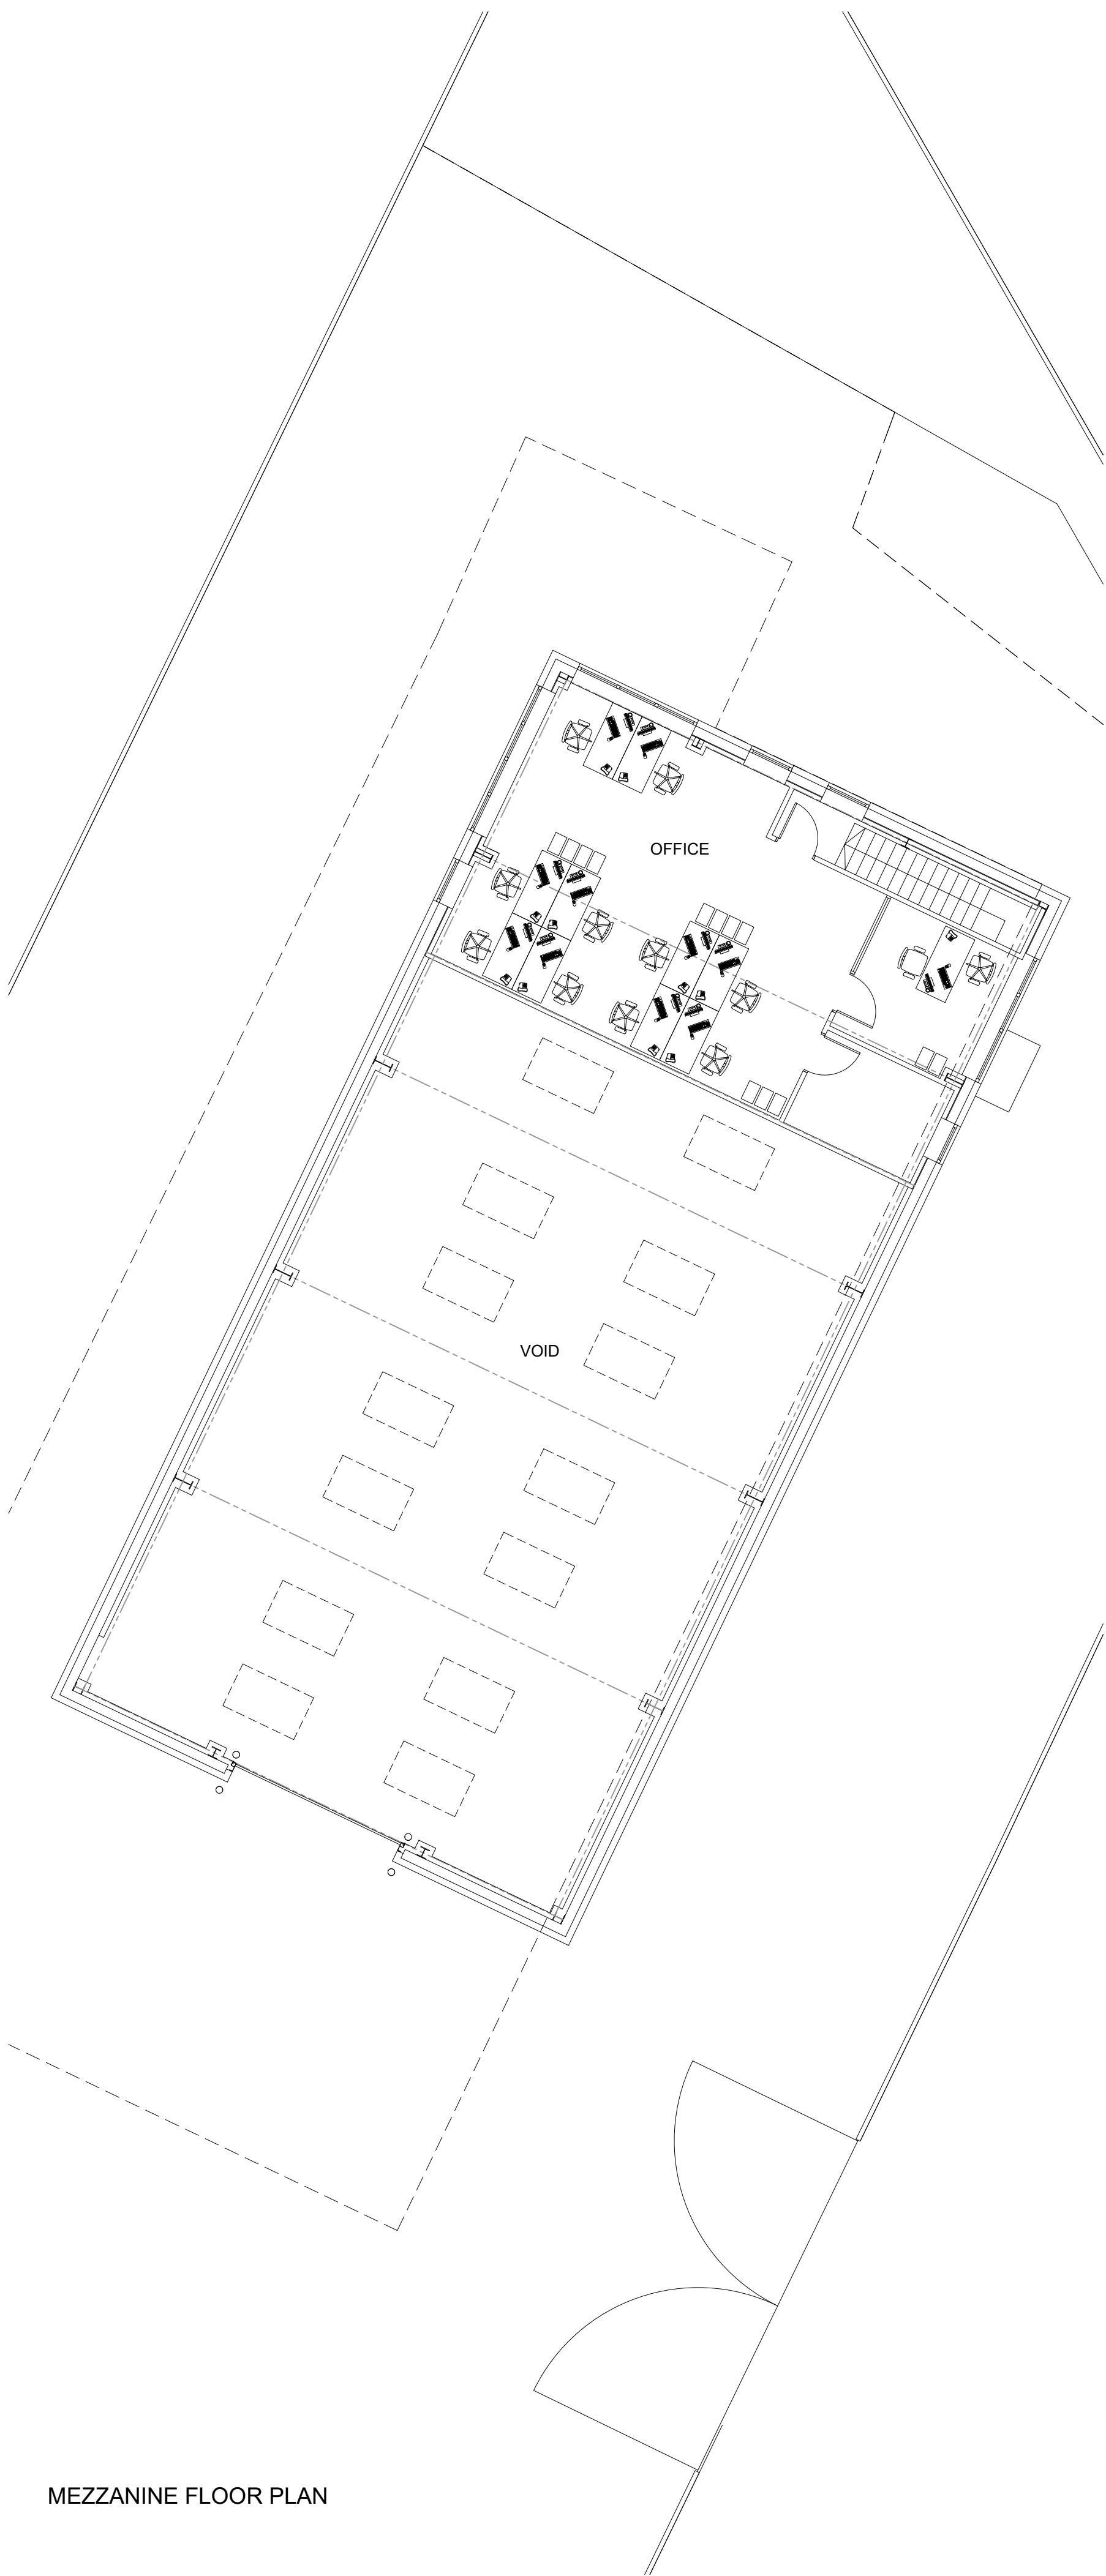

MEZZANINE FLOOR PLAN

C	car and cycle parking added	07/22
B	planning application	03/22
A	layout amended	03/22
Rev		

CJArchitect Ltd

a 1 stephenson court , old college road , newbury , rg14 1th
m 07771 526144
e craig@cja-ltd.co.uk

ASTON ROAD,
WATERLOOVILLE PO7 7RH

A1 LOO HIRE

PROPOSED:
FLOOR PLANS

1:100 @ A1 mar 2022

DWG REF.	Rev.
22-037/PL/05	C