


NOTES:
This drawing has been produced solely for PLANNING/DESIGN.
Do not Scale from this Drawing except for planning purposes.
Any drainage runs shown are presumed and to be checked on
site before commencement of works.
This drawing is the copyright of MF Designs Ltd.

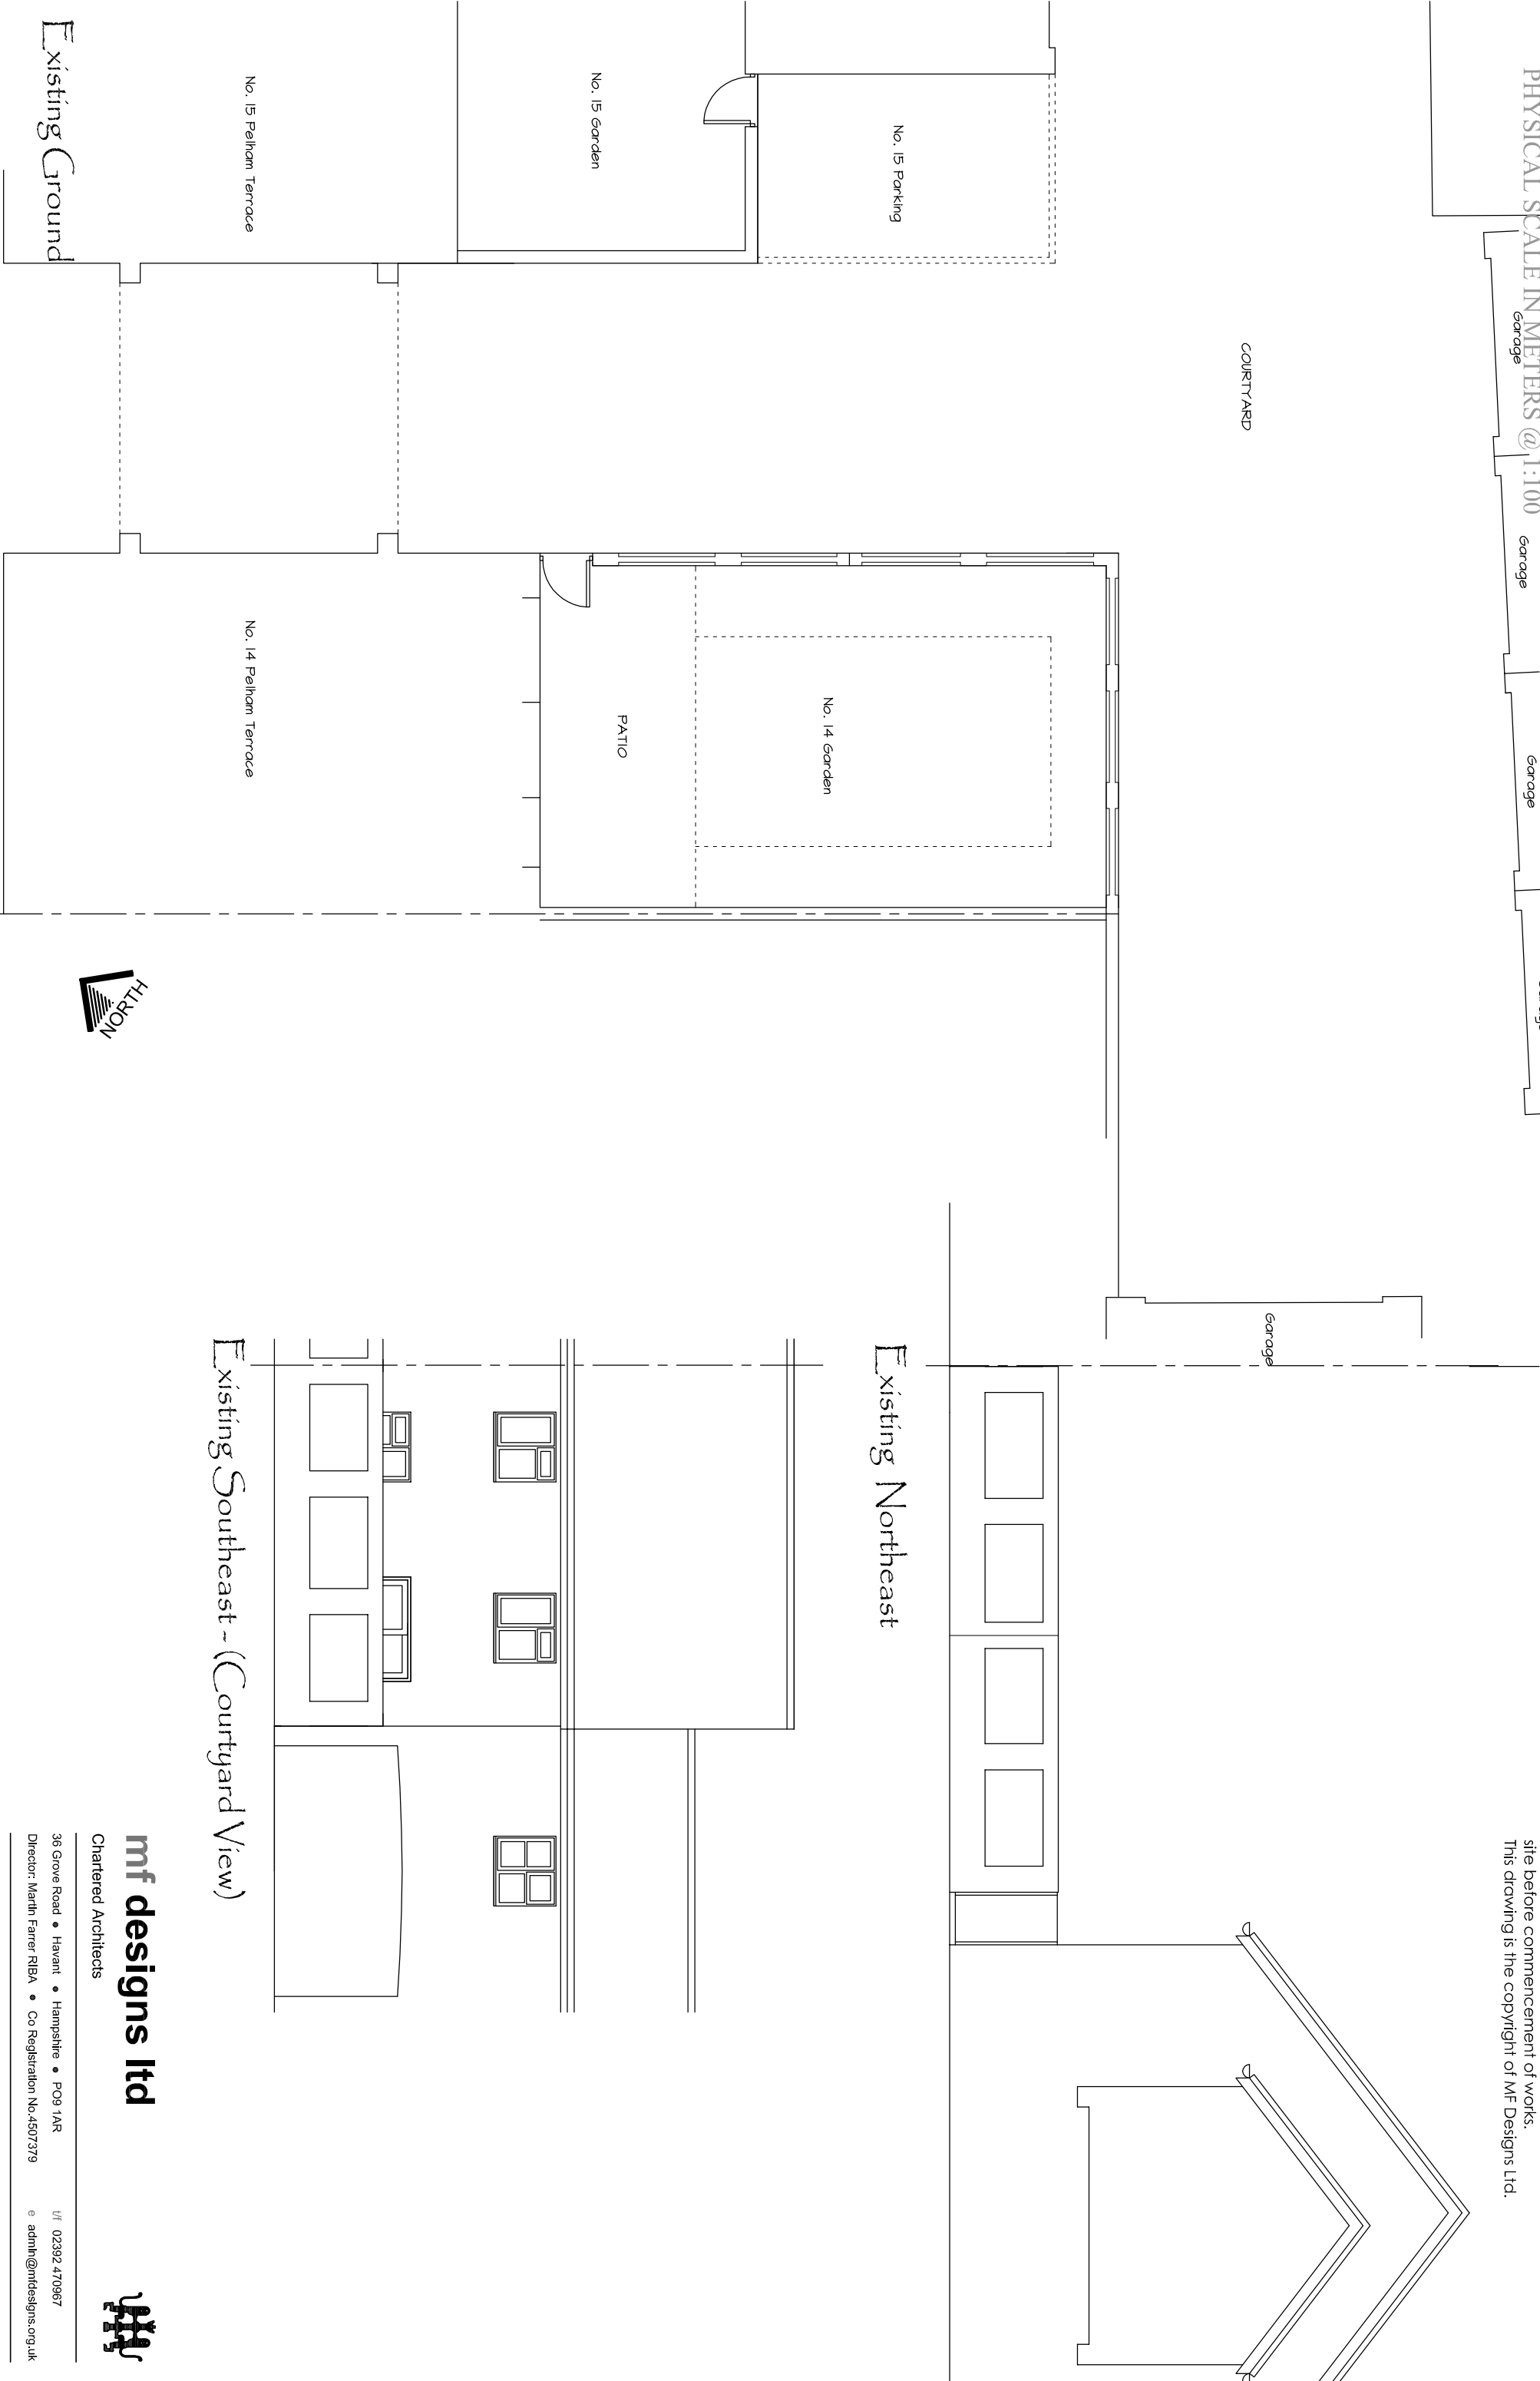

Existing Southeast - (Courtyard View)

Existing Northeast

EXISTING SURVEY - 14 Pelham Terrace, Emsworth. PO10 7JB

