RIDERS LANE

LAYDOWN

OASIS UNIT (6 m x 2.5 m)

GENERATOR (6 m x 2.5 m)

TOOLS CONTAINER (6 m x 2.5 m)

TOOLS CONTAINER (6 m x 2.5 m)

MUCK BAY

SITE ENTRY VIA PULL IN OFF RIDERS LANE

TEMPORARY BRIDGE OVER RIDERS LANE STREAM

CAT A TREES PROTECTED WITHIN SITE. ROOT PROTECTION MEASURES IN PLACE

ELLISFIELD ROAD

WORKING AREA FOR OPEN CUT CULVERT INSTALLATION

EXISTING CULVERT

PURBROOK WAY

PURBROOK WAY CULVERT UPGRADE WORK. SEE HTR-WAB-PI-W5-DR-T-0003

ALL DIMENSIONS ARE IN MILLIMETRES UNLESS OTHERWISE STATED

Reproduced by permission of Ordnance Survey on behalf of HMSO.
© Crown copyright and database right 2024. All rights reserved.
Ordnance Survey Licence Number 100018036

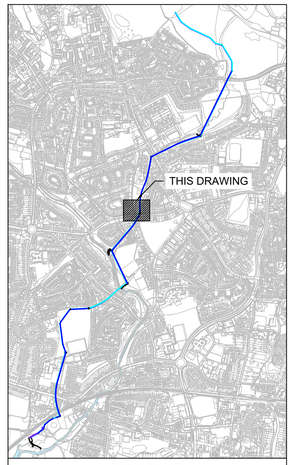

KEY PLAN

Notes:

- CONSTRUCTION SITE HOARDING
- REDLINE BOUNDARY
- CULVERT UPGRADE WORKS
- ROOT PROTECTION MATTING
- PROTECTIVE FENCING
- CATEGORY A TREE
- CATEGORY B TREE
- CATEGORY U TREE
- CATEGORY C TREE
- ROOT PROTECTION AREA
- TREE REMOVAL TO FACILITATE WORKS
- TREE GROUP/HEDGE REMOVAL TO FACILITATE WORKS

0 4 8 12 16 20 m

SCALE 1:200

Rev	Drn By	Ckd By	Apv By	Description	Date
P02 A4	BPa	BP	BC	PLANNING VERSION	03/05/24
P01 S4	RR	JT	BP	FIRST ISSUE	19/02/24

WARD & BURKE

Drawing Suitability: APPROVED FOR DETAILED DESIGN

Status: A4

Contractors Drawing Number: HTR-WAB-PI-W5-DR-T-0004

Telephone: Havant (023) 9249 9888
Fax: Havant (023) 9245 3632
Website: www.portsmouthwater.co.uk
Registered Office: PO Box 8 West Street
Havant Hampshire PO9 1LG
REGISTERED IN ENGLAND No. 2536455

Portsmouth Water

Date:	Scale:	Sheet:	Sheet Size:
03/05/2024	1:200	01 of 01	A1

Project Title: HAVANT THICKET RESERVOIR

Drawing Title: PURBROOK WAY CULVERT UPGRADE SITE COMPOUND LAYOUT

Portsmouth Water Drawing Number:

Rev: P02