


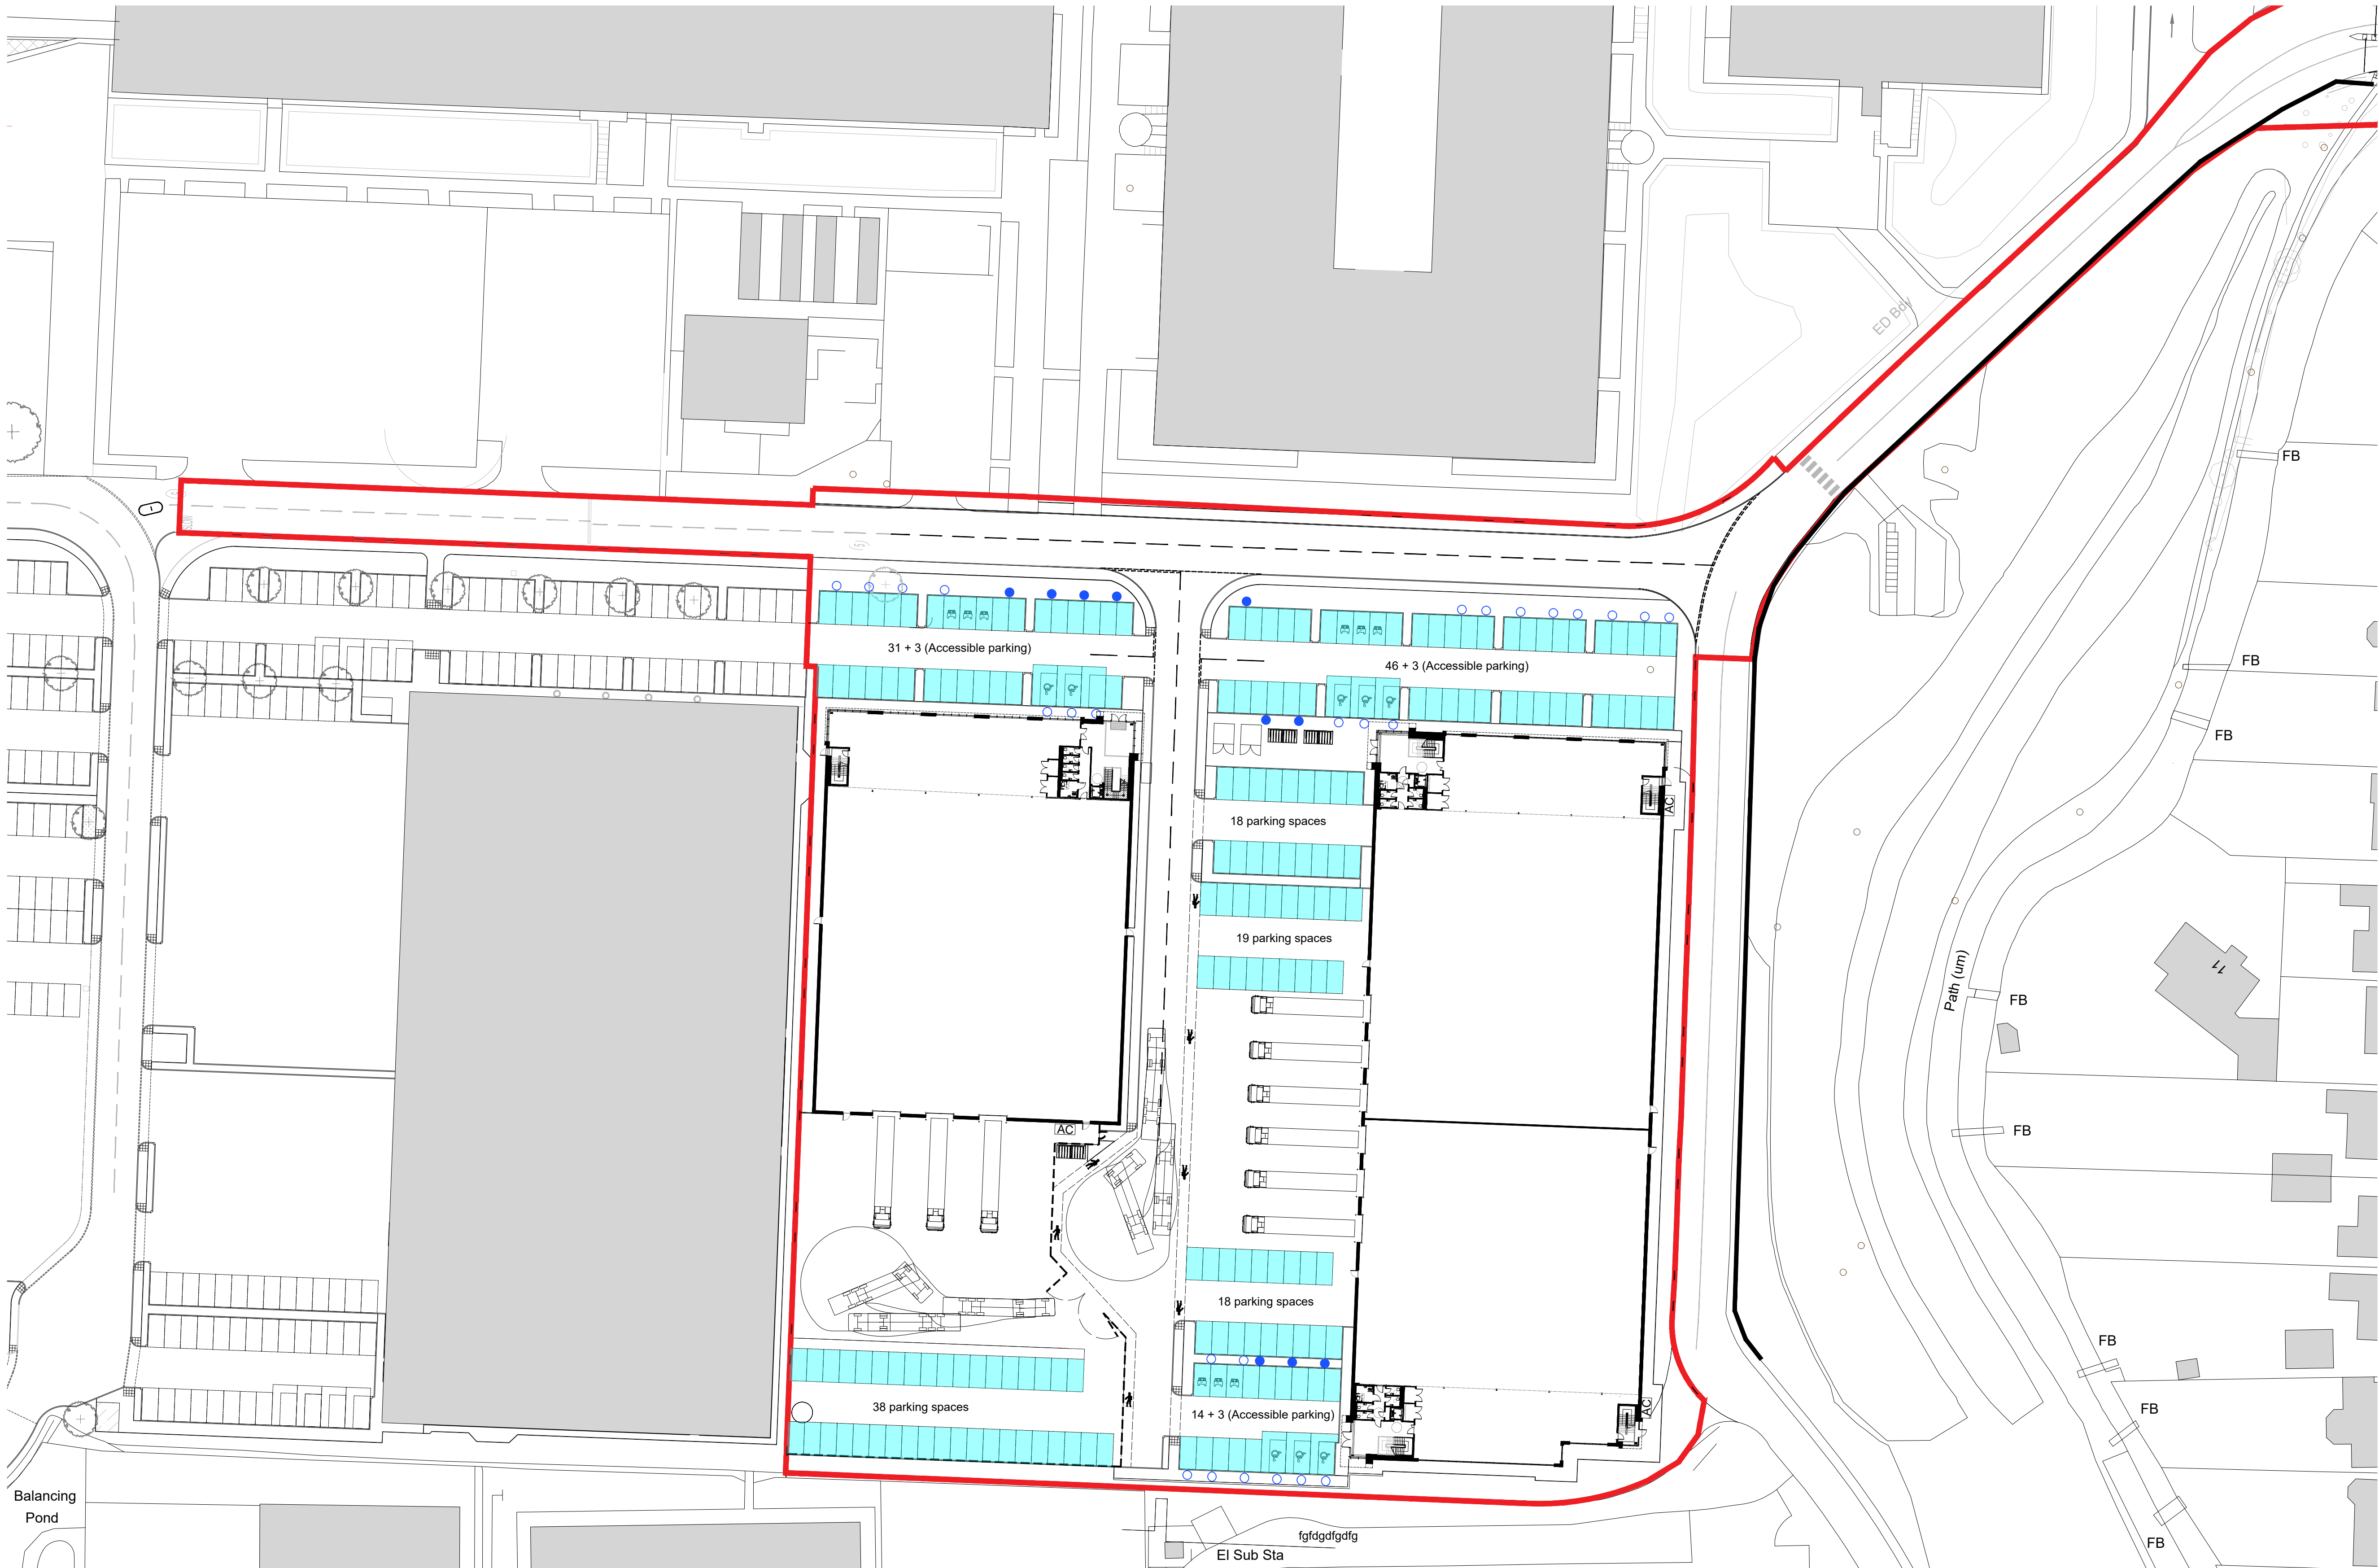

- KEY**
- APPLICATION AREA
 - CAR PARKING SPACES
 - DOUBLE ELECTRIC VEHICLE CHARGING POINTS / DUCTS FOR FUTURE POINT
 - CAR SHARE PARKING SPACES

PARKING PROVISIONS:

Revised layout proposes a total of 193 car parking spaces.

Unit 5 - 72 car parking spaces.
Unit 6/7 - 121 car parking spaces.

Client:
XLB LLP



Project:
LANGSTONE PHASE 2

12 Warren Yard,
Warren Park,
Milton Keynes,
MK12 5HW
01908 305 246

info@prc-group.com
www.prc-group.com

Drawing Title:
PROPOSED CAR PARKING PLAN

Architecture
Planning
Master Planning
Urban Design
Interiors
Landscape

Offices
Working
London
Milton Keynes
Warsaw

Issue Status:

Construction	☐	Preliminary	☐
Information	☐	Approval	☐
Tender	☐		

PRC Architecture & Planning

