


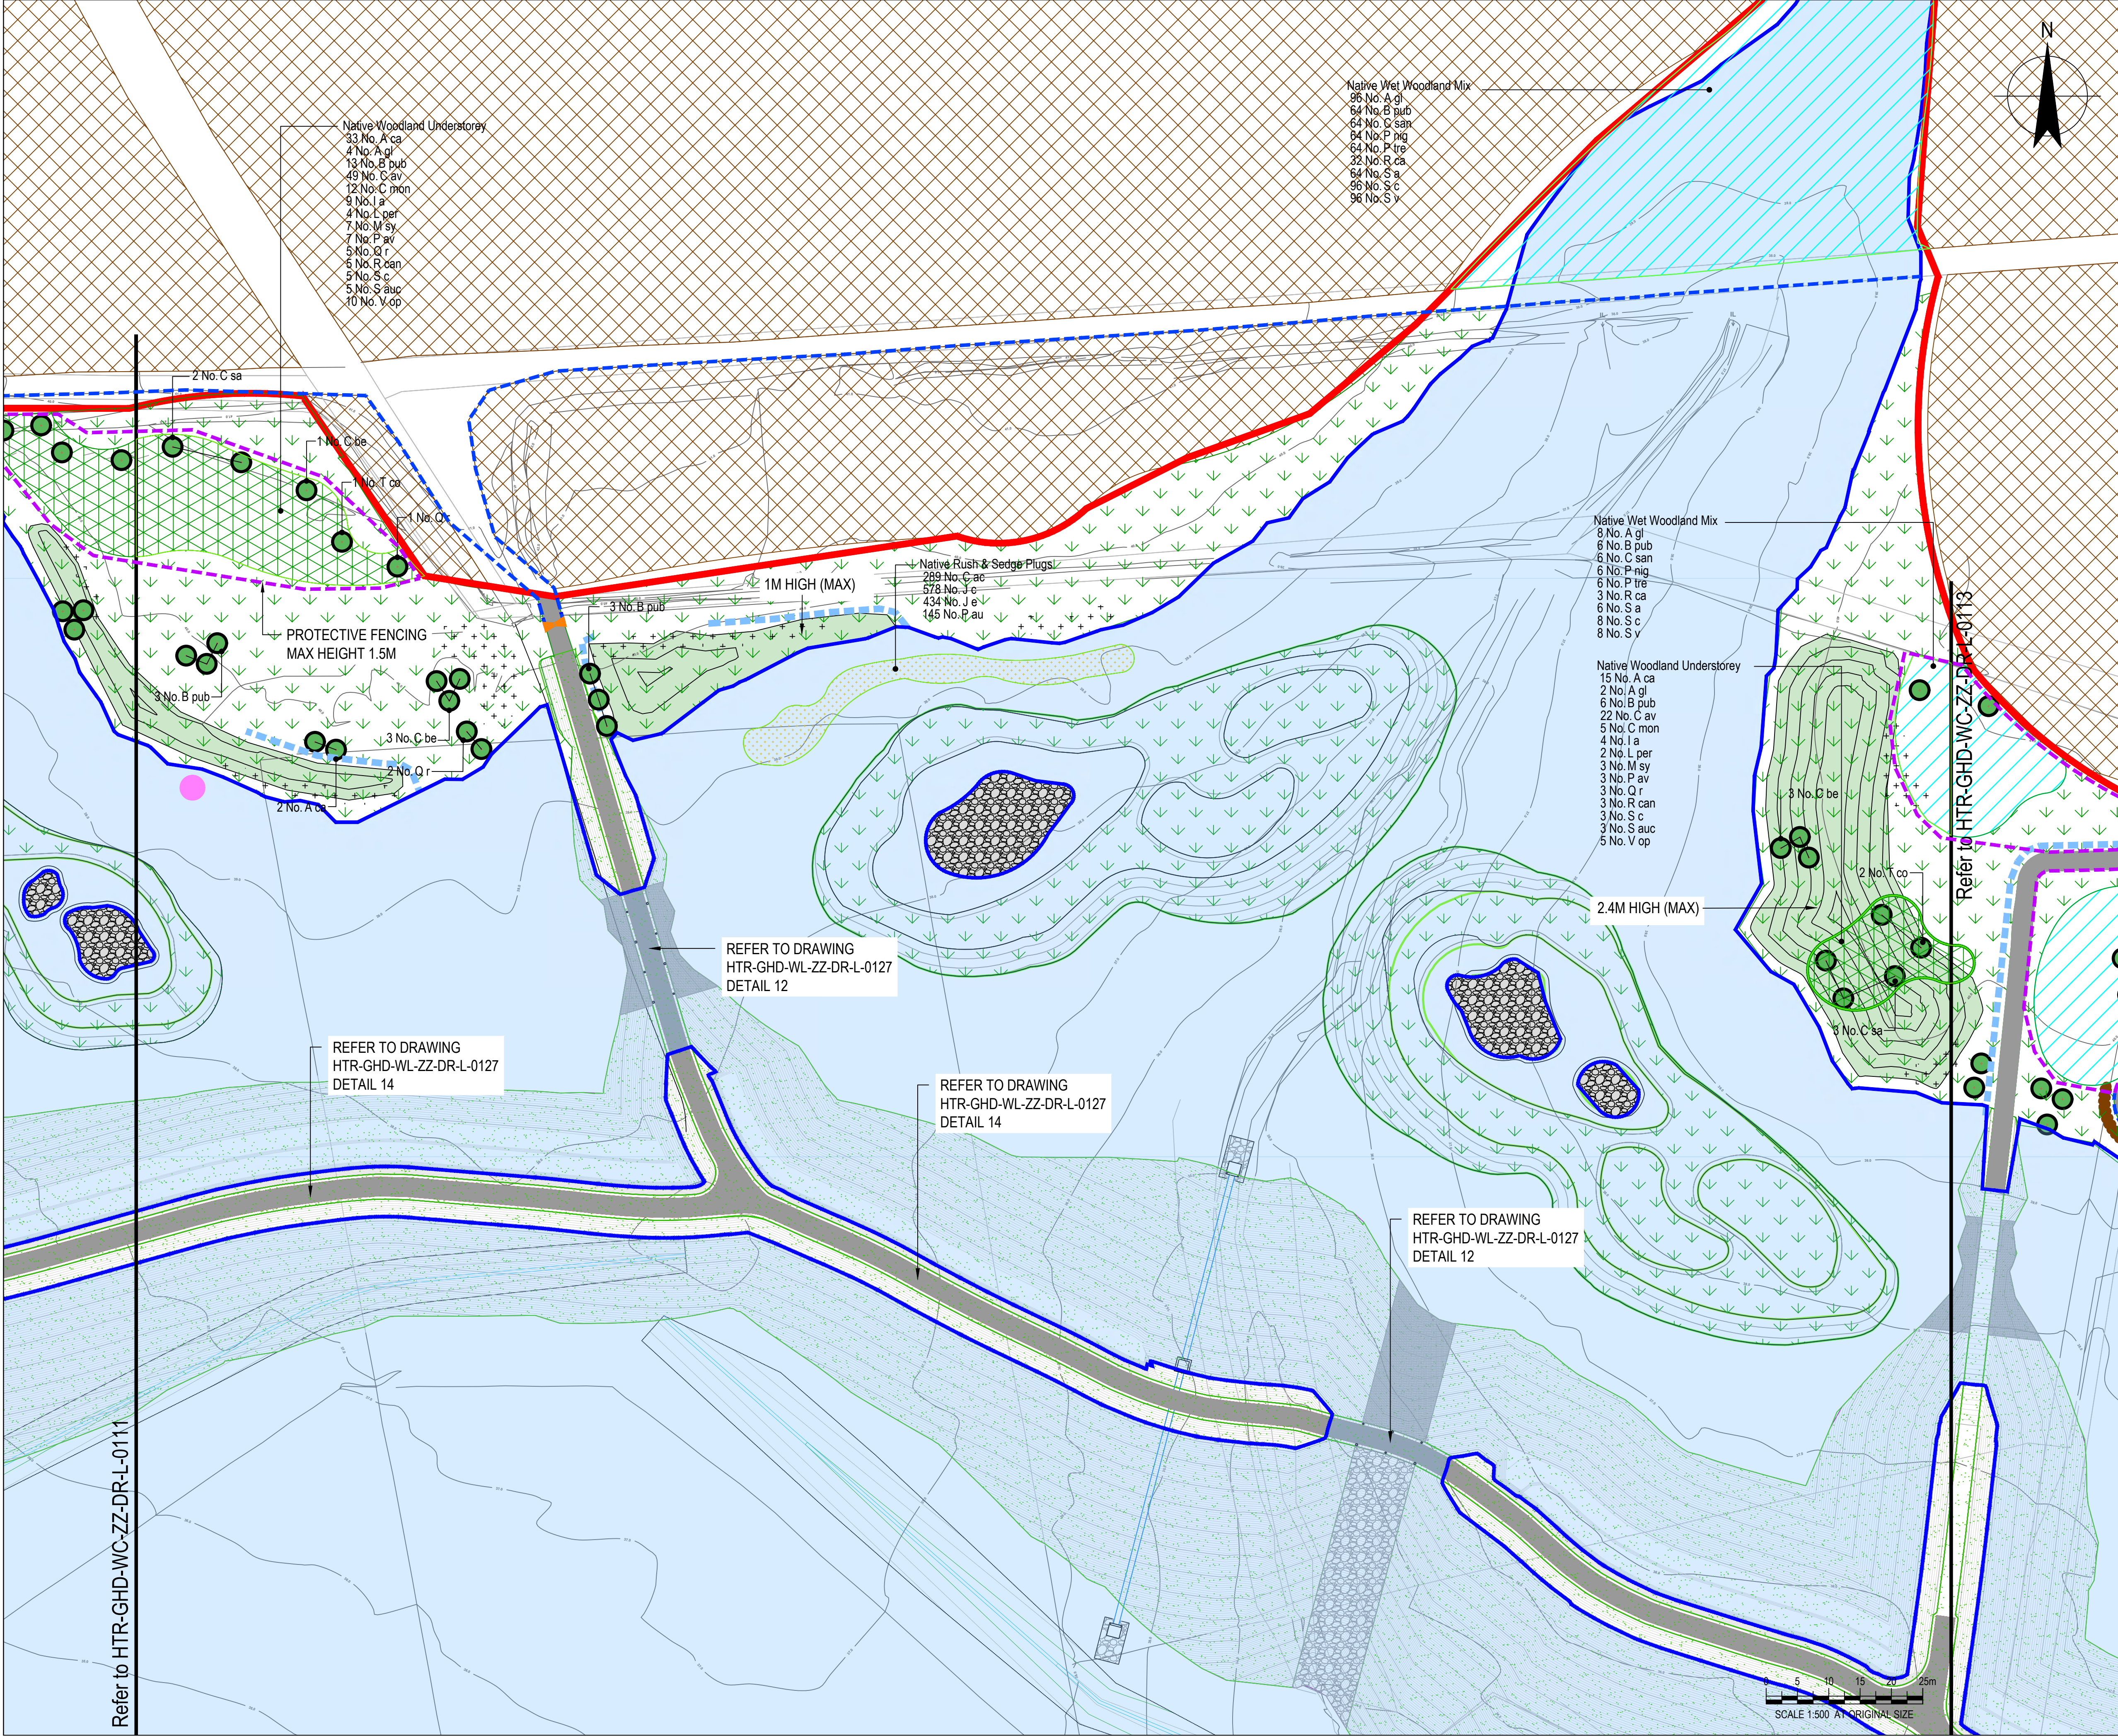

NOTES

1. ALL DIMENSIONS ARE IN MILLIMETRES UNLESS NOTED OTHERWISE (UNO).

2. ALL LEVELS ARE IN METRES TO ORDNANCE DATUM UNO.

Key

39.5 contour - top water level for main reservoir

Existing

Woodland to be retained

Proposed

Native Woodland Canopy / Specimen Trees

Native Woodland Understorey

Native Wet Woodland

Native Hedgerow

Native Scrub

Wildflower Seeding Mix EM5

Wet and Water Edge Mix

Gravel and Boulders

Native Rush & Sedge Plugs

Location of Soil Translocation

Access Route

Seasonal Channels

Stockproof Fencing

Landscape Planting Protection Fencing

Monoliths


Horizontal Trunks

Log Piles

Fallen Branches

Tree Stumps

Atlas - Not to scale

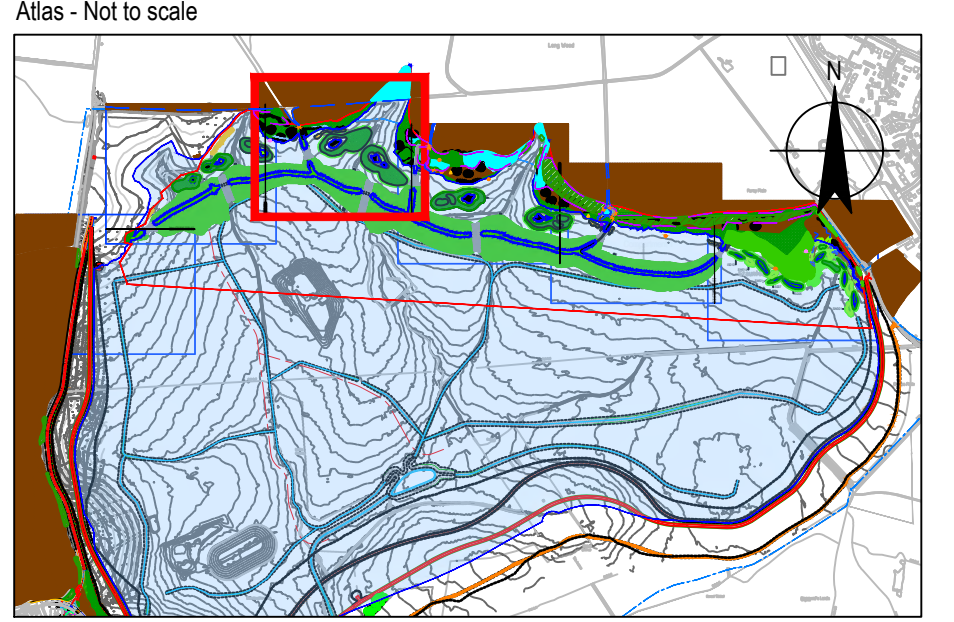

REFERENCE DOCUMENTS AND DRAWINGS

PLEASE REFER TO THE BELOW DRAWINGS:

HTR-GHD-WL-ZZ-DR-L-0125-0128 - LANDSCAPE CONSTRUCTION DETAILS SHEETS 1-4

HTR-GHD-WL-ZZ-DR-S-0062-65 - WETLANDS ACTIVE WATER CONTROL PENSTOCK CHAMBER DETAILS

HTR-GHD-WL-ZZ-DR-L-0052-055 - WETLANDS SPILLWAY PLANS AND SECTIONS

P03	FUTURE WATER DESIGN AMENDMENTS	SWG	SWG	06/06/2024
P02	FOR COMMENTS	SWG	SWG	15/05/2024
P01	FOR COORDINATION	SWG	SWG	17/04/2024
Rev	Description	Checked	Approved	Date
Author	LS	Drafting Check	SWG	
Designer	ST	Design Check	SWG	

Telephone: Havant (023) 9249 9888
Fax: Havant (023) 9245 3632
Website: www.portsmouthwater.co.uk
Registered Office: PO Box 8 West Street
Havant Hampshire PO9 1LG
REGISTERED IN ENGLAND No. 2538455

Portsmouth Water

Future Water
MJJV Ltd

GHD
Project No.
12547181

Client PORTSMOUTH WATER

Project HAVANT THICKET RESERVOIR

Status FOR COMMENTS Status Code S3

Drawing Title WETLAND RETAINING
STRUCTURE - LANDSCAPE
CONSTRUCTION SOFTWARES
SHEET 3 OF 6

Size A1

Rev P03

HTR-GHD-WL-ZZ-DR-L-0112 Drawing No. P03