


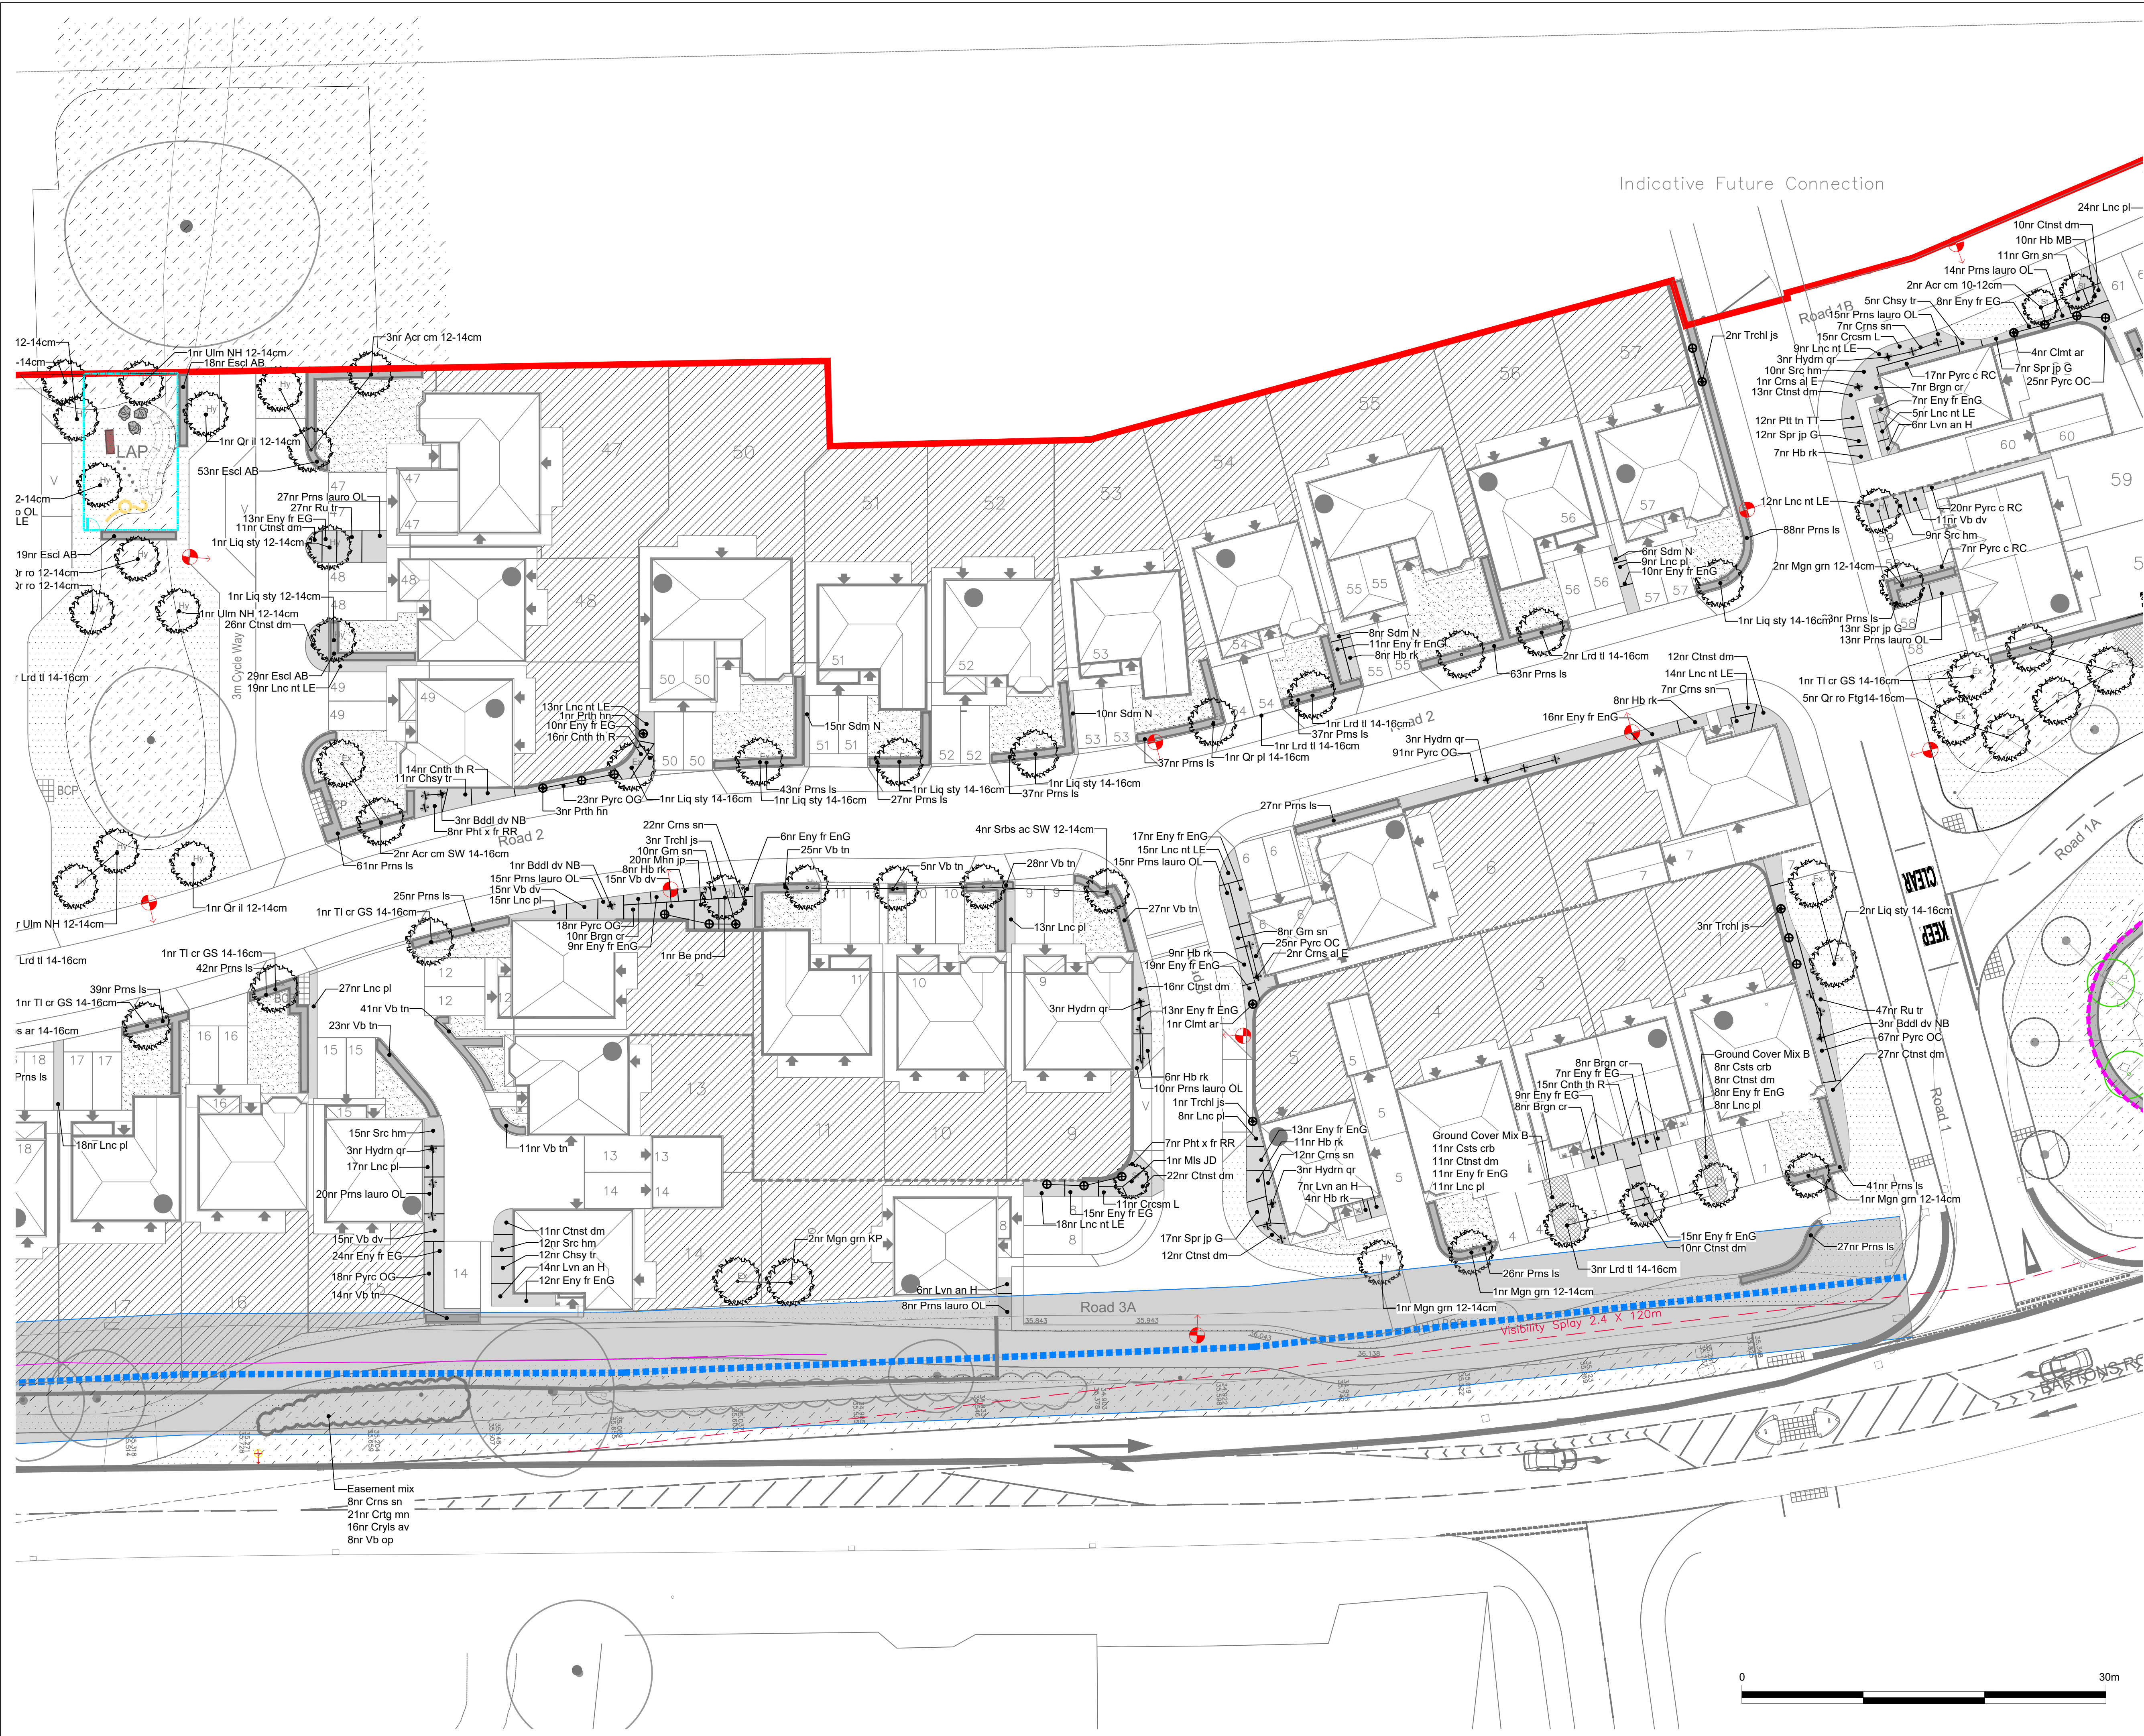

© 2021 RPS Group
Notes
1. This drawing has been prepared in accordance with the scope of RPS's appointment with its client and is subject to the terms and conditions of that appointment. RPS accepts no liability for any use of this document other than by its client and only for the purposes for which it was prepared and provided.
2. If received electronically it is the recipients responsibility to print to correct scale. Only written dimensions should be used.
3. Where applicable Ordnance Survey (c) Crown Copyright 2021
All rights reserved. Licence number 0100031673

KEY

APPROVED OUTLINE PLANNING BOUNDARY

RETAINED TREES/VEGETATION

SOFT LANDSCAPE
Proposed elements

SEMI-MATURE TREE (20-25 / 25-30cm girth)

EXTRA HEAVY STANDARD TREE (14-16 / 16-18 / 18-20cm girth)

HEAVY STANDARD TREE (12-14cm girth)

STANDARD TREE (8-10cm girth)

MULTI-STEMMED TREE (3.0 - 3.5m high)

ORNAMENTAL AMENITY SHRUB PLANTING

NATURALISTIC GROUNDCOVER PLANTING

WOODLAND MIX PLANTING

ORNAMENTAL HEDGE

MOWN AMENITY GRASS

PRIVATE LAWN

REAR GARDEN AREAS

WET MEADOW

GENERAL MEADOW AREA

MARGINAL PLANTING

CLIMBING SHRUB

SPECIMEN SHRUB
In shrub border or gravel area

K	Easement planting adjusted. Trees added to plot 8 & 14	SH	MW	04/05/22
J	Revised to REDR200818 SL02 E3 layout	SH	MW	25/04/22
H	Revised to REDR200818 SL02 E layout	MW	DC	14/03/22
G	Revised to REDR200818 SL02 C layout	MW	SH	11/02/22
F	Client Comments	SH	MW	18/11/21
E	Updated to latest layout	SH	MW	12/11/21
D	Minor amendments	JMB	MW	07/07/21
C	Entrance area changes	SH	MW	15/06/21
B	Entrance area changes	MW	DC	24/05/21
A	Bartons Rd Entrance and Kerb radius change	MW	MW	13/05/21
Rev	Description	By	CB	Date

rps

MAKING COMPLEX EASY

Lakesbury House, Hittingbury Road, Chandlers Ford, Hampshire SO53 5SS
T: 02380 810 440 E: rpsso@rpsgroup.com

Client

Redrow Homes

Project

Land at Camp Field
Bartons Road
Southleigh

Title

Softworks Proposals
Sheet 2 of 3

Status

DRAFT

Drawn By

SH

PM/Checked by

MW

Job Ref

JSL3850

Scale @ A1

1:250

Date Created

April 2021

RPS Drawing / Figure Number

502

Rev

K

rpsgroup.com

P:\3800 Series\JSL3850 - Camp Field\Tech\ACAD\Current\JSL3850_500L.dwg