


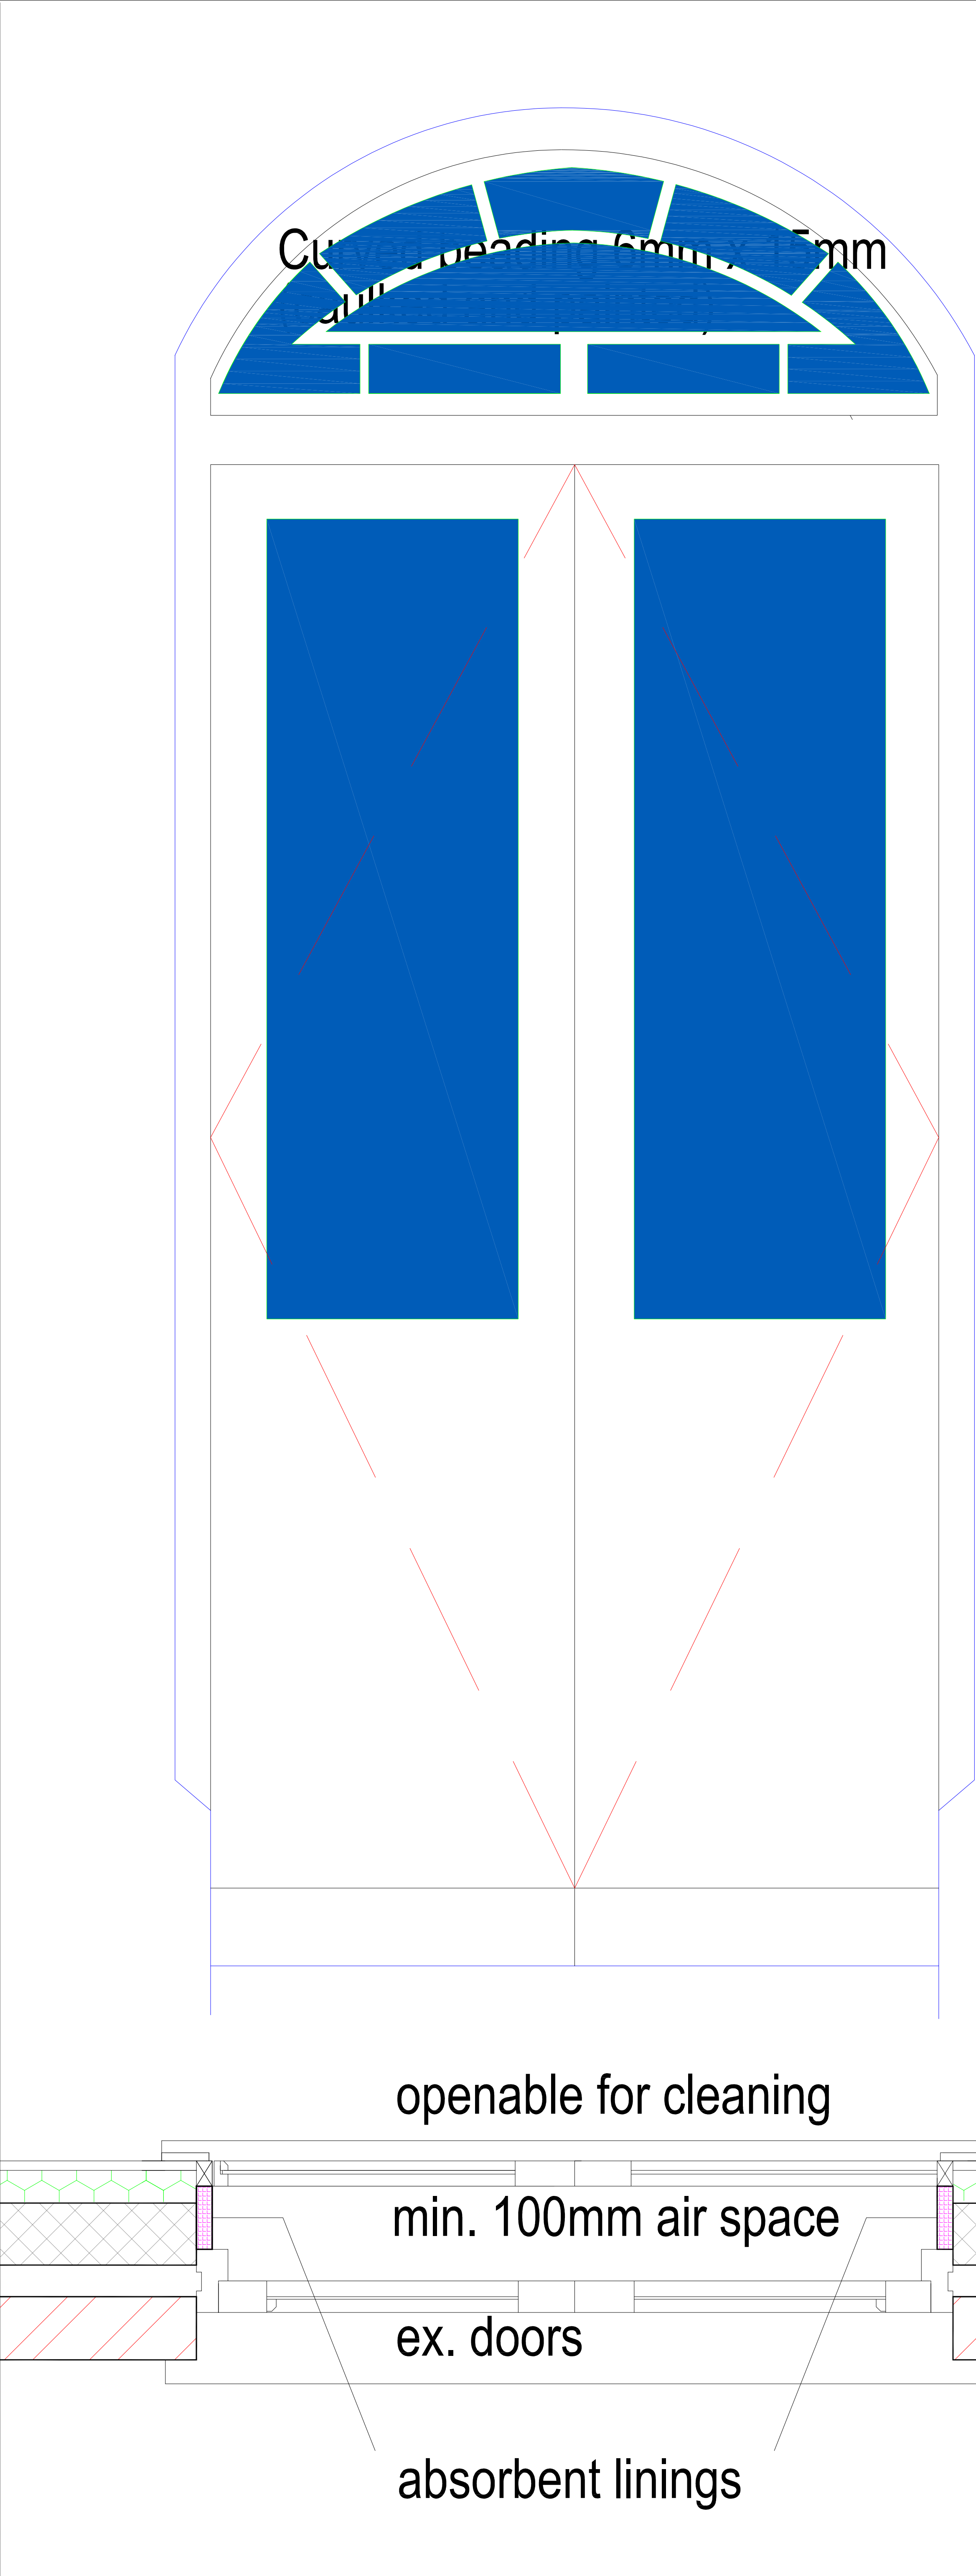

100

Section

Plan

plasterboard & insulation
above and below

100mm air space lined with
25mm absorbent material
6mm glass in sw frame
open for cleaning

absorbent linings

Curved leading 6mm x 5mm

openable for cleaning

min. 100mm air space

ex. doors

absorbent linings