


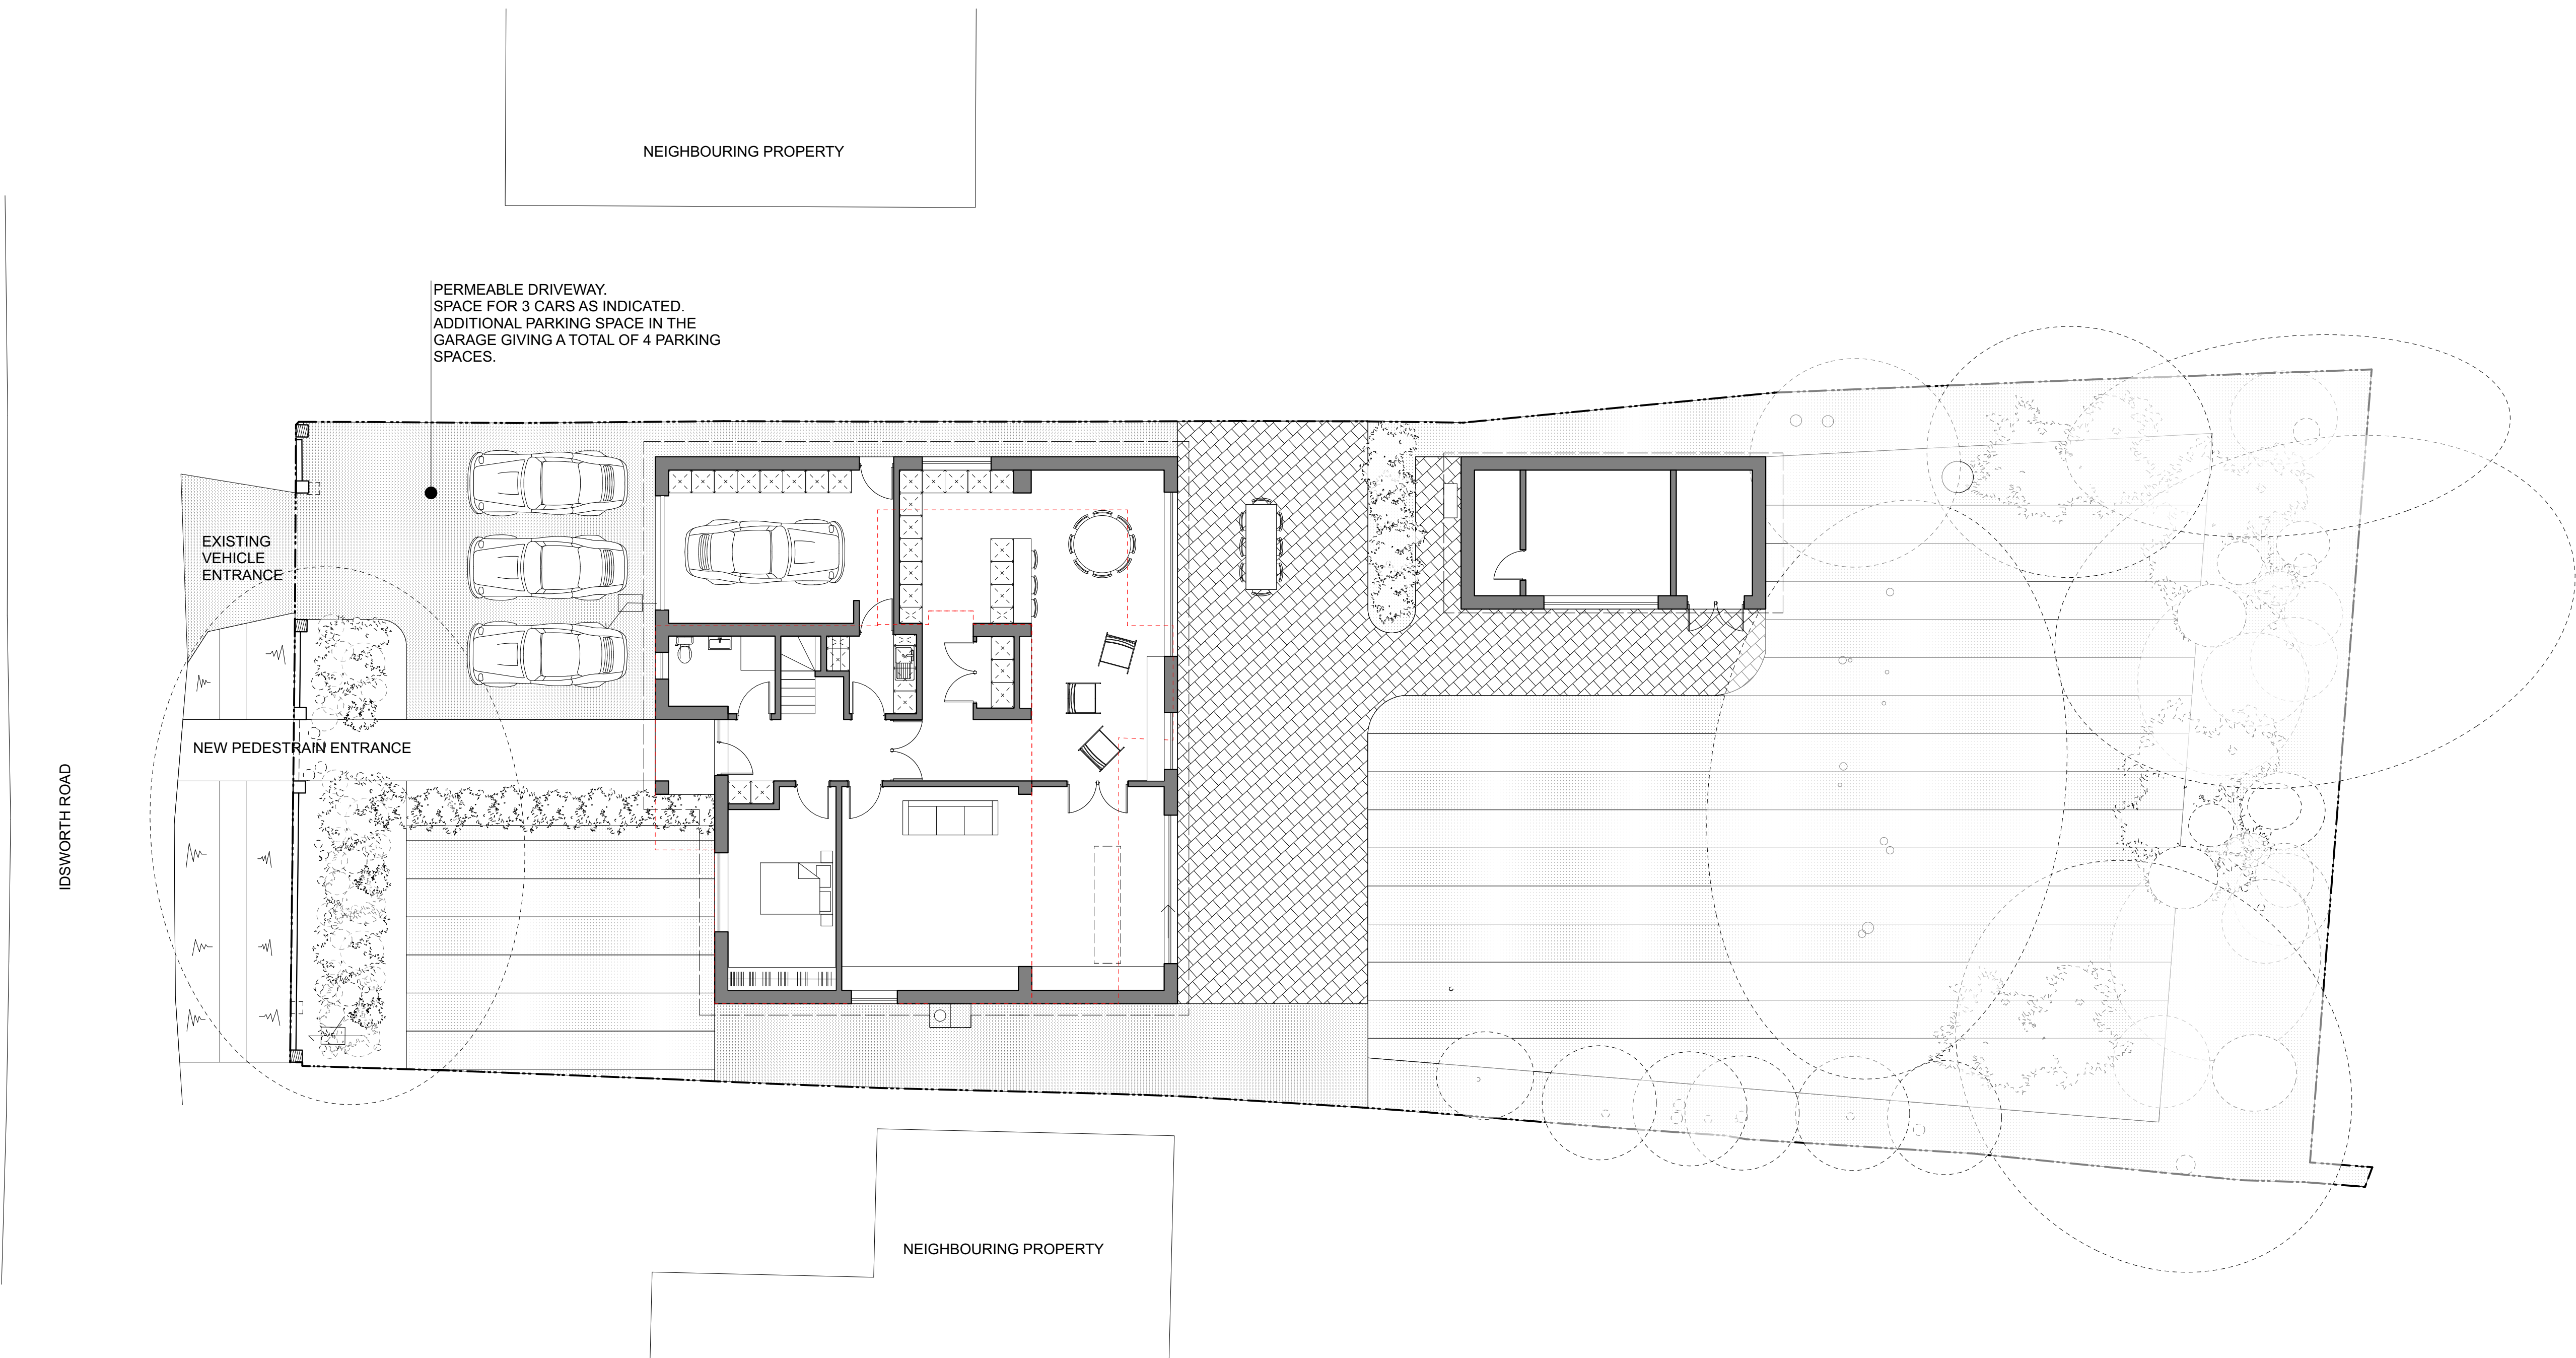

01 PROPOSED PARKING PLAN
1:100

0 1 2 3 4 5 M