

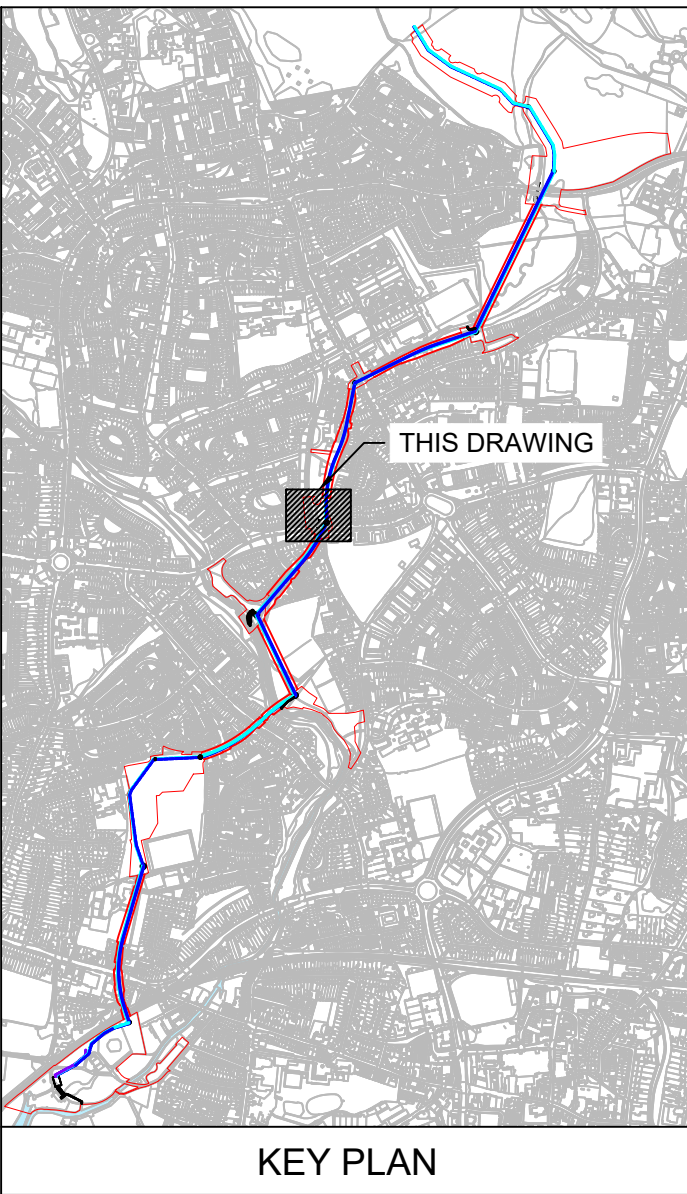


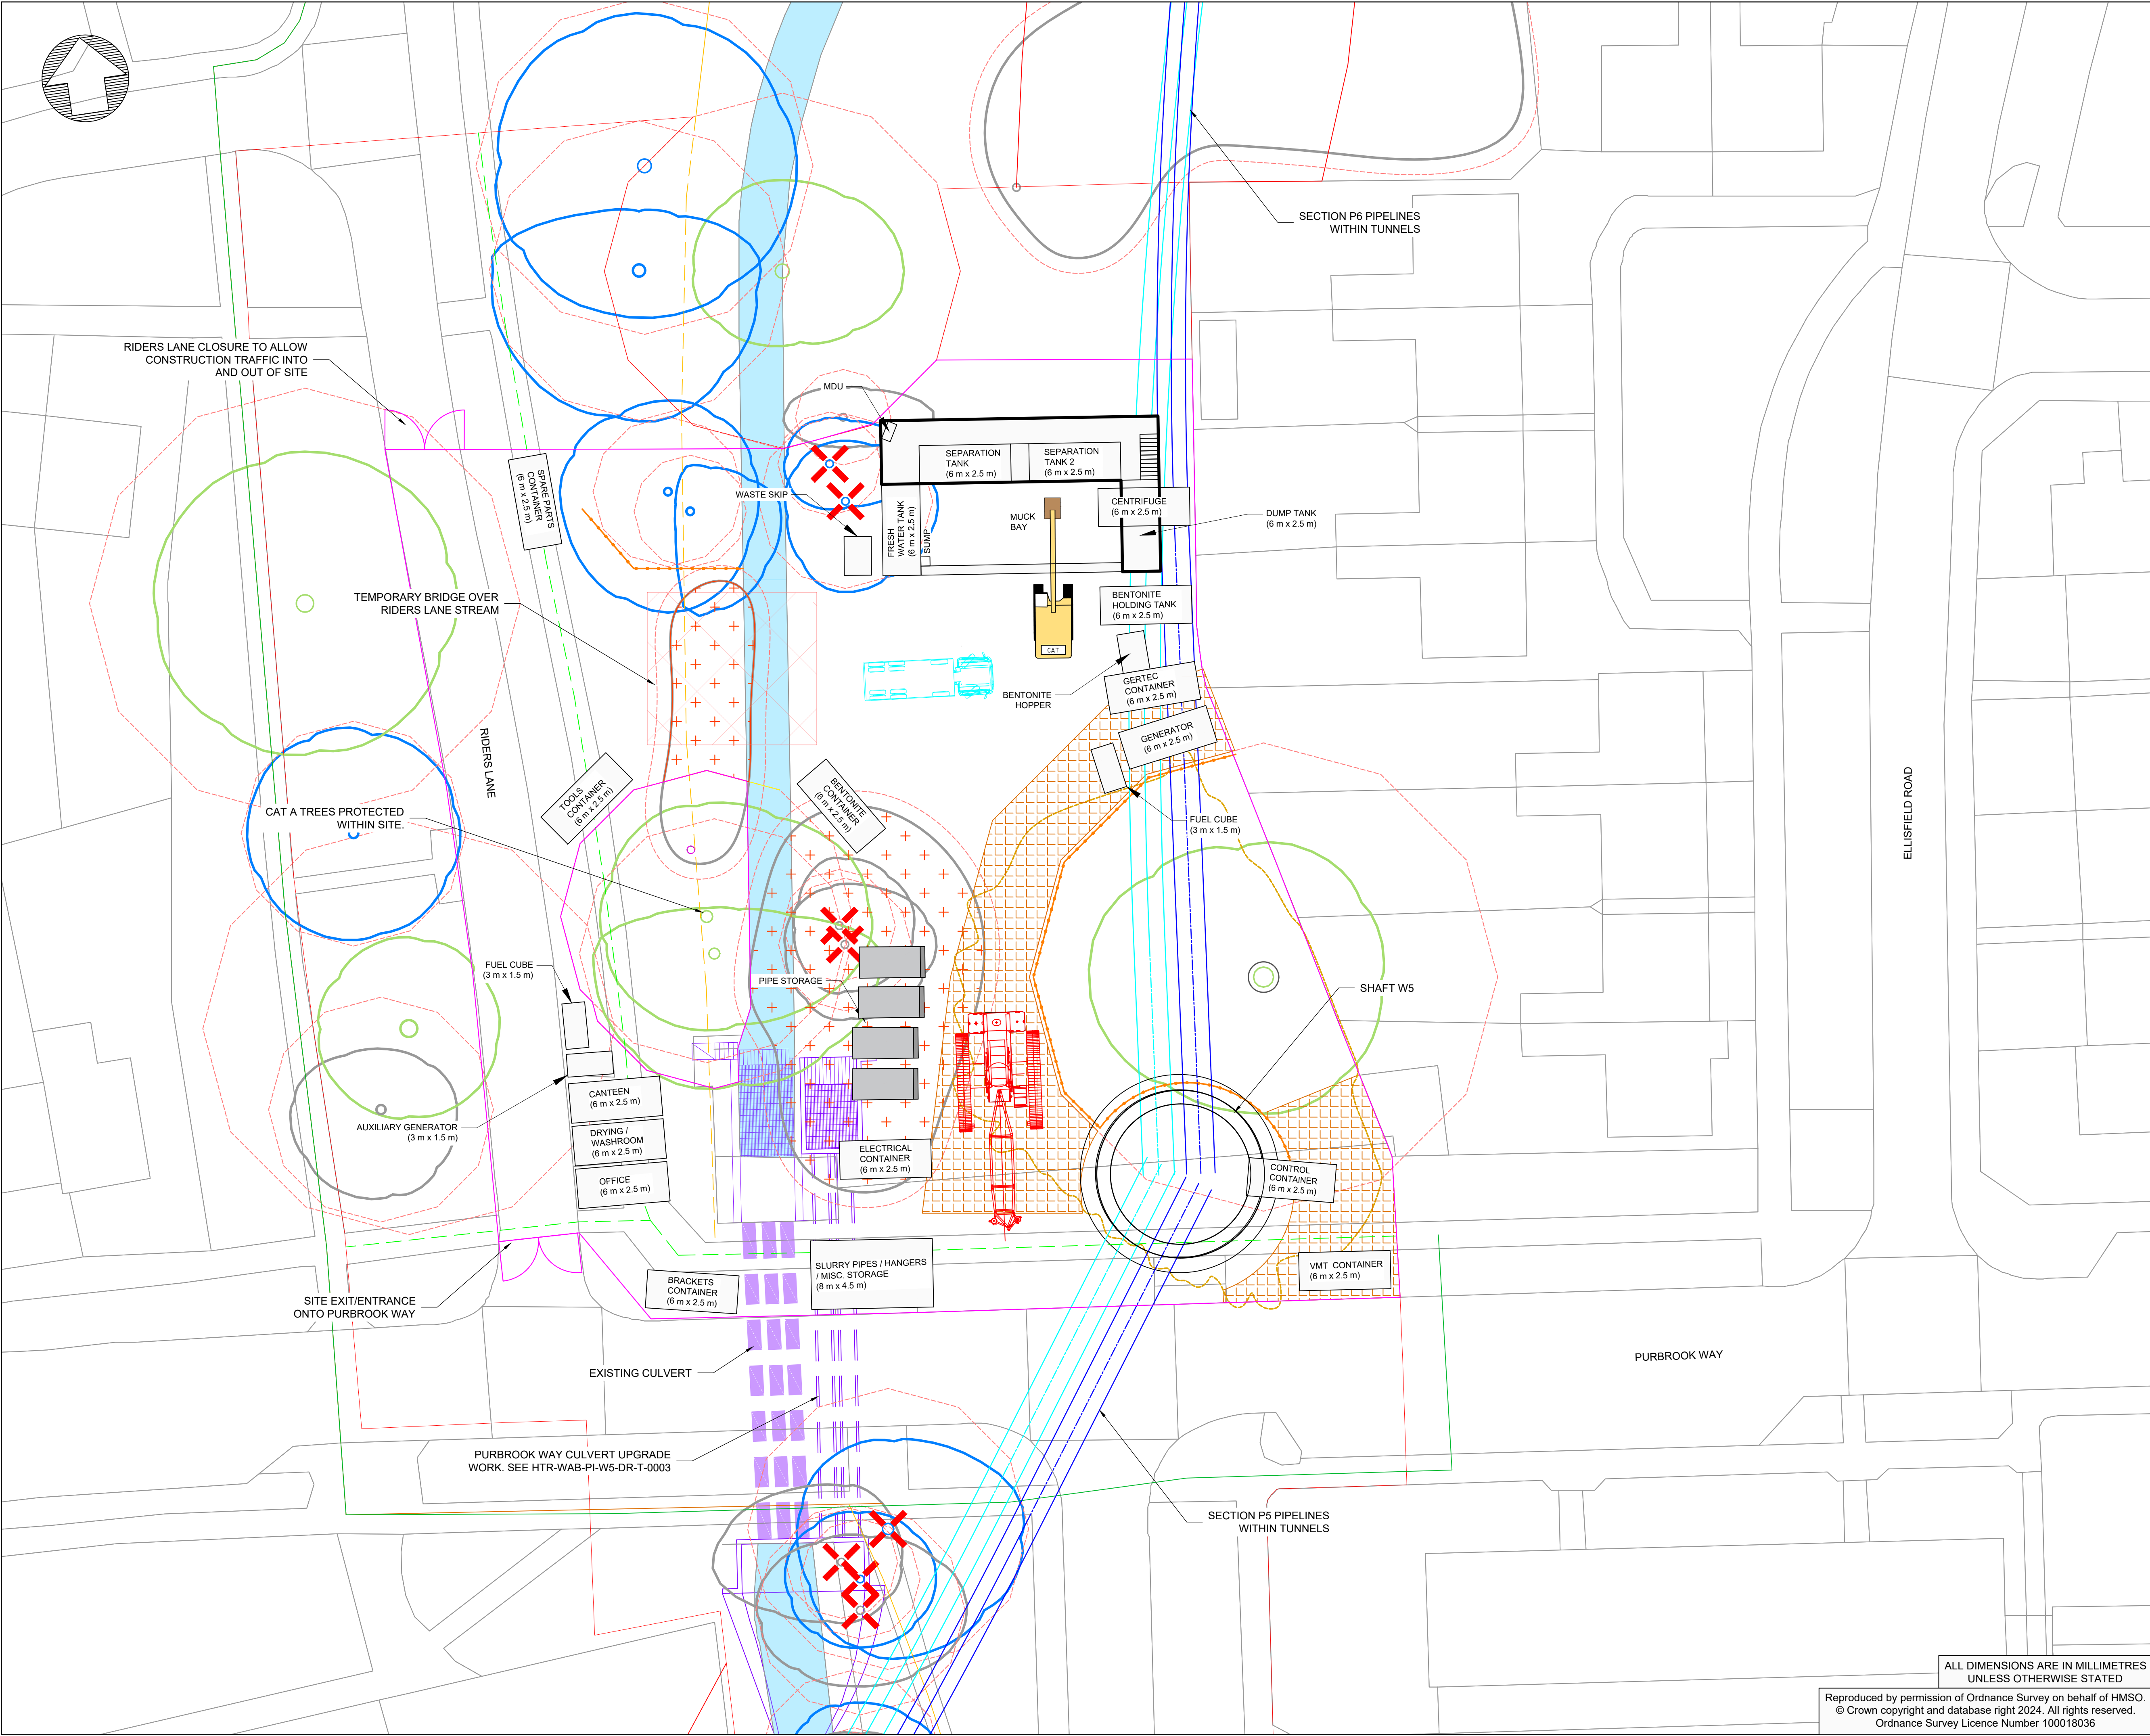

- Notes:
1. THE PUBLIC RIGHT OF WAY AND FOOTPATH CLOSURES AND DIVERSIONS ARE FOR THE SHAFT, TUNNEL AND PIPE INSTALLATION WORKS. ADDITIONAL AND/OR MODIFIED CLOSURES FOR THE CULVERT UPGRADE WORKS ARE NOT SHOWN.

- FILL PIPELINE
- RETURN PIPELINE
- CONSTRUCTION SITE HOARDING
- REDLINE BOUNDARY
- PUBLIC RIGHT OF WAY
- PUBLIC RIGHT OF WAY CLOSURE
- PROPOSED PUBLIC RIGHT OF WAY DIVERSION
- FOOTPATH CLOSURE
- PROPOSED FOOTPATH DIVERSION
- CULVERT UPGRADE WORKS
- ROOT PROTECTION MATTING
- PROTECTIVE FENCING
- CATEGORY A TREE
- CATEGORY B TREE
- CATEGORY U TREE
- CATEGORY C TREE
- ROOT PROTECTION AREA
- TREE REMOVAL TO FACILITATE WORKS
- TREE GROUP/HEDGE REMOVAL TO FACILITATE WORKS

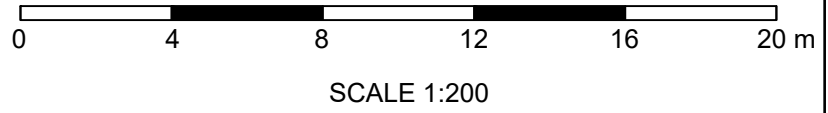

P04	JT	BP	BC	PLANNING VERSION	03/05/24
P03	JT	BP	BC	FILL PIPELINE UPSIZING	05/02/24
P02	BP	JT	BP	DUAL PIPELINE OPTION	20/09/23
Rev	Dm	Ckd	App	Description	Date
	By	By	By		

WARD & BURKE

Drawing Suitability: **APPROVED FOR DETAILED DESIGN** Status: **A4**
Contractors Drawing Number: **HTR-WAB-PI-W5-DR-T-0001**

Telephone: Havant (023) 9249 9888
Fax: Havant (023) 9245 3632
Website: www.portsmouthwater.co.uk
Registered Office: PO Box 8 West Street
Havant Hampshire PO9 1LG
REGISTERED IN ENGLAND No. 2536455



Date: **03/05/2024** Scale: **1:200** Sheet: **01 of 01** Sheet Size: **A1**

Project Title: **HAVANT THICKET RESERVOIR**

Drawing Title: **BEDHAMPTON TO HTR PIPELINE
SHAFT W5
SITE COMPOUND LAYOUT**

Portsmouth Water Drawing Number: **P04** Rev: **P04**

ALL DIMENSIONS ARE IN MILLIMETRES
UNLESS OTHERWISE STATED
Reproduced by permission of Ordnance Survey on behalf of HMSO.
© Crown copyright and database right 2024. All rights reserved.
Ordnance Survey Licence Number 100018036