


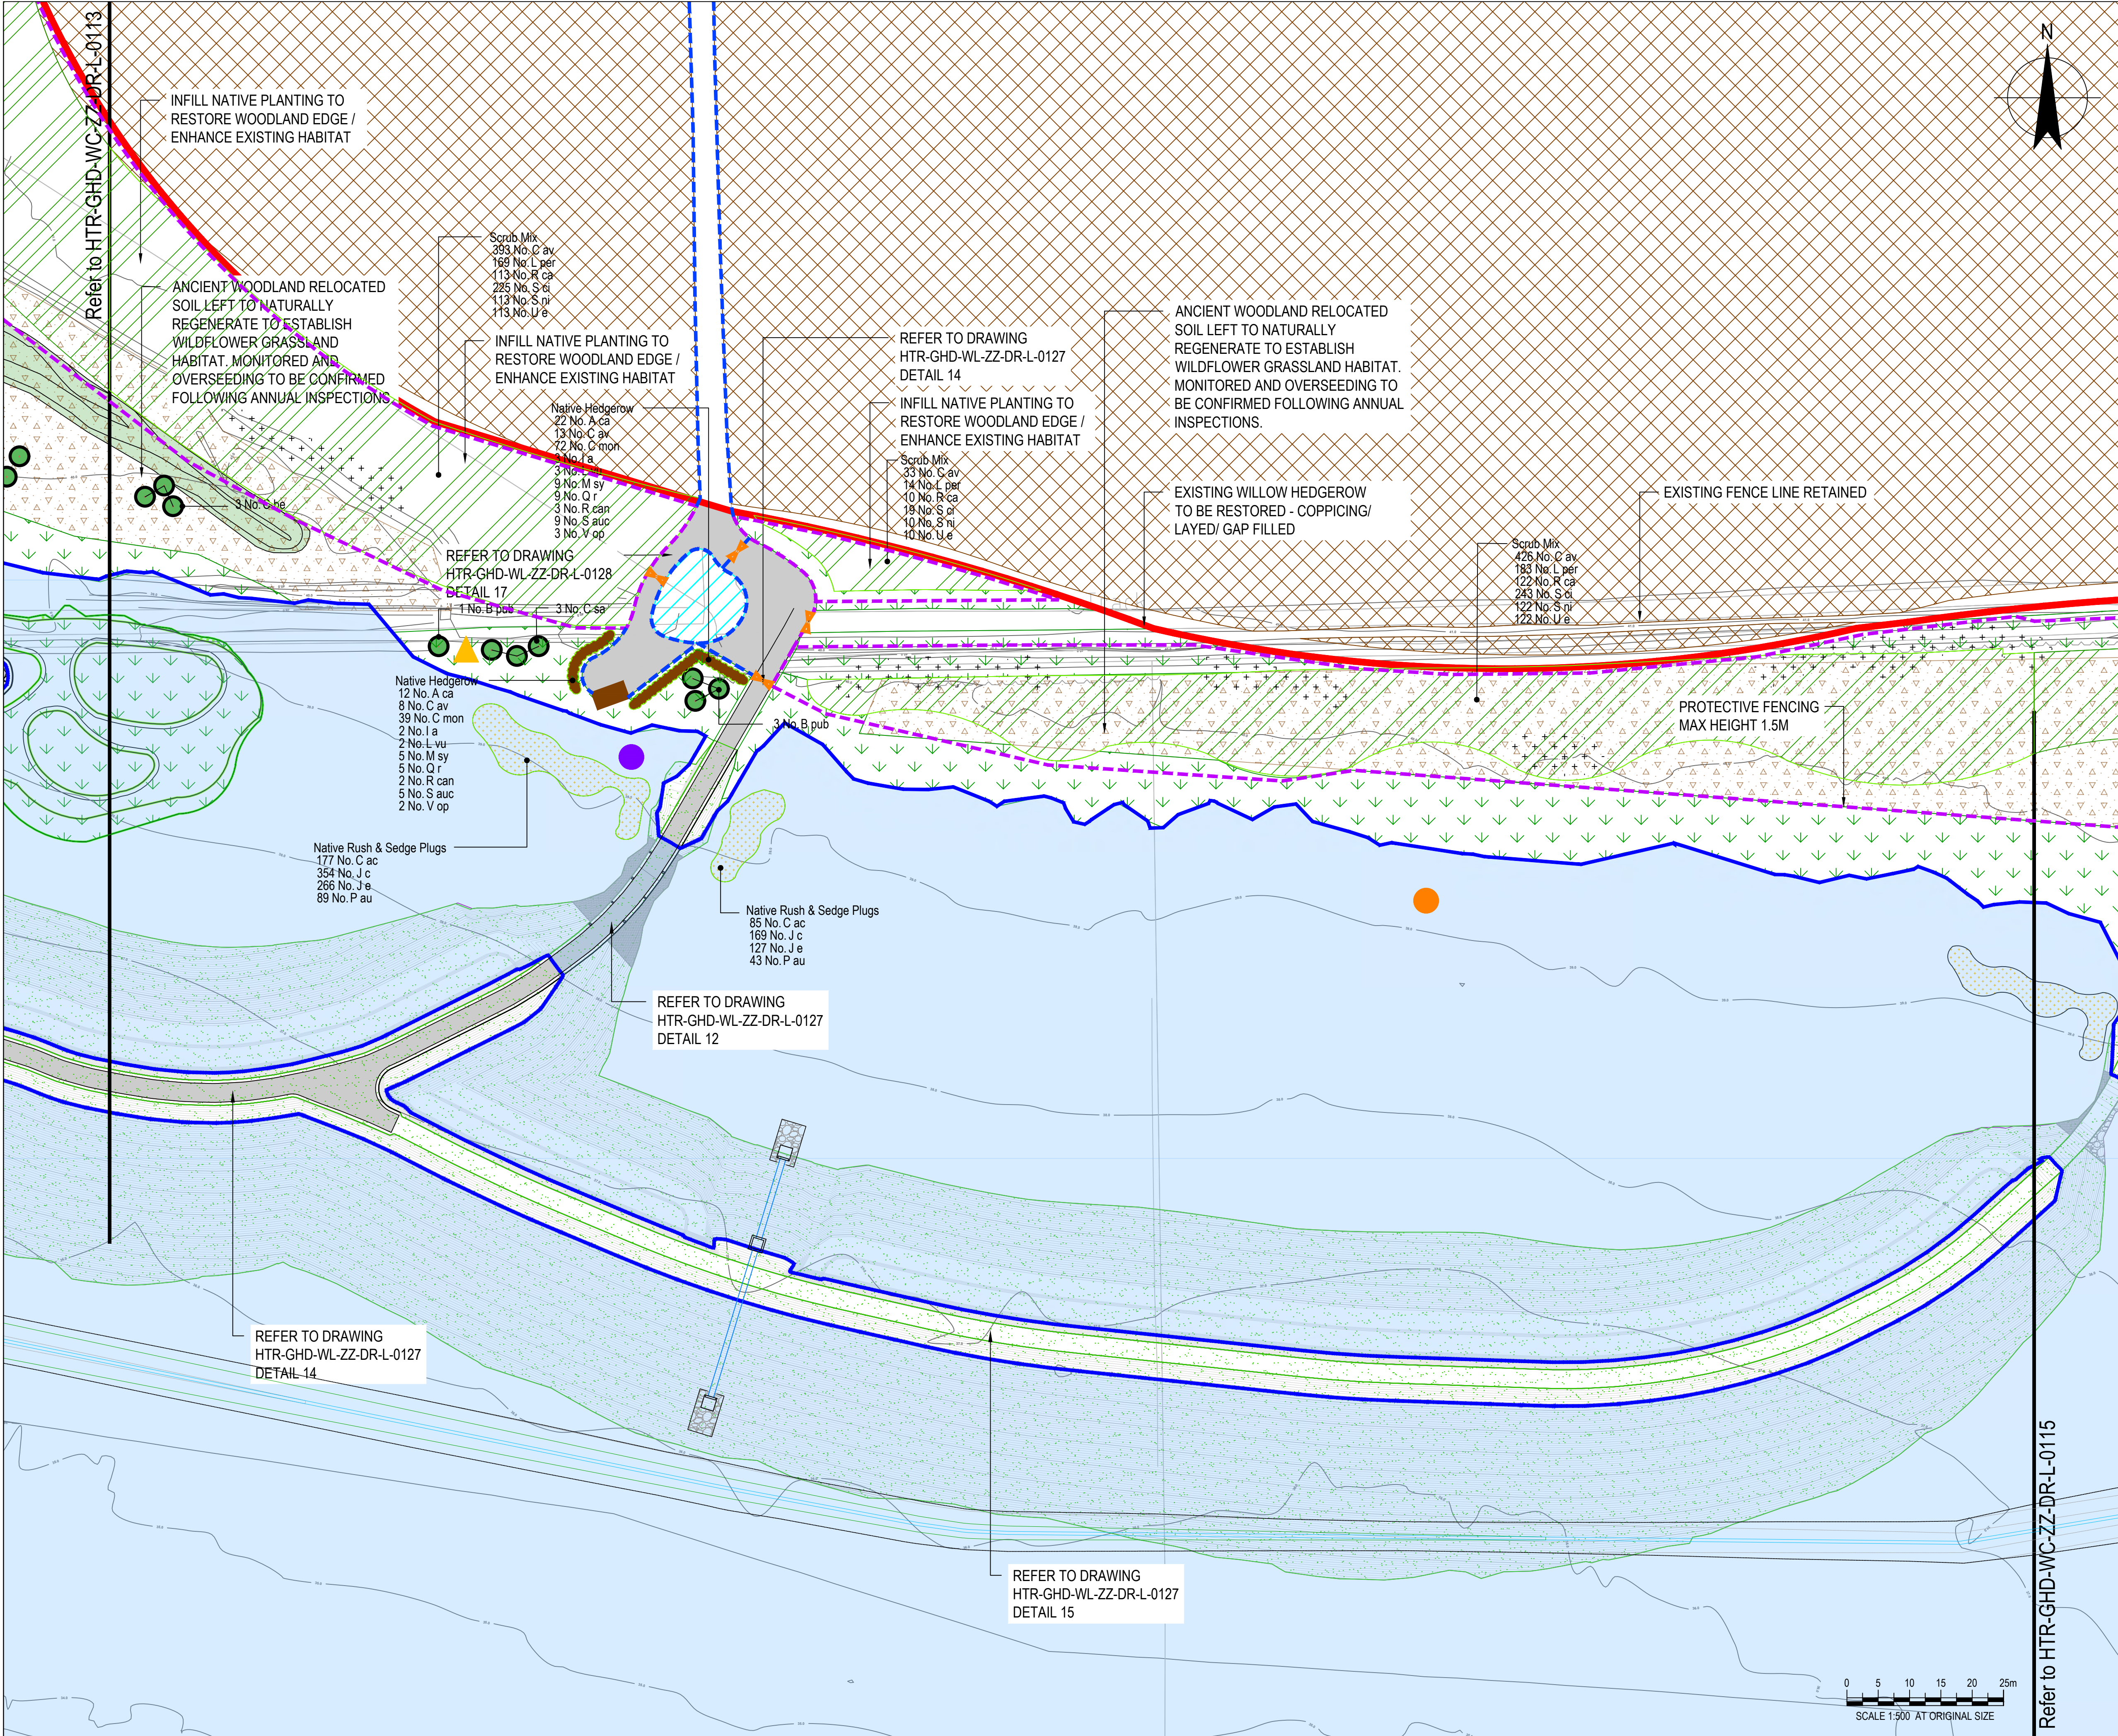

NOTES


- ALL DIMENSIONS ARE IN MILLIMETRES UNLESS NOTED OTHERWISE (UNO).
- ALL LEVELS ARE IN METRES TO ORDNANCE DATUM UNO.

Key

Existing
39.5 contour - top water level for main reservoir

Proposed
Native Woodland Canopy / Specimen Trees
Native Woodland Understorey
Native Wet Woodland
Native Hedgerow
Native Scrub
Wildflower Seeding Mix EM5
Wet and Water Edge Mix
Gravel and Boulders
Native Rush & Sedge Plugs
Location of Soil Translocation

Access Route
Seasonal Channels
Stockproof Fencing
Landscape Planting Protection Fencing
Monoliths
Horizontal Trunks
Log Piles
Fallen Branches
Tree Stumps

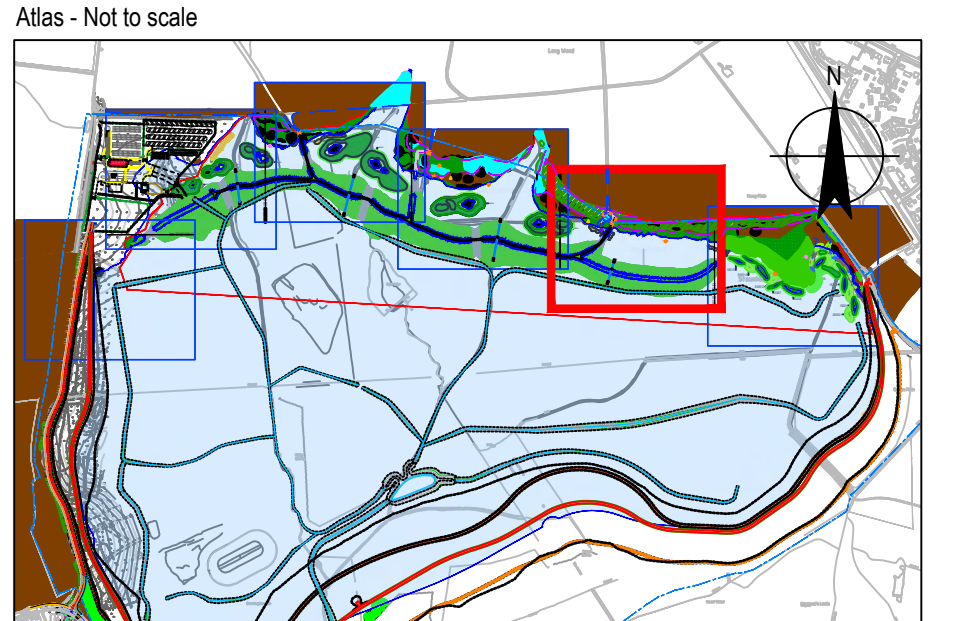

REFERENCE DOCUMENTS AND DRAWINGS

PLEASE REFER TO THE BELOW DRAWINGS:
HTR-GHD-WL-ZZ-DR-L-0125-0128 - LANDSCAPE CONSTRUCTION DETAILS SHEETS 1-4
HTR-GHD-WL-ZZ-DR-S-0062-65 - WETLANDS ACTIVE WATER CONTROL PENSTOCK CHAMBER DETAILS
HTR-GHD-WL-ZZ-DR-L-0052-055 - WETLANDS SPILLWAY PLANS AND SECTIONS

P03	FUTURE WATER DESIGN AMENDMENTS	SWG	SWG	06/06/2024
P02	FOR COMMENTS	SWG	SWG	15/05/2024
P01	FOR COORDINATION	SWG	SWG	17/04/2024
Rev	Description	Checked	Approved	Date
Author	LS			
Designer	SWG			
Drafting Check	SWG			
Design Check	SWG			

Telephone: Havant (023) 9249 9888
Fax: Havant (023) 9245 3632
Website: www.portsmouthwater.co.uk
Registered Office: PO Box 8 West Street
Havant Hampshire PO9 1LG
REGISTERED IN ENGLAND No. 2538455



Future Water
MJJV Ltd

GHD
Project No. 12547181

Client **PORTSMOUTH WATER**

Project **HAVANT THICKET RESERVOIR**

Status **FOR COMMENTS** Status Code **S3**

Drawing Title **WETLAND RETAINING STRUCTURE - LANDSCAPE CONSTRUCTION SOFTWARES SHEET 5 OF 6** Size **A1**

HTR-GHD-WL-ZZ-DR-L-0114 Drawing No. P03