

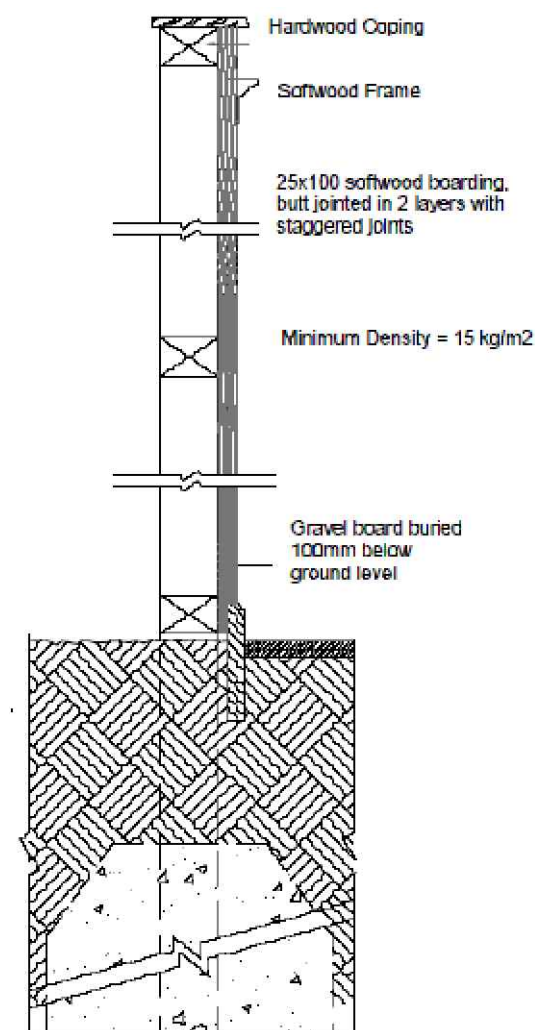


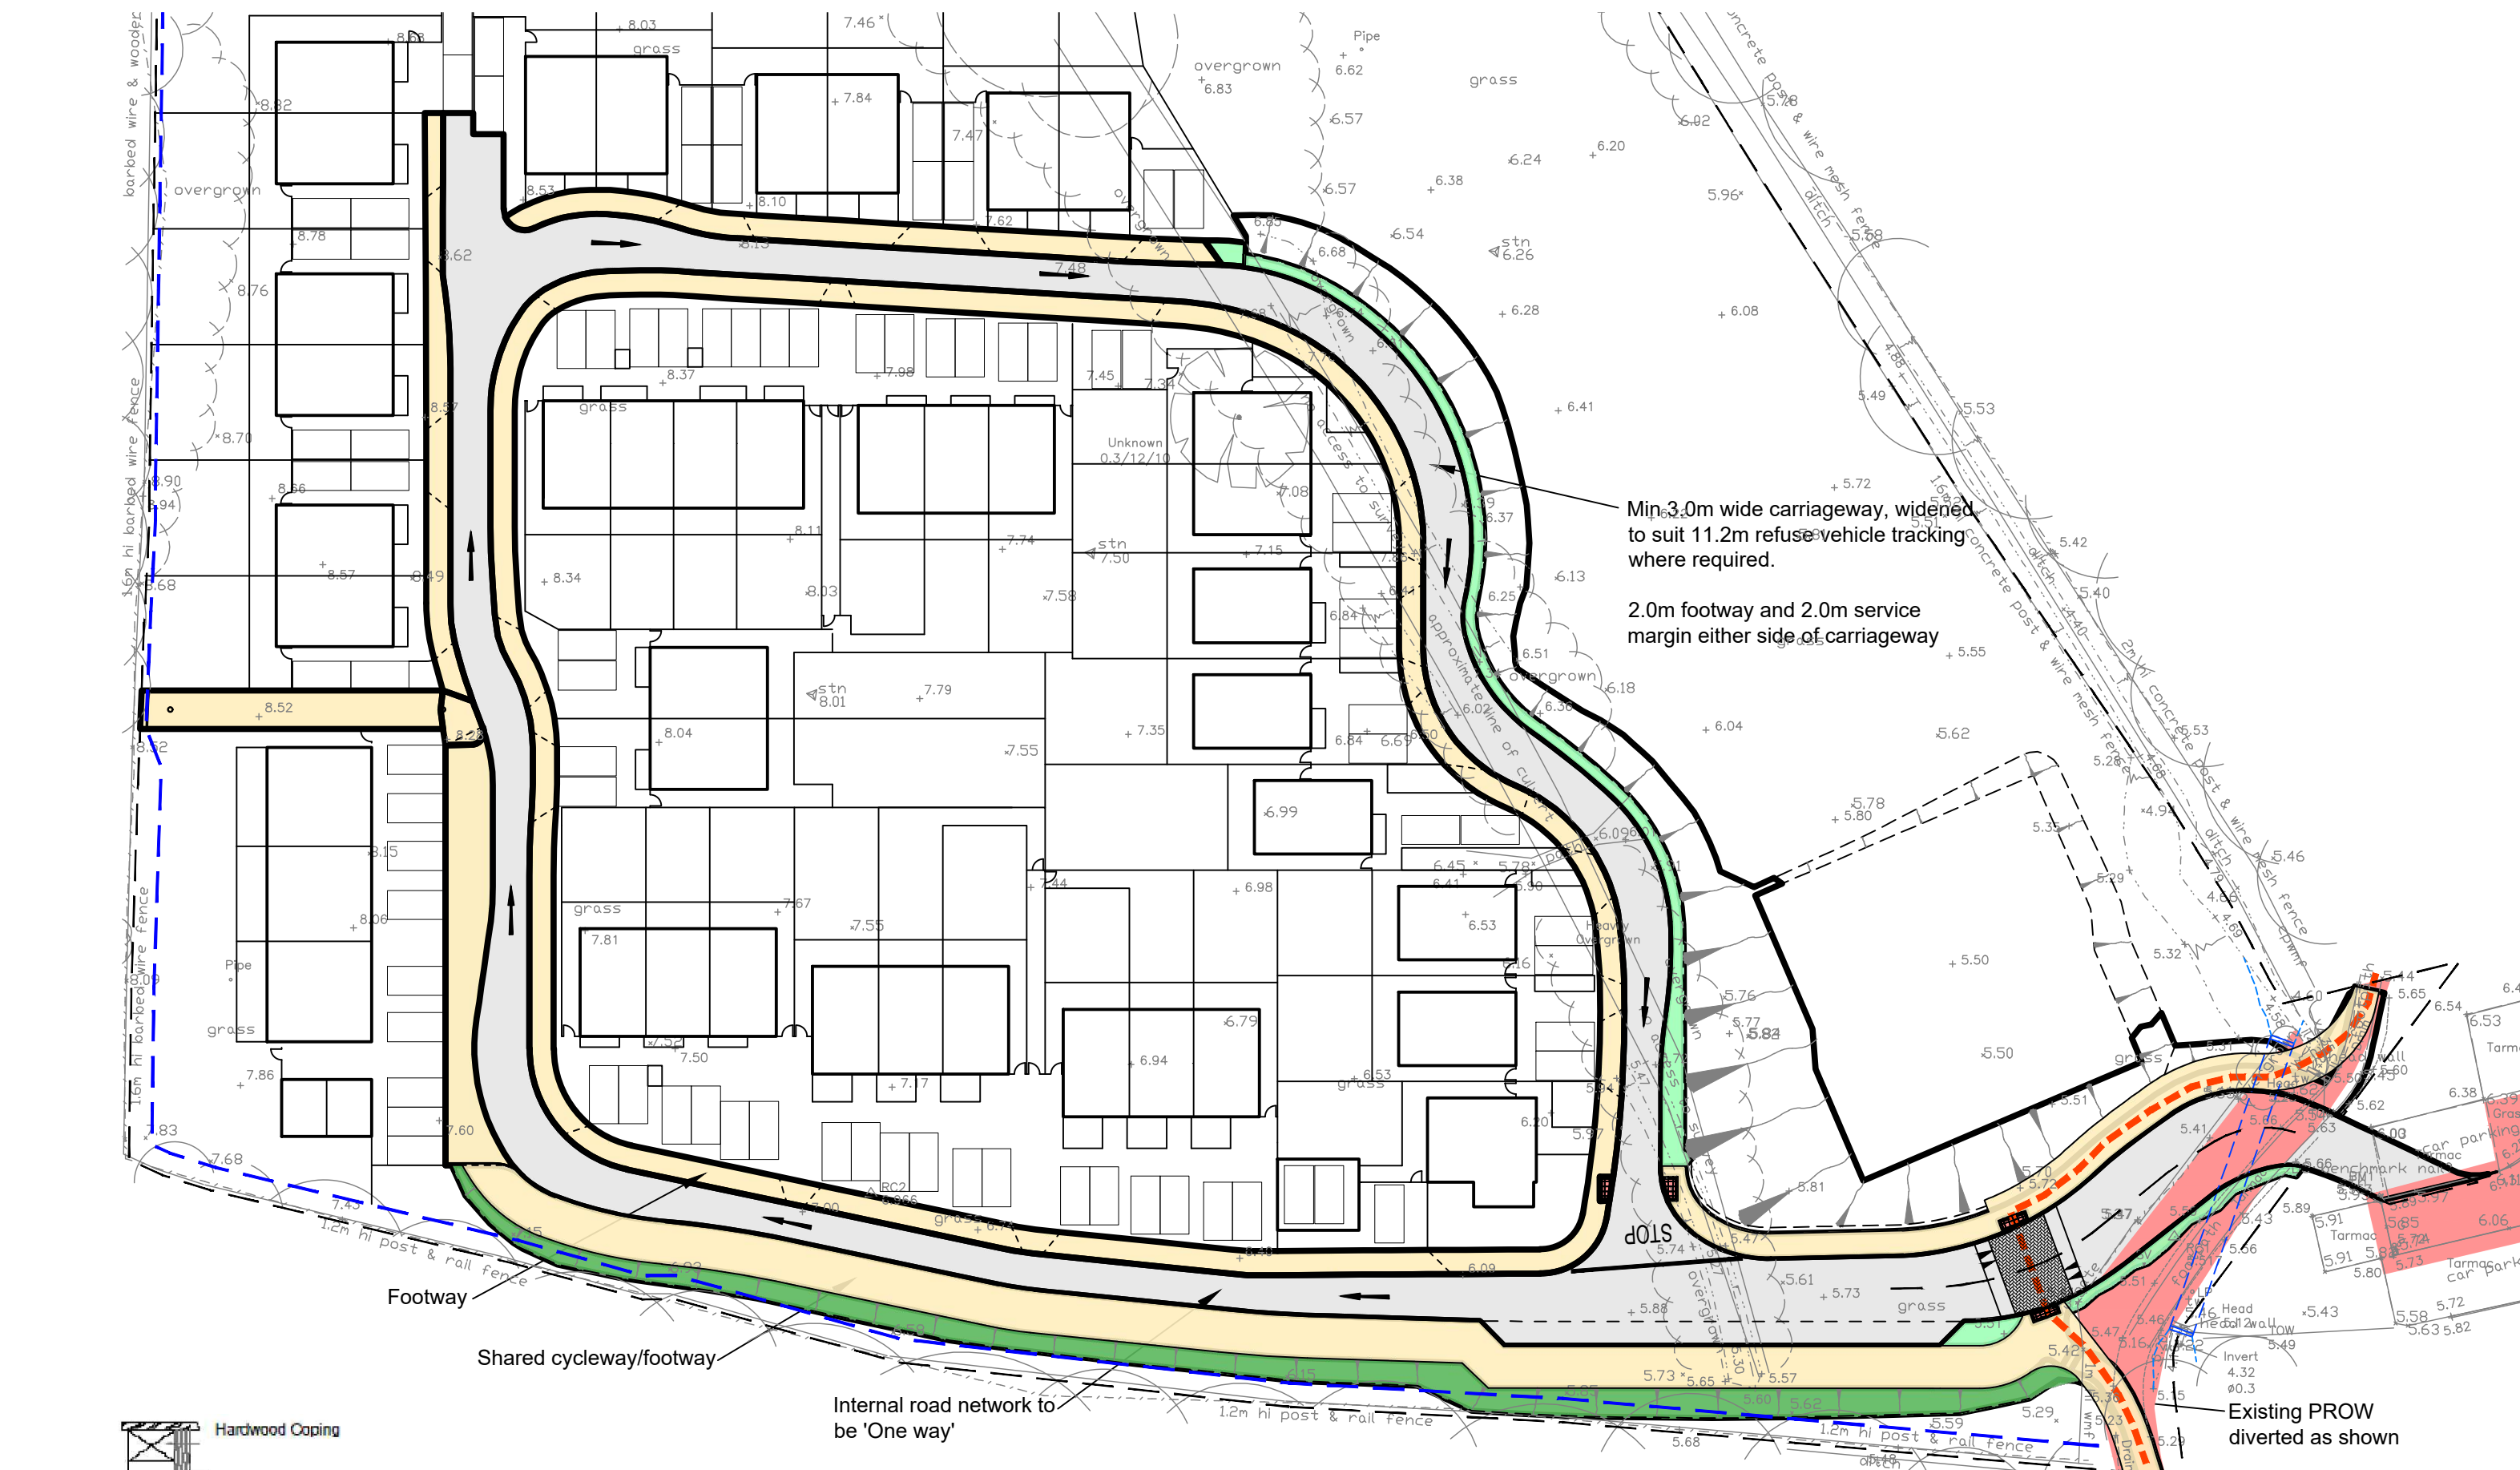

Acoustic Fence Cross Section

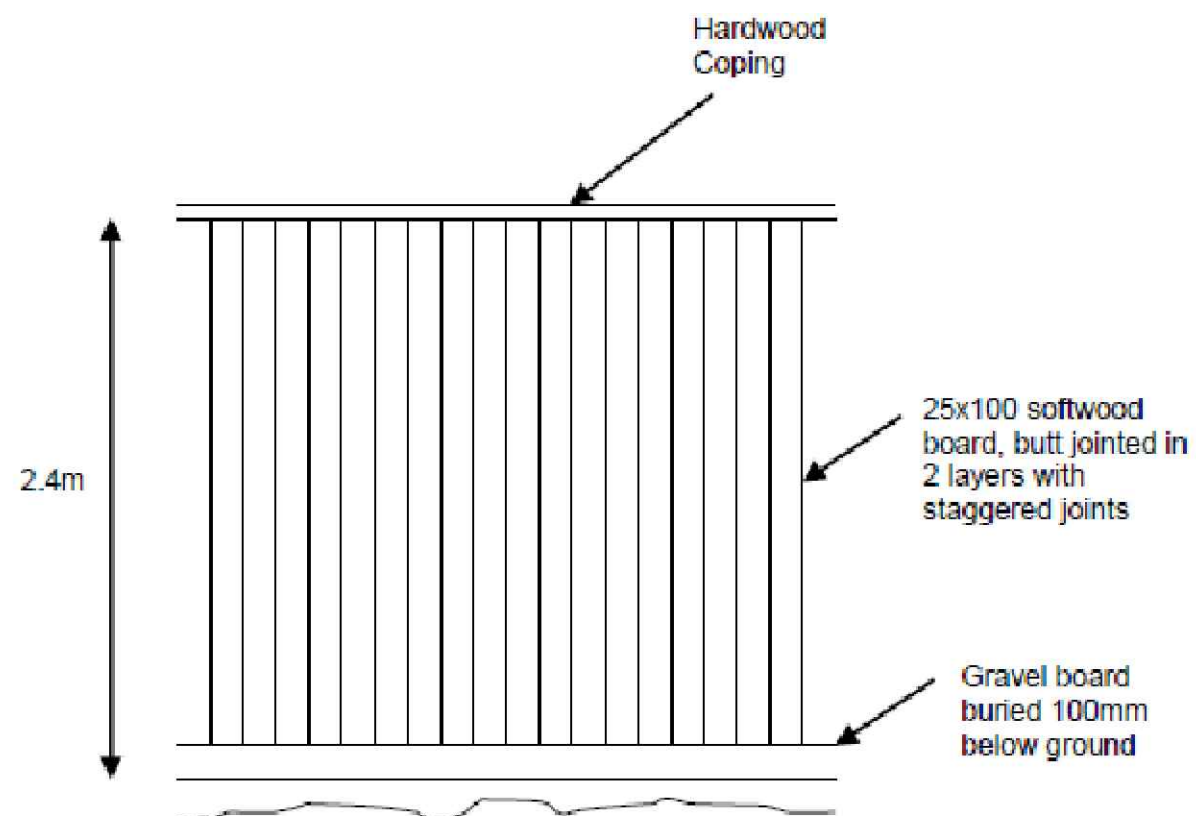

Acoustic Fence Elevation

Notes

- Carriageway
- Footway & Cycleway
- Verge
- Tactile Crossing
- Embankment
- Pedestrian Route
- Acoustic Fence

H	Details Added	MB	120123	MT
G	Acoustic Fence Amended	JCB	1441222	MT
F	Acoustic Fence Amended	MB	1441222	MT
E	Acoustic Fence Added	MB	1441222	MT
D	Footway Amended	DE	111022	MT
C	Footway & Cycleway Amended	DE	111022	MT
B	Minor revisions	JCB	100922	MT
A	Internal layout revised	JCB	28/07/22	MT
REVISION	AMENDMENT	DRN	DATE	CHK

Bellamy Roberts
Clover House
Western Lane
Odiham
Hampshire, RG29 1TU
Tel: 01256 703355
Email: info@bellamyroberts.co.uk

CLIENT	Telstar		
PROJECT	Coldharbour Farm Road, Emsworth		
TITLE	General Arrangement		
DRAWN BY	DE	DESIGN BY	MT
DATE	19/07/22	DRAWING No.	5314 / 006
SCALE	1:500 @ A2	REV No.	H