

NOTES:

- SUBJECT TO STATUTORY REQUIREMENTS



AREA SCHEDULE


FEASIBILITY


[illegible]

**MICHAEL
SPARKS
ASSOCIATES**

REAL ESTATE
HARTS FARM WAY, HAVANT
CONCRETE
SITE LAYOUT PLAN

EXTON ESTATES

DATE	SCALE	DRWG
SHEET NO.		ORDER NO.
FEASIBILITY		AC

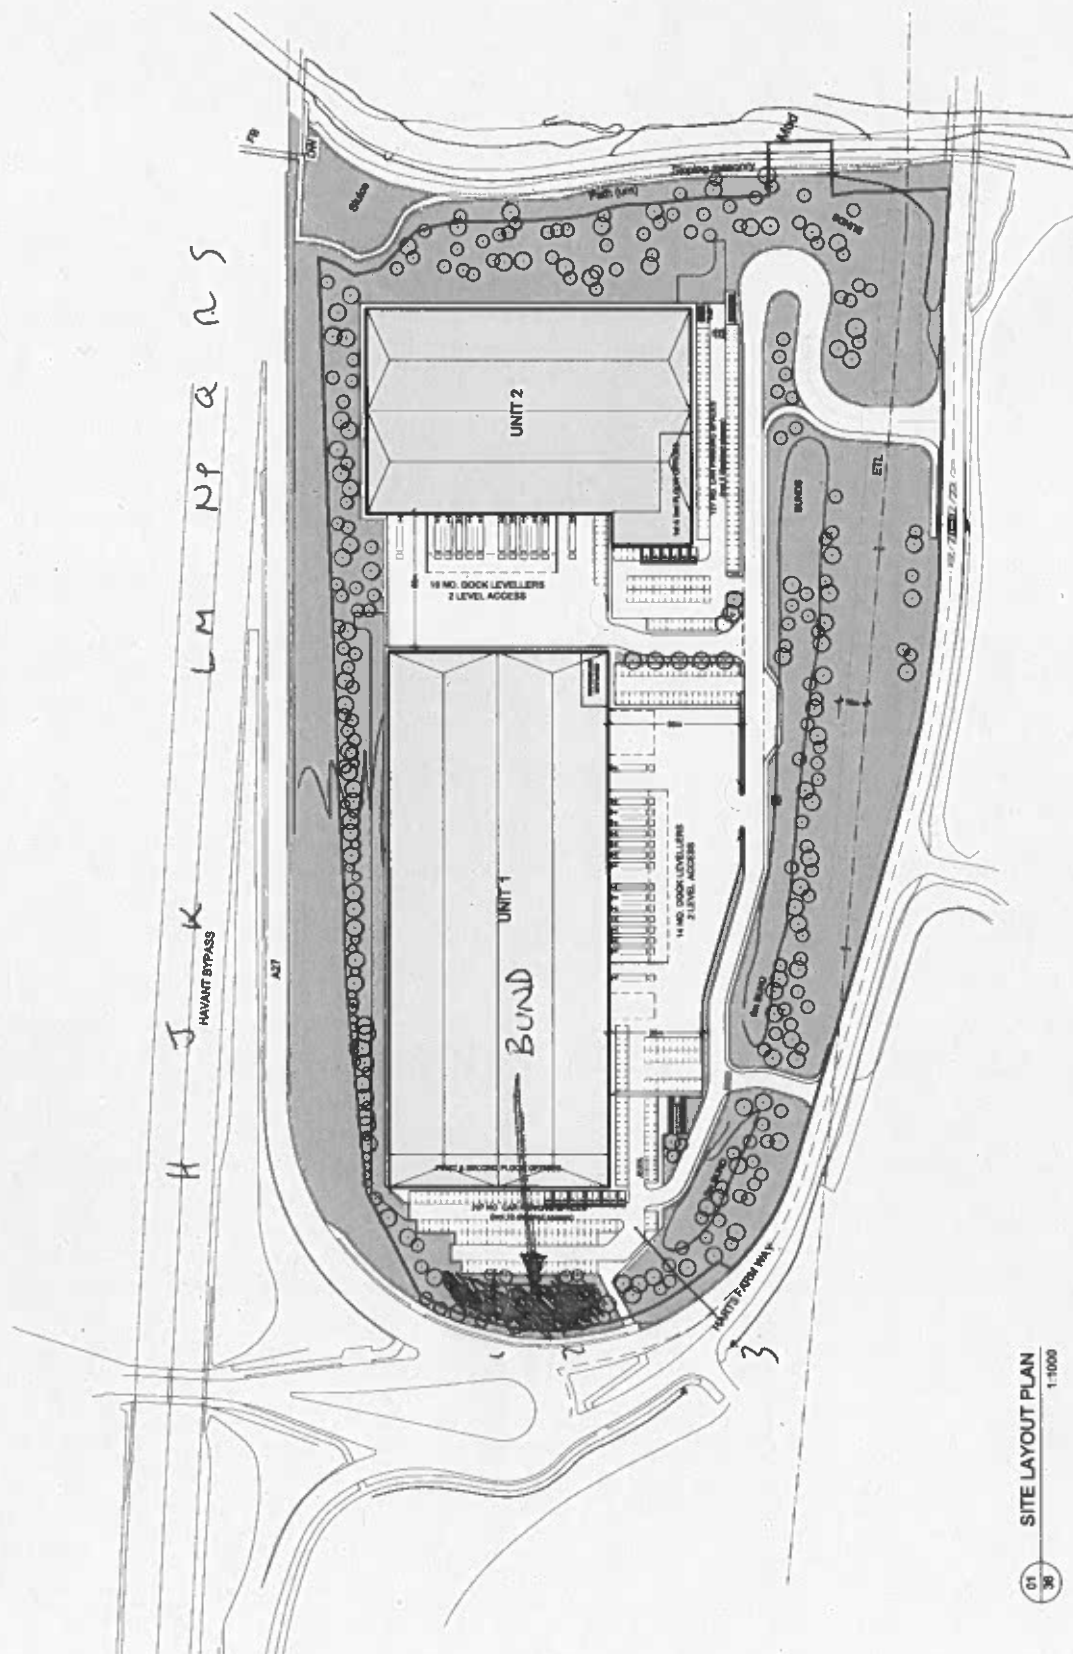

01 SITE LAYOUT PLAN
36 1:1000