

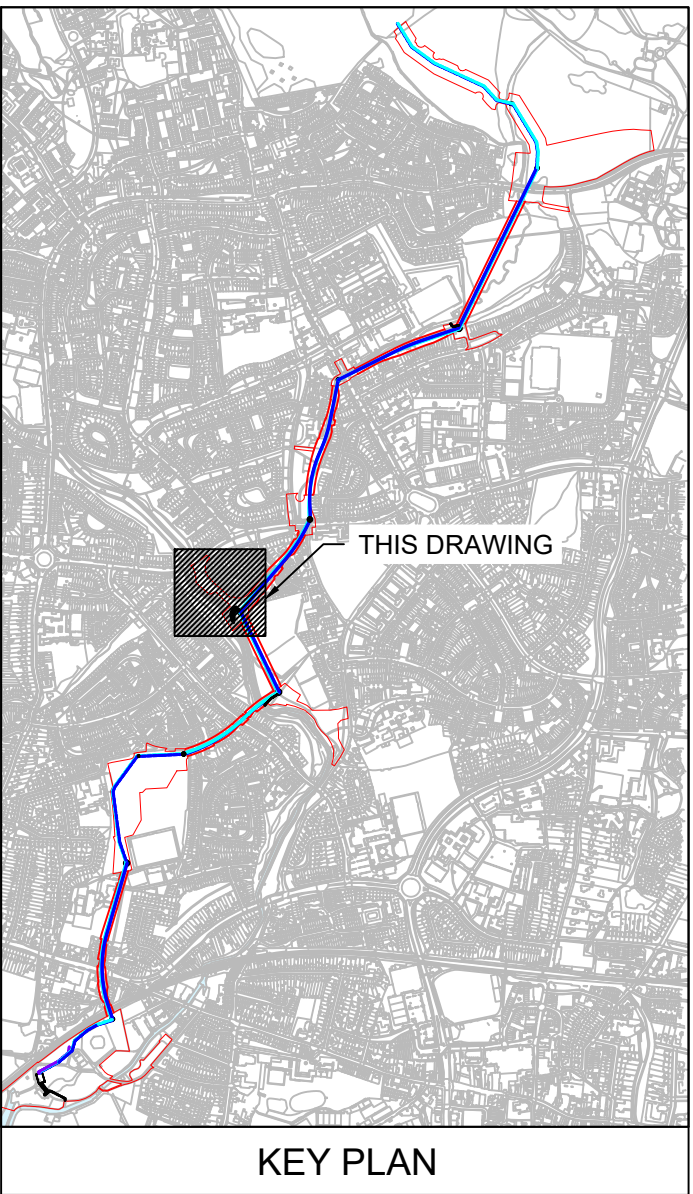
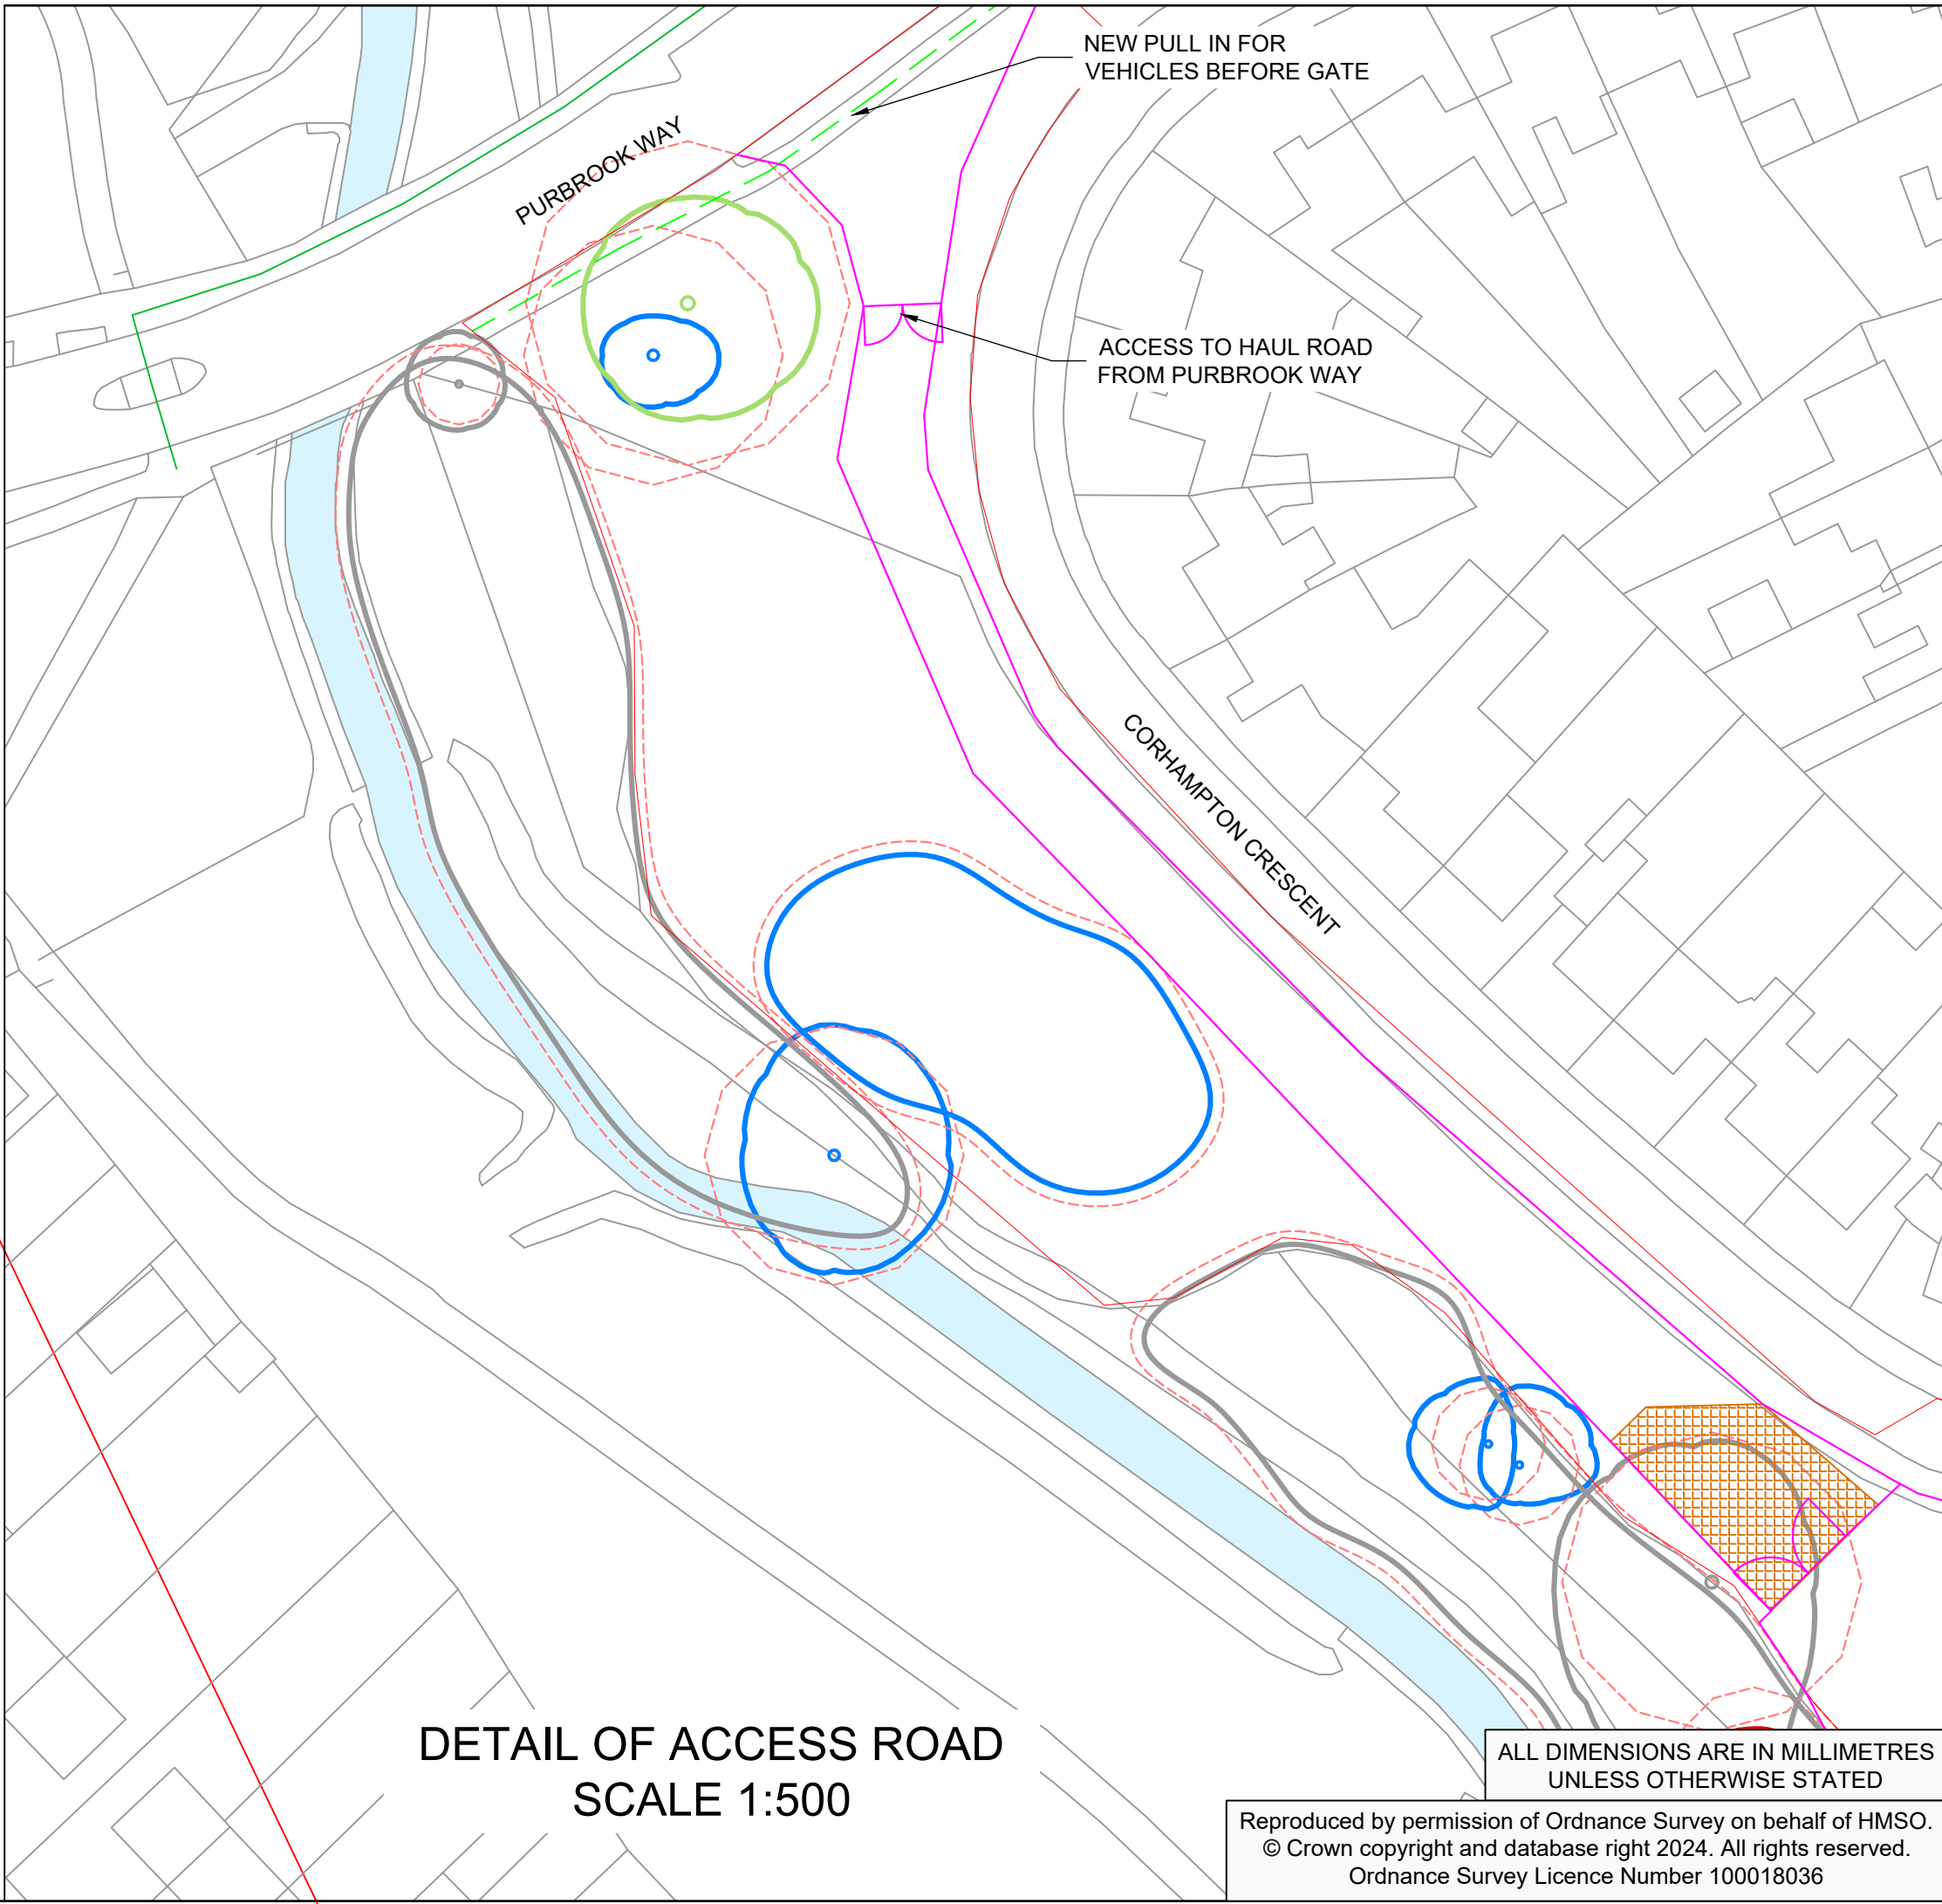


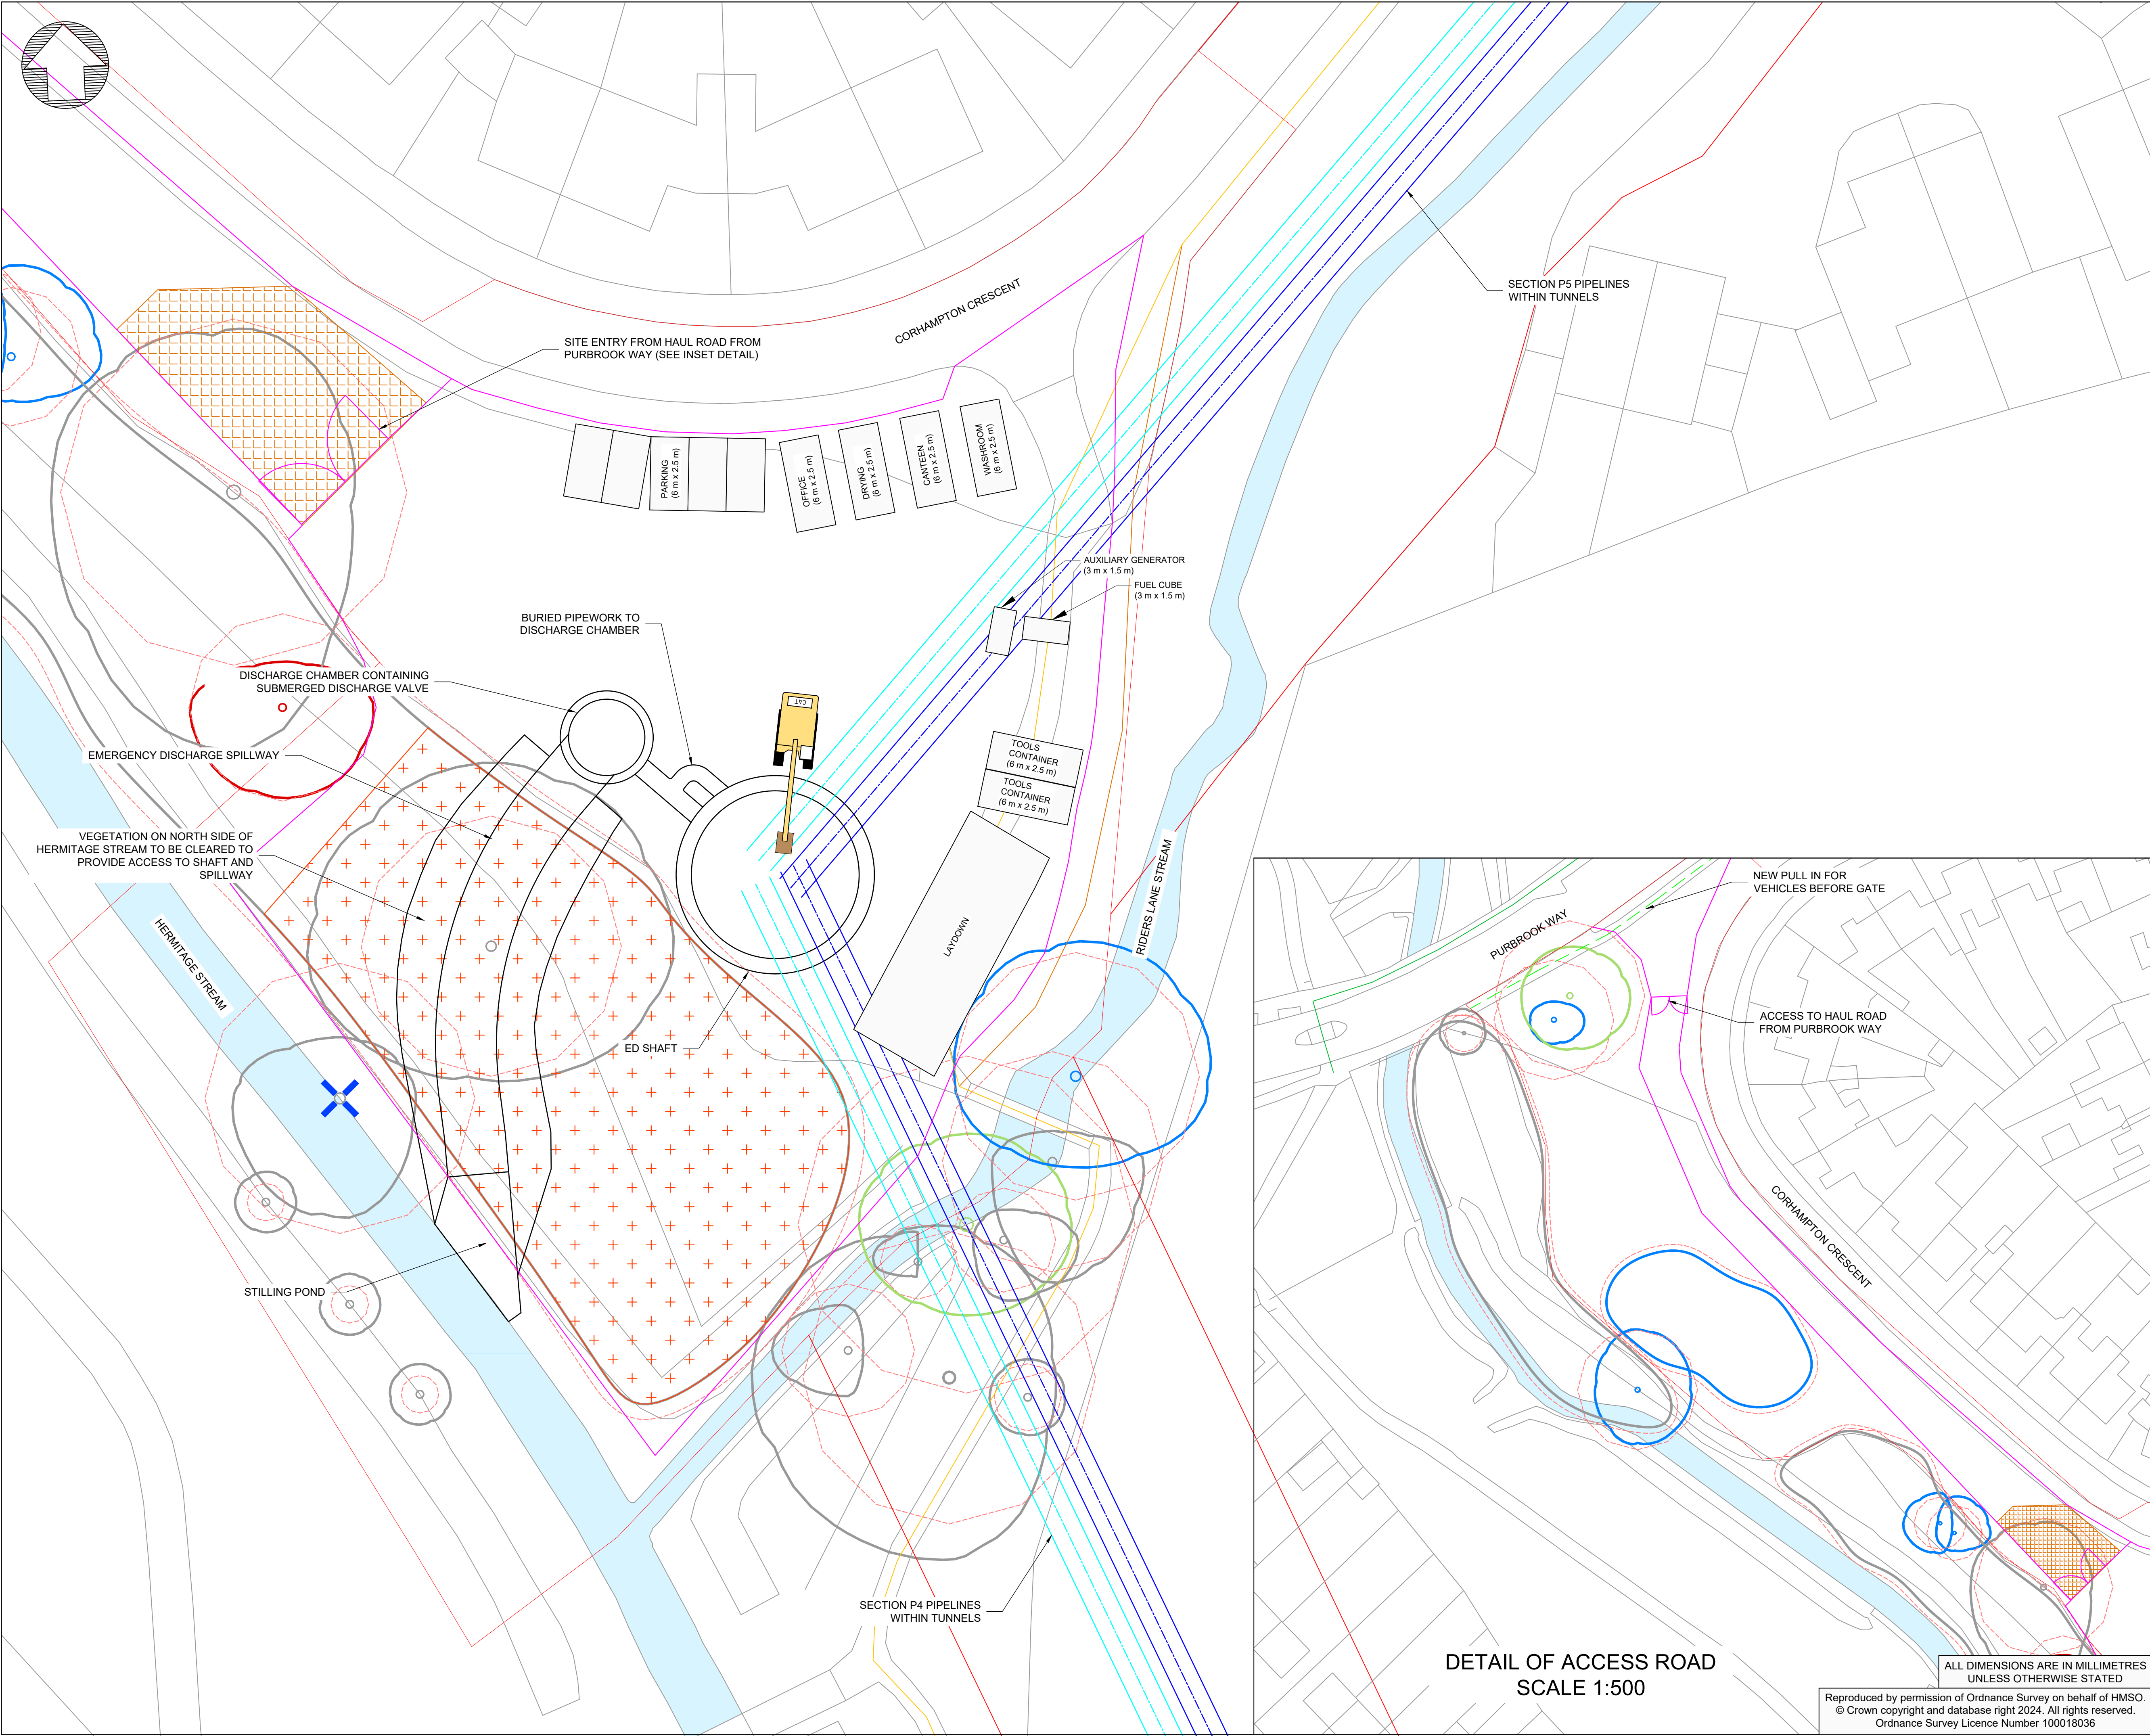

- Notes:
- FILL PIPELINE
 - RETURN PIPELINE
 - CONSTRUCTION SITE HOARDING
 - REDLINE BOUNDARY
 - PUBLIC RIGHT OF WAY
 - PUBLIC RIGHT OF WAY CLOSURE
 - PROPOSED PUBLIC RIGHT OF WAY DIVERSION
 - FOOTPATH CLOSURE
 - PROPOSED FOOTPATH DIVERSION
 - ROOT PROTECTION MATTING
 - CATEGORY A TREE
 - CATEGORY B TREE
 - CATEGORY U TREE
 - CATEGORY C TREE
 - ROOT PROTECTION AREA
 - TREE GROUP/HEDGE REMOVAL TO FACILITATE WORKS
 - TREE COPPICED TO FACILITATE WORKS

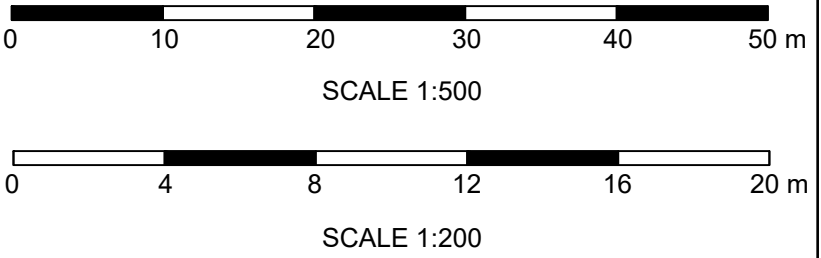

P04	A4	JT	BP	BC	PLANNING VERSION	03/05/24
P03	S4	JT	BP	BC	FILL PIPELINE UPSIZING	07/02/24
P02	S4	BP	JT	BC	DUAL PIPELINE OPTION	15/09/23
Rev	Drn	By	Ckd	By	App	Date

WARD & BURKE

Drawing Suitability: **APPROVED FOR DETAILED DESIGN** Status: **A4**
Contractors Drawing Number: **HTR-WAB-PI-ED-DR-T-0001**

Telephone: Havant (023) 9249 9888
Fax: Havant (023) 9245 3632
Website: www.portsmouthwater.co.uk
Registered Office: PO Box 8 West Street
Havant Hampshire PO9 1LG
REGISTERED IN ENGLAND No. 2536455



Date: **03/05/2024** Scale: **1:200** Sheet: **01 of 01** Sheet Size: **A1**

Project Title: **HAVANT THICKET RESERVOIR**

Drawing Title: **BEDHAMPTON TO HTR PIPELINE
ED SHAFT AND CHAMBER
SITE COMPOUND LAYOUT**

Portsmouth Water Drawing Number: **P04** Rev: **P04**

ALL DIMENSIONS ARE IN MILLIMETRES
UNLESS OTHERWISE STATED

Reproduced by permission of Ordnance Survey on behalf of HMSO.
© Crown copyright and database right 2024. All rights reserved.
Ordnance Survey Licence Number 100018036