


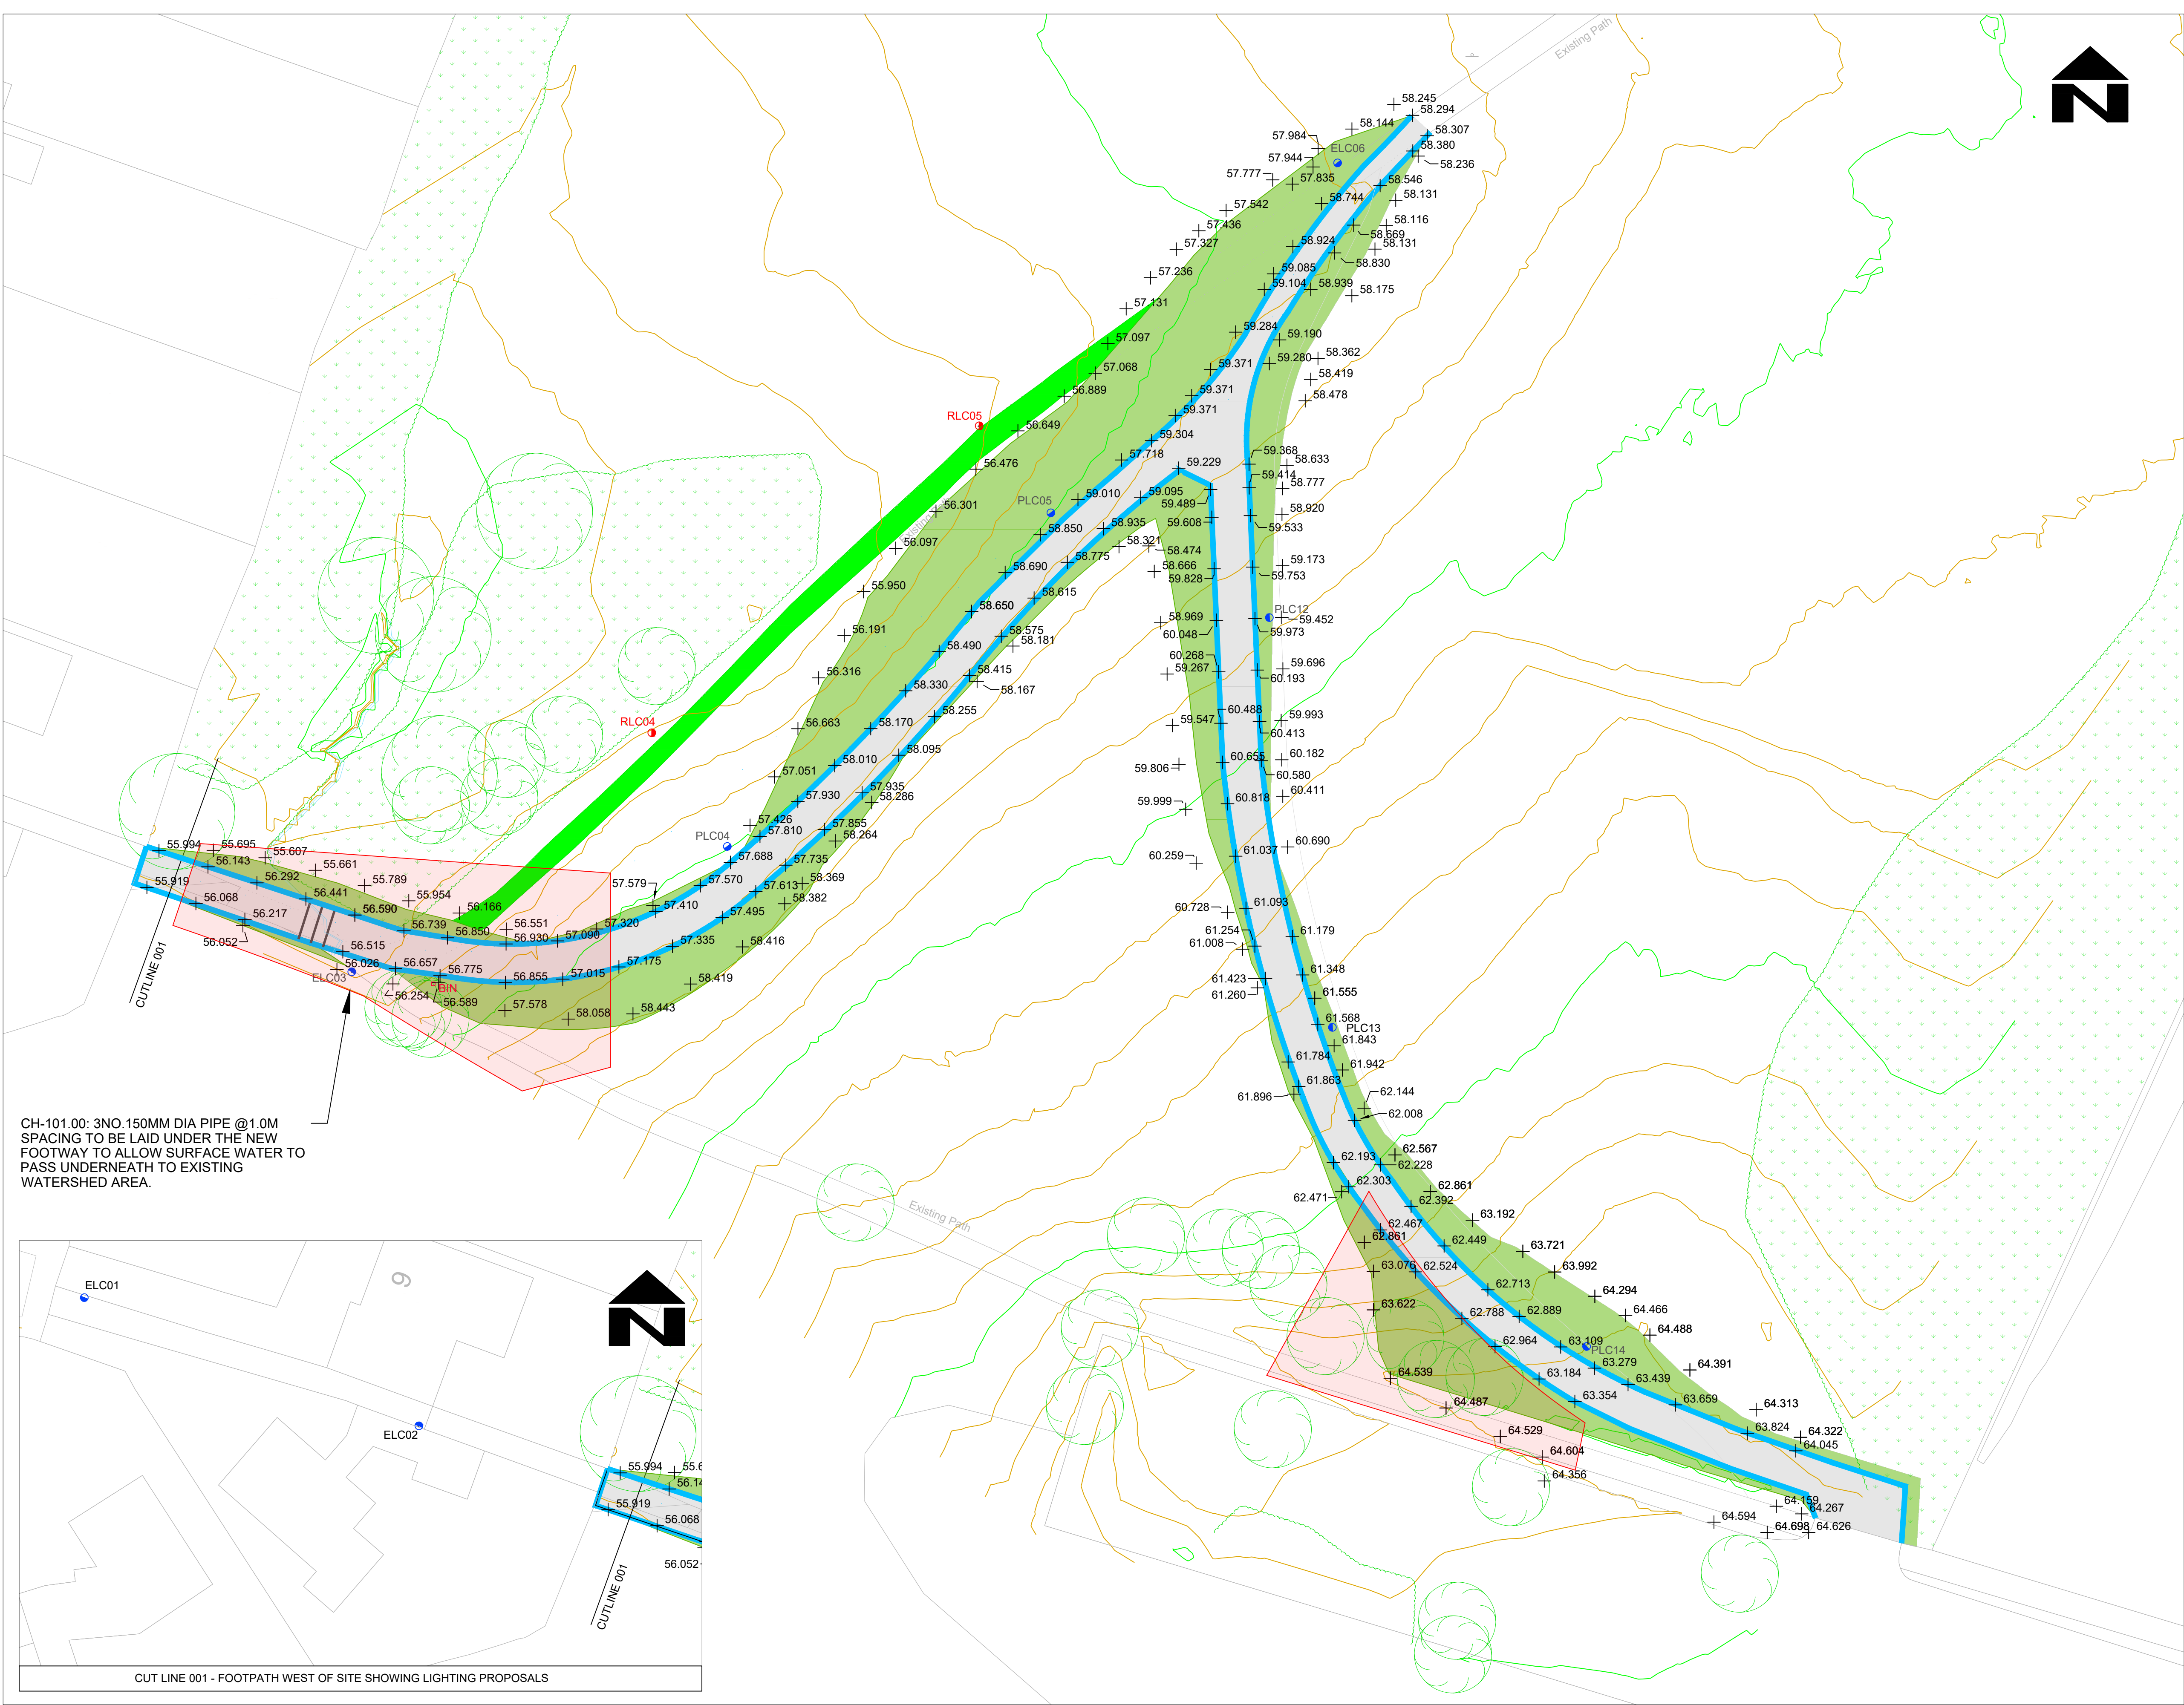

NOTES

1. CONTRACTORS RESPONSIBILITY TO PRINT TO CORRECT SCALE
2. ALL DIMENSIONS ARE IN METRES UNLESS OTHERWISE STATED
3. THE CONTRACTOR SHALL BE AWARE OF ALL STATUTORY UNDERTAKERS PLANT THAT MAY BE LOCATED WITHIN THE SITE
4. ALL WORKS TO BE CARRIED OUT IN ACCORDANCE WITH THE SPECIFICATION REFERRED TO IN THE CONTRACT DOCUMENTS AND THE APPROPRIATE STANDARD DETAIL DRAWINGS
5. ANY DISCREPANCIES SHOULD BE REPORTED TO THE OVERSEEING ORGANISATION IMMEDIATELY SO THAT CLARIFICATION CAN BE SOUGHT PRIOR TO THE COMMENCEMENT OF WORK
6. THE NORTH POINT POSITION SHOWN ON THIS DRAWING HAS BEEN LOCATED AS ACCURATELY AS POSSIBLE BUT IS ONLY INDICATIVE OF TRUE NORTH
7. LEVEL DRAWING IS FOR PLANNING APPROVAL

LEGEND

- PROPOSED TYPE 1A FOOTPATH IN ACCORDANCE WITH STANDARD DETAIL DWG:HCC11/C/045/B
- PRECAST CONCRETE EDGING IN ACCORDANCE WITH STANDARD DETAIL DWG:HCC11/C/045/B
- REPROFILED EARTH WORKS, TOP SOIL AND SEEDED
- FOOTPATH REPLACED WITH TOPSOIL, GRASS & SEED
- EXISTING LIGHTING COLUMN TO REMAIN AND NO. (POSITION IS CENTRE POINT OF CIRCLE)
- PROPOSED LIGHTING COLUMN AND NO. (POSITION IS CENTRE POINT OF CIRCLE)
- EXISTING STREET LIGHTING TO BE REMOVED BY LIGHTING CONTRACTOR
- EXISTING LITTER BIN TAKE FROM STORAGE AND INSTALL IN NEW LOCATION
- HAND DIG ONLY WITHIN RPA OF EXISTING TREE ALL WORK WITHIN RPA TO BE SUPERVISED BY ARBORICULTURALIST
- PROPOSED LEVELS
- EXISTING TREES
- EXISTING VEGETATION
- SITE CONTOURS

SAFETY, HEALTH AND ENVIRONMENT INFORMATION

Hazards and risks normally associated with the works detailed on this drawing are not specifically noted.

SPECIAL CONSIDERATIONS AND POTENTIAL RISK/HAZARDS SHOWN THUS



FURTHER INFORMATION CONTAINED IN RISK REGISTER WITHIN CONTRACT

Havant
BOROUGH COUNCIL

Public Service Plaza
Civic Centre Road
Havant, Hampshire PO9 2AX
Telephone: 023 9244 6019
Email: celt@havant.gov.uk
Internet: www.havant.gov.uk

CELT

Civil Engineering
& Landscape Team

CLIENT

Hampshire
County Council
TIM LAWTON BEING, FICE, FOMT,
ASSISTANT DIRECTOR OF UNIVERSAL SERVICES,
THE CASTLE, WINCHESTER.

SCHEME
**MORELANDS PRIMARY PHASE 3
ACCESSIBILITY IMPROVEMENTS**

DRAWING TITLE
LEVELS

SCALE @ A1 1:250	DESIGNED/DRAWN HM	CHECKED DMW	APPROVED SW
ORIGINAL SIZE A1	DATE 13/05/24	DATE 15/05/24	DATE 17/05/24

DRAWING NUMBER					SERIES TOTAL
CUSTOMER NUMBER	ORIGINATOR	PROJECT NR	TYPE	ID.SERIES	01 OF 01
CMS2798- HBC -2022_09 - DD- 01121					REV A

REPRODUCED FROM THE ORDNANCE SURVEY MAP WITH THE PERMISSION OF THE CONTROLLER OF HER MAJESTY'S STATIONERY OFFICE. CROWN COPYRIGHT IS UNAUTHORISED REPRODUCTION INFRINGEMENTS CROWN COPYRIGHT AND MAY LEAD TO PROSECUTION OR CIVIL PROCEEDINGS. HAVANT BOROUGH COUNCIL, 10019217

A	Southern path retained	23/05/2024	HM		
REV	AMENDMENTS	DATE	CAD	CHKD	APPD