



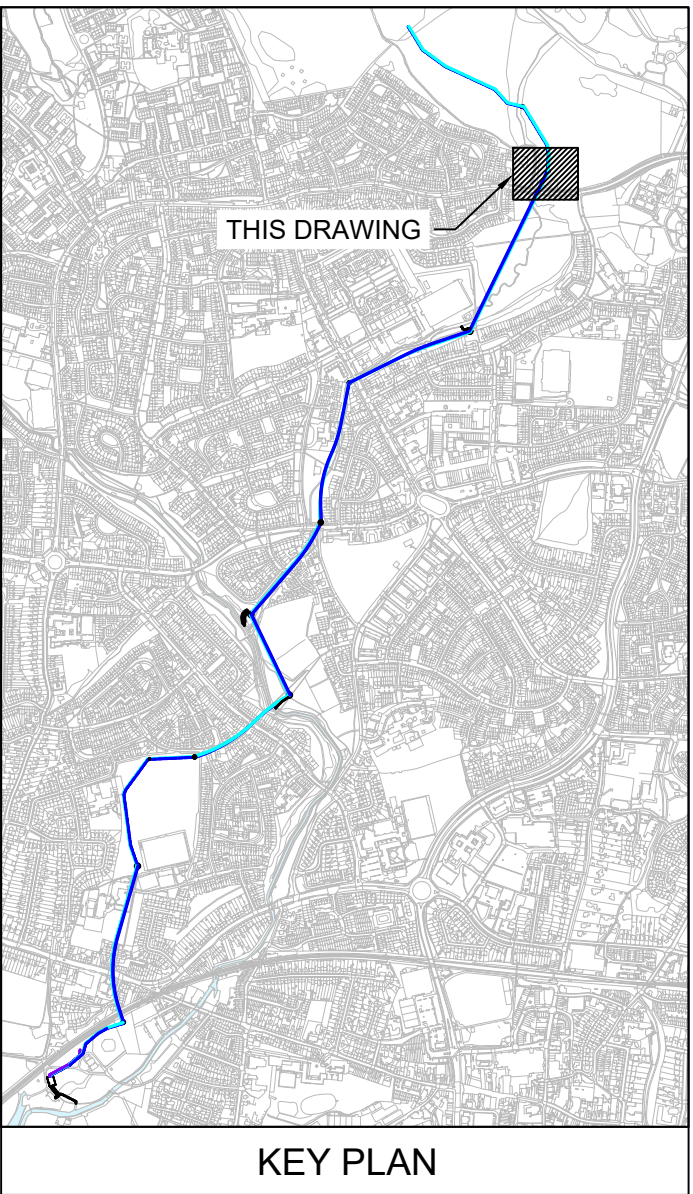

- Notes:
- CONSTRUCTION SITE HOARDING
 - REDLINE BOUNDARY
 - CULVERT UPGRADE WORKS
 - CATEGORY A TREE
 - CATEGORY B TREE
 - CATEGORY U TREE
 - CATEGORY C TREE
 - ROOT PROTECTION AREA
 - TREE REMOVAL TO FACILITATE WORKS
 - TREE GROUP/HEDGE REMOVAL TO FACILITATE WORKS

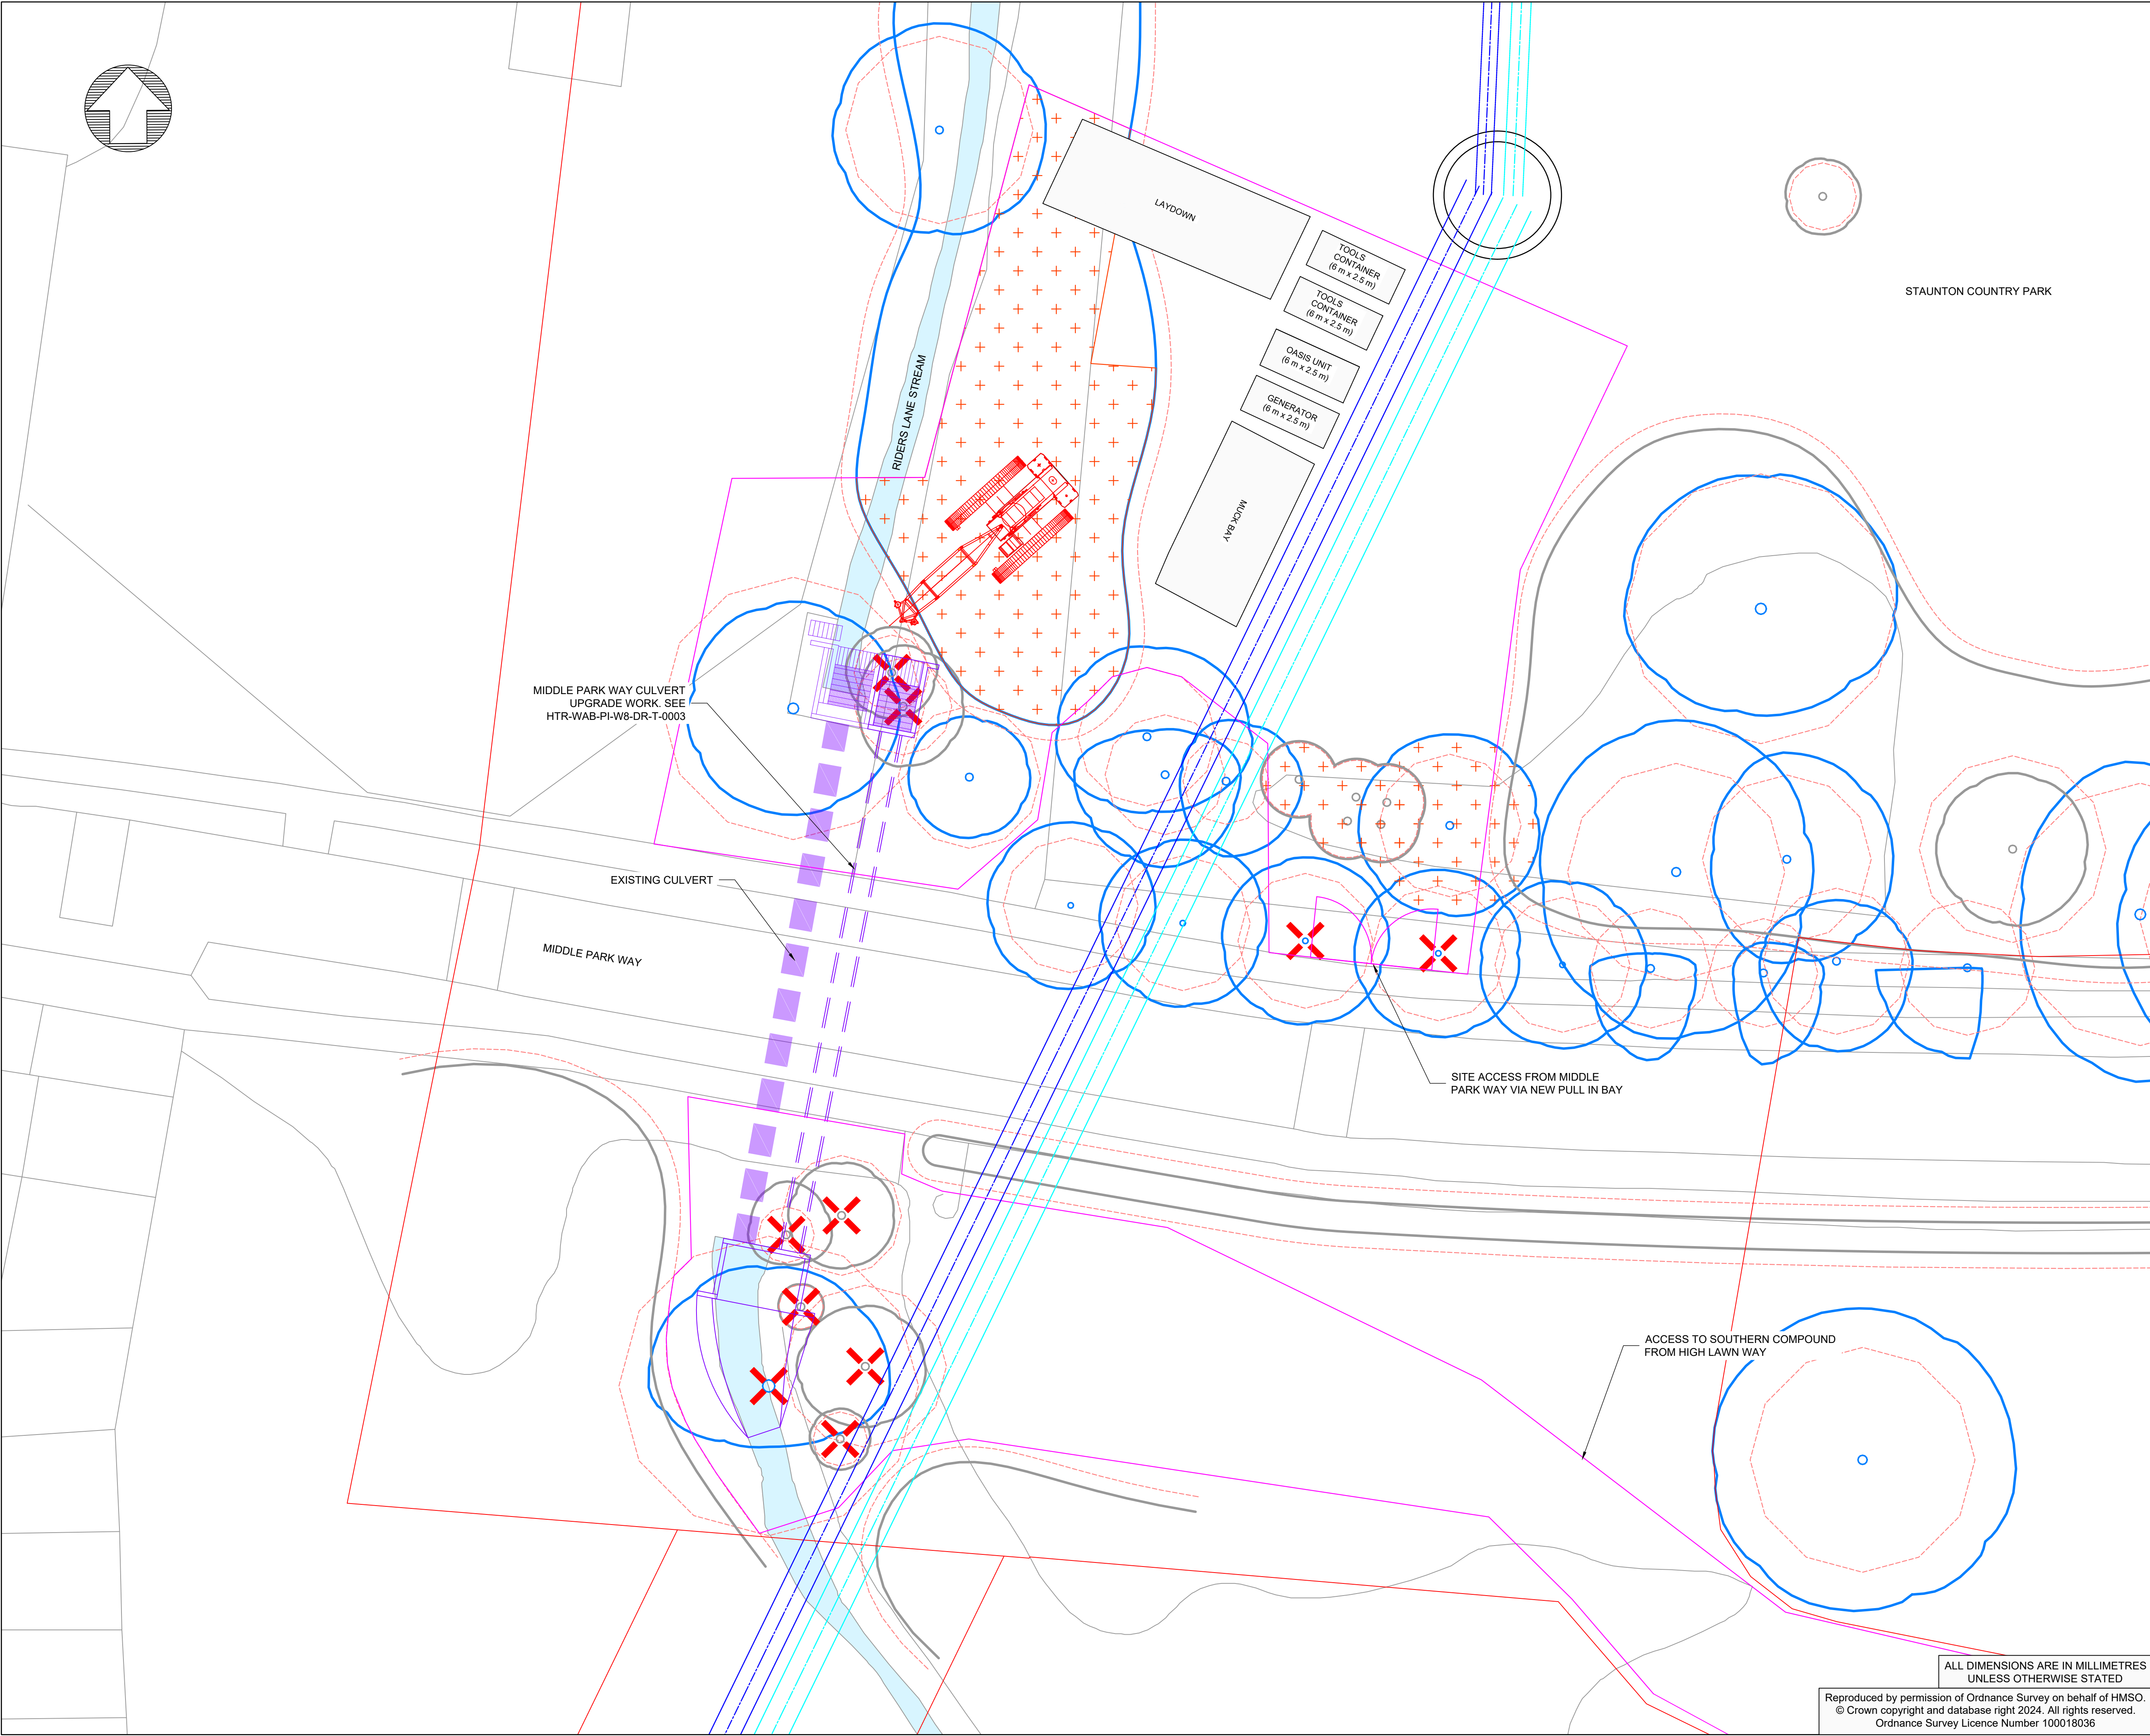

P02	BP	BP	BC	PLANNING VERSION	03/05/24
A4	RR	JT	BP	FIRST ISSUE	19/02/24
P01	S4				
Rev	Dm	Ckd	App	Description	Date
	By	By	By		

WARD & BURKE

Drawing Suitability: APPROVED FOR DETAILED DESIGN Status: A4
Contractors Drawing Number: HTR-WAB-PI-W8-DR-T-0004

Telephone: Havant (023) 9249 9888
Fax: Havant (023) 9245 3632
Website: www.portsmouthwater.co.uk
Registered Office: PO Box 8 West Street
Havant Hampshire PO9 1LG
REGISTERED IN ENGLAND No. 2536455



Date: 03/05/2024 Scale: 1:200 Sheet: 01 of 01 Sheet Size: A1

Project Title: HAVANT THICKET RESERVOIR

Drawing Title: MIDDLE PARK WAY CULVERT UPGRADE SITE COMPOUND LAYOUT

ALL DIMENSIONS ARE IN MILLIMETRES UNLESS OTHERWISE STATED
Reproduced by permission of Ordnance Survey on behalf of HMSO.
© Crown copyright and database right 2024. All rights reserved.
Ordnance Survey Licence Number 100018036

Portsmouth Water Drawing Number: Rev: P02