



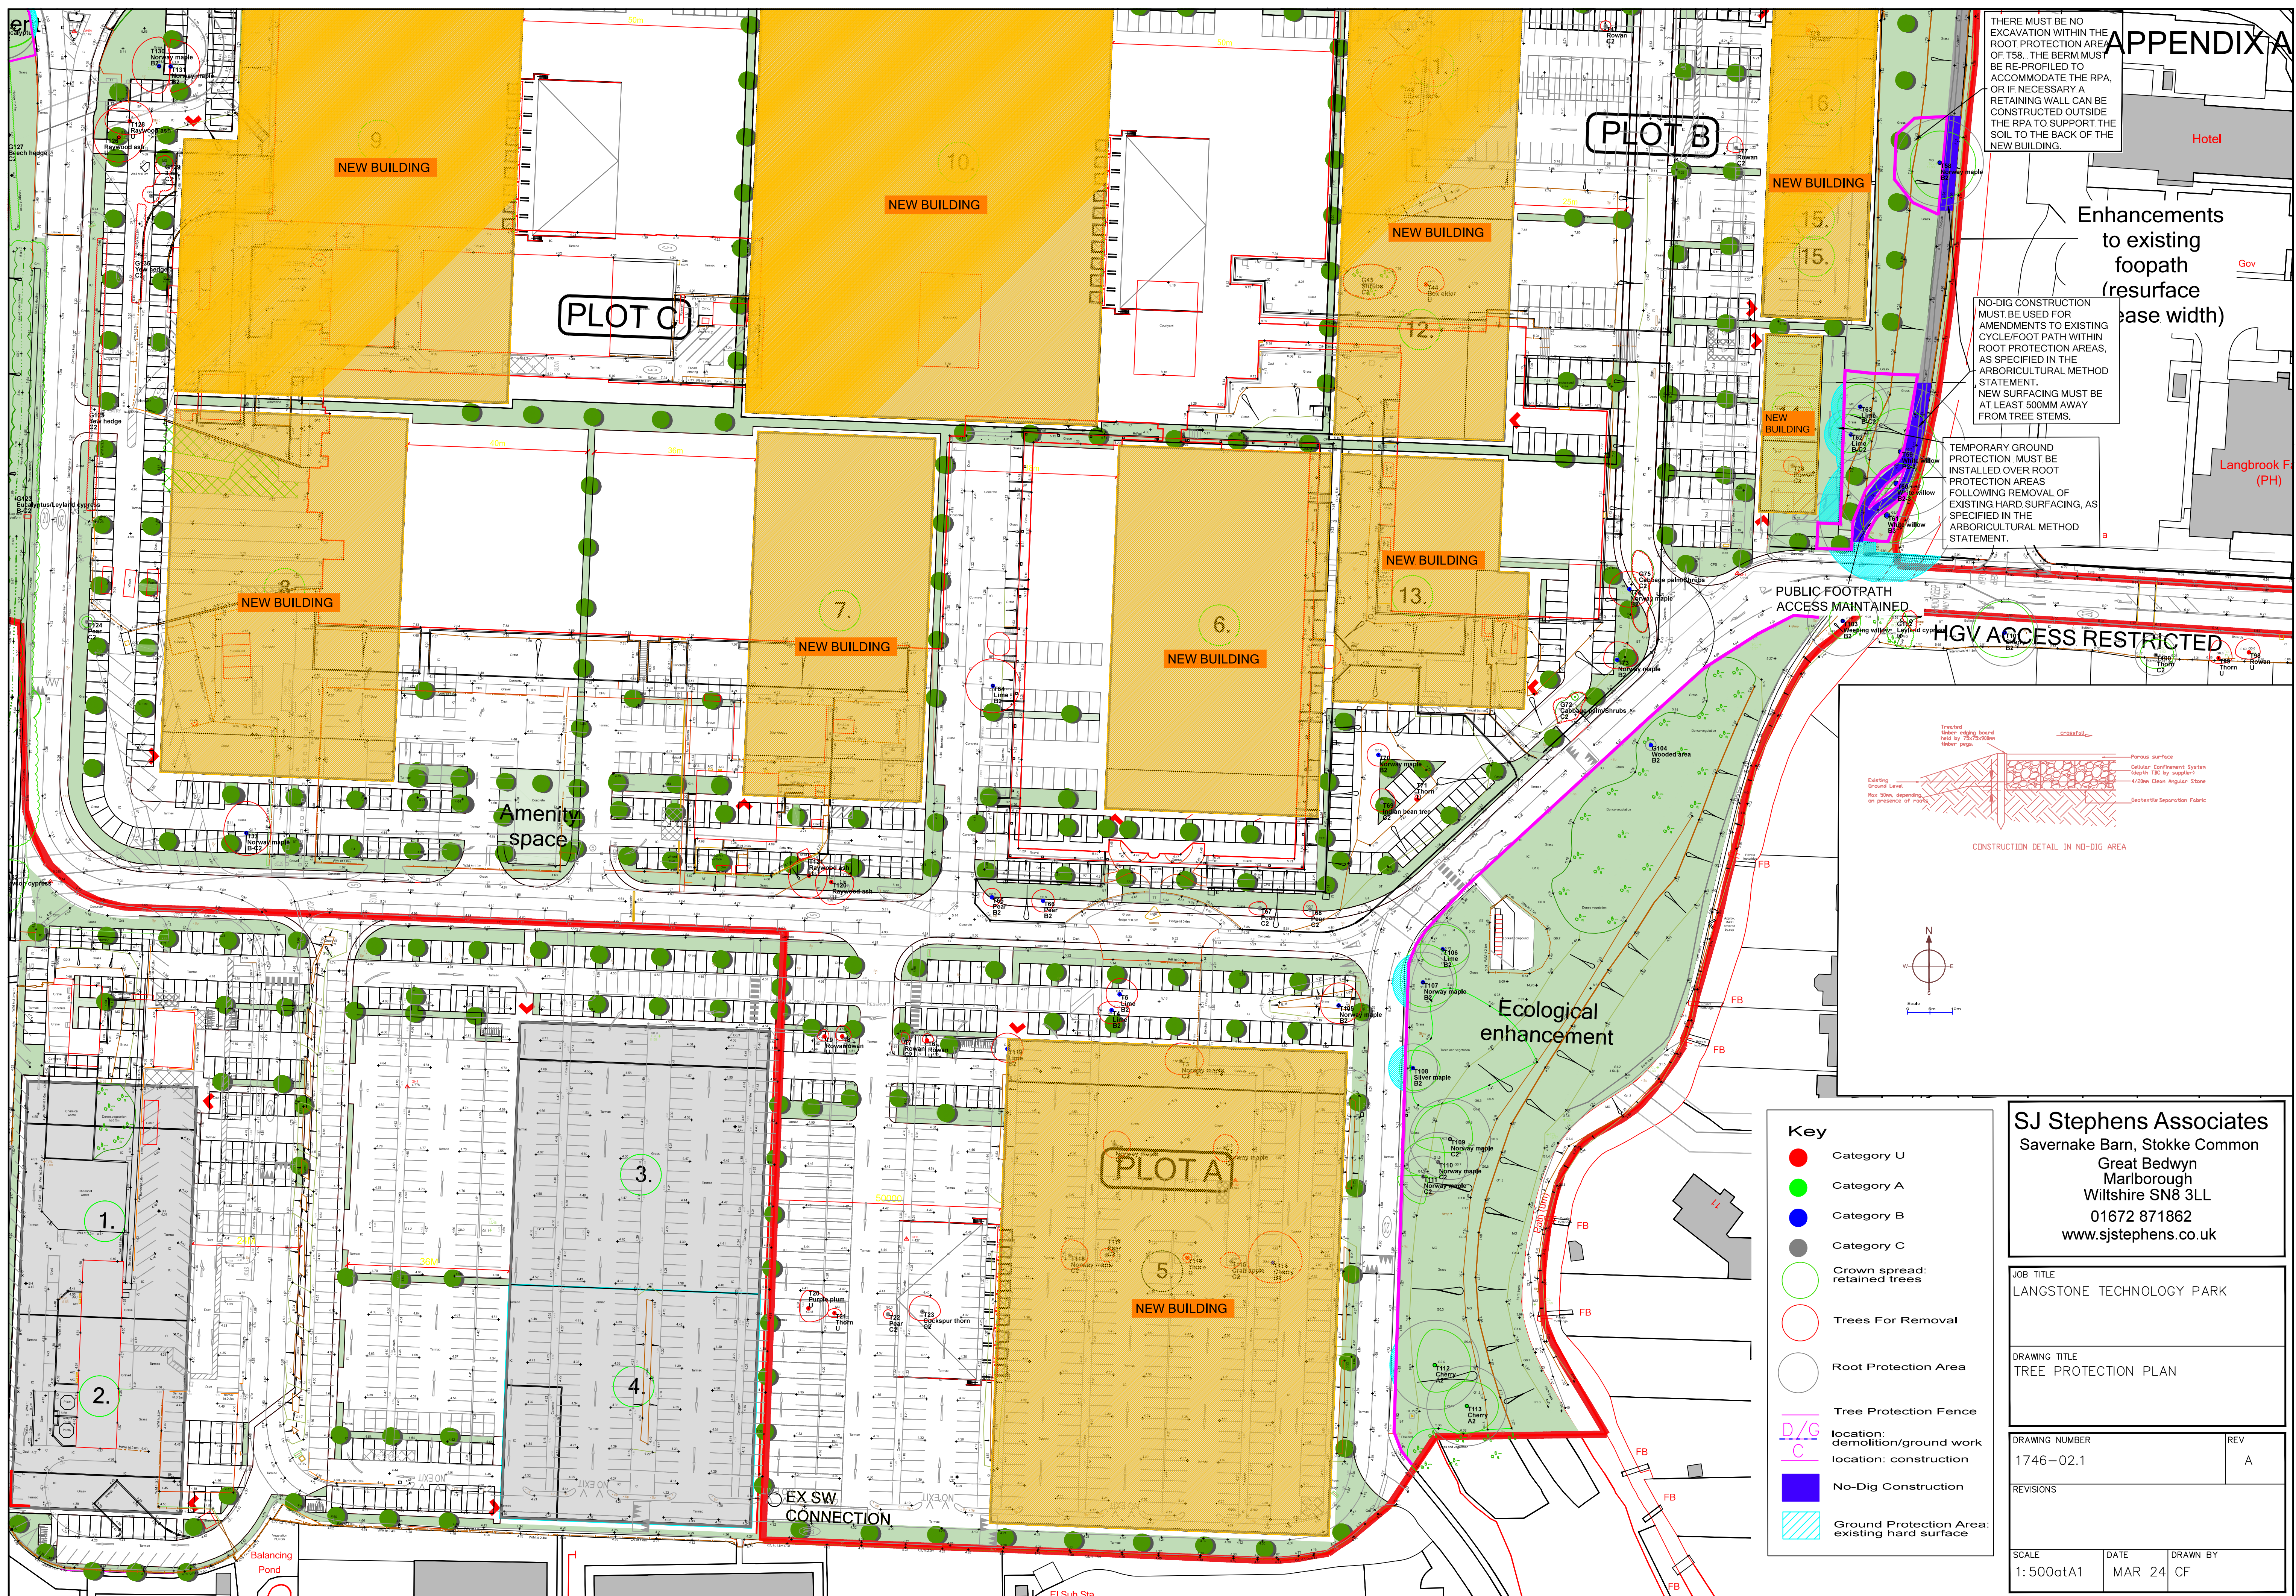

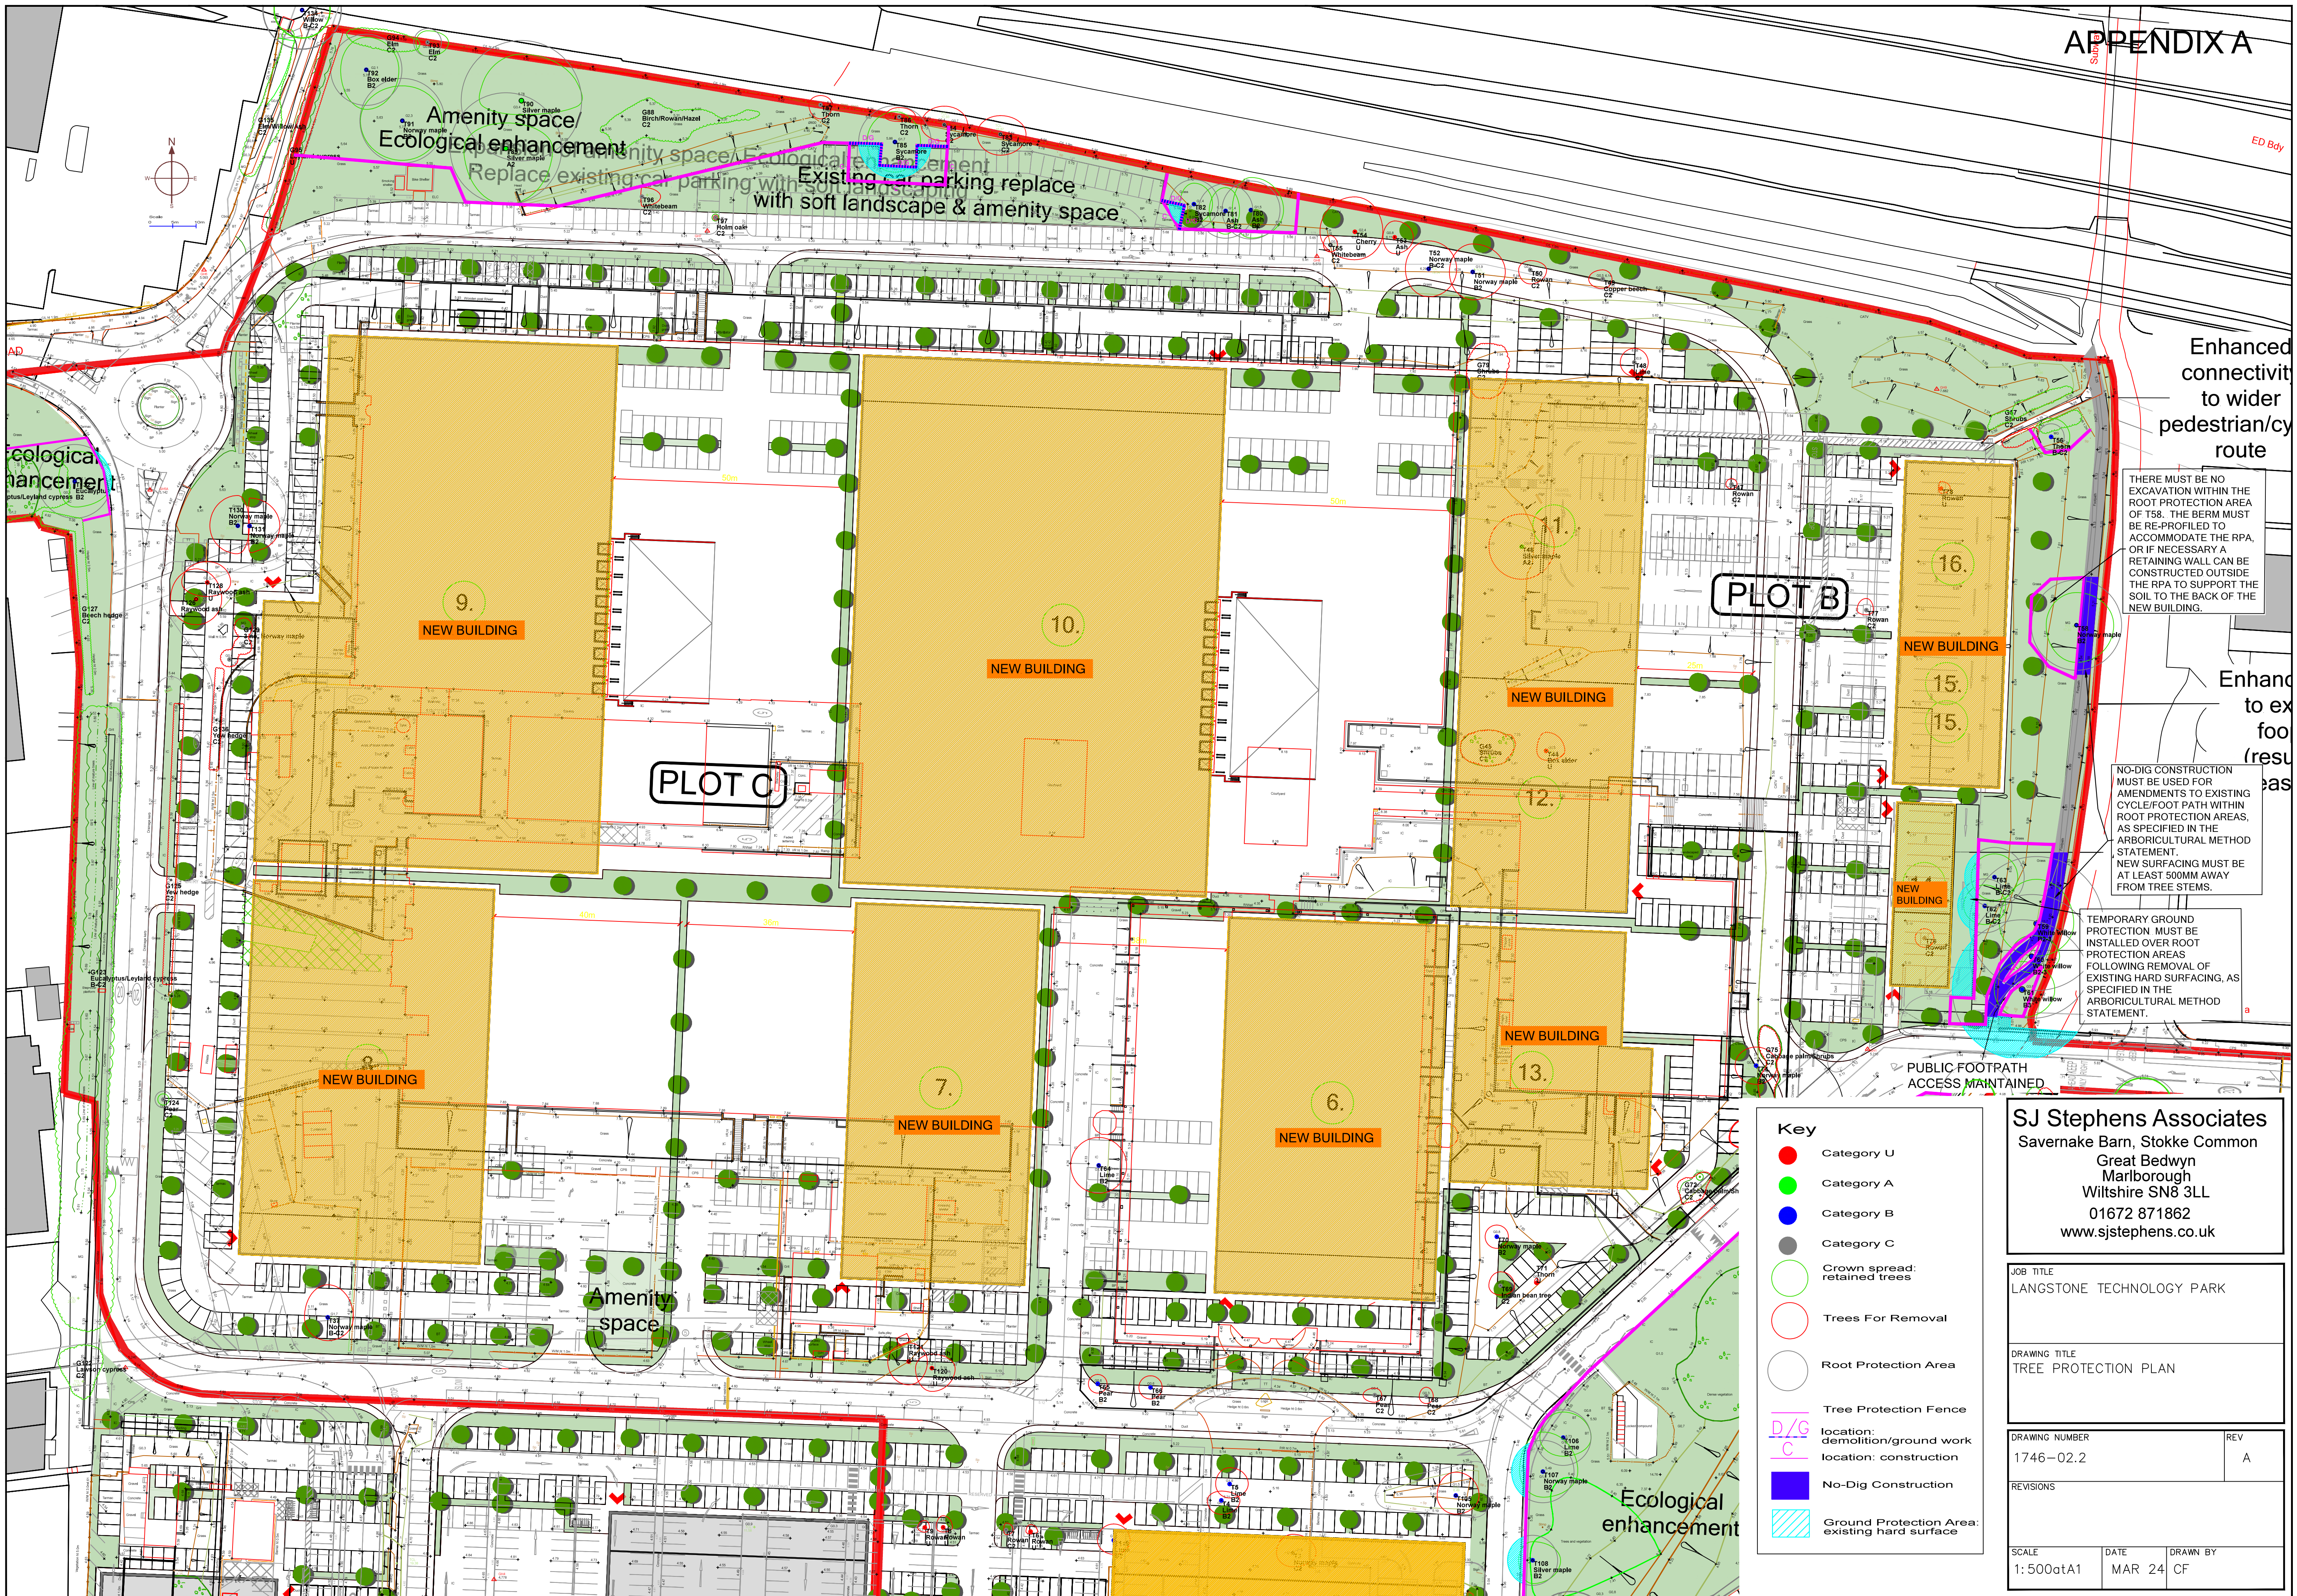

SJ Stephens Associates
Savernake Barn, Stokke Common
Great Bedwyn
Marlborough
Wiltshire SN8 3LL
01672 871862
www.sjstephens.co.uk

JOB TITLE
LANGSTONE TECHNOLOGY PARK

DRAWING TITLE
TREE PROTECTION PLAN

DRAWING NUMBER
1746-02.2

REV
A

REVISIONS		
SCALE	DATE	DRAWN BY
1:500atA1	MAR 24	CF