

Havant Thicket Reservoir Project

Environmental Statement Volume 4 - Appendices

Appendix A13 Transport

A.13.2 Transport Assessment Addendum


Part 2 of 2

Portsmouth Water Ltd.


14/05/24

Atkins Doc No.: HTR-ATK-ZZ-ZZ-RP-Z-0169


Atkins Revision No.: C01

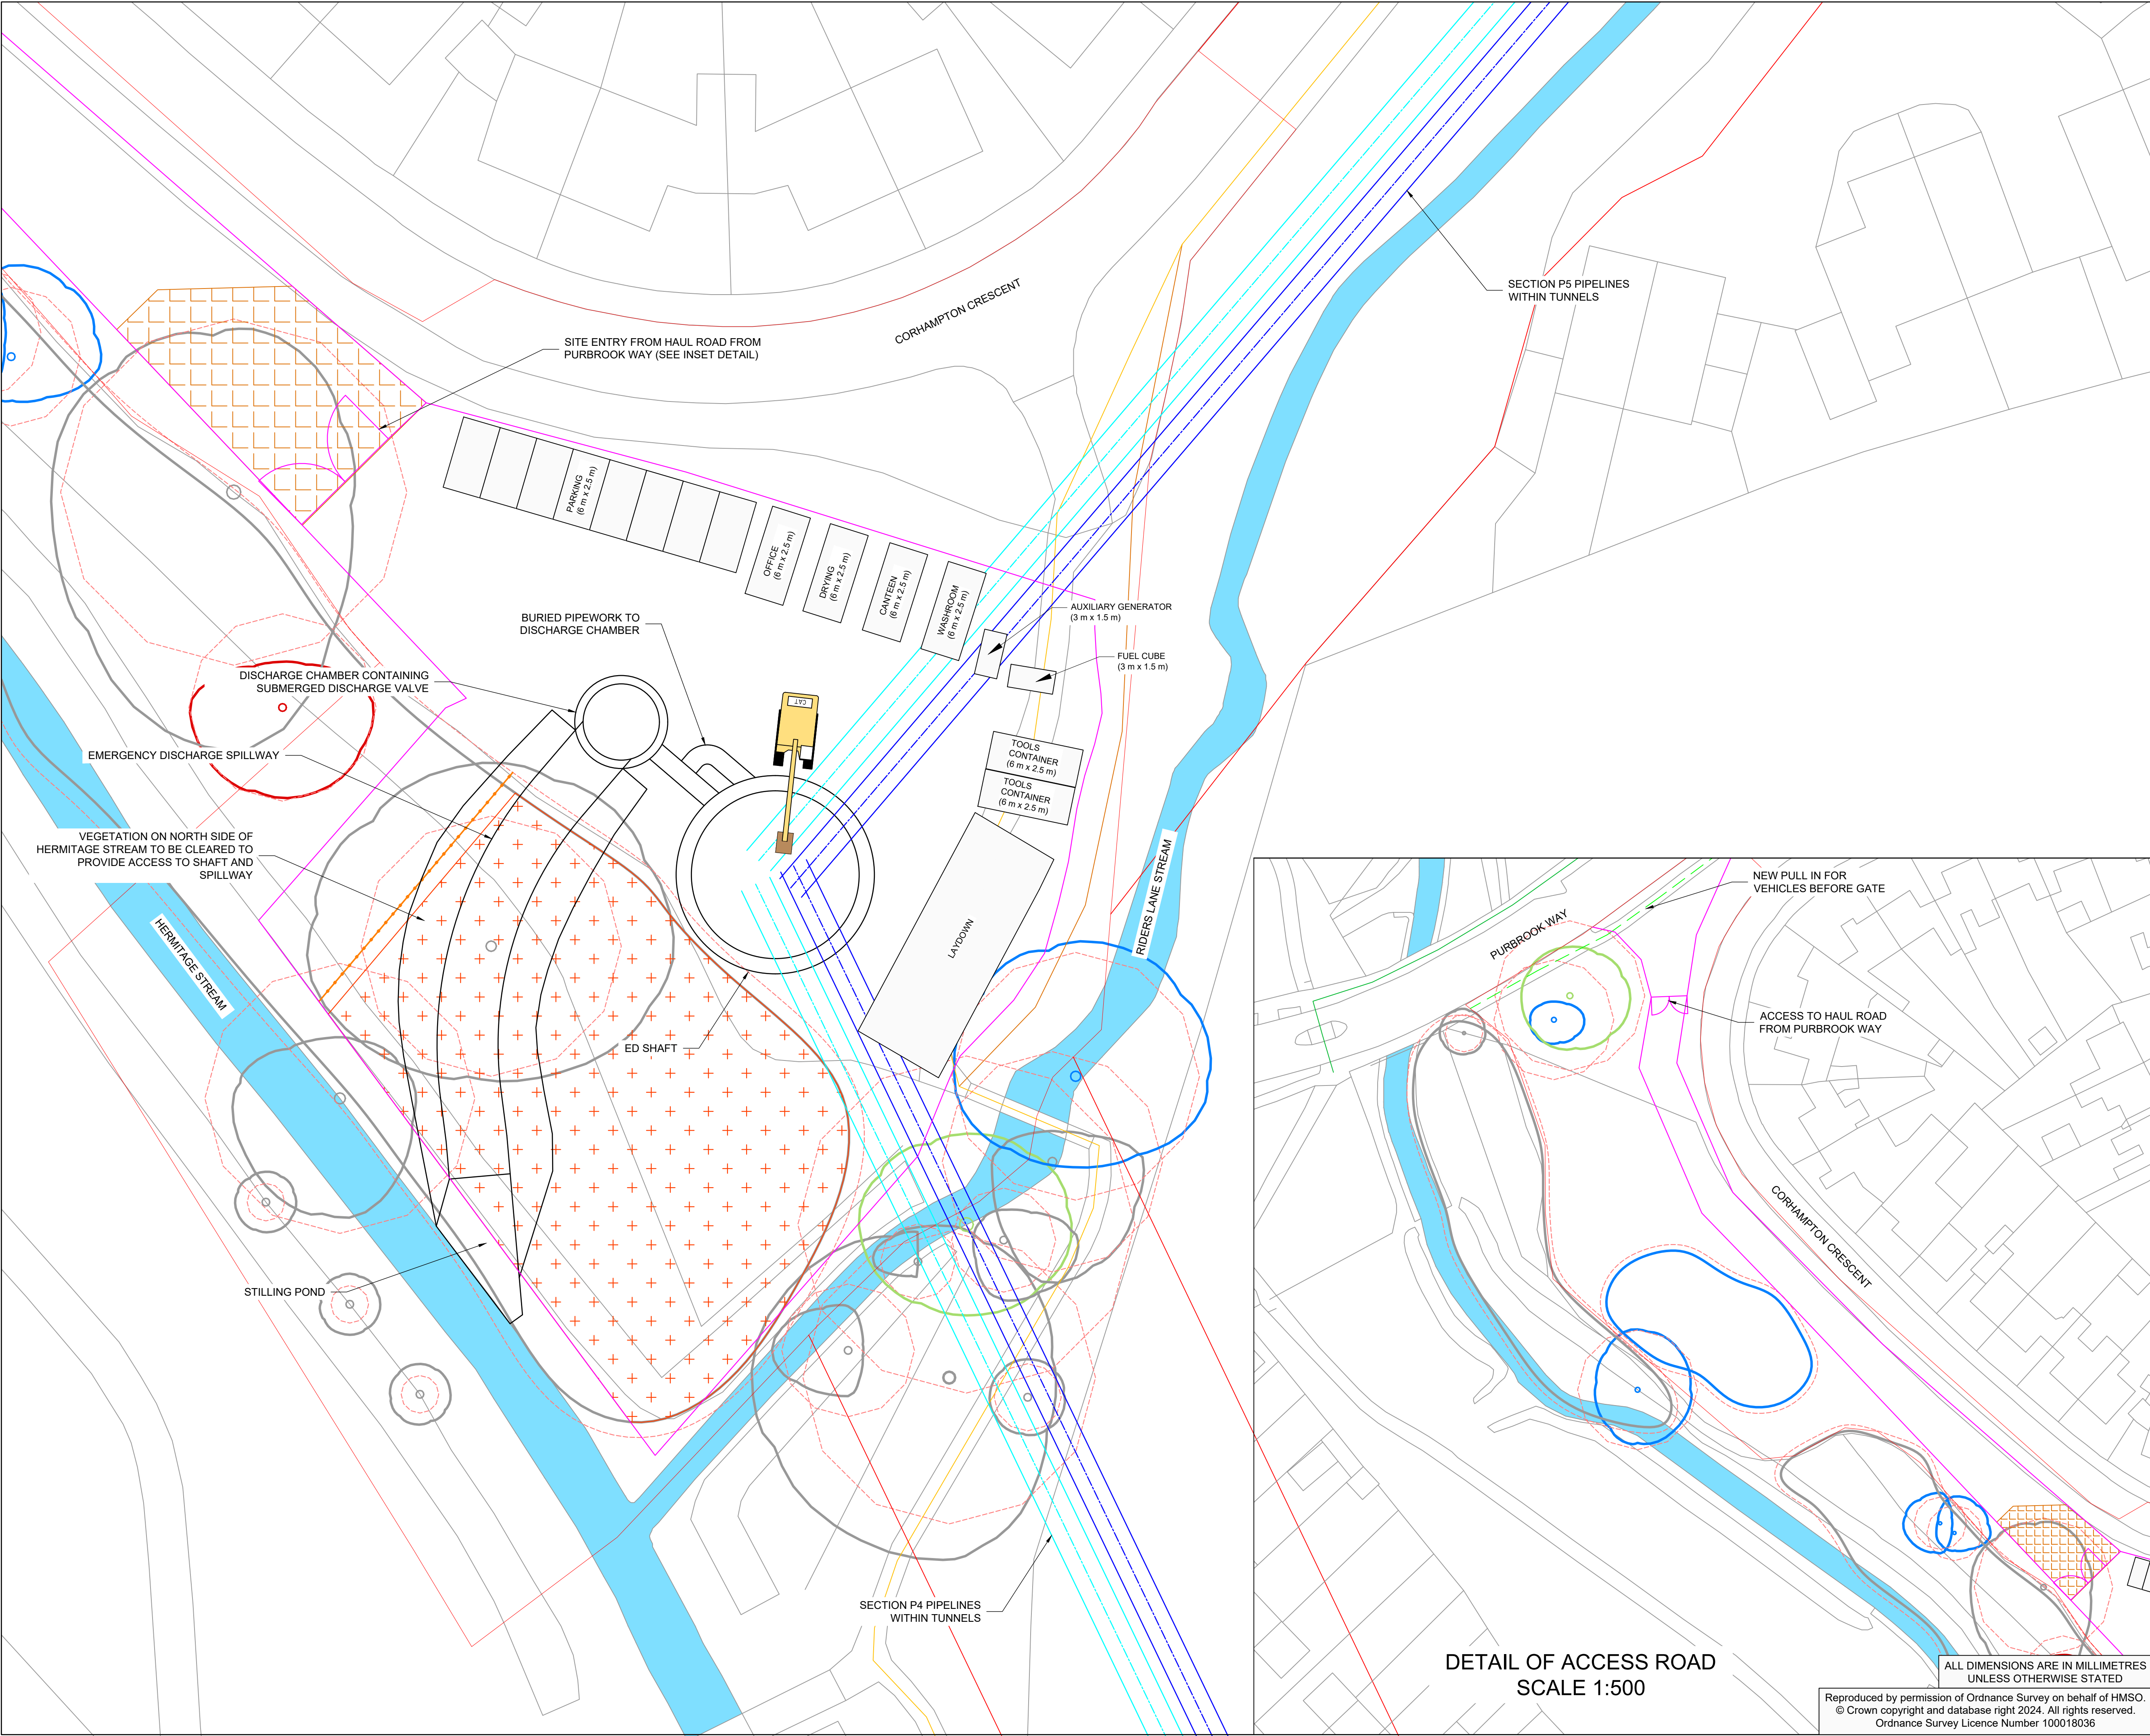

DETAIL OF ACCESS ROAD
SCALE 1:500

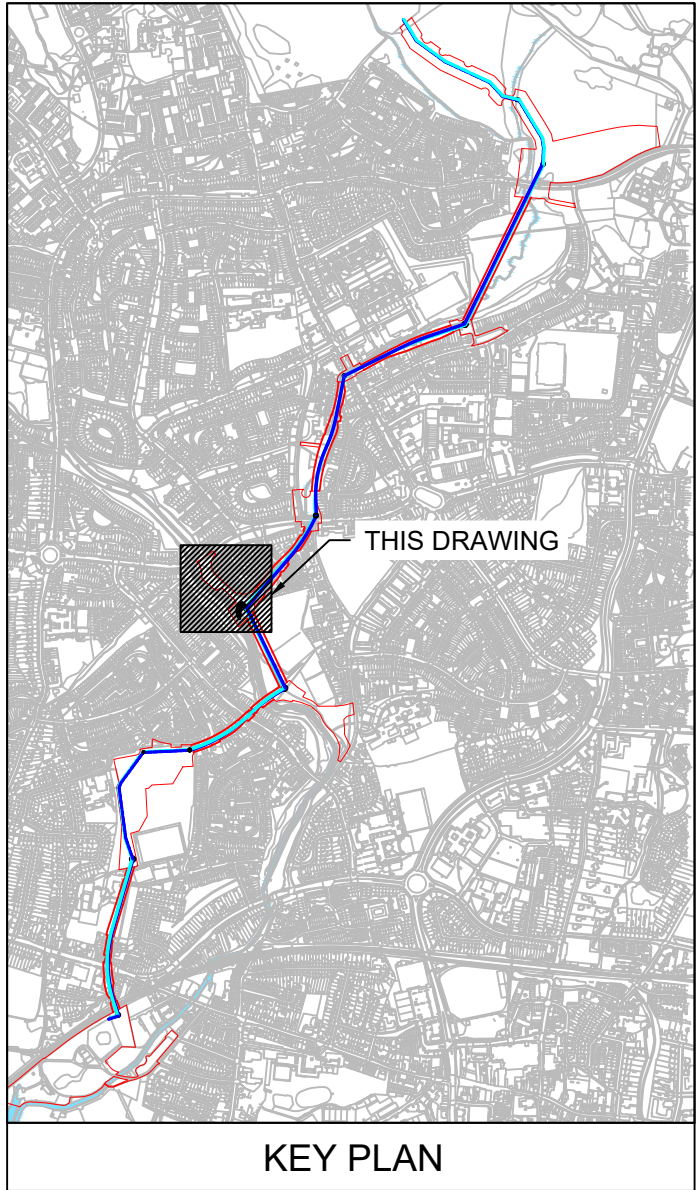

- Notes:
- FILL PIPELINE
 - RETURN PIPELINE
 - CONSTRUCTION SITE HOARDING
 - REDLINE BOUNDARY
 - PUBLIC RIGHT OF WAY
 - PUBLIC RIGHT OF WAY CLOSURE
 - PROPOSED PUBLIC RIGHT OF WAY DIVERSION
 - FOOTPATH CLOSURE
 - PROPOSED FOOTPATH DIVERSION
 - ROOT PROTECTION MATTING
 - CATEGORY A TREE
 - CATEGORY B TREE
 - CATEGORY U TREE
 - CATEGORY C TREE
 - ROOT PROTECTION AREA
 - TREE GROUP/HEDGE REMOVAL TO FACILITATE WORKS

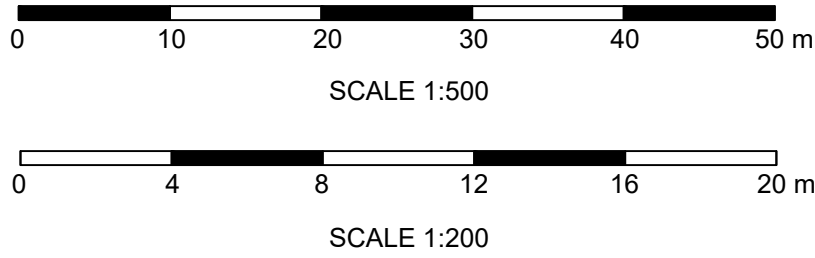

P03	JT	BP	BC	FILL PIPELINE UPSIZING	07/02/24
P02	BP	JT	BC	DUAL PIPELINE OPTION	15/09/23
P01	RD	BP	BC	PLANNING SUBMISSION	12/05/23
Rev	Dn	Ckd	App	Description	Date
	By	By	By		

WARD & BURKE

Drawing Suitability: FOR CONSTRUCTION APPROVAL Status: S4
Contractors Drawing Number: HTR-WAB-PI-ED-DR-T-0001

Telephone: Havant (023) 9249 9888
Fax: Havant (023) 9245 3632
Website: www.portsmouthwater.co.uk
Registered Office: PO Box 8 West Street
Havant Hampshire PO9 1LG
REGISTERED IN ENGLAND No. 2536455



Date: 07/02/2024 Scale: 1:200 Sheet: 01 of 01 Sheet Size: A1


Project Title: HAVANT THICKET RESERVOIR

Drawing Title: BEDHAMPTON TO HTR PIPELINE
ED SHAFT AND CHAMBER
SITE COMPOUND LAYOUT


Portsmouth Water Drawing Number: Rev: P03

ALL DIMENSIONS ARE IN MILLIMETRES
UNLESS OTHERWISE STATED


Reproduced by permission of Ordnance Survey on behalf of HMSO.
© Crown copyright and database right 2024. All rights reserved.
Ordnance Survey Licence Number 100018036

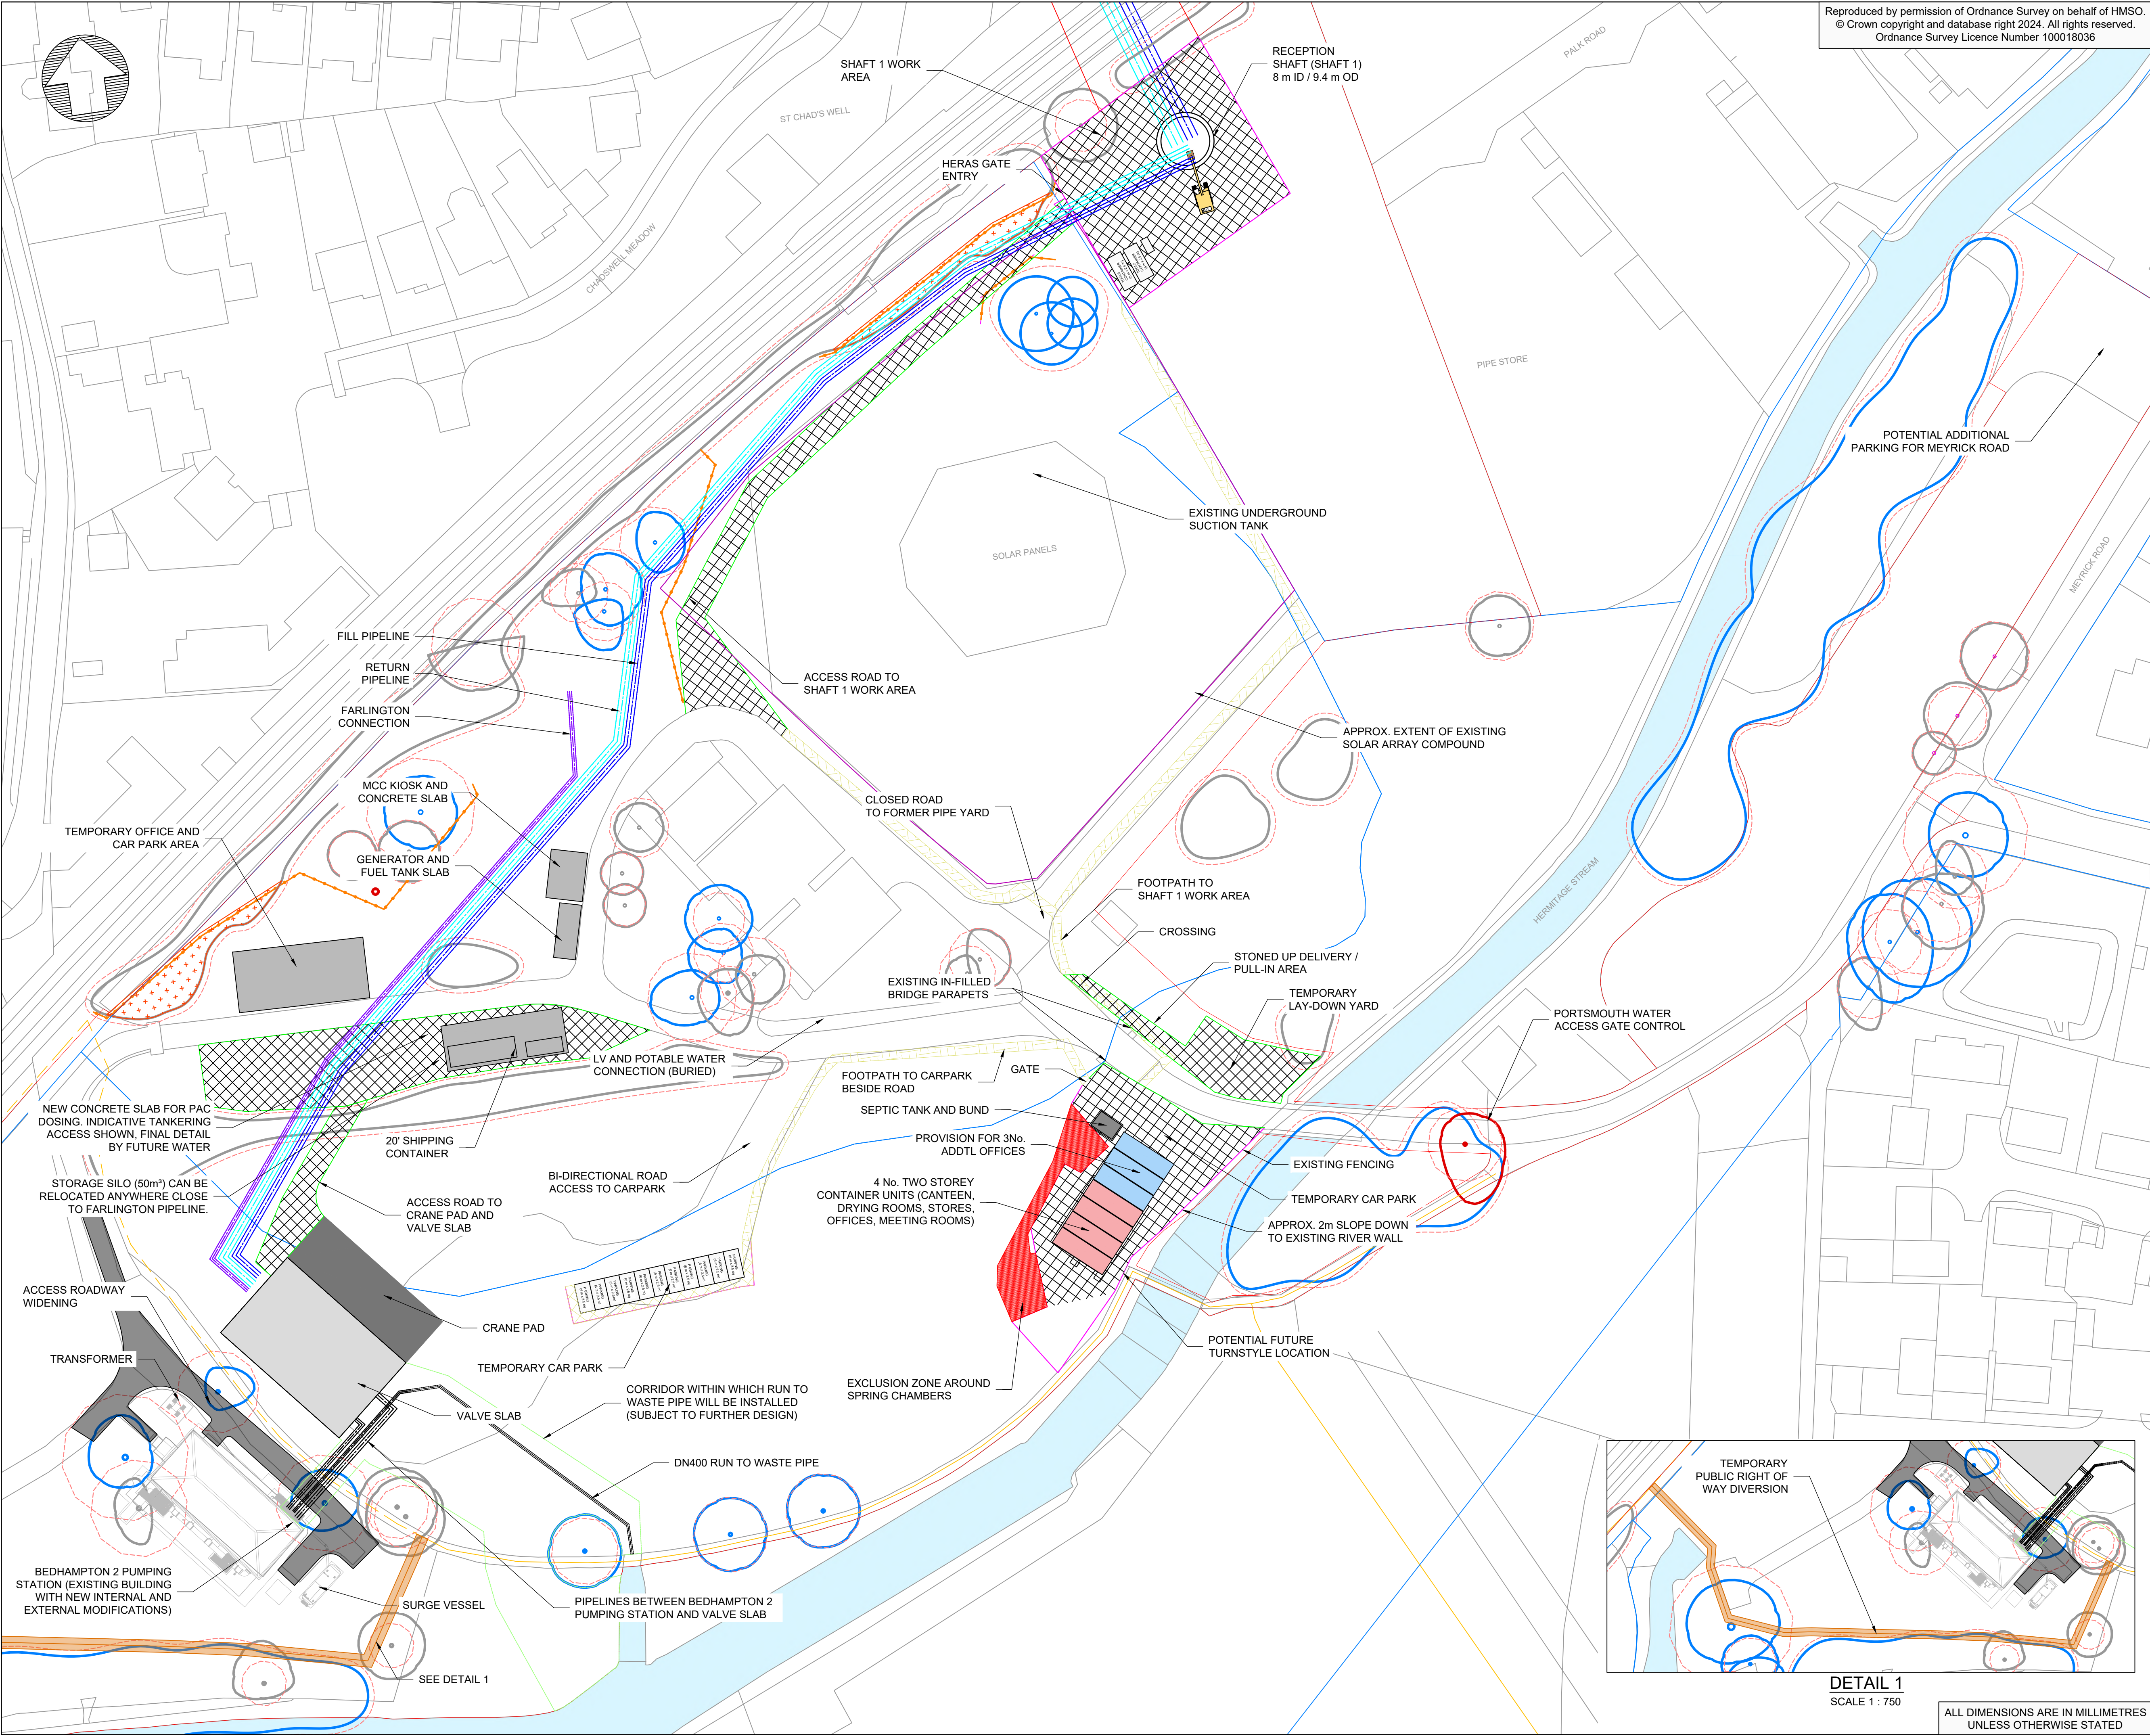

Reproduced by permission of Ordnance Survey on behalf of HMSO.
© Crown copyright and database right 2024. All rights reserved.
Ordnance Survey Licence Number 100018036

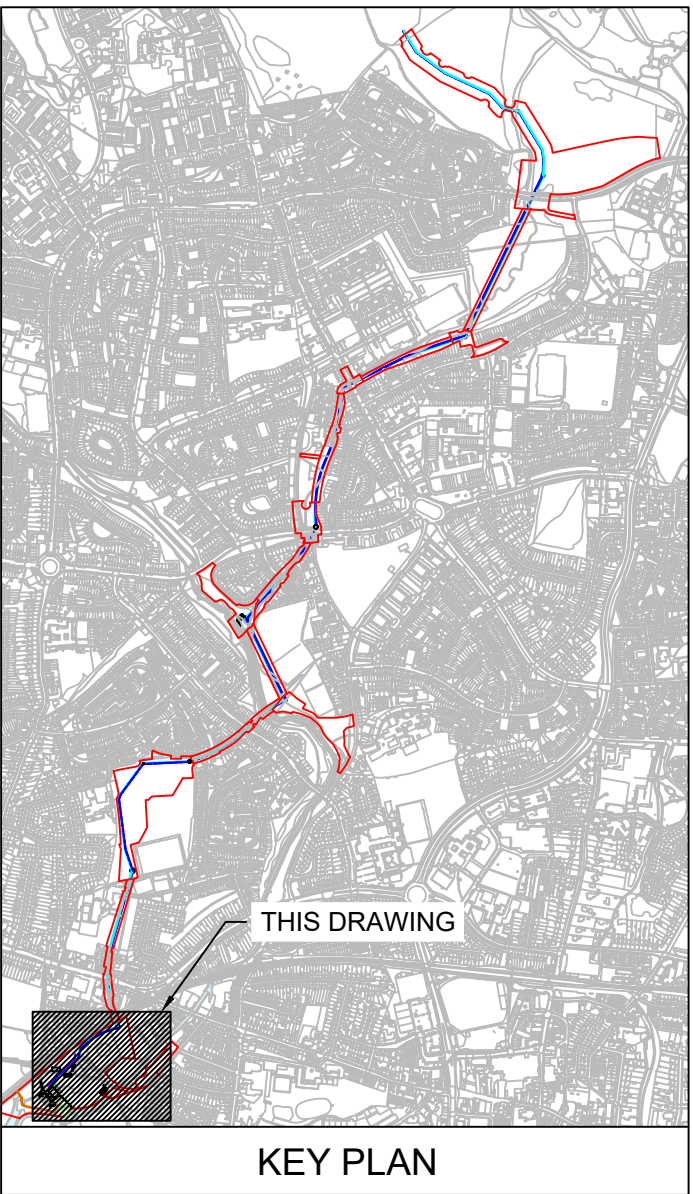


- Notes:
- FILL PIPELINE
 - RETURN PIPELINE
 - FARLINGTON CONNECTION PIPELINE
 - CONSTRUCTION SITE HOARDING
 - REDLINE BOUNDARY
 - SITE INTERNAL FENCING
 - PORTSMOUTH WATER LAND OWNERSHIP
 - PUBLIC RIGHT OF WAY
 - PUBLIC RIGHT OF WAY CLOSURE
 - PROPOSED PUBLIC RIGHT OF WAY DIVERSION
 - EXISTING SOLAR ARRAY
 - PEDESTRIAN FOOTPATH
 - STONED UP AREAS
 - SPRING CHAMBER EXCLUSION ZONE
 - CATEGORY A TREE
 - CATEGORY B TREE
 - CATEGORY U TREE
 - CATEGORY C TREE
 - ROOT PROTECTION AREA (RPA)
 - PROTECTIVE FENCING
 - TREE GROUP/HEDGE REMOVAL TO FACILITATE WORKS

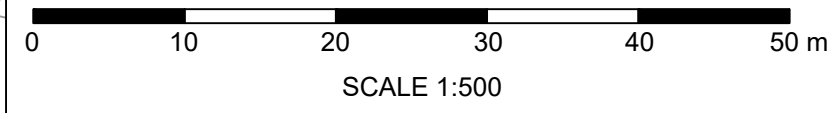

P05	JT	BP	BC	MINOR AMENDMENTS	23/02/24
P04	JT	BP	BC	FILL PIPELINE UPSIZING	19/02/24
P03	RD	JT	BP	INCORPORATING FLW MODIFICATIONS	24/11/23
Rev	Dm	Ckd	App	Description	Date
	By	By	By		




WARD & BURKE

Drawing Suitability:	FOR CONSTRUCTION APPROVAL	Status:	S4
Contractors Drawing Number:	HTR-WAB-PI-W1-DR-T-0001		
Telephone:	Havant (023) 9249 9888		
Fax:	Havant (023) 9245 3632		
Website:	www.portsmouthwater.co.uk		
Registered Office:	PO Box 8 West Street		
Havant Hampshire PO9 1LG			
REGISTERED IN ENGLAND No. 2536455			
Date:	23/02/2024	Scale:	1:500
Sheet:	01 of 01	Sheet Size:	A1
Project Title:	HAVANT THICKET RESERVOIR		
Drawing Title:	BEDHAMPTON TO HTR PIPELINE BEDHAMPTON AND SHAFT W1 SITE COMPOUND LAYOUT		
Portsmouth Water Drawing Number:		Rev:	P05

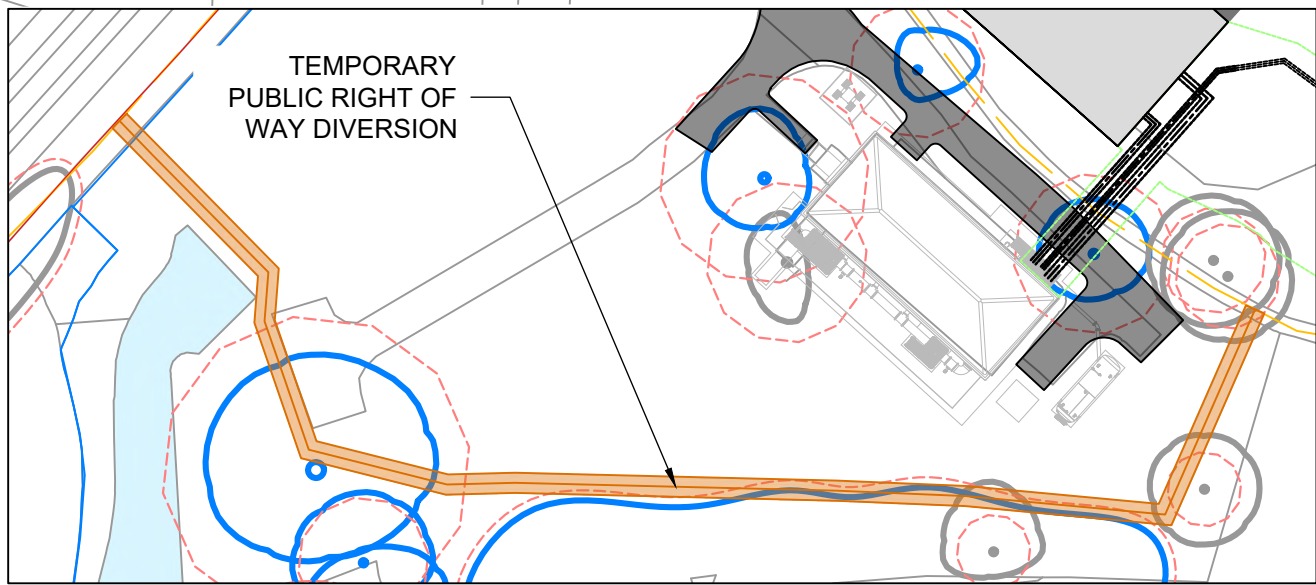


DETAIL 1
SCALE 1 : 750

ALL DIMENSIONS ARE IN MILLIMETRES
UNLESS OTHERWISE STATED

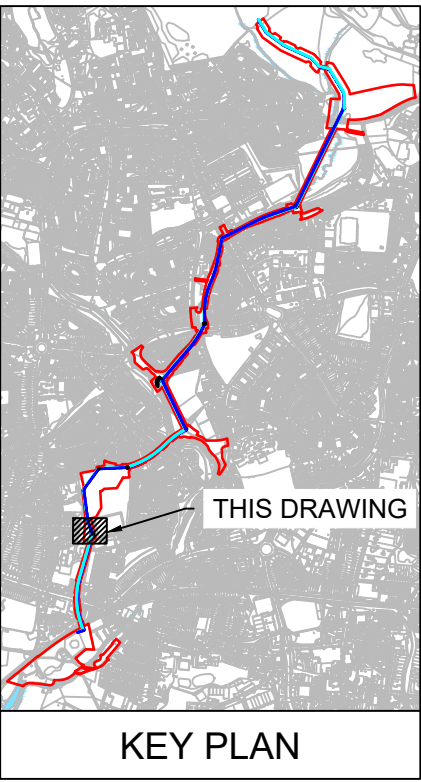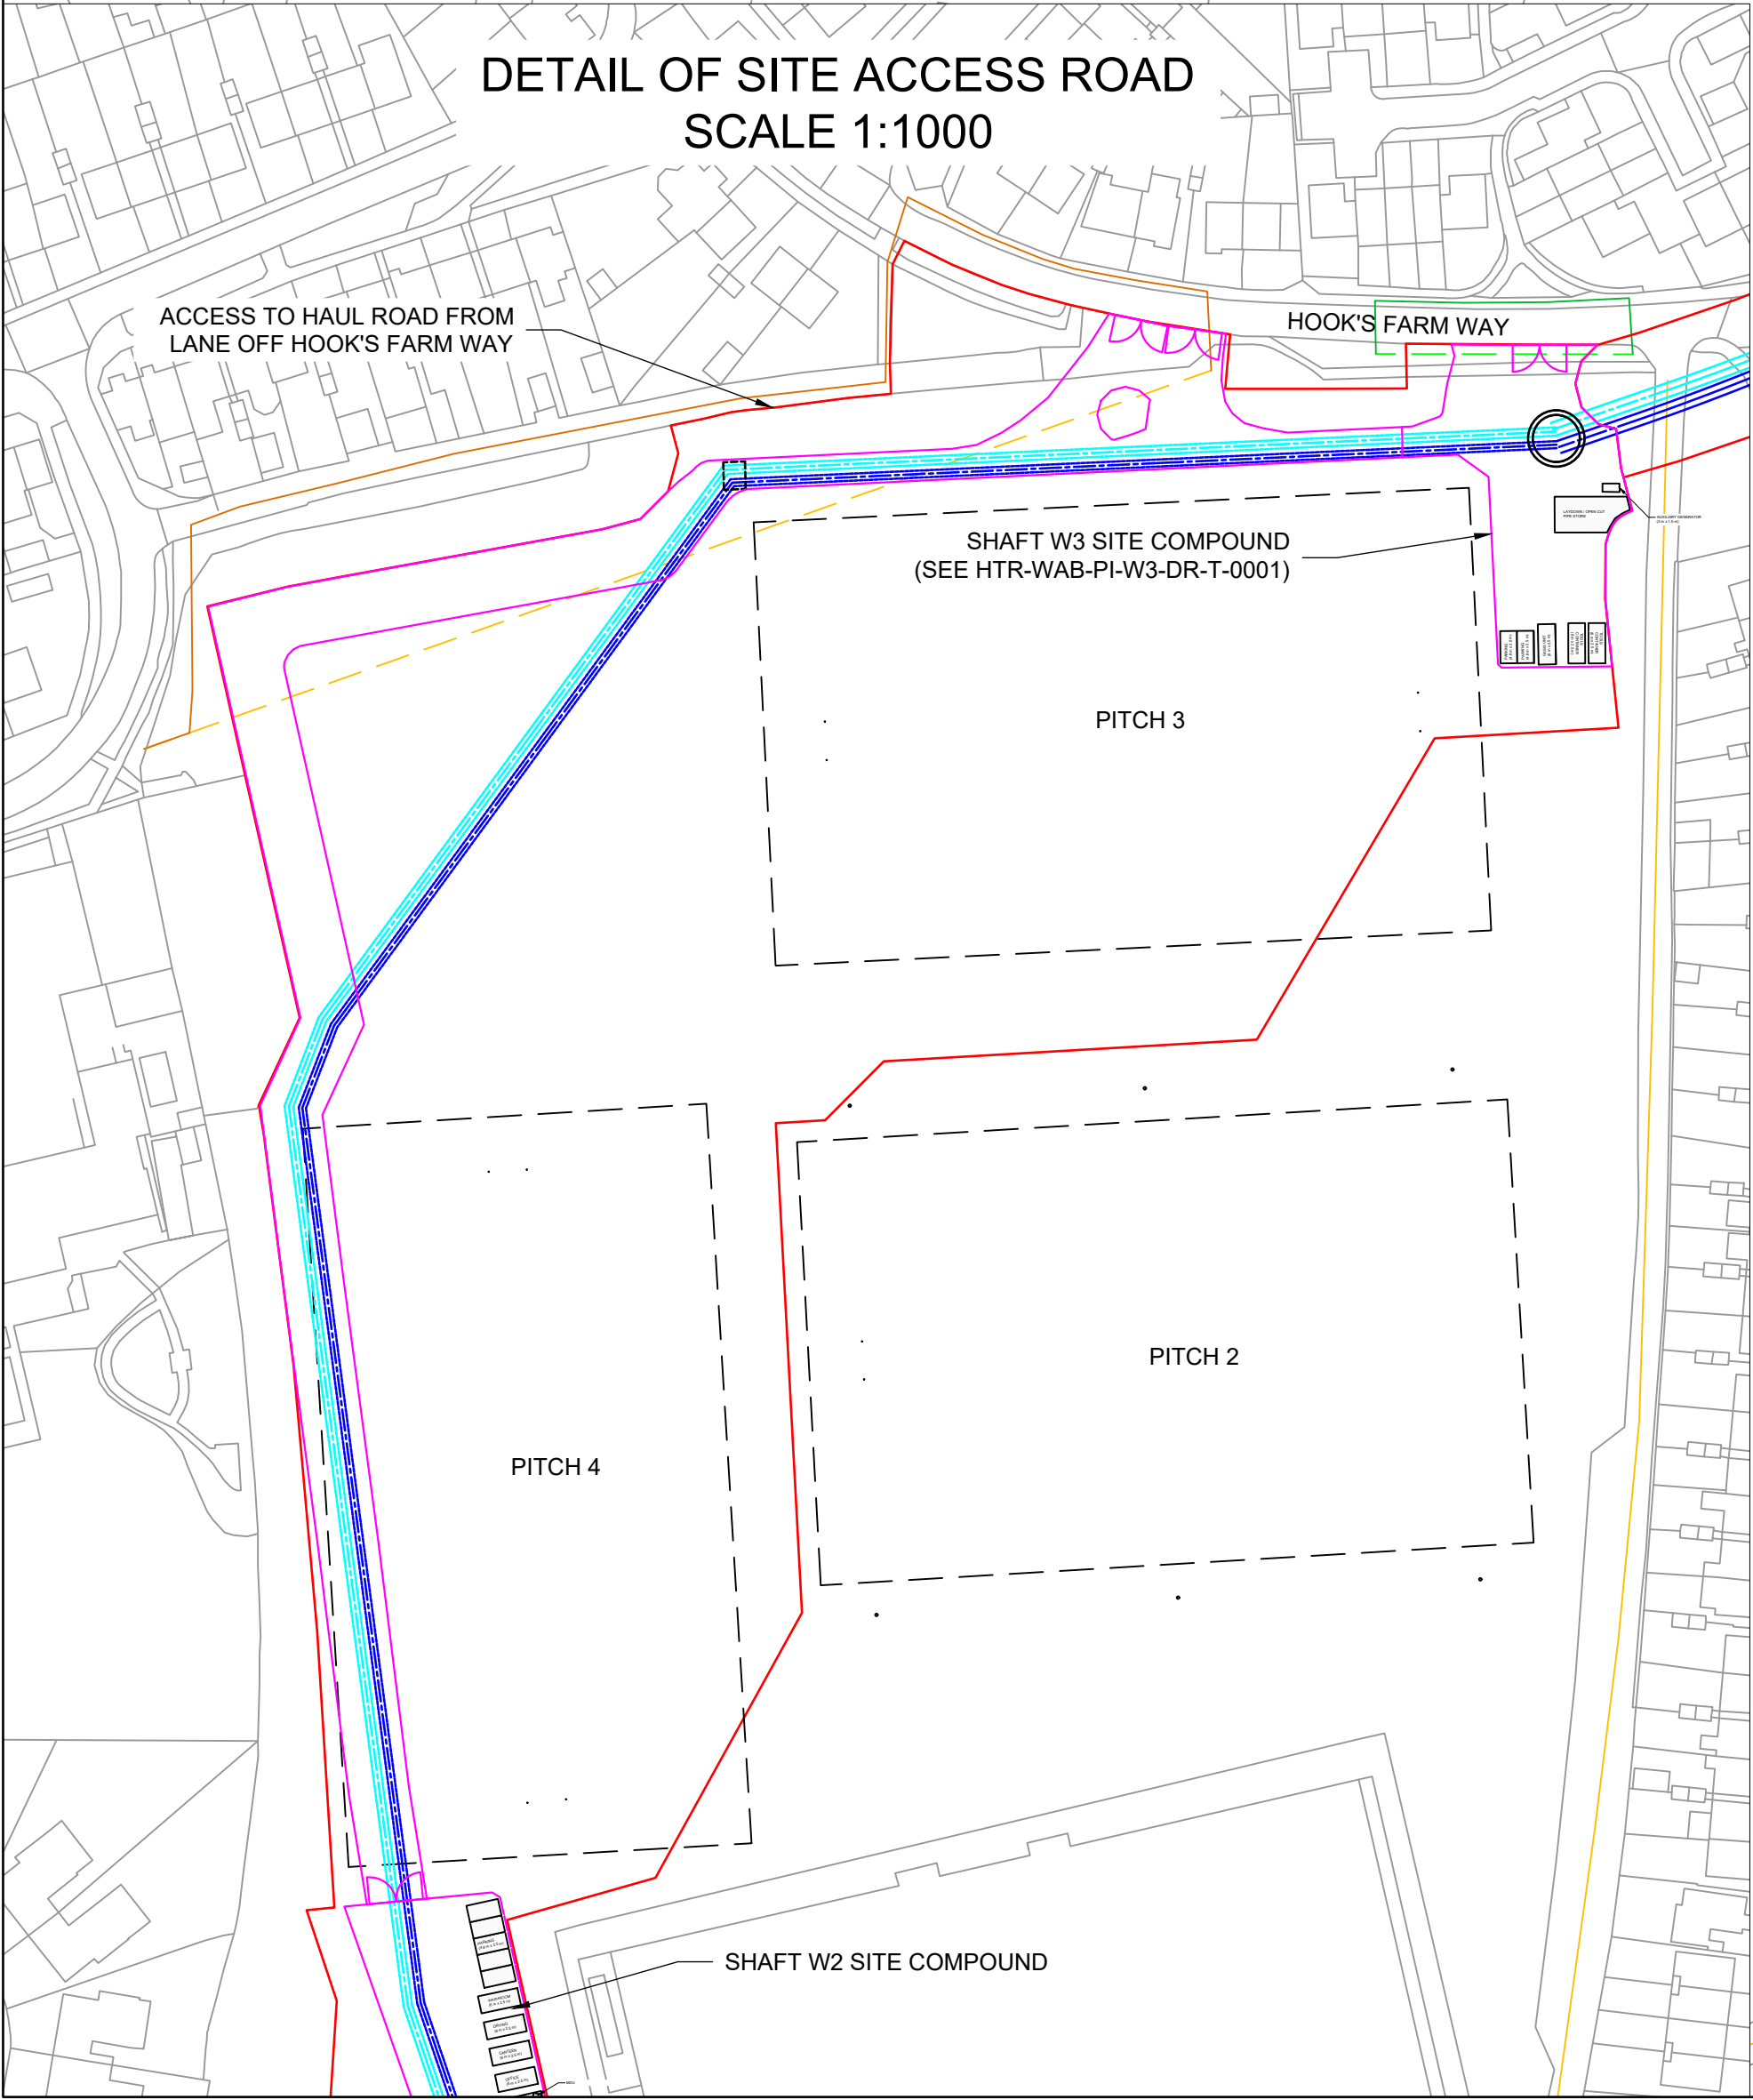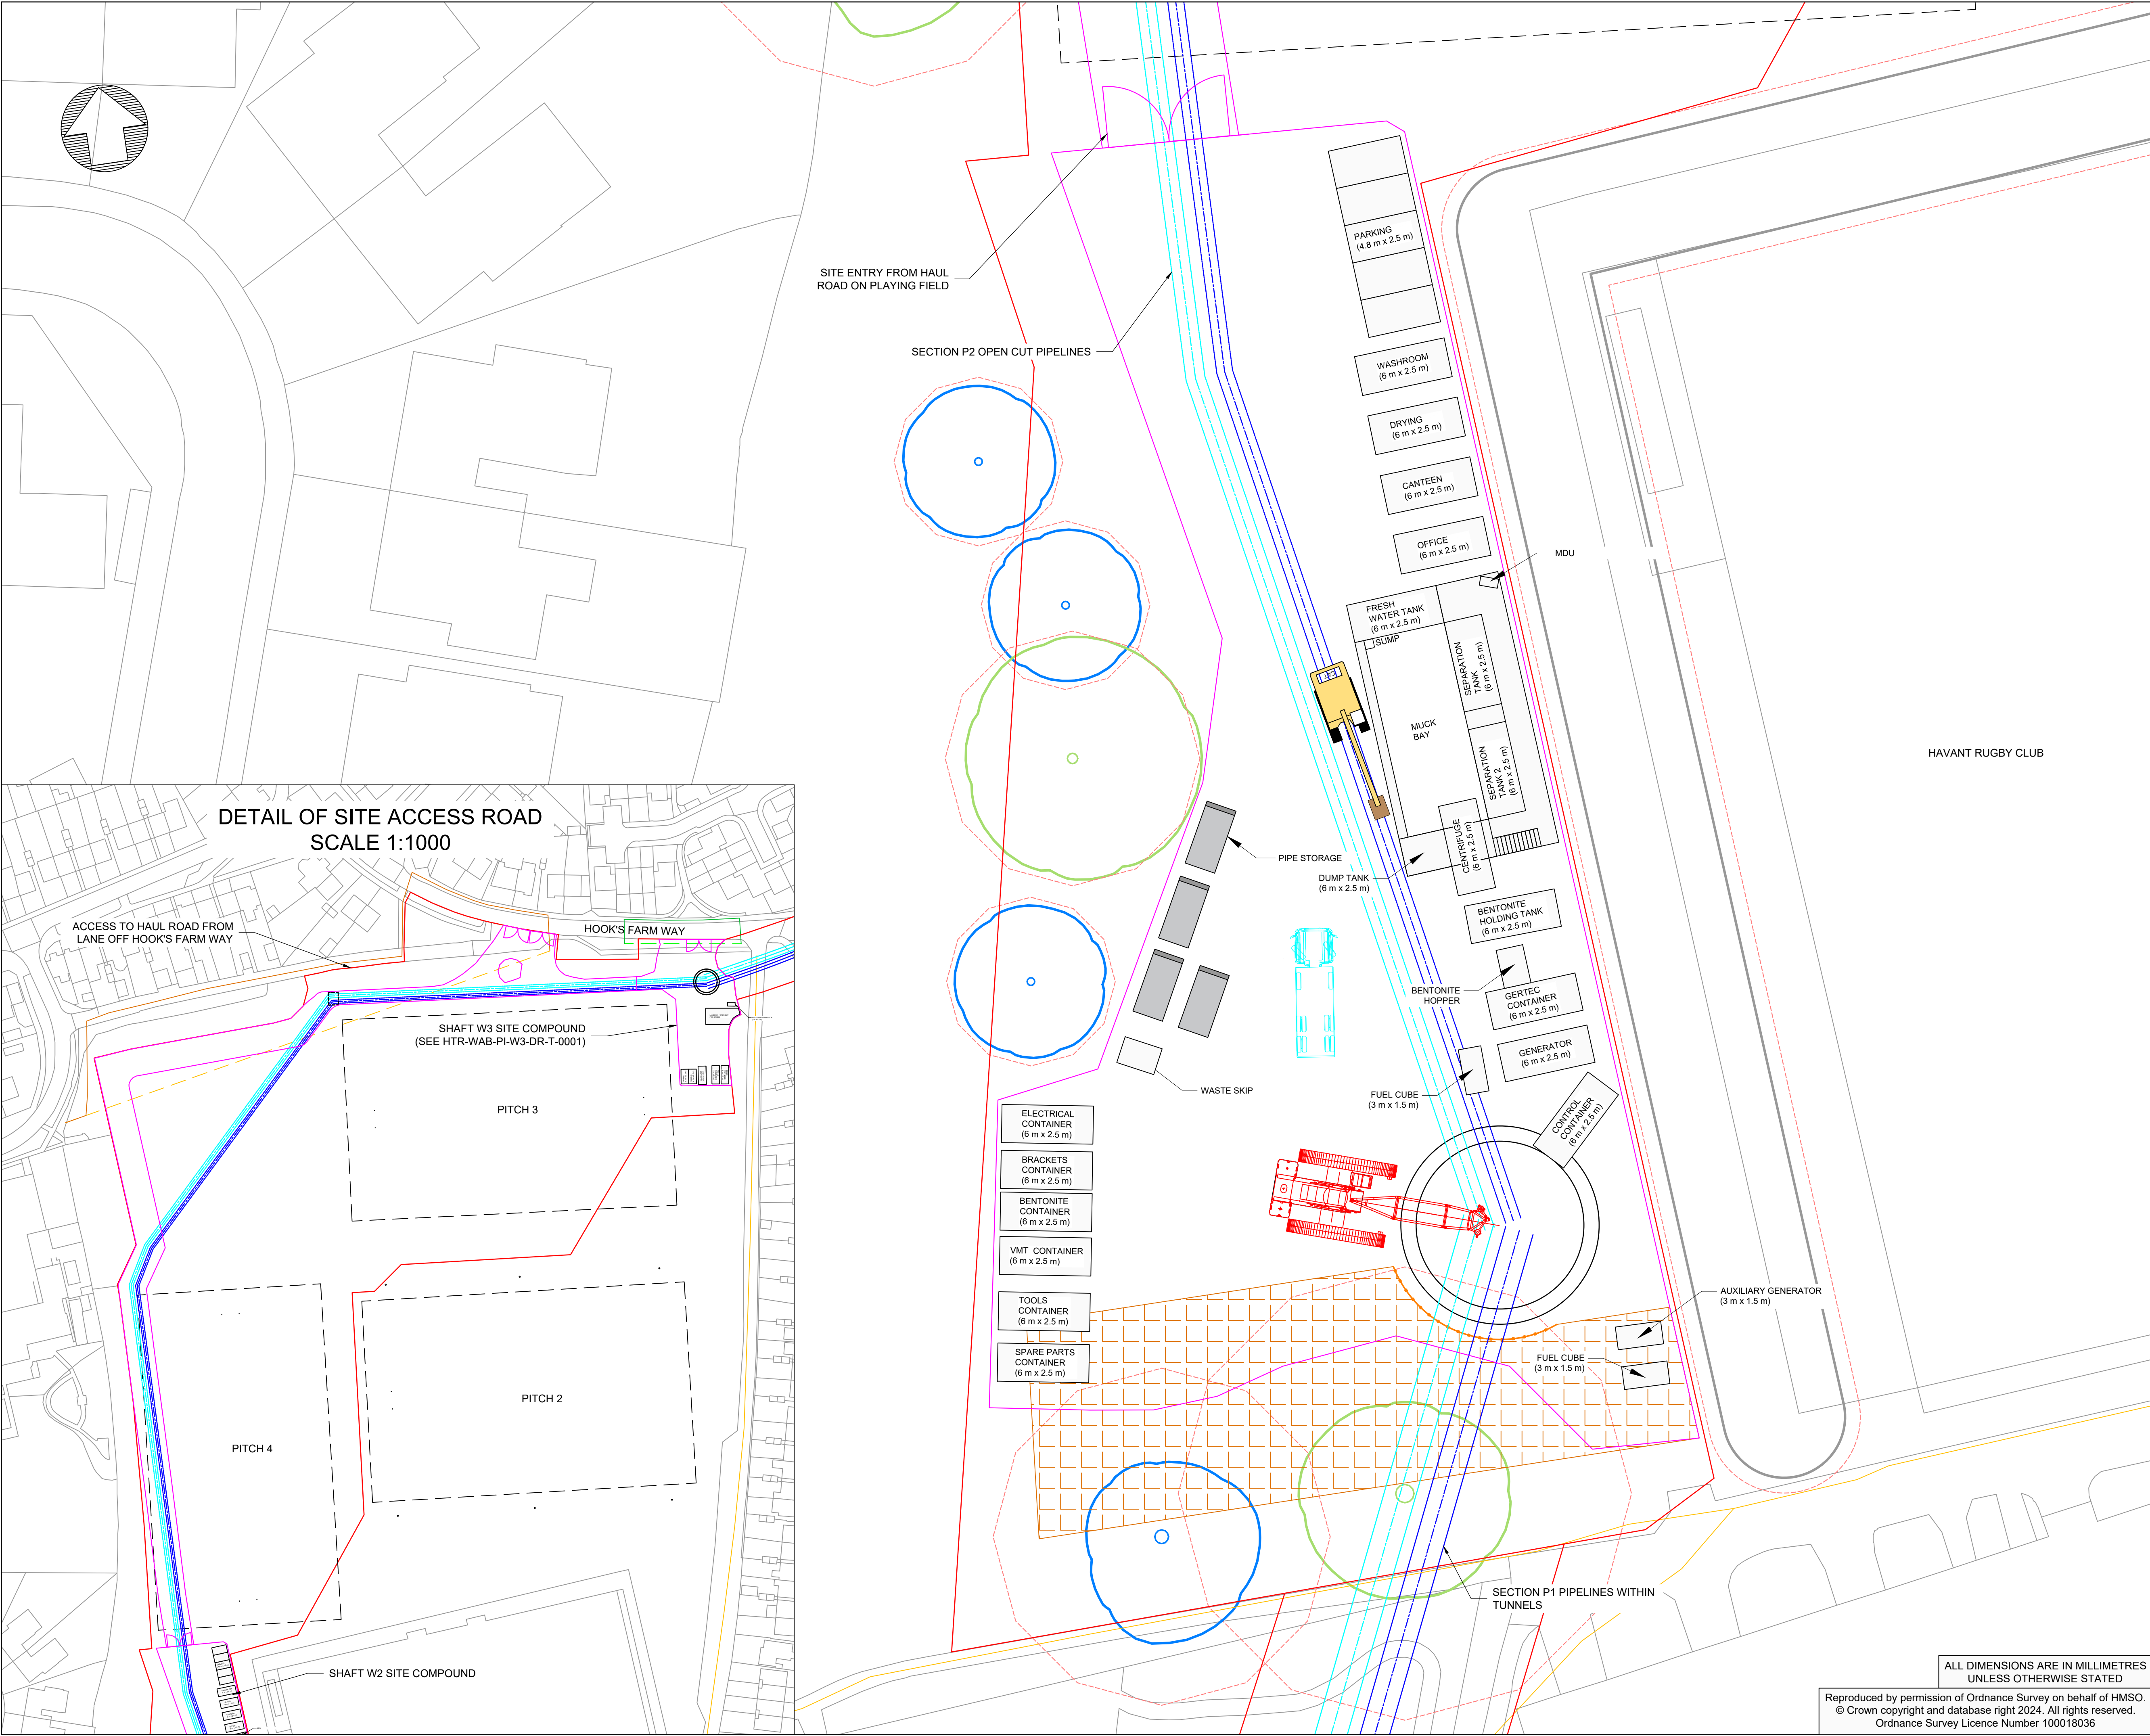

- Notes:
- THE TEMPORARY SITE COMPOUND SHOWN IS FOR CONSTRUCTION OF SHAFT W2 AND SECTION P1 PIPELINES.
 - FOR TEMPORARY SITE AREAS FOR CONSTRUCTION SECTION P2 OPEN CUT PIPELINES SEE HTR-WAB-PI-P2-DR-T-0002.
- Notes:

- FILL PIPELINE
- RETURN PIPELINE
- CONSTRUCTION SITE HOARDING
- REDLINE BOUNDARY
- RUGBY PITCH BOUNDARY
- PUBLIC RIGHT OF WAY
- ROOT PROTECTION MATTING
- PROTECTIVE FENCING
- CATEGORY A TREE
- CATEGORY B TREE
- CATEGORY U TREE
- CATEGORY C TREE
- ROOT PROTECTION AREA (RPA)

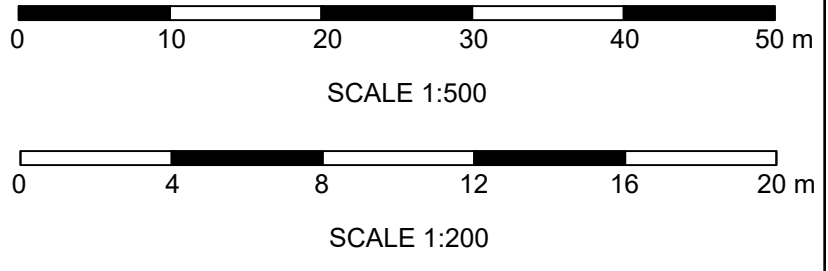



P04	JT	BP	BC	BOUNDARY CHANGES	07/02/24
P03	JT	BP	BC	FILL PIPELINE UPSIZING + P2 ROUTE CHANGE	22/12/23
P02	BP	JT	BP	DUAL PIPELINE OPTION	20/09/23
Rev	Dm	Ckd	By	Apv	Date




Drawing Suitability:	FOR CONSTRUCTION APPROVAL	Status:	S4
Contractors Drawing Number:	HTR-WAB-PI-W2-DR-T-0001		
Telephone:	Havant (023) 9249 9888		
Fax:	Havant (023) 9245 3632		
Website:	www.portsmouthwater.co.uk		
Registered Office:	PO Box 8 West Street Havant Hampshire PO9 1LG REGISTERED IN ENGLAND No. 2536455		
Date:	07/02/2024	Scale:	1:200
Sheet:	01 of 01	Sheet Size:	A1
Project Title:	HAVANT THICKET RESERVOIR		
Drawing Title:	BEDHAMPTON TO HTR PIPELINE SHAFT W2 SITE COMPOUND LAYOUT		
Portsmouth Water Drawing Number:		Rev:	P04

ALL DIMENSIONS ARE IN MILLIMETRES
UNLESS OTHERWISE STATED

Reproduced by permission of Ordnance Survey on behalf of HMSO.
© Crown copyright and database right 2024. All rights reserved.
Ordnance Survey Licence Number 100018036

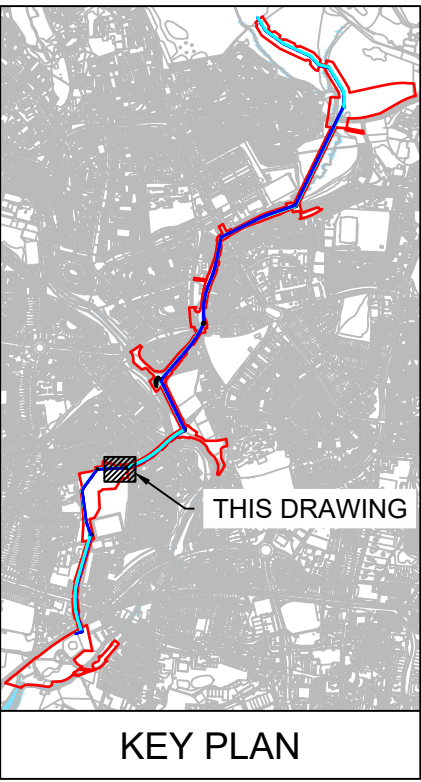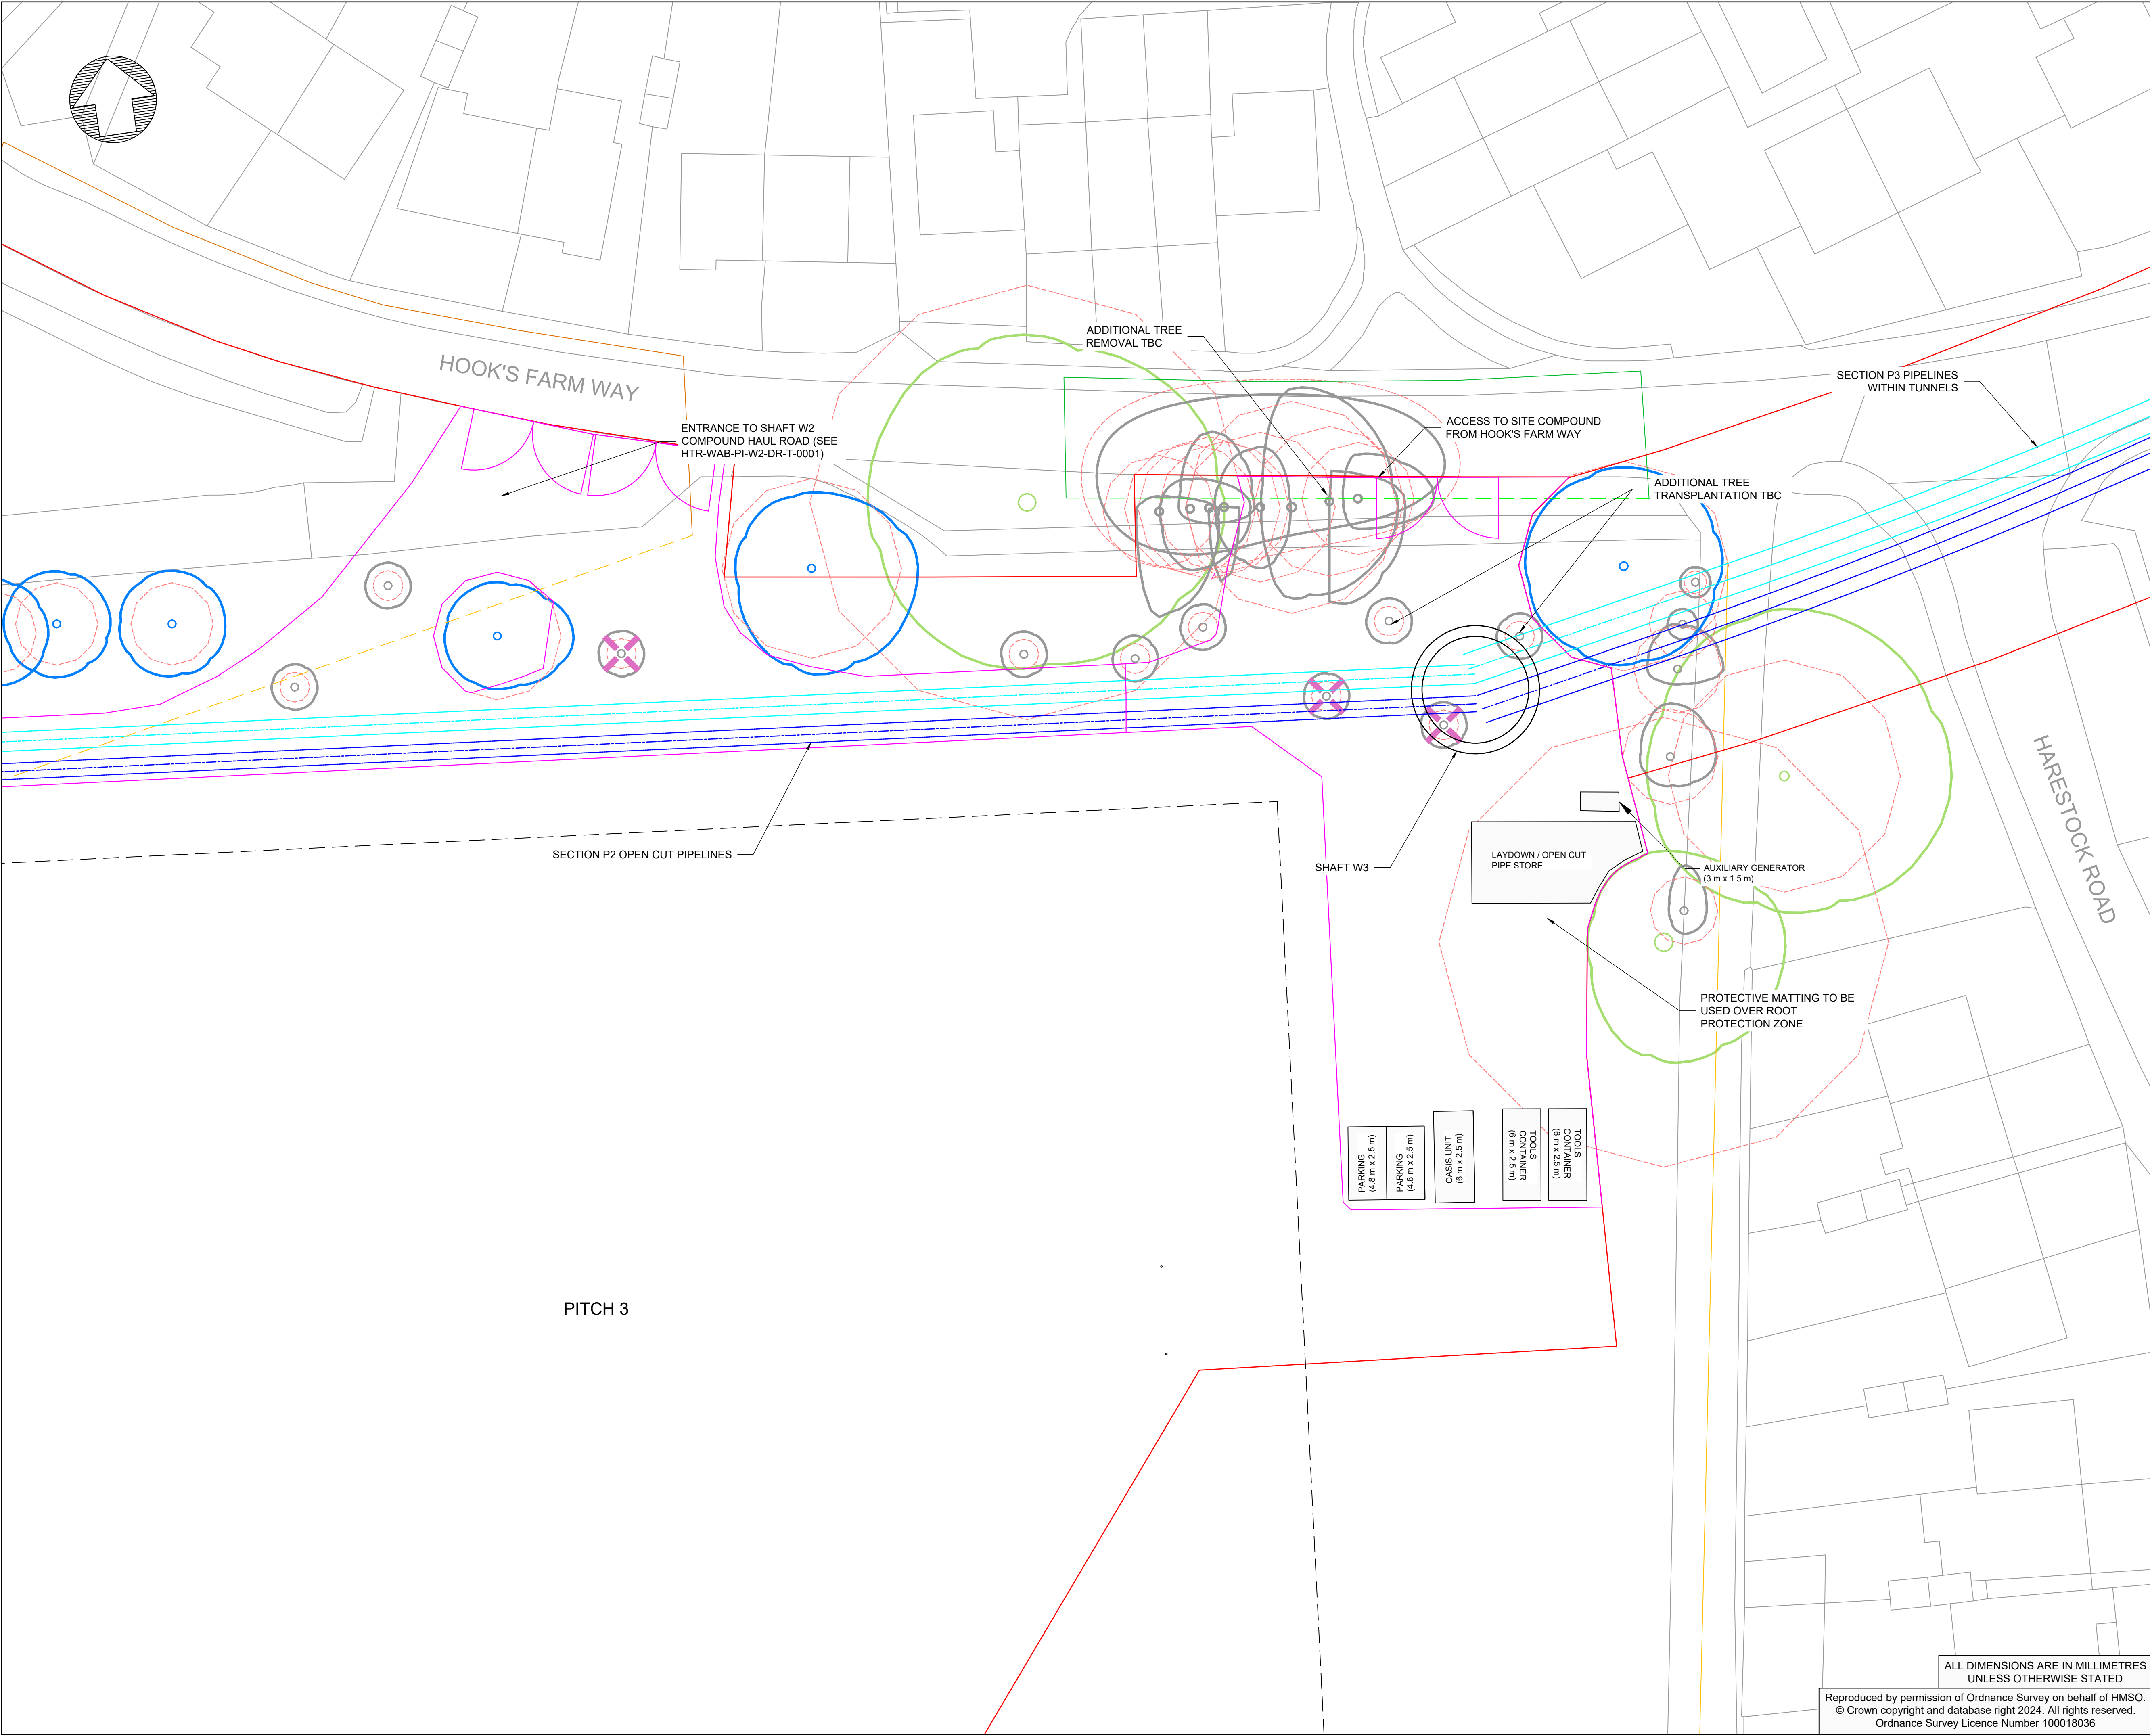

- Notes:
- THE TEMPORARY SITE COMPOUND SHOWN IS FOR CONSTRUCTION OF SHAFT W3 AND SECTION P3 PIPELINES.
 - FOR TEMPORARY SITE AREAS FOR CONSTRUCTION SECTION P2 OPEN CUT PIPELINES SEE HTR-WAB-PI-P2-DR-T-0002.
- FILL PIPELINE
 - RETURN PIPELINE
 - CONSTRUCTION SITE HOARDING
 - REDLINE BOUNDARY
 - RUGBY PITCH BOUNDARY
 - PUBLIC RIGHT OF WAY
 - PUBLIC RIGHT OF WAY CLOSURE
 - PROPOSED PUBLIC RIGHT OF WAY DIVERSION
 - FOOTPATH CLOSURE
 - PROPOSED FOOTPATH DIVERSION
 - CATEGORY A TREE
 - CATEGORY B TREE
 - CATEGORY U TREE
 - CATEGORY C TREE
 - ROOT PROTECTION AREA
 - TREE TO BE TRANSPLANTED

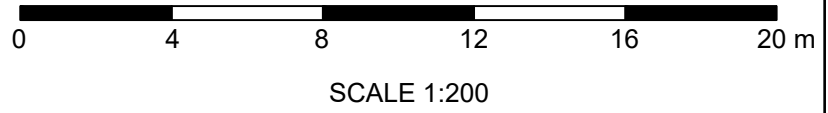

P04	JT	BP	BC	BOUNDARY CHANGE	07/02/24
P03	JT	BP	BC	FILL PIPELINE UPSIZE + SHAFT POSITION CHANGE	21/12/23
P02	BP	JT	BP	DUAL PIPELINE OPTION	20/09/23
Rev	Dm	Ckd	Apv	Description	Date
	By	By	By		

WARD & BURKE

Drawing Suitability: FOR CONSTRUCTION APPROVAL Status: S4
Contractors Drawing Number: HTR-WAB-PI-W3-DR-T-0001

Telephone: Havant (023) 9249 9888
Fax: Havant (023) 9245 3632
Website: www.portsmouthwater.co.uk
Registered Office: PO Box 8 West Street
Havant Hampshire PO9 1LG
REGISTERED IN ENGLAND No. 2536455



Date: 07/02/2024 Scale: 1:200 Sheet: 01 of 01 Sheet Size: A1


Project Title: HAVANT THICKET RESERVOIR

Drawing Title: BEDHAMPTON TO HTR PIPELINE
SHAFT W3
SITE COMPOUND LAYOUT


ALL DIMENSIONS ARE IN MILLIMETRES
UNLESS OTHERWISE STATED

Reproduced by permission of Ordnance Survey on behalf of HMSO.
© Crown copyright and database right 2024. All rights reserved.
Ordnance Survey Licence Number 100018036

Portsmouth Water Drawing Number: Rev: P04

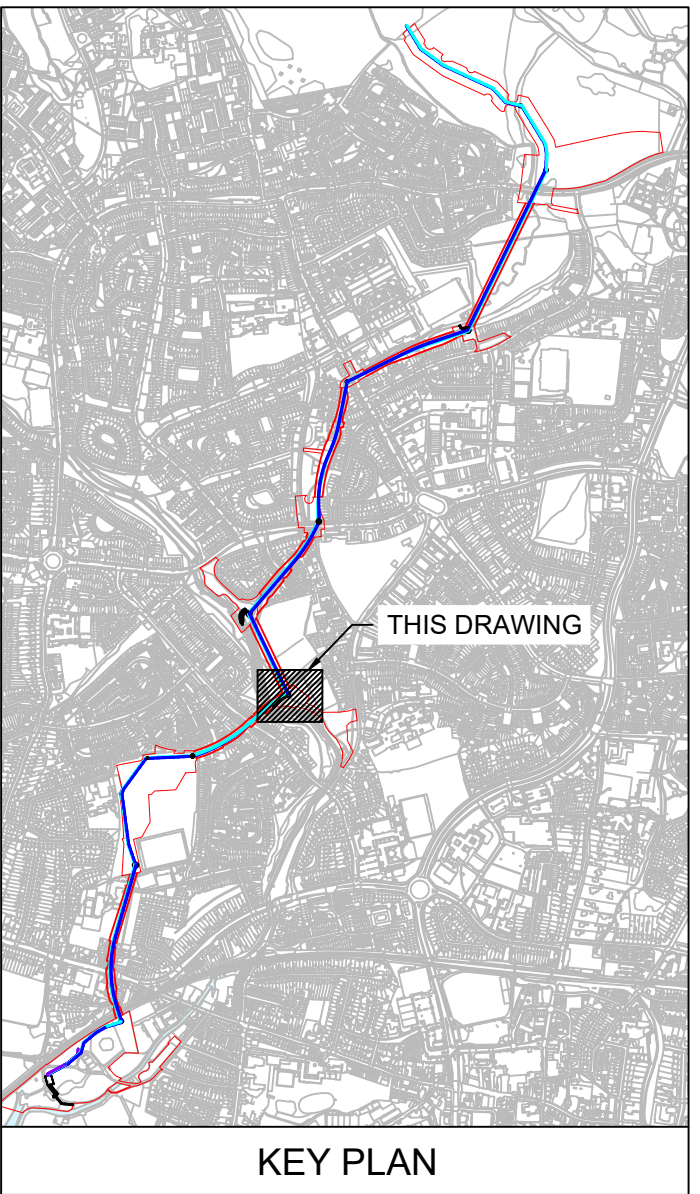

	FILL PIPELINE
	RETURN PIPELINE
	CONSTRUCTION SITE HOARDING
	REDLINE BOUNDARY
	PUBLIC RIGHT OF WAY
	PUBLIC RIGHT OF WAY CLOSURE
	PROPOSED PUBLIC RIGHT OF WAY DIVERSION
	FOOTPATH CLOSURE
	PROPOSED FOOTPATH DIVERSION
	ROOT PROTECTION MATTING
	CATEGORY A TREE
	CATEGORY B TREE
	CATEGORY U TREE
	CATEGORY C TREE
	ROOT PROTECTION AREA (RPA)

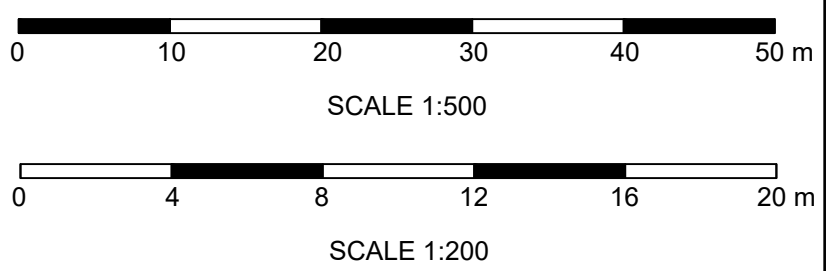

P05 A4	BPa	BP	BC	PLANNING VERSION	29/05/24
P04 A4	JT	BP	BC	PLANNING VERSION	03/05/24
P03 S4	JT	BP	BC	FILL PIPELINE UPSIZING	07/02/24
Rev	Dm By	Ckd By	App By	Description	Date



Drawing Suitability: APPROVED FOR DETAILED DESIGN	Status: A4
Contractors Drawing Number: HTR-WAB-PI-W4-DR-T-0001	

Telephone: Havant (023) 9249 9888
Fax: Havant (023) 9245 3632
Website: www.portsmouthwater.co.uk
Registered Office: PO Box 8 West Street
Havant Hampshire PO9 1LG
REGISTERED IN ENGLAND No. 2536455

Date: 29/05/2024	Scale: 1:200	Sheet: 01 of 01	Sheet Size: A1
---------------------	-----------------	--------------------	-------------------



HAVANT THICKET RESERVOIR

Drawing Title:

BEDHAMPTON TO HTR PIPELINE
SHAFT W4
SITE COMPOUND LAYOUT

Portsmouth Water Drawing Number:	Rev: P05
----------------------------------	-------------


Reproduced by permission of Ordnance Survey on behalf of HMSO
© Crown copyright and database right 2024. All rights reserved.
Ordnance Survey Licence Number 100018036

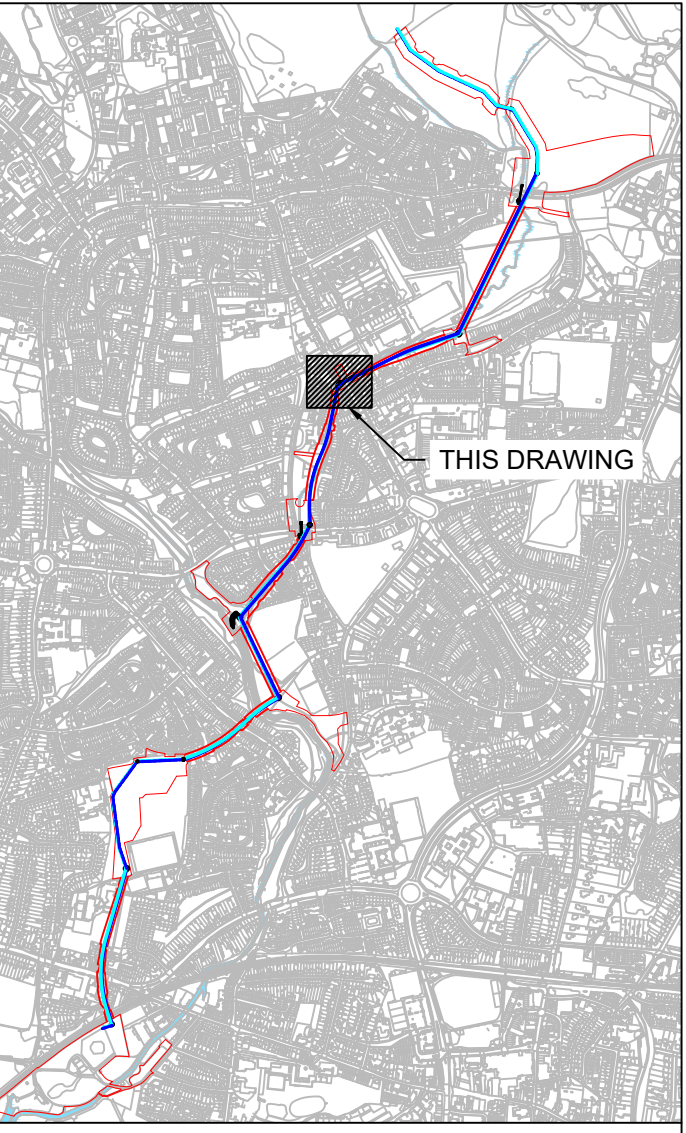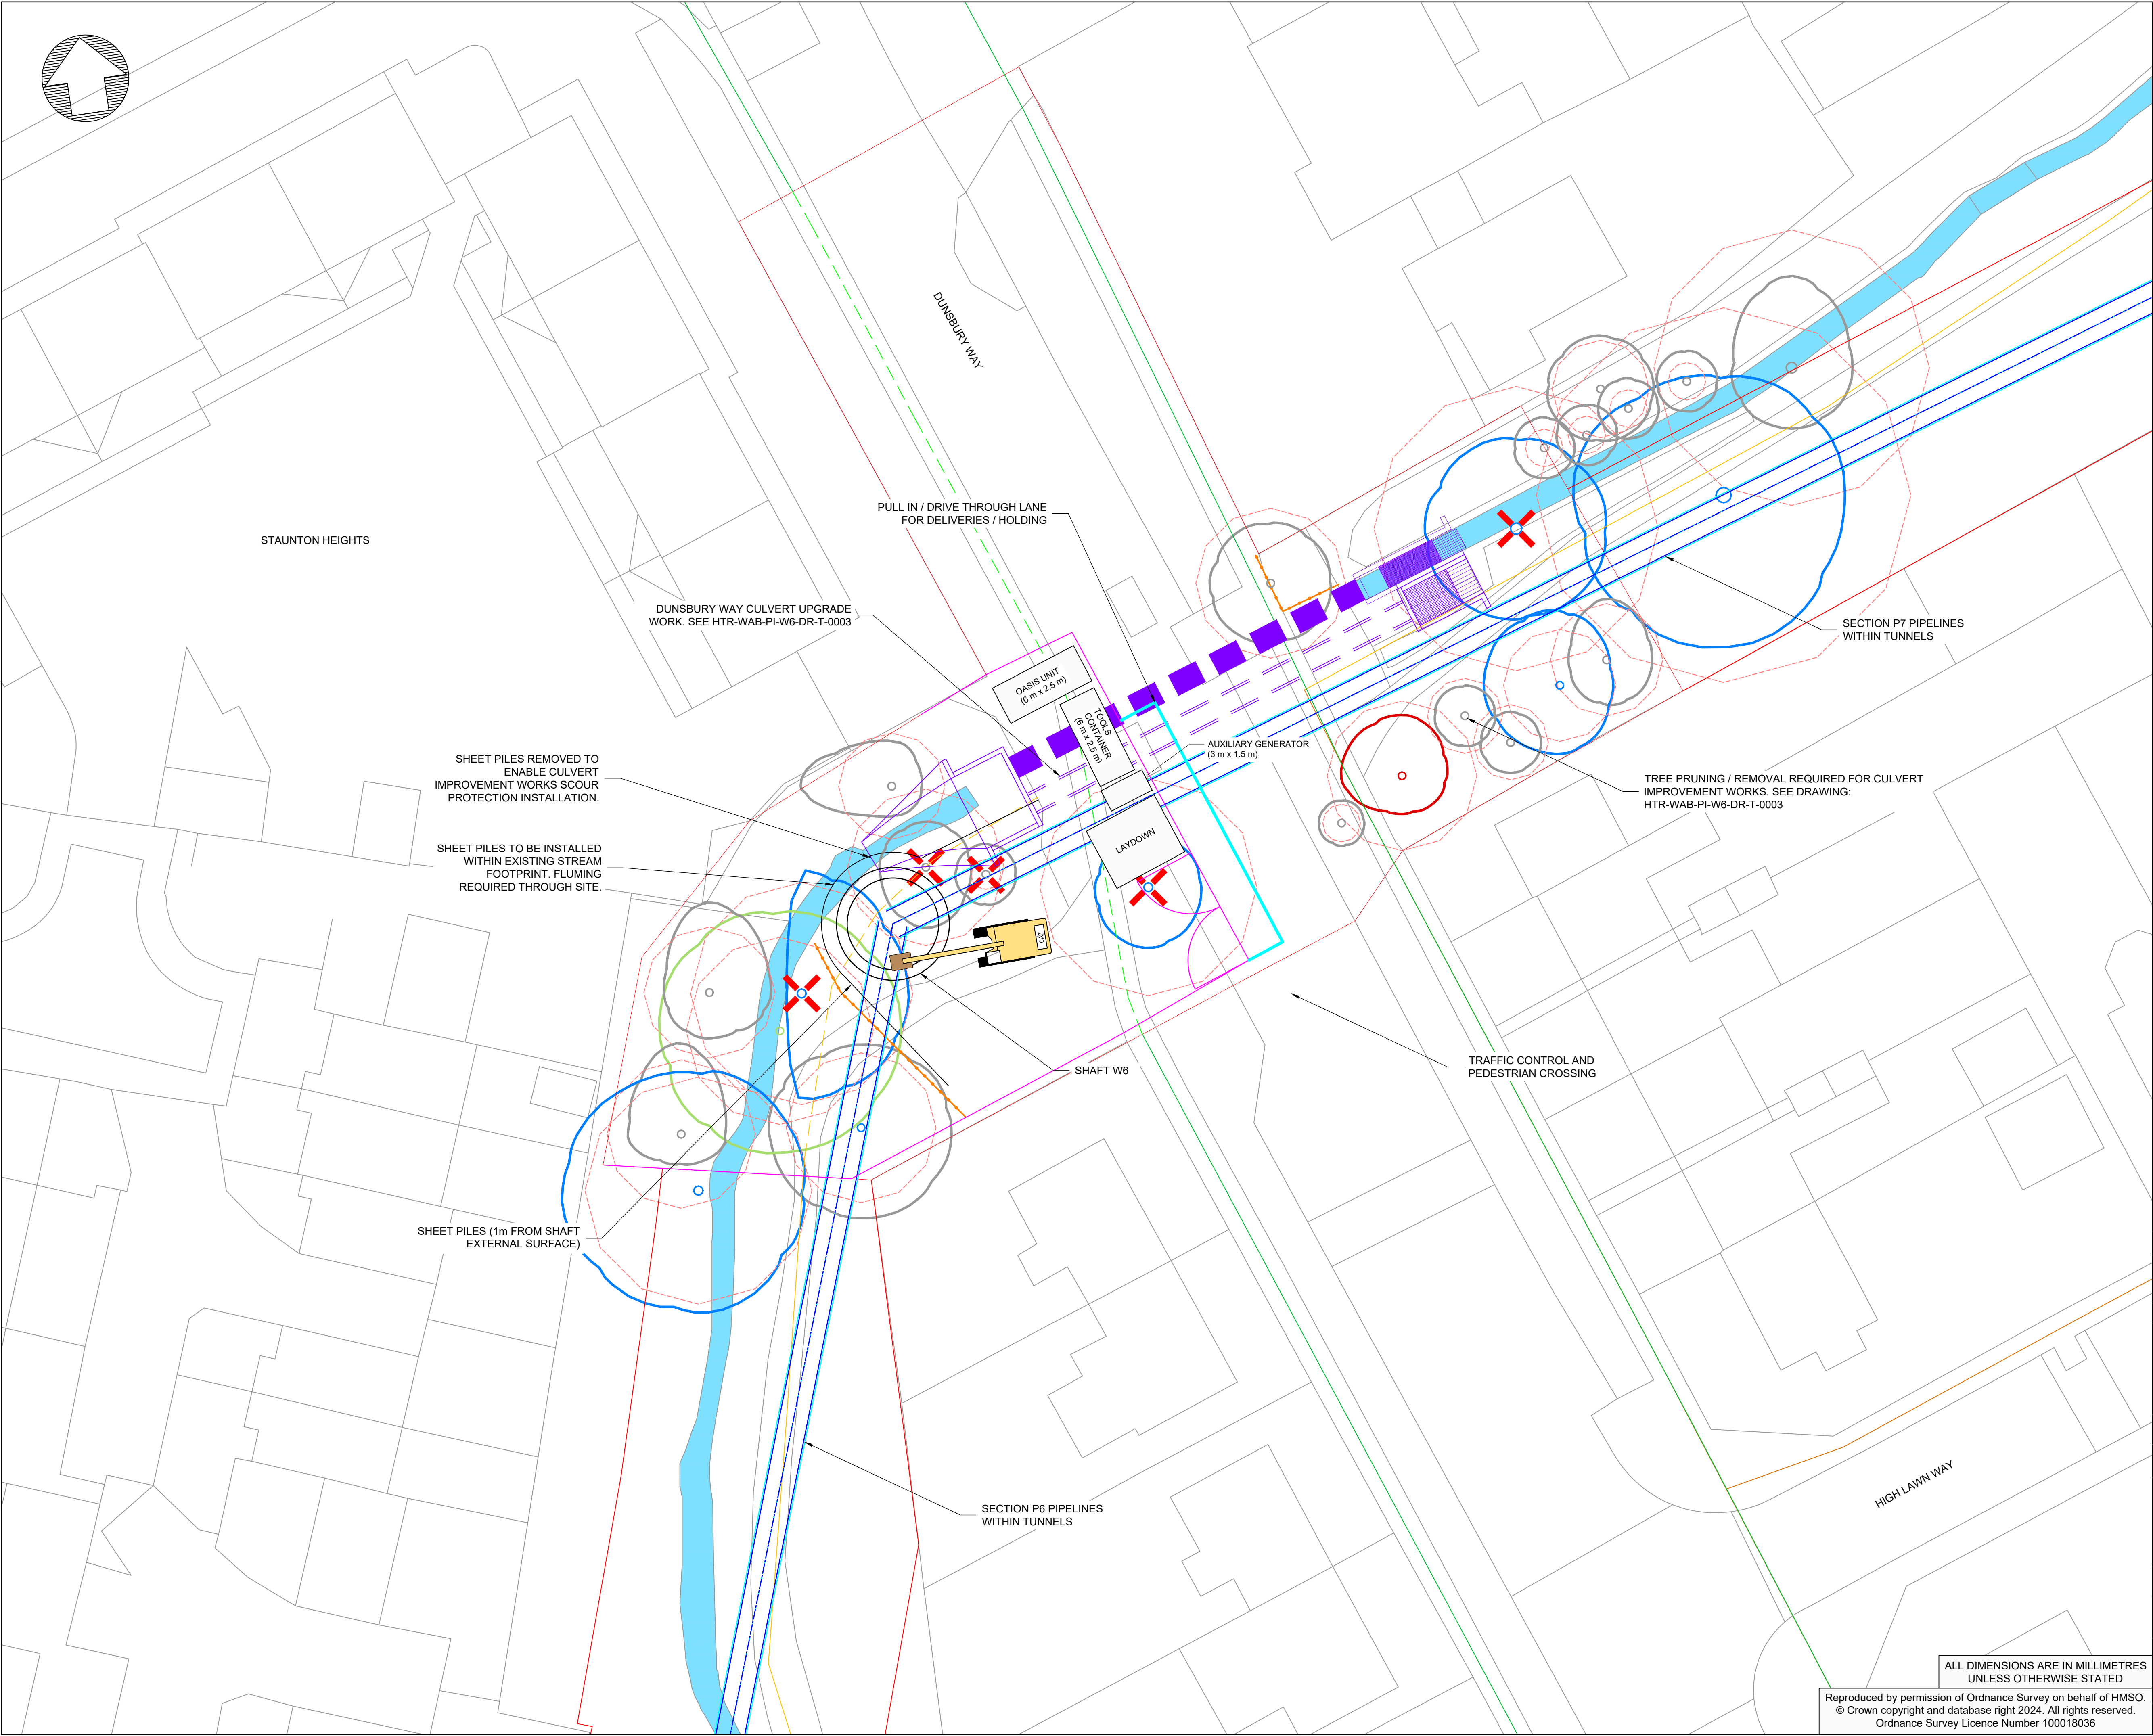

Notes:

1. THE PUBLIC RIGHT OF WAY AND FOOTPATH CLOSURES AND DIVERSIONS ARE FOR THE SHAFT, TUNNEL AND PIPE INSTALLATION WORKS. ADDITIONAL AND/OR MODIFIED CLOSURES FOR THE CULVERT UPGRADE WORKS ARE NOT SHOWN.

- FILL PIPELINE
- RETURN PIPELINE
- CONSTRUCTION SITE HOARDING
- REDLINE BOUNDARY
- VEHICLE PULL IN BAY
- PUBLIC RIGHT OF WAY
- PUBLIC RIGHT OF WAY CLOSURE
- PROPOSED PUBLIC RIGHT OF WAY DIVERSION
- FOOTPATH CLOSURE
- PROPOSED FOOTPATH DIVERSION
- CULVERT UPGRADE WORKS
- PROTECTIVE FENCING
- CATEGORY A TREE
- CATEGORY B TREE
- CATEGORY U TREE
- CATEGORY C TREE
- ROOT PROTECTION AREA
- TREE REMOVAL TO FACILITATE WORKS

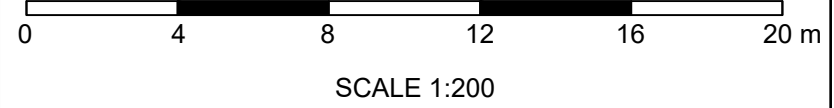

P03	JT	BP	BC	FILL PIPELINE UPSIZING	07/02/24
P02	BP	JT	BC	REVISED SHAFT DIAMETER	15/09/23
P01	RD	BP	BC	PLANNING SUBMISSION	12/05/23
Rev	Dm	Ckd	App	Description	Date
	By	By	By		

WARD & BURKE

Drawing Suitability: FOR CONSTRUCTION APPROVAL Status: S4

Contractors Drawing Number: HTR-WAB-PI-W6-DR-T-0001

Telephone: Havant (023) 9249 9888
Fax: Havant (023) 9245 3632
Website: www.portsmouthwater.co.uk
Registered Office: PO Box 8 West Street
Havant Hampshire PO9 1LG
REGISTERED IN ENGLAND No. 2536455



Date: 07/02/2024 Scale: 1:200 Sheet: 01 of 01 Sheet Size: A1



Project Title: HAVANT THICKET RESERVOIR

Drawing Title: BEDHAMPTON TO HTR PIPELINE
SHAFT W6
SITE COMPOUND LAYOUT


Portsmouth Water Drawing Number: Rev: P03

ALL DIMENSIONS ARE IN MILLIMETRES
UNLESS OTHERWISE STATED

Reproduced by permission of Ordnance Survey on behalf of HMSO.
© Crown copyright and database right 2024. All rights reserved.
Ordnance Survey Licence Number 100018036

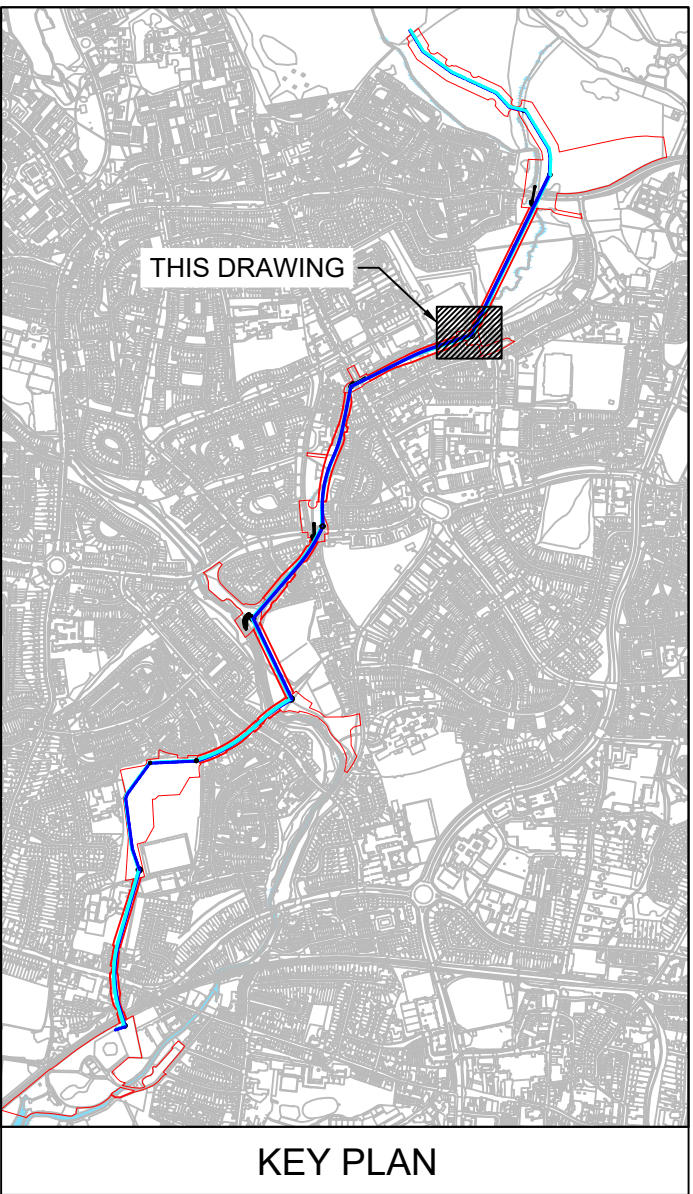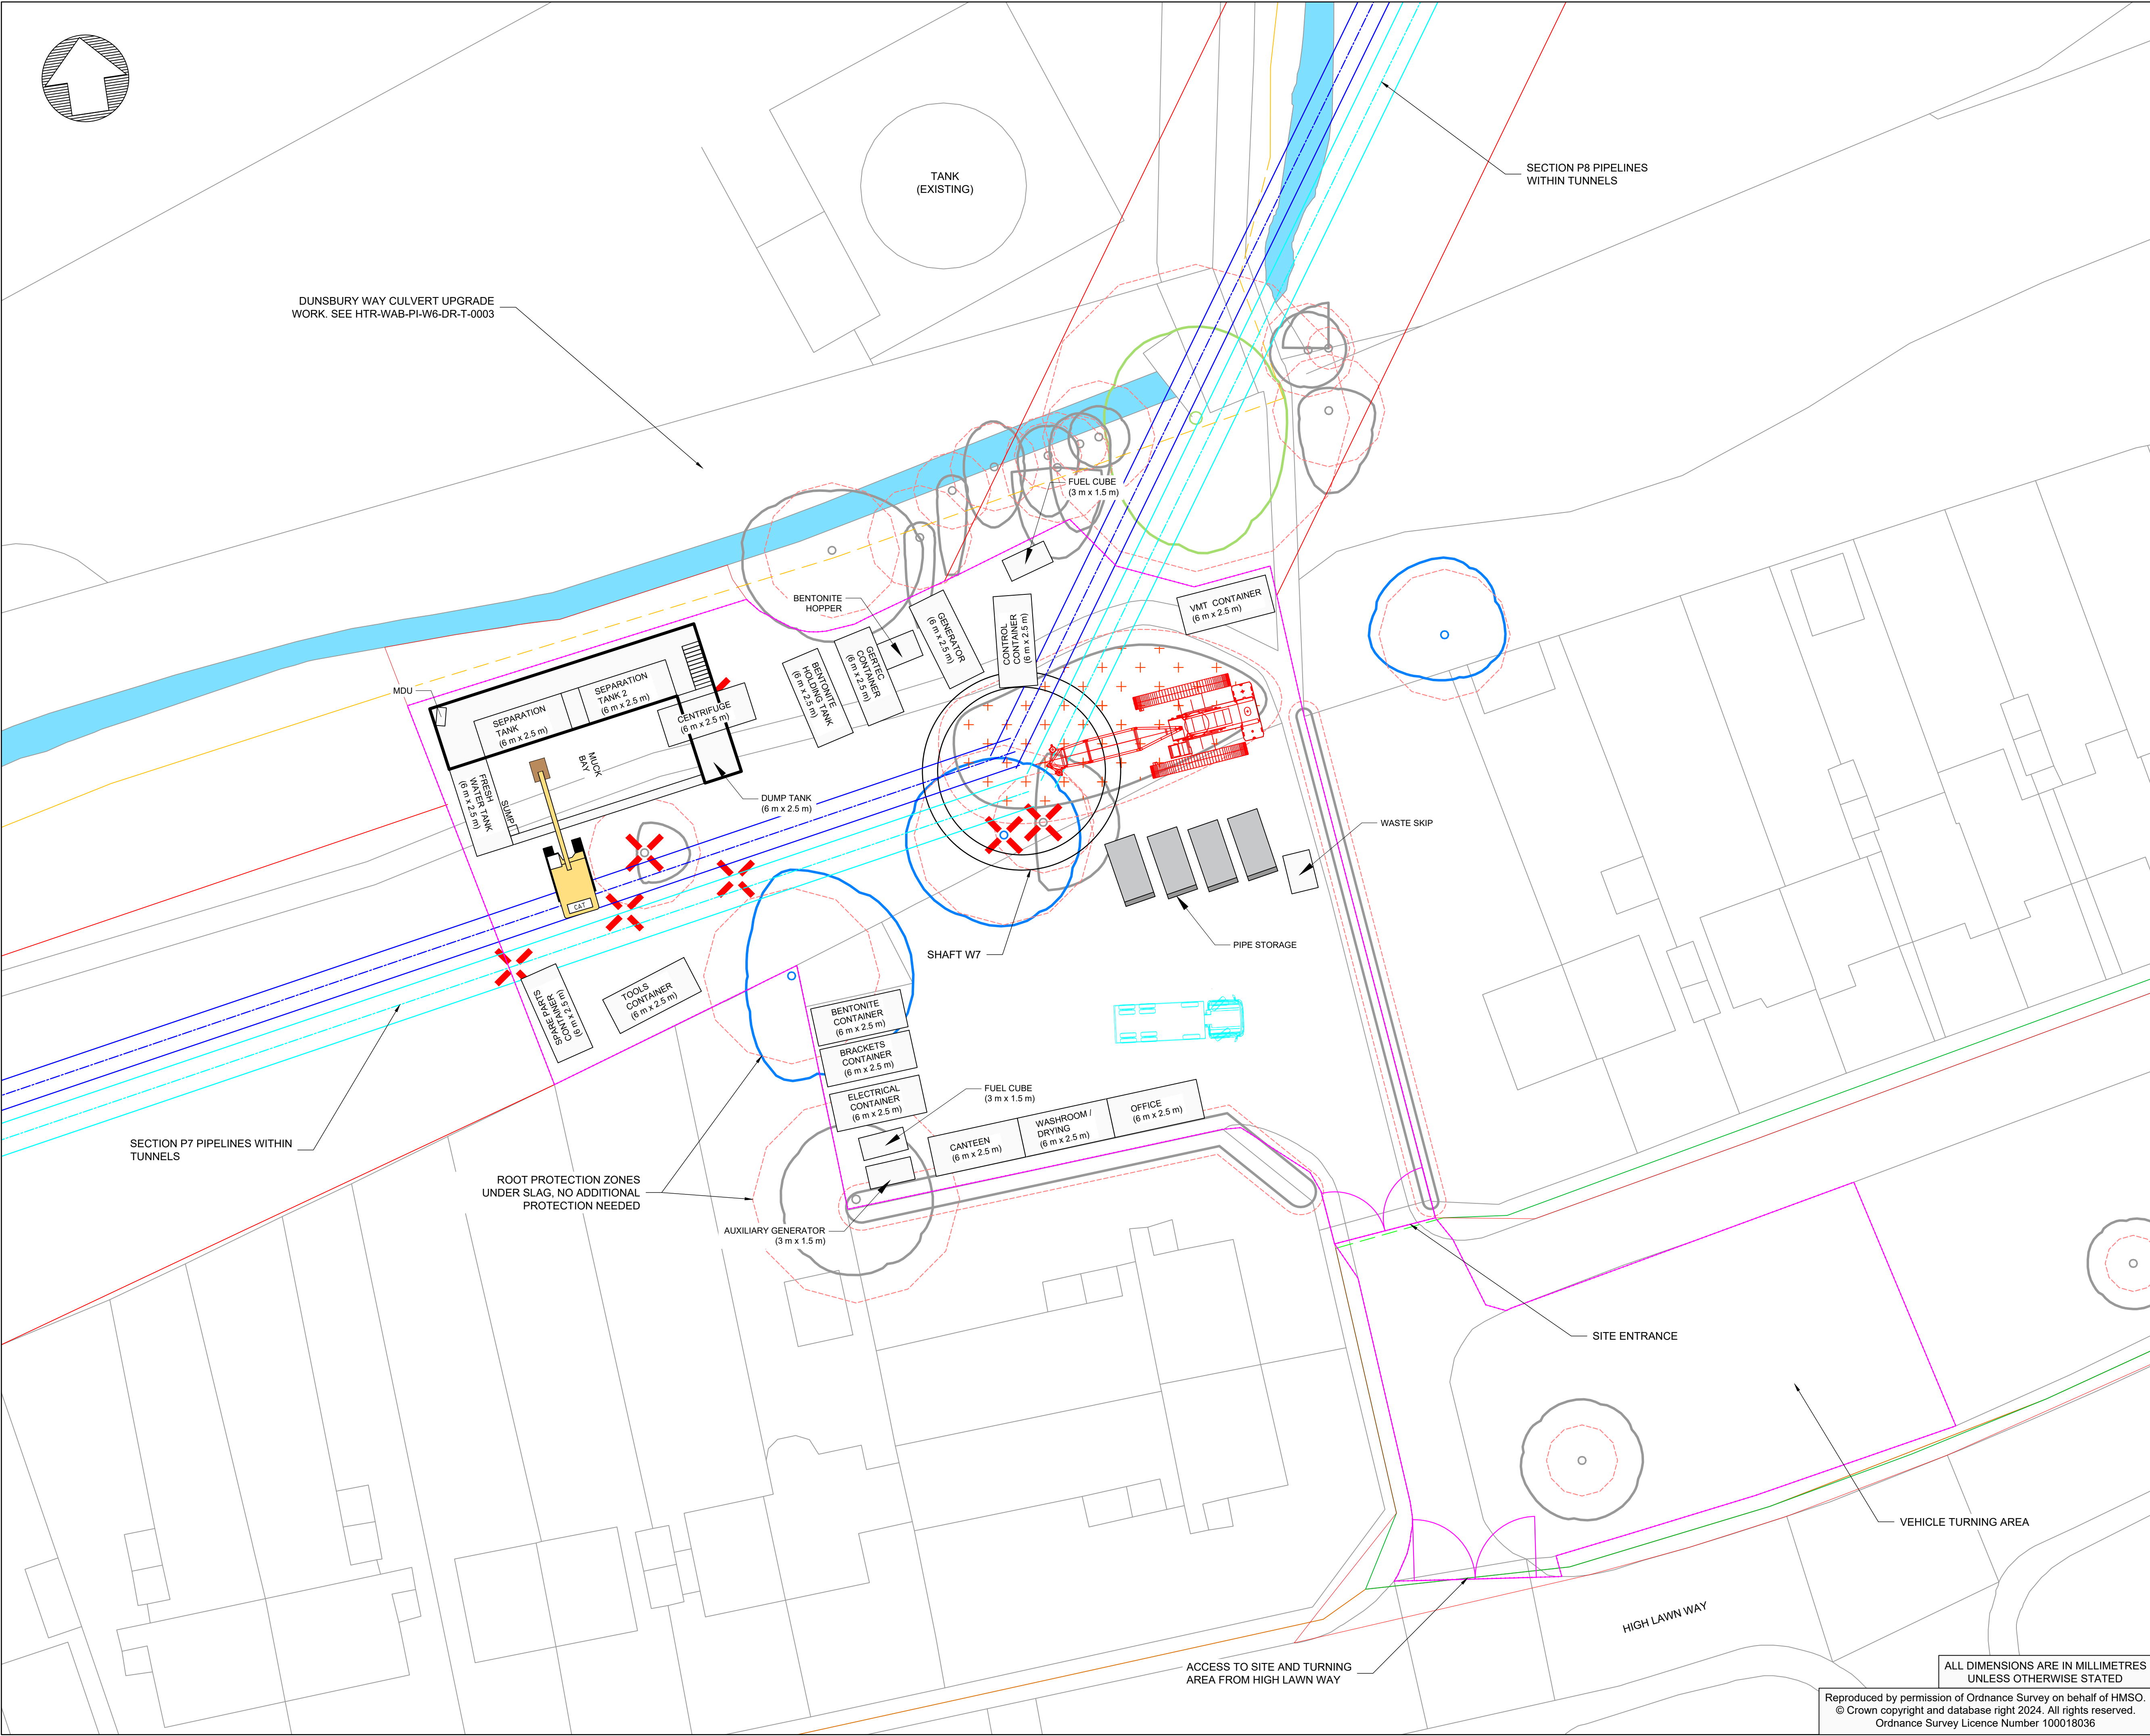

- Notes:
- FILL PIPELINE
 - RETURN PIPELINE
 - CONSTRUCTION SITE HOARDING
 - REDLINE BOUNDARY
 - PUBLIC RIGHT OF WAY
 - PUBLIC RIGHT OF WAY CLOSURE
 - PROPOSED PUBLIC RIGHT OF WAY DIVERSION
 - FOOTPATH CLOSURE
 - PROPOSED FOOTPATH DIVERSION
 - CATEGORY A TREE
 - CATEGORY B TREE
 - CATEGORY U TREE
 - CATEGORY C TREE
 - ROOT PROTECTION AREA
 - TREE REMOVAL TO FACILITATE WORKS
 - TREE GROUP/HEDGE REMOVAL TO FACILITATE WORKS

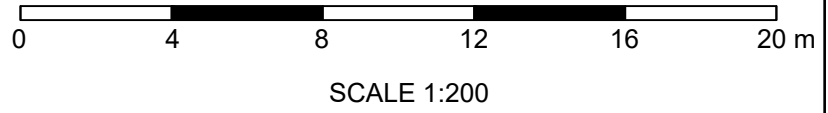

P03	JT	BP	BC	FILL PIPELINE UPSIZING	07/02/24
S4					
P02	BP	JT	BP	DUAL PIPELINE OPTION	20/09/23
S4					
P01	RD	BP	BC	PLANNING SUBMISSION	12/05/23
S4					
Rev	Dm	Ckd	Apv	Description	Date
By	By	By	By		

WARD & BURKE

Drawing Suitability:	FOR CONSTRUCTION APPROVAL	Status:	S4
Contractors Drawing Number:	HTR-WAB-PI-W7-DR-T-0001		

Telephone: Havant (023) 9249 9888
Fax: Havant (023) 9245 3632
Website: www.portsmouthwater.co.uk
Registered Office: PO Box 8 West Street
Havant Hampshire PO9 1LG
REGISTERED IN ENGLAND No. 2536455



Date:	07/02/2024	Scale:	S4	Sheet:	01 of 01	Sheet Size:	A1
-------	------------	--------	----	--------	----------	-------------	----



Project Title:
HAVANT THICKET RESERVOIR

Drawing Title:
BEDHAMPTON TO HTR PIPELINE
SHAFT W7
SITE COMPOUND LAYOUT

Portsmouth Water Drawing Number:	Rev:
	P03

ALL DIMENSIONS ARE IN MILLIMETRES
UNLESS OTHERWISE STATED

Reproduced by permission of Ordnance Survey on behalf of HMSO.
© Crown copyright and database right 2024. All rights reserved.
Ordnance Survey Licence Number 100018036

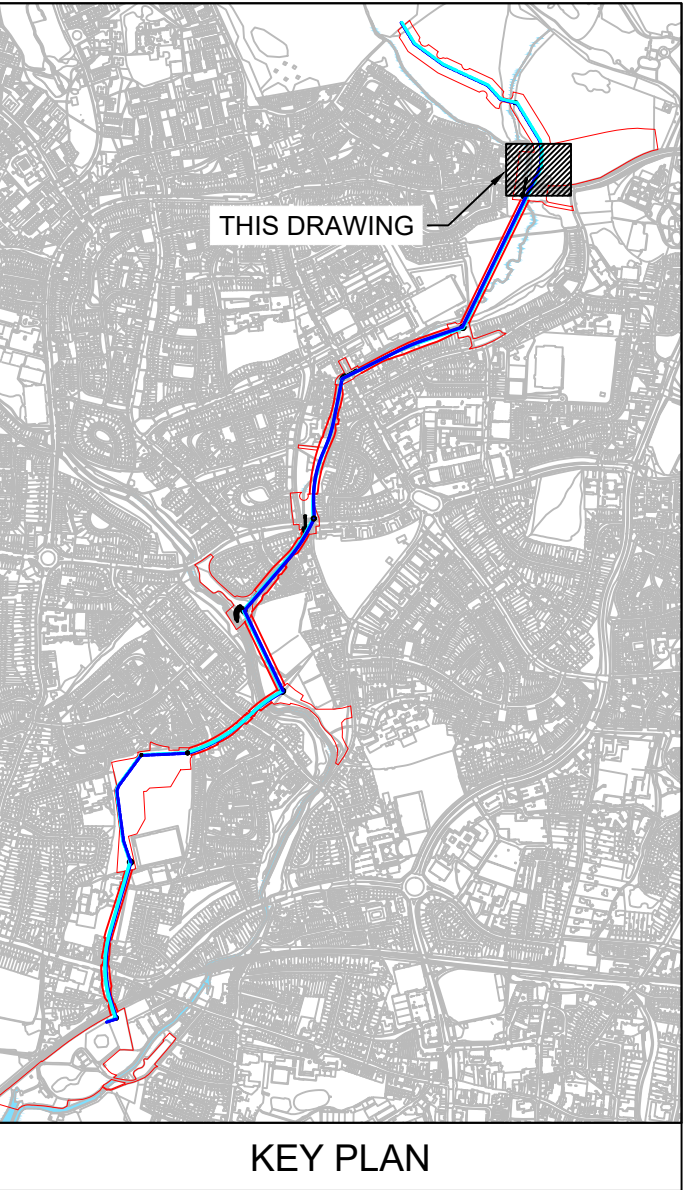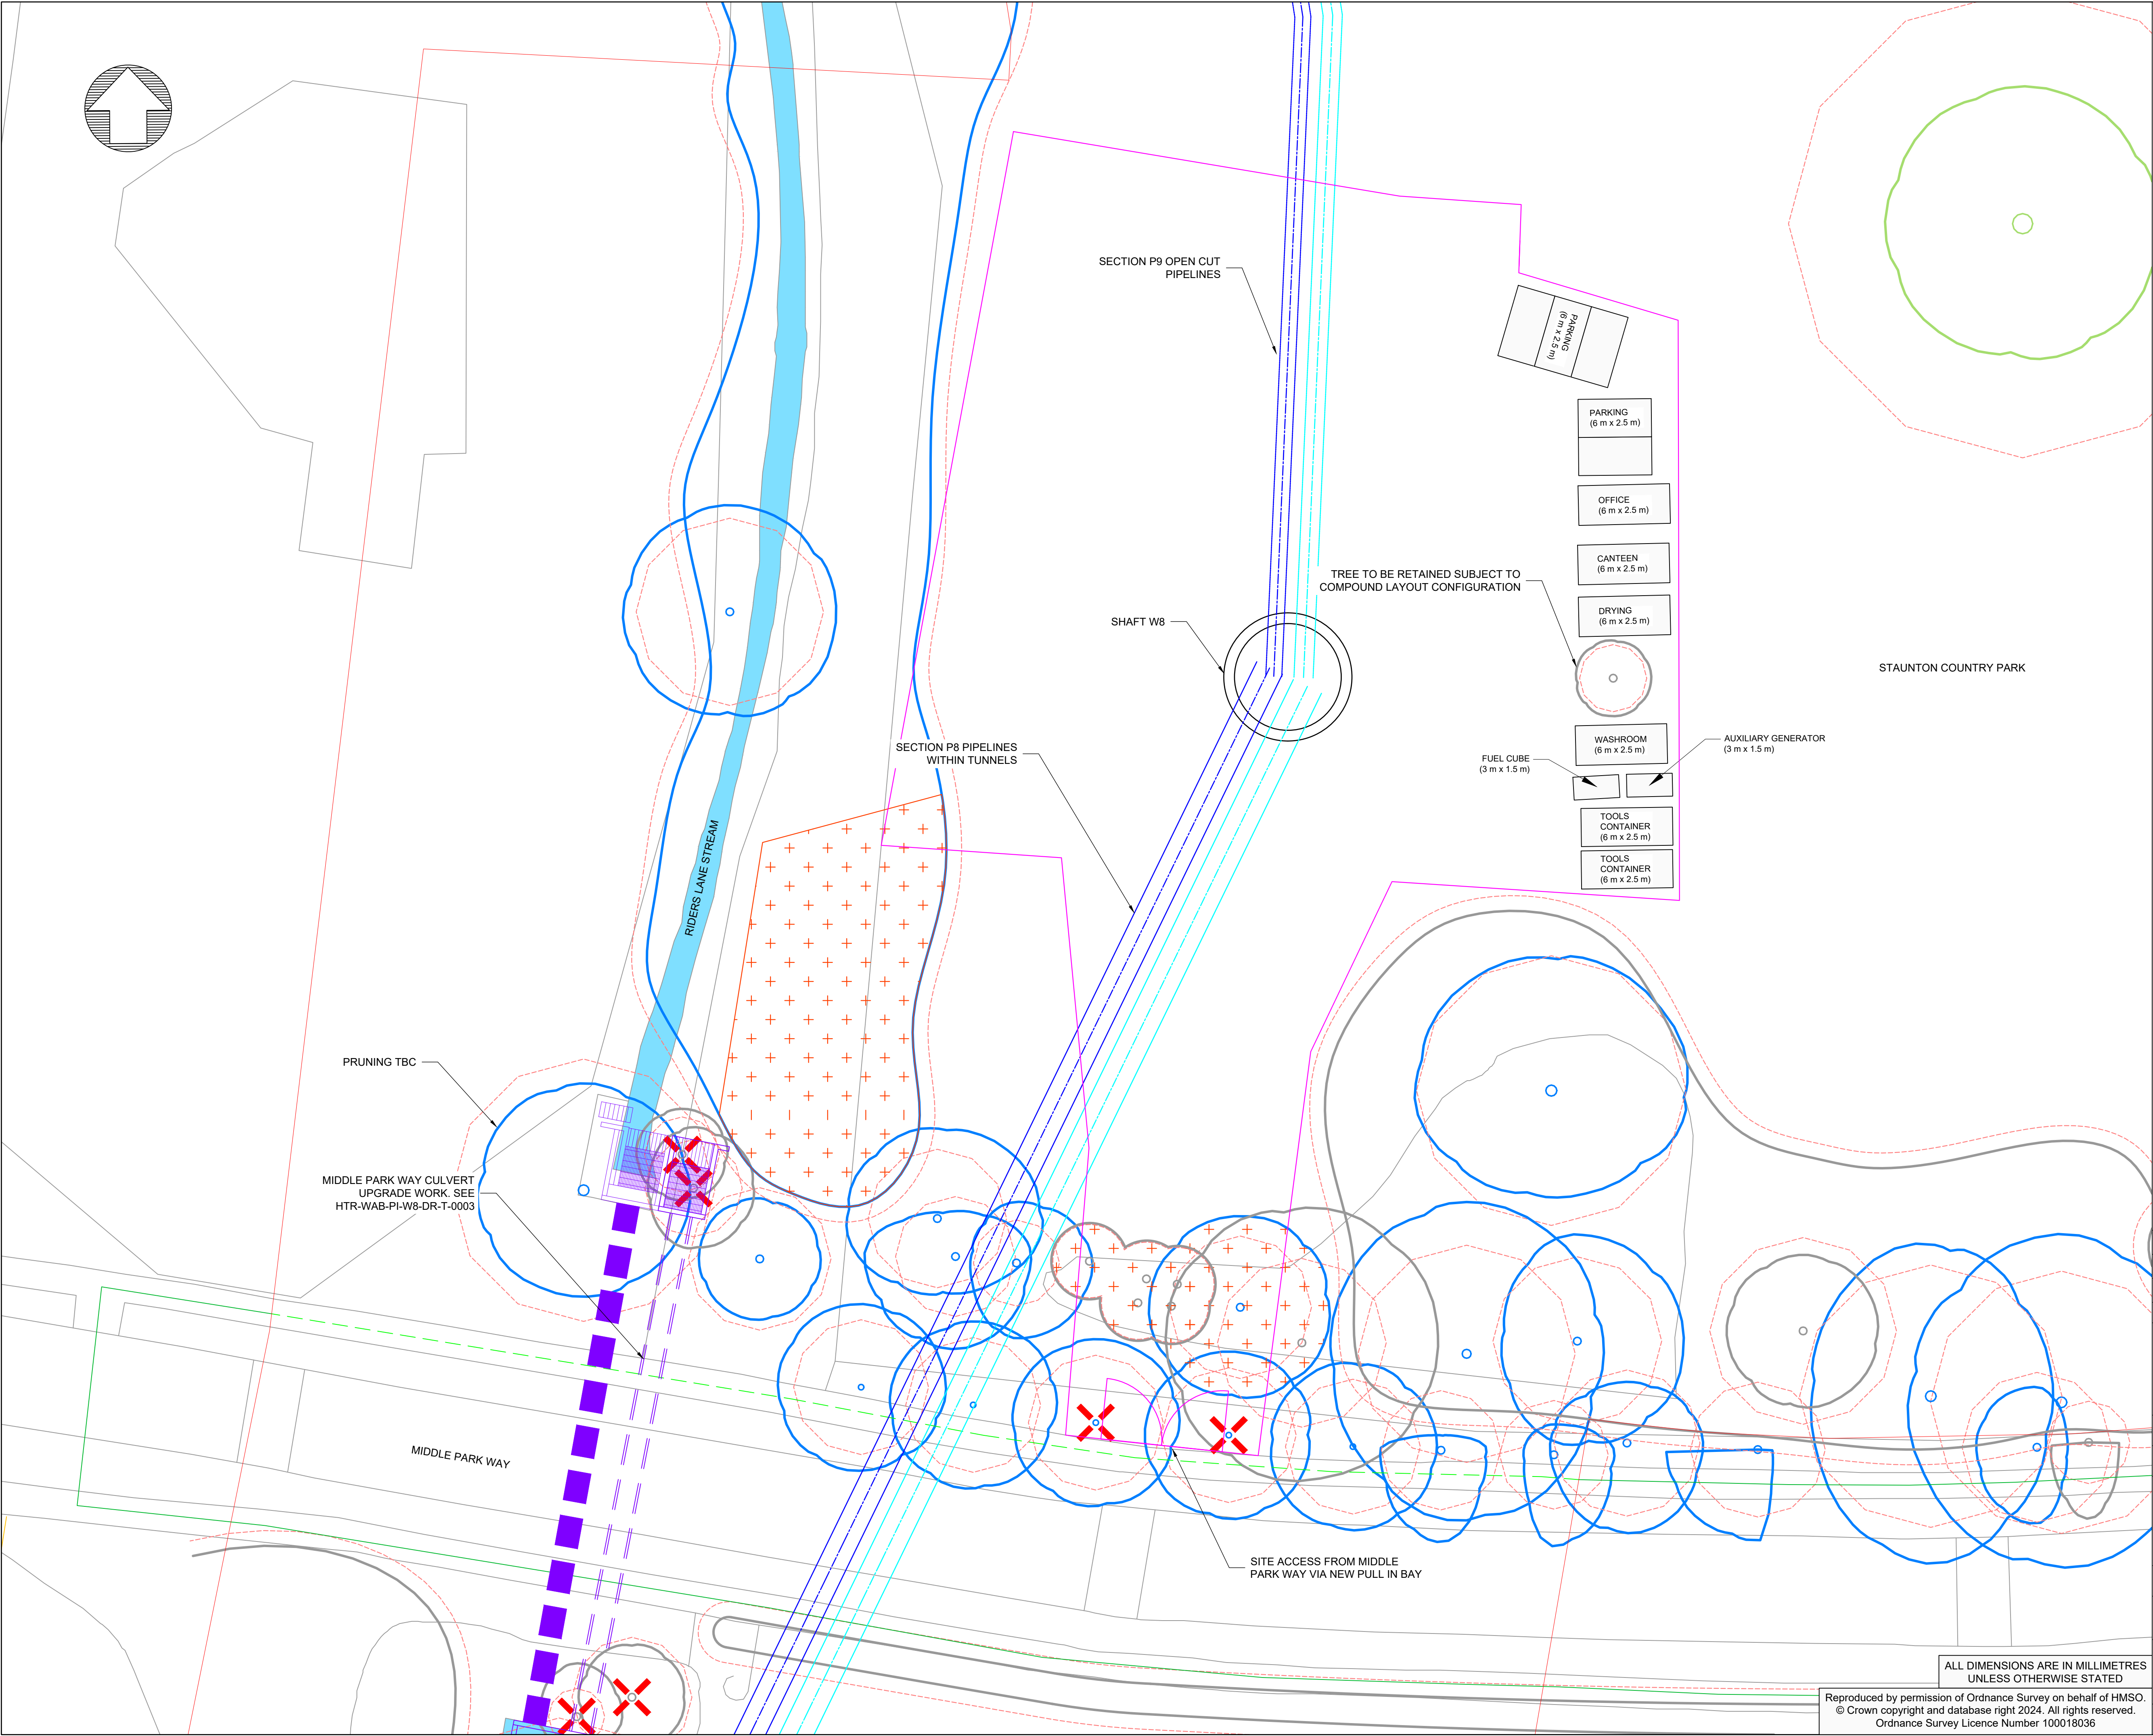

- Notes:
1. THE PUBLIC RIGHT OF WAY AND FOOTPATH CLOSURES AND DIVERSIONS ARE FOR THE SHAFT, TUNNEL AND PIPE INSTALLATION WORKS. ADDITIONAL AND/OR MODIFIED CLOSURES FOR THE CULVERT UPGRADE WORKS ARE NOT SHOWN.
 2. THE TEMPORARY SITE COMPOUND SHOWN IS FOR CONSTRUCTION OF SHAFT W8 AND SECTION P8 PIPELINES.
 3. FOR TEMPORARY SITE AREAS FOR CONSTRUCTION SECTION P9 OPEN CUT PIPELINES SEE HTR-WAB-PI-P9-DR-T-0002.

- FILL PIPELINE
- RETURN PIPELINE
- CONSTRUCTION SITE HOARDING
- REDLINE BOUNDARY
- PUBLIC RIGHT OF WAY
- PUBLIC RIGHT OF WAY CLOSURE
- PROPOSED PUBLIC RIGHT OF WAY DIVERSION
- FOOTPATH CLOSURE
- PROPOSED FOOTPATH DIVERSION
- CULVERT UPGRADE WORKS
- TREE GROUP/HEDGE REMOVAL TO FACILITATE WORKS
- CATEGORY A TREE
- CATEGORY B TREE
- CATEGORY U TREE
- CATEGORY C TREE
- ROOT PROTECTION AREA
- TREE REMOVAL TO FACILITATE WORKS

0 4 8 12 16 20 m
SCALE 1:200

P03	JT	BP	BC	FILL PIPELINE UPSIZING	07/02/24
P02	BP	JT	BP	DUAL PIPELINE OPTION	20/09/23
P01	RD	BP	BC	PLANNING SUBMISSION	12/05/23
Rev	Dm	Ckd	Apv	Description	Date
	By	By	By		

WARD & BURKE

Drawing Suitability: FOR CONSTRUCTION APPROVAL Status: S4

Contractors Drawing Number: HTR-WAB-PI-W8-DR-T-0001

Telephone: Havant (023) 9249 9888
Fax: Havant (023) 9245 3632
Website: www.portsmouthwater.co.uk
Registered Office: PO Box 8 West Street
Havant Hampshire PO9 1LG
REGISTERED IN ENGLAND No. 2536455



Date: 07/02/2024 Scale: 1:200 Sheet: 01 of 01 Sheet Size: A1




Project Title: HAVANT THICKET RESERVOIR

Drawing Title: BEDHAMPTON TO HTR PIPELINE
SHAFT W8
SITE COMPOUND LAYOUT

Portsmouth Water Drawing Number: Rev: P03

ALL DIMENSIONS ARE IN MILLIMETRES
UNLESS OTHERWISE STATED

Reproduced by permission of Ordnance Survey on behalf of HMSO.
© Crown copyright and database right 2024. All rights reserved.
Ordnance Survey Licence Number 100018036

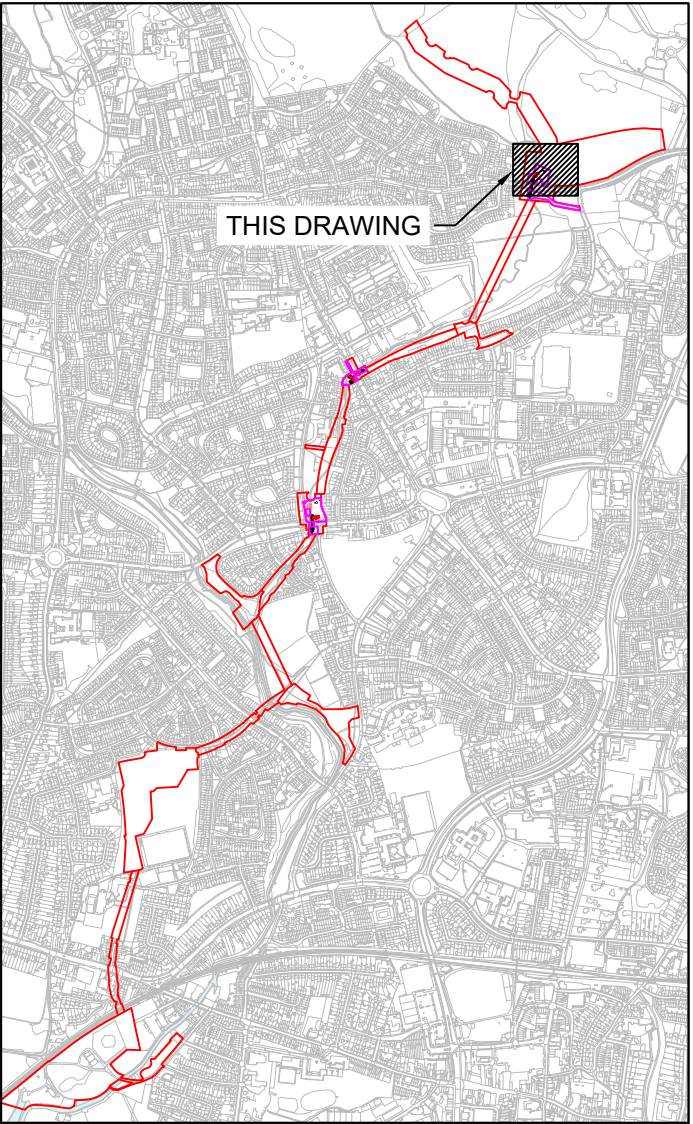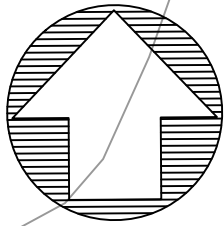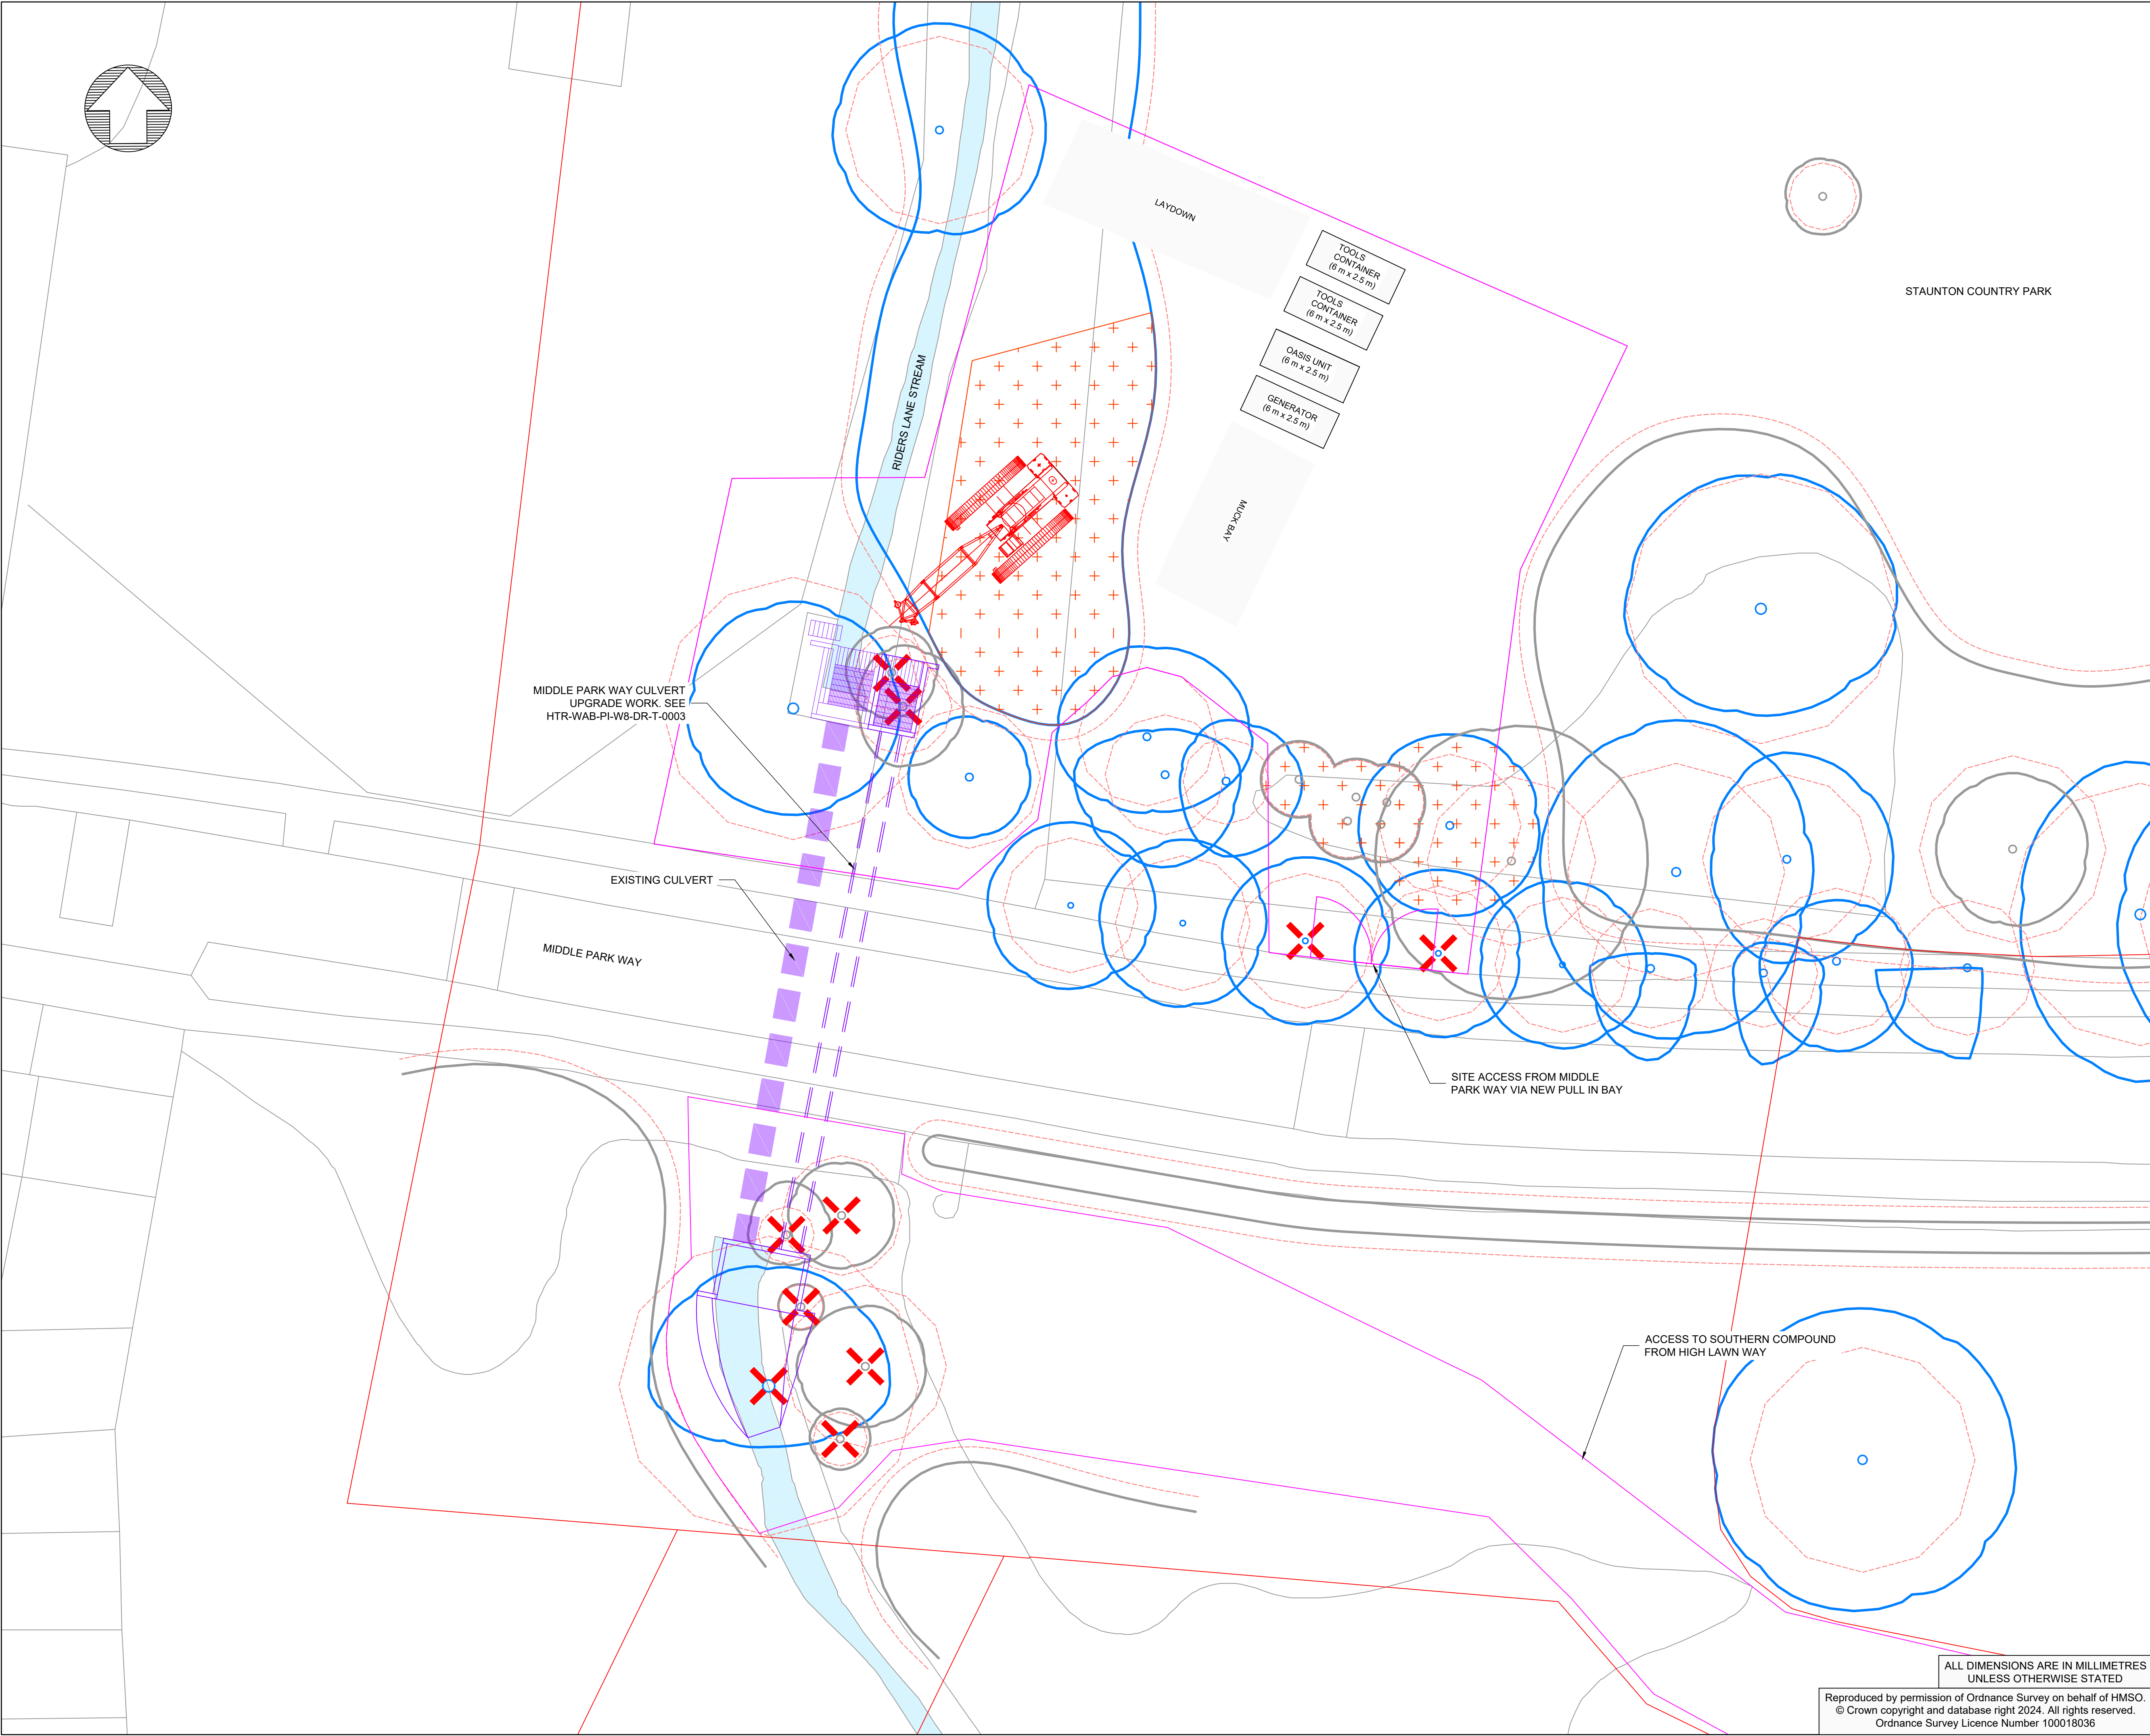

KEY PLAN

- Notes:
- CONSTRUCTION SITE HOARDING
 - REDLINE BOUNDARY
 - CULVERT UPGRADE WORKS
 - ROOT PROTECTION MATTING
 - PROTECTIVE FENCING
 - CATEGORY A TREE
 - CATEGORY B TREE
 - CATEGORY U TREE
 - CATEGORY C TREE
 - ROOT PROTECTION AREA
 - TREE REMOVAL TO FACILITATE WORKS
 - TREE GROUP/HEDGE REMOVAL TO FACILITATE WORKS



P01	RR	JT	BP	FIRST ISSUE	19/02/24
S4	Dm	Ckd	Apv	Description	Date
Rev	By	By	By		



Drawing Suitability:	Status:
FOR CONSTRUCTION APPROVAL	S4
Contractors Drawing Number:	
HTR-WAB-PI-W8-DR-T-0004	

Telephone: Havant (023) 9249 9888
Fax: Havant (023) 9245 3632
Website: www.portsmouthwater.co.uk
Registered Office: PO Box 8 West Street
Havant Hampshire PO9 1LG
REGISTERED IN ENGLAND No. 2536455



Date:	Scale:	Sheet:	Sheet Size:
19/02/2024	1:200	01 of 01	A1

Project Title:
HAVANT THICKET RESERVOIR

Drawing Title:
MIDDLE PARK WAY CULVERT UPGRADE
SITE COMPOUND LAYOUT


ALL DIMENSIONS ARE IN MILLIMETRES
UNLESS OTHERWISE STATED

Reproduced by permission of Ordnance Survey on behalf of HMSO.
© Crown copyright and database right 2024. All rights reserved.
Ordnance Survey Licence Number 100018036

Portsmouth Water Drawing Number:	Rev:
	P01

Appendix B. Schedule of highway works

Working Areas										
Registered Work Area	Access Route	Duration of Work	Temporary Site Entrance	Parking Bay Suspension	Lane Closure	Road Closure	PRoW Closure (Route Number)	Footpath Closure	Drawing Ref Nr.	Temp Bus Stop Relocation
Work Area 1 - Meyrick Road	RE8, RE2, RE1	15 months		Meyrick Road and West Street at junction (15 months)			Meyrick Road (12 months) 108/34/2		HTR-WAB-PI-W1-DR-T-0001_SITE LAYOUT SHAFT W1 AND BEDHAMPTON S4.P05 HTR-ATK-HGN-01-DR-D-0001_P01 HTR-ATK-HGN-01-DR-D-0002_P01	
Work Area 2 & 3 - Hooks Farm Way	RE4, RE3, RE2, RE1	12 months	Hooks Farm Way (20 months)	Hooks Farm Way (20 months)			Hooks Farm Way (20 months) 108/44/1	Hooks Farm Way (20 months)	HTR-WAB-PI-W2-DR-T-0001_SITE COMPOUND LAYOUT SHAFT W2-S4.P04 HTR-WAB-PI-W3-DR-T-0001_SITE COMPOUND LAYOUT SHAFT W3-S4.P04 HTR-ATK-HGN-02-DR-D-0001_P01 HTR-ATK-HGN-02-DR-D-0002_P01 HTR-ATK-HGN-03-DR-D-0001_P03 HTR-ATK-HGN-03-DR-D-0002_P03	
Work Area 4 - Stockheath Lane	RE4, RE3, RE2, RE2	20 months	Stockheath Lane (18 months)	Stockheath Lane (20 months)			Stockheath Meadow (20 months) 108/32/2 108/506b/1	Stockheath Lane (20 months)	HTR-WAB-PI-W4-DR-T-0001_SITE COMPOUND LAYOUT SHAFT W4-S4.P03 HTR-ATK-HGN-04-DR-D-0001_P03 HTR-ATK-HGN-04-DR-D-0002_P03	
Work Area 5 - Purbrook Way	RE3, RE2, RE1	20 months	Purbrook Way (20 months)				Corhampton Crescent (3-6 months) 108/506b/1	Purbrook Way (20 months)	HTR-WAB-PI-ED-DR-T-0001_SITE COMPOUND LAYOUT SHAFT ED SHAFT-S4.P03 HTR-ATK-HGN-ED-DR-D-0001 HTR-ATK-HGN-ED-DR-D-0002	ED
Work Area 6 - Purbrook Way (Inc. Culvert)	RE3, RE2, RE2	20 months	Rider's Lane and Purbrook Way (20 months)		Purbrook Way (14 months) Riders Lane (19 months)	Purbrook Way (2 weeks)	Riders Lane (18 months) 108/506a/1	Purbrook Way (20 months)	HTR-WAB-PI-W5-DR-T-0001_SITE COMPOUND LAYOUT SHAFT W5-S4.P03 HTR-ATK-HGN-05-DR-D-0001_P03 HTR-ATK-HGN-05-DR-D-0002A_P03 HTR-ATK-HGN-05-DR-D-0002B_P03	Purbrook Way (20 months)
Work Area 7 - Dunsbury Way (Inc. Culvert)	RE6	20 months			Dunsbury Way (10 weeks)	Dunsbury Way (2 weeks)	Dunsbury Way (20 months) 108/505/2 108/505/2	Dunsbury Way (20 months)	HTR-WAB-PI-W6-DR-T-0001_SITE COMPOUND LAYOUT SHAFT W6-S4.P03 HTR-ATK-HGN-07-DR-D-0001_P02 HTR-ATK-HGN-07-DR-D-0002_P02 HTR-ATK-HGN-07-DR-D-0003_P01	
Work Area 8 - High Lawn Way	RE6	20 months	High Lawn Way (20 months)	High Lawn Way (20 months)		Residential Loop off High Lawn Way (20 months)	High Way Lawn (20 months) 108/505/1	High Way Lawn (20 months)	HTR-WAB-PI-W7-DR-T-0001_SITE COMPOUND LAYOUT SHAFT W7-S4.P03 HTR-ATK-HGN-08-DR-D-0001 HTR-ATK-HGN-08-DR-D-0002	
Work Area 9 - Middle Park Way (Inc. Culvert)	RE7, RE6	20 months	Middle Park Way (20 months)	High Lawn Way (20 months)	Middle Park Way (3 weeks)	Middle Park Way (2 weeks)		High Lawn Way (20 months)	HTR-WAB-PI-W8-DR-T-0001_SITE COMPOUND LAYOUT SHAFT W8-S4.P03 HTR-WAB-PI-W8-DR-T-0004_MIDDLE PARK CULVERT SITE LAYOUT S4.P01 HTR-ATK-HGN-CU-DR-D-0001_P03 HTR-ATK-HGN-CU-DR-D-0002_P03	

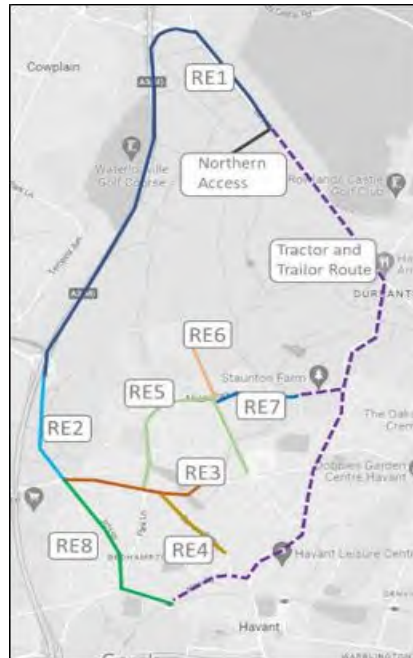

HTR Main Pipeworks - tunnel crossings						
Road Name	Road Class	Structure	Date of works	Duration of Tunnelling (days)	Expected Duration Under Road	Depth of Tunnel (m)
Brunswick Gardens	Not classified	Tunnelling	23/09/25-19/11/25	42	2	7.3-7.6
			07/07/25-03/09/25	42	2	
Bedhampton Road	B-road	Tunnelling	23/09/25-19/11/25	42	2	8
			07/07/25-03/09/25	42	2	
North Street	Not classified	Tunnelling	23/09/25-19/11/25	42	4	7.7-8
			07/07/25-03/09/25	42	4	
Fraser Road/Bidbury School Carpark	Not classified	Tunnelling	23/09/25-19/11/25	42	6	11.9-13.1
			07/07/25-03/09/25	42	6	
Harestock Road	Not classified	Tunnelling	07/10/25-25/11/25	36	2	6.5
			19/02/26-13/04/26	36	2	
Hook's Farm Way	Not classified	Tunnelling	07/10/25-25/11/25	36	8	11.8-15.7
			19/02/26-13/04/26	36	8	
Barncroft Way	Not classified	Tunnelling	07/10/25-25/11/25	36	2	8.7-9.3
			19/02/26-13/04/26	36	2	
Ditchum Crescent Road Bridge	Not classified	Tunnelling	03/08/26-15/09/26	34	2	6.3-6.6
			05/03/26-21/04/26	32	2	
Purbrook Way/Riders Way Junction	Not classified	Tunnelling	03/08/26-15/09/26	34	2	7.1-7.2
			05/03/26-21/04/26	32	2	
Dunsbury Way	Not classified	Tunnelling	25/12/26-16/02/27	38	2	8.3-8.4
			03/08/26-23/09/26	38	2	
Middle Park Way	Not classified	Tunnelling	08/03/27-10/05/27	46	2	6.6-7.2
			13/10/26-29/10/26	13	2	

HTR Main Pipeworks - tunnel crossings			
Culvert Locations along Rider's Lane Stream	Structure	Date of works	Duration of Tunnelling (days)
Purbrook Way/Riders Way Junction	Culvert	08/12/25 - 13/03/26	60
Dunsbury Way	Culvert	20/04/26 - 08/07/26	57
Middle Park Way	Culvert	03/08/26 - 23/10/26	60

AtkinsRéalis
The Hub
500 Park Avenue
Aztec West
Bristol
BS32 4RZ

© AtkinsRéalis except where stated otherwise