


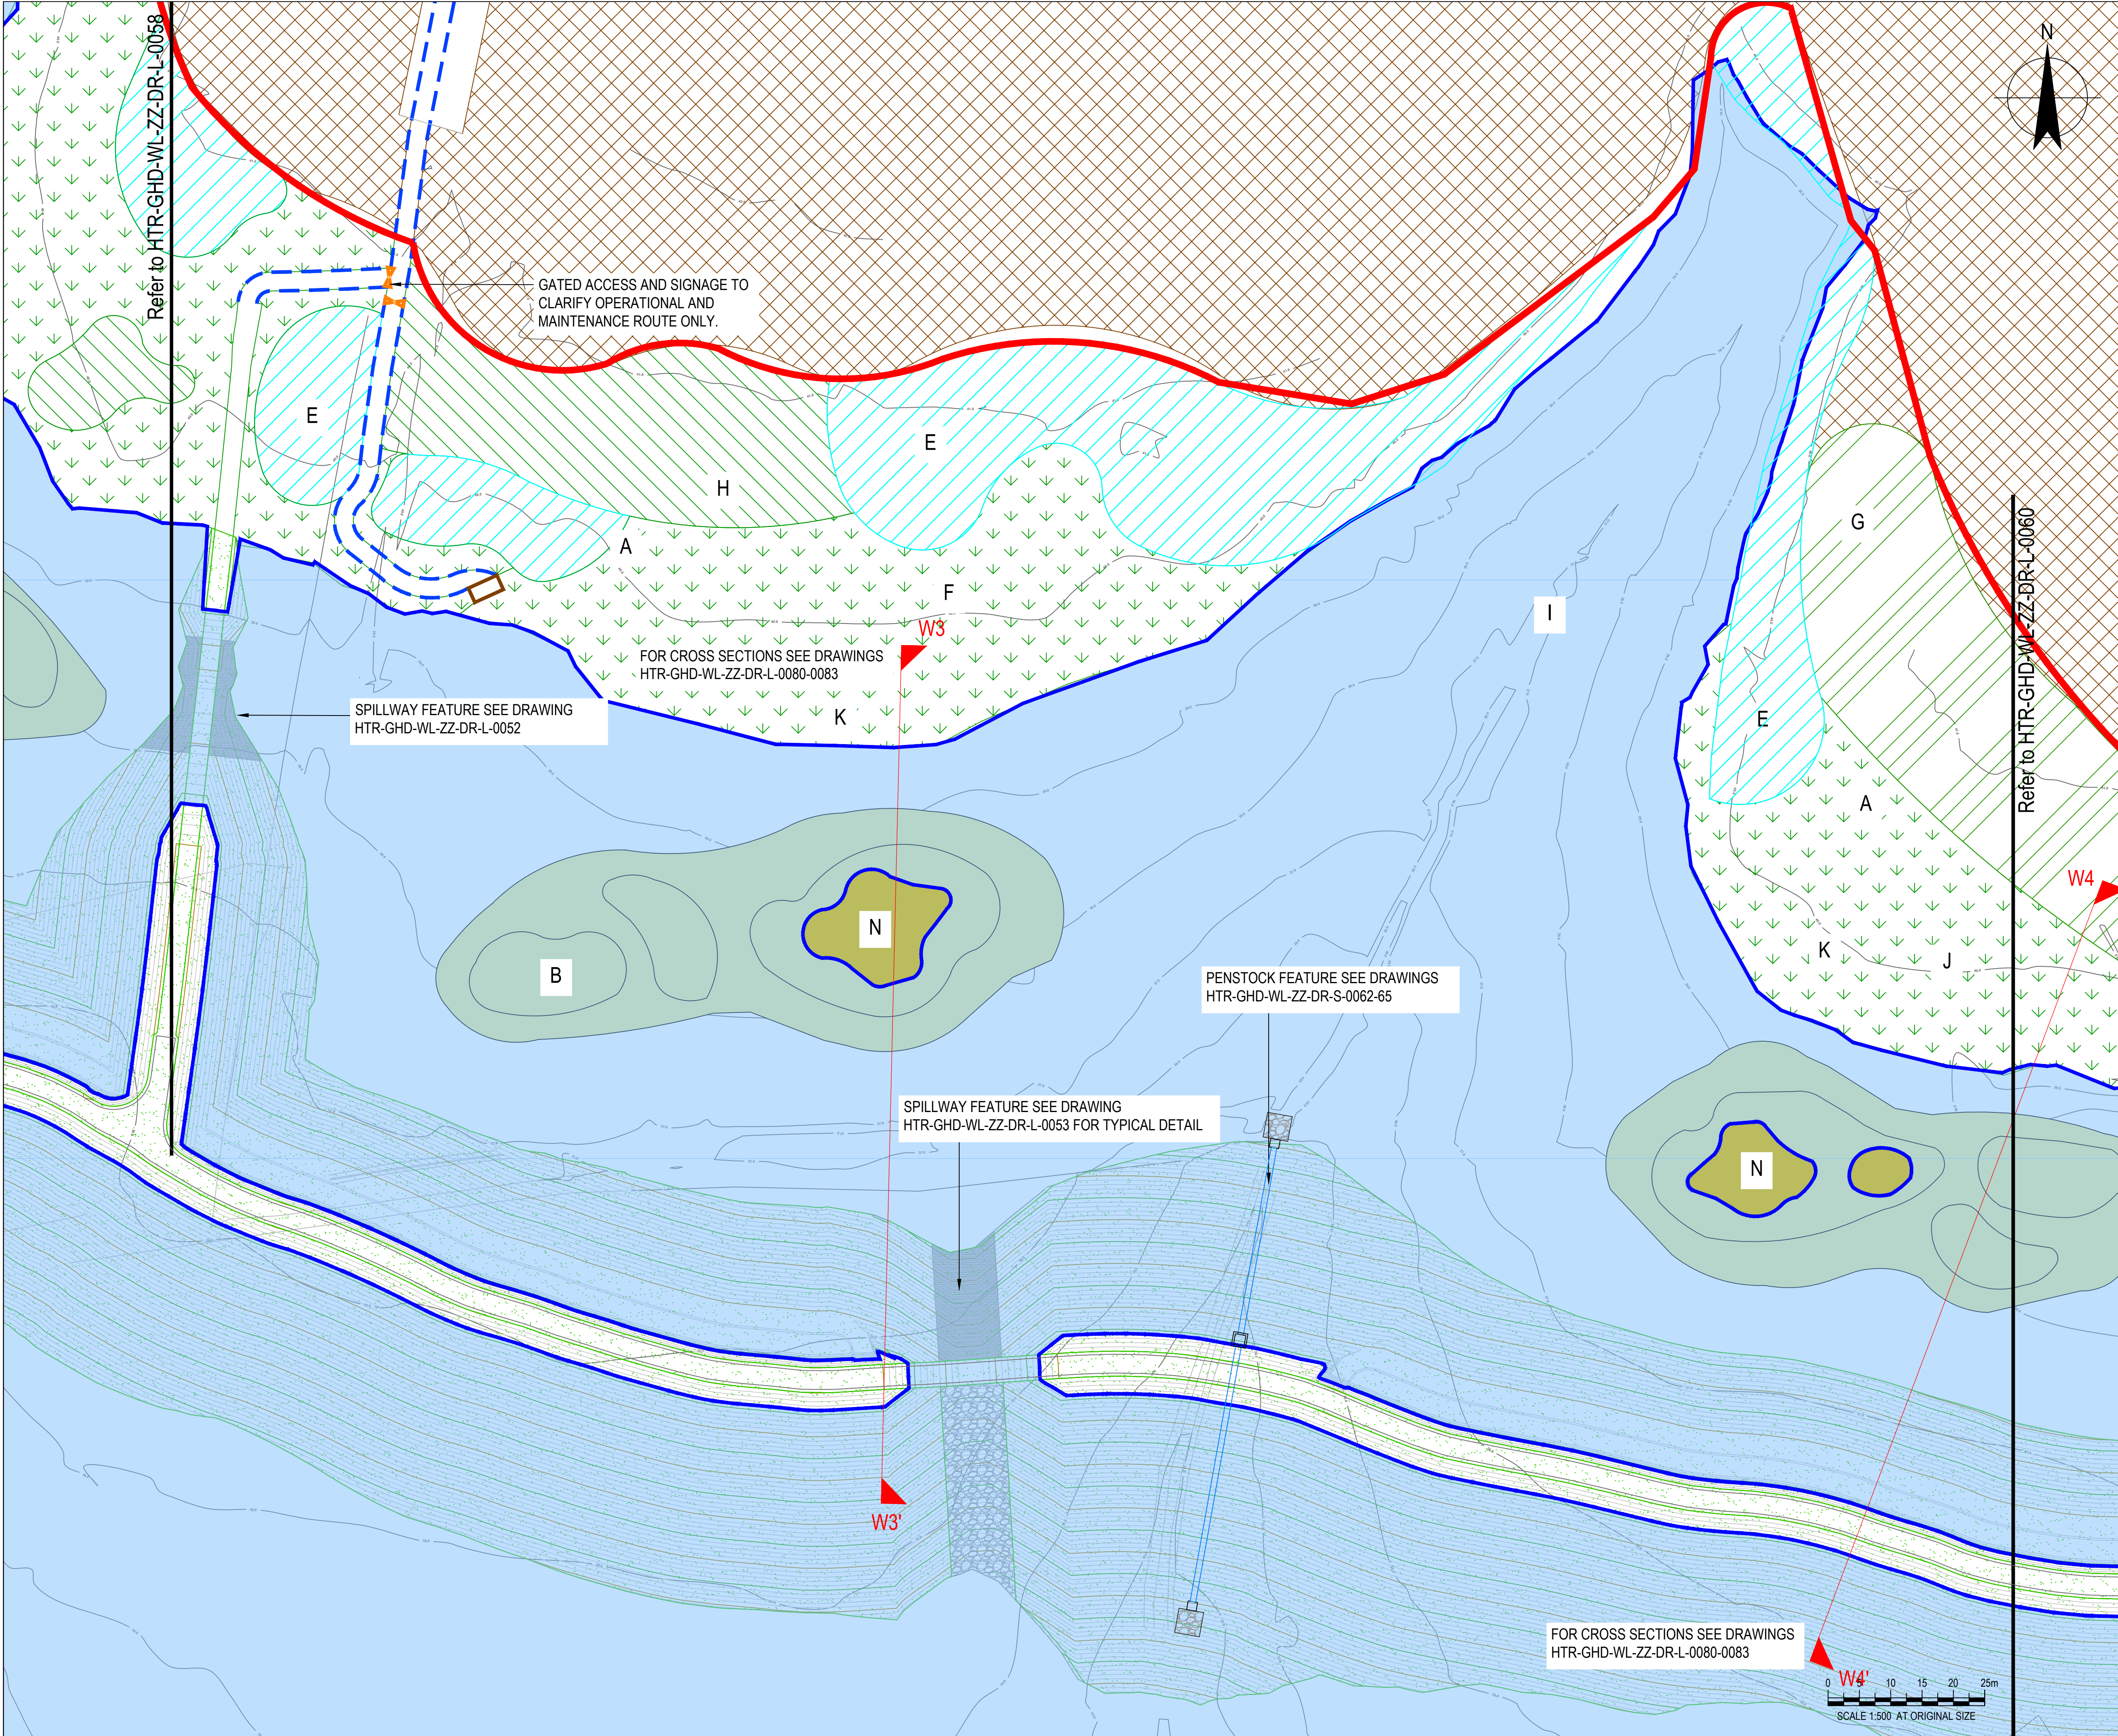

NOTES

- ALL DIMENSIONS ARE IN MILLIMETRES UNLESS NOTED OTHERWISE (UNO).
- ALL LEVELS ARE IN METRES TO ORDNANCE DATUM UNO.
- BIRD HIDE / INTERPRETATION BUILDING LOCATIONS SHOWN INDICATIVELY. DETAILS OF BIRD HIDE / INTERPRETATION BUILDINGS TO BE SUBJECT TO SEPARATE RESERVED MATTERS APPLICATION AS PART OF THE VISITOR CENTRE PHASE TO ENSURE CONSISTENCY OF DESIGN.
- THE DETAILS OF HARD AND SOFT LANDSCAPING AS SHOWN ON THIS PLAN ARE SUBMITTED FOR RESERVED MATTERS APPROVAL. THE DETAILED PLANTING MIX, HARD LANDSCAPING MATERIALS SPECIFICATION AND THE DETAILED MANAGEMENT AND MAINTENANCE PROPOSALS FOR THE HARD AND SOFT LANDSCAPING WILL BE SUBMITTED SUBSEQUENTLY FOR THE DISCHARGE OF CONDITION 28. WHERE THOSE DETAILS ARE DESCRIBED ON THESE PLANS THIS IS TO AID THE UNDERSTANDING OF THE RESERVED MATTERS PROPOSALS. THE DETAILS TO BE SUBMITTED UNDER CONDITION 28 WILL ACCORD WITH THAT SHOWN ON THESE PLANS UNLESS OTHERWISE AGREED BY THE LPAS.

Key

Existing

Proposed

39.5 contour - top water level for main reservoir

RMA Application Boundary

Vegetation to be retained

Woodland

Wet woodland

Scrub mix

Wildflower seeding - EM5

Wet and Water Edge Mix - Barenbrug

Design feature / objective (refer to sheet 1)

Vehicle access / permissive path

Islands

Raised landform

Ephemeral shallow

Gate

Stockproof fence

Bird hide

REFERENCE DOCUMENTS AND DRAWINGS

PLEASE REFER TO THE BELOW DRAWINGS:

HTR-GHD-WL-ZZ-DR-L-0012 - WETLANDS RETAINING STRUCTURE, OVERALL DESIGN STRATEGY

HTR-GHD-WL-ZZ-DR-L-0050 - WETLANDS RETAINING STRUCTURE, LANDSCAPE AND ECOLOGY PROPOSALS

HTR-GHD-WL-ZZ-DR-L-0051 - WETLANDS RETAINING STRUCTURE, ACTIVE WATER CONTROL FEATURE - PENSTOCK DETAIL

HTR-GHD-WL-ZZ-DR-L-0052-55 - WETLANDS RETAINING STRUCTURE, SPILLWAY ARRANGEMENTS

HTR-GHD-WL-ZZ-DR-L-0056-61 - WETLANDS RETAINING STRUCTURE, LANDSCAPE GENERAL ARRANGEMENT PLANS 1-6

HTR-GHD-WL-ZZ-DR-S-0062-65 - WETLANDS RETAINING STRUCTURE, ACTIVE WATER CONTROL PENSTOCK CHAMBER DETAILS.

P06	CLIENT COMMENTS	SWG	SWG	06/03/2024
P05	CLIENT COMMENTS	SWG	SWG	06/12/2023
P04	FOR APPROVAL	SWG	SWG	29/11/2023
P03	FOR COMMENTS	SWG	SWG	23/11/2023
P02	CLIENT AMENDMENTS	SWG	SWG	07/11/2023
P01	INITIAL ISSUE	SWG	SWG	30/08/2023

Rev	Description	Checked	Approved	Date
Author	ST			
Designer	SWG			
Drafting Check	SWG			
Design Check	SWG			

Telephone: Havant (023) 9249 9888
Fax: Havant (023) 9245 3632
Website: www.portsmouthwater.co.uk
Registered Office: PO Box 8 West Street
Havant Hampshire PO9 1LG
REGISTERED IN ENGLAND No. 2536455

Project No. 12547181

Client PORTSMOUTH WATER

Project HAVANT THICKET RESERVOIR

Status FOR APPROVAL

Status Code S4

Drawing Title WETLANDS RETAINING STRUCTURE - LANDSCAPE GENERAL ARRANGEMENT SHEET 4 OF 6

Size A1

Rev P06

HTR-GHD-WL-ZZ-DR-L-0059

Drawing No.

Plot Date: 6 March 2024 - 10:55 AM

Plotted by: Stacey Todd

File Name: C:\Users\stodd\2DC\ACCDocs\GHD Services Pty Ltd\12547181 - Havant Thicket Reservoir\Project Data & Docs\WIP (S0)\GHD Engineers\Wetlands & Landscaping (10)\Drawings\HTR-GHD-WL-ZZ-DR-L-0059.dwg