



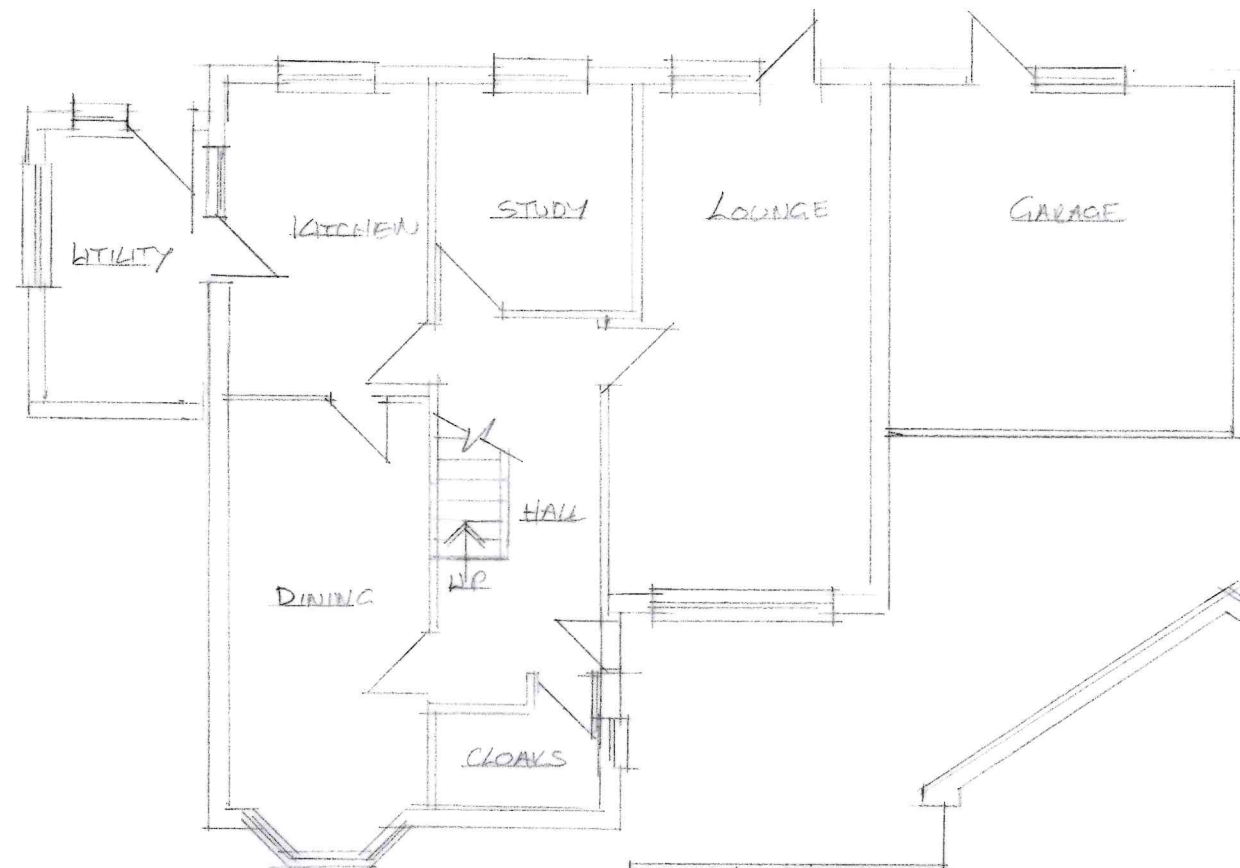

GROUND FLOOR PLAN

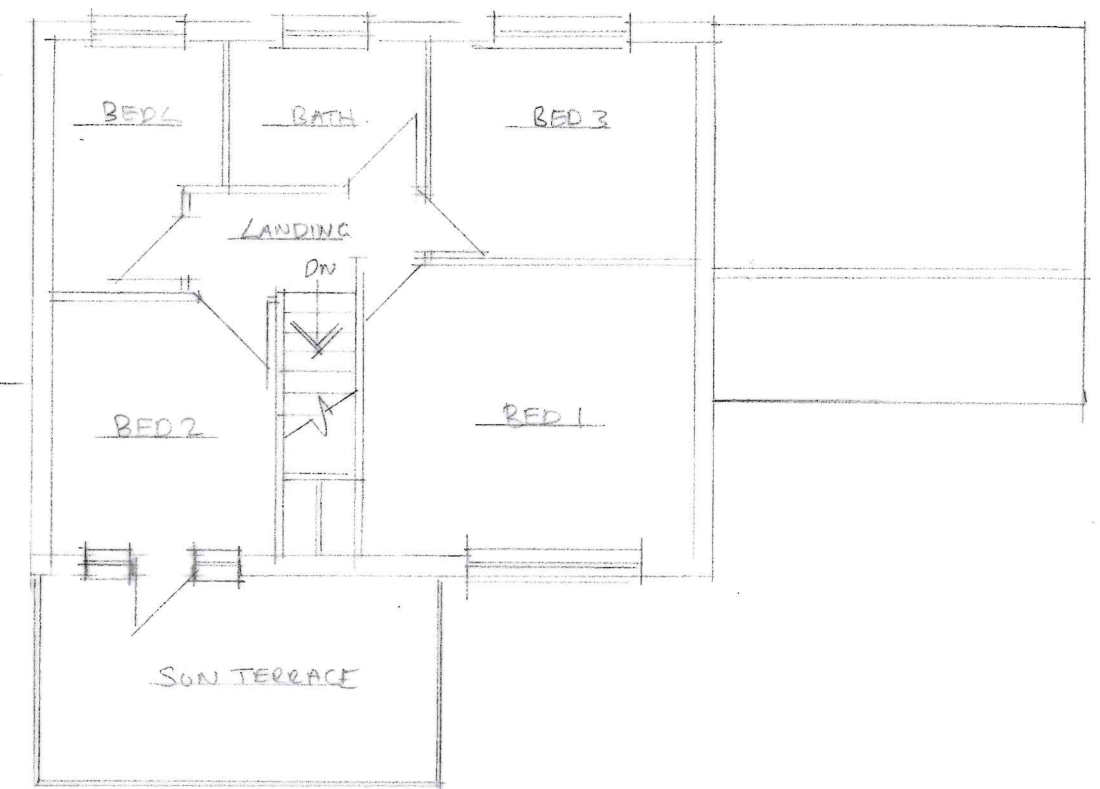

FIRST FLOOR PLAN




SIDE ELEVATION

34 PENNANT HILLS, BEDHAMPTON PO93TZ

EXISTING PLANS AND ELEVATIONS



SCALE 1:100 @ A3 0 1 2 3 4 5 6

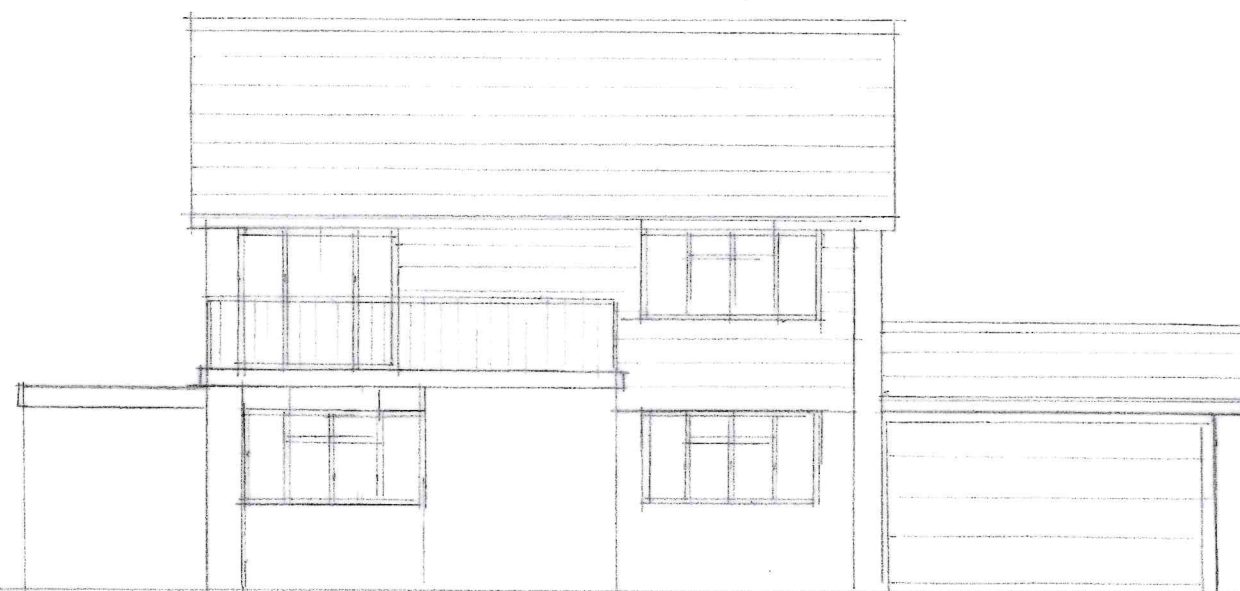

FRONT ELEVATION



REAR ELEVATION

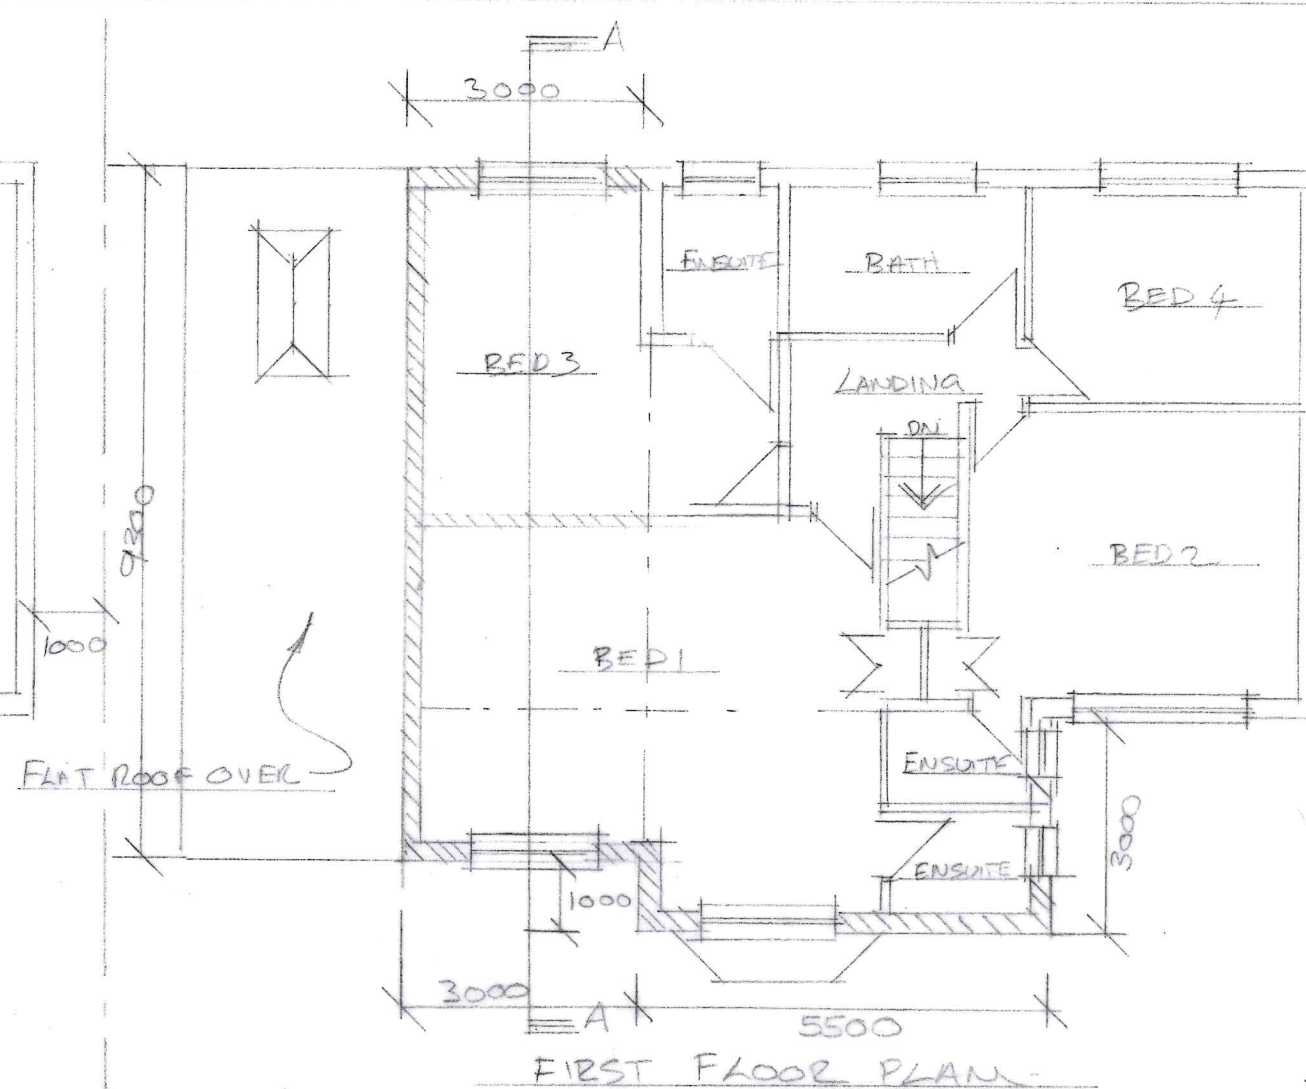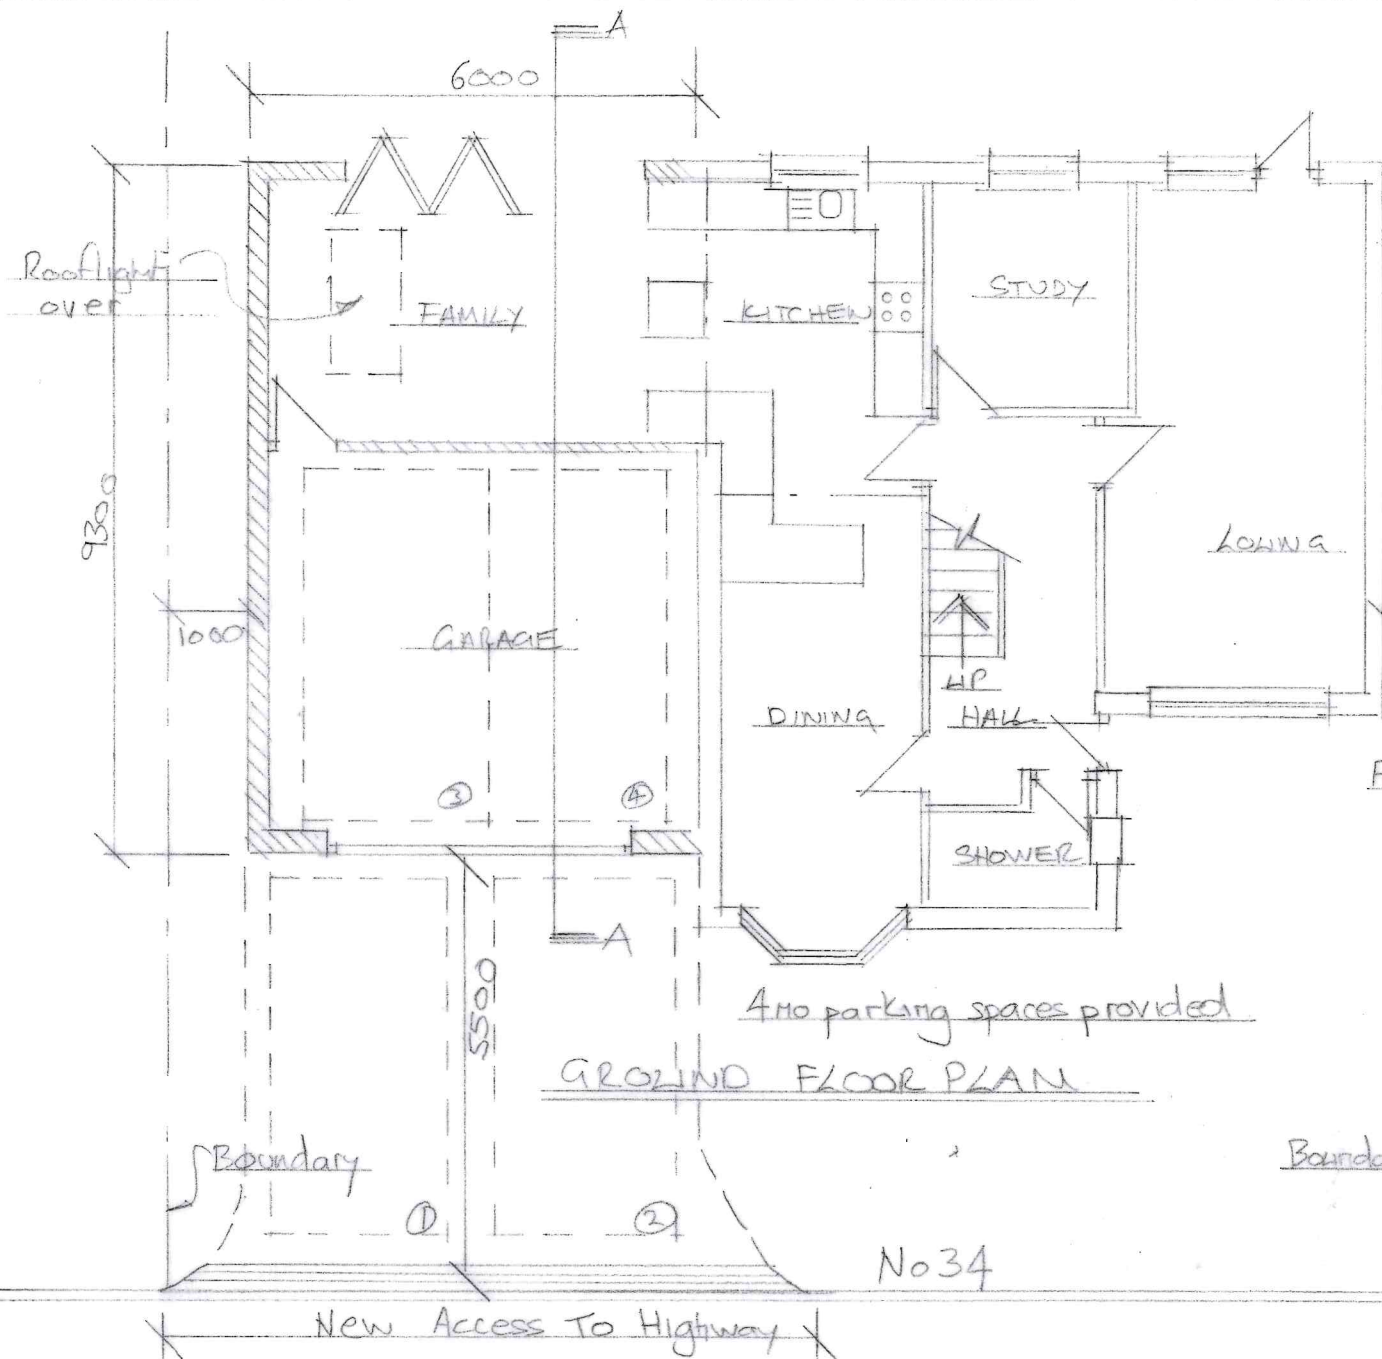


PROPOSED SIDE DOUBLE STOREY AND FRONT SECOND STOREY EXTENSIONS

34 PENNANT HILLS, BEDHAMPTON PO93JZ

PROPOSED PLANS, ELEVATION AND SECTION. REV A 21/01/24

SCALE 1:100 @ A3

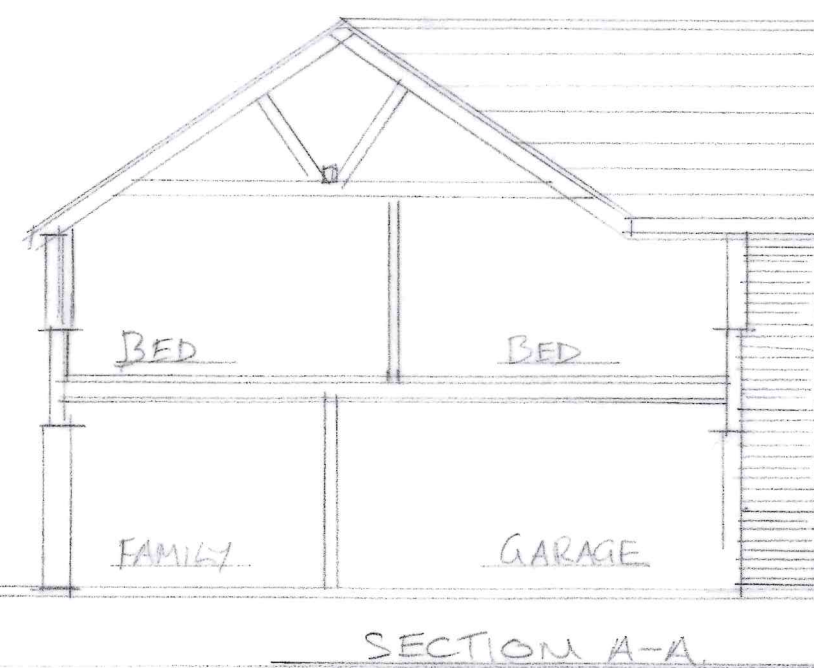



SIDE ELEVATION

PROPOSED SIDE DOUBLE STOREY AND FRONT SECOND STOREY EXTENSION


34 PENNANT HILLS, BED HAMPTON PO9 3JZ REVA 21/01/24

PROPOSED ELEVATIONS Scale 1:100 @ A3

0 1 2 3 4 5 6




REAR ELEVATION

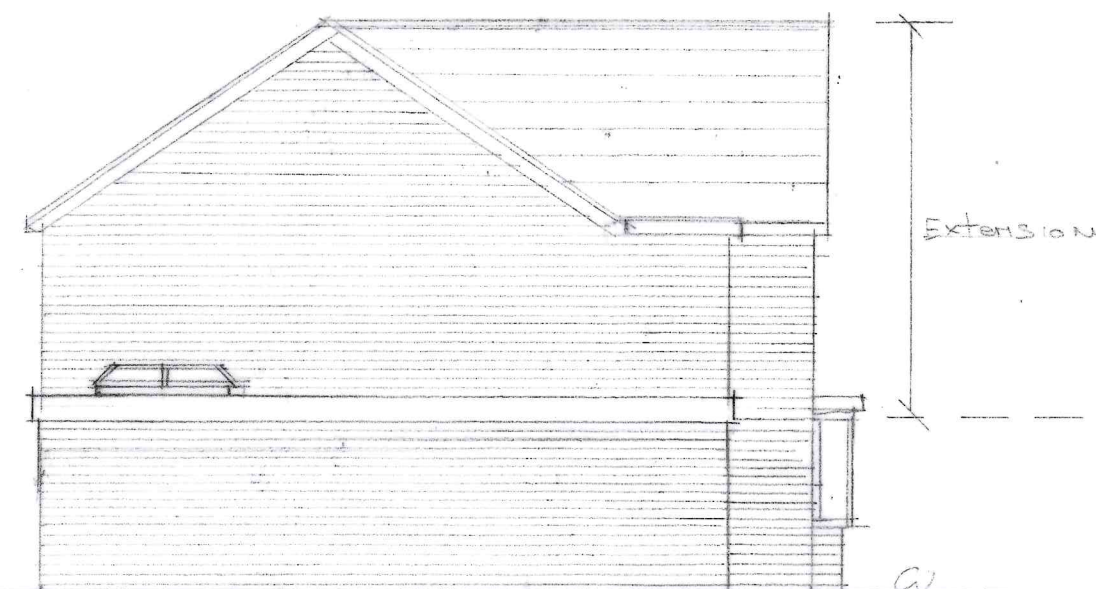


SIDE ELEVATION

PORTSDOWN HILL ROAD.

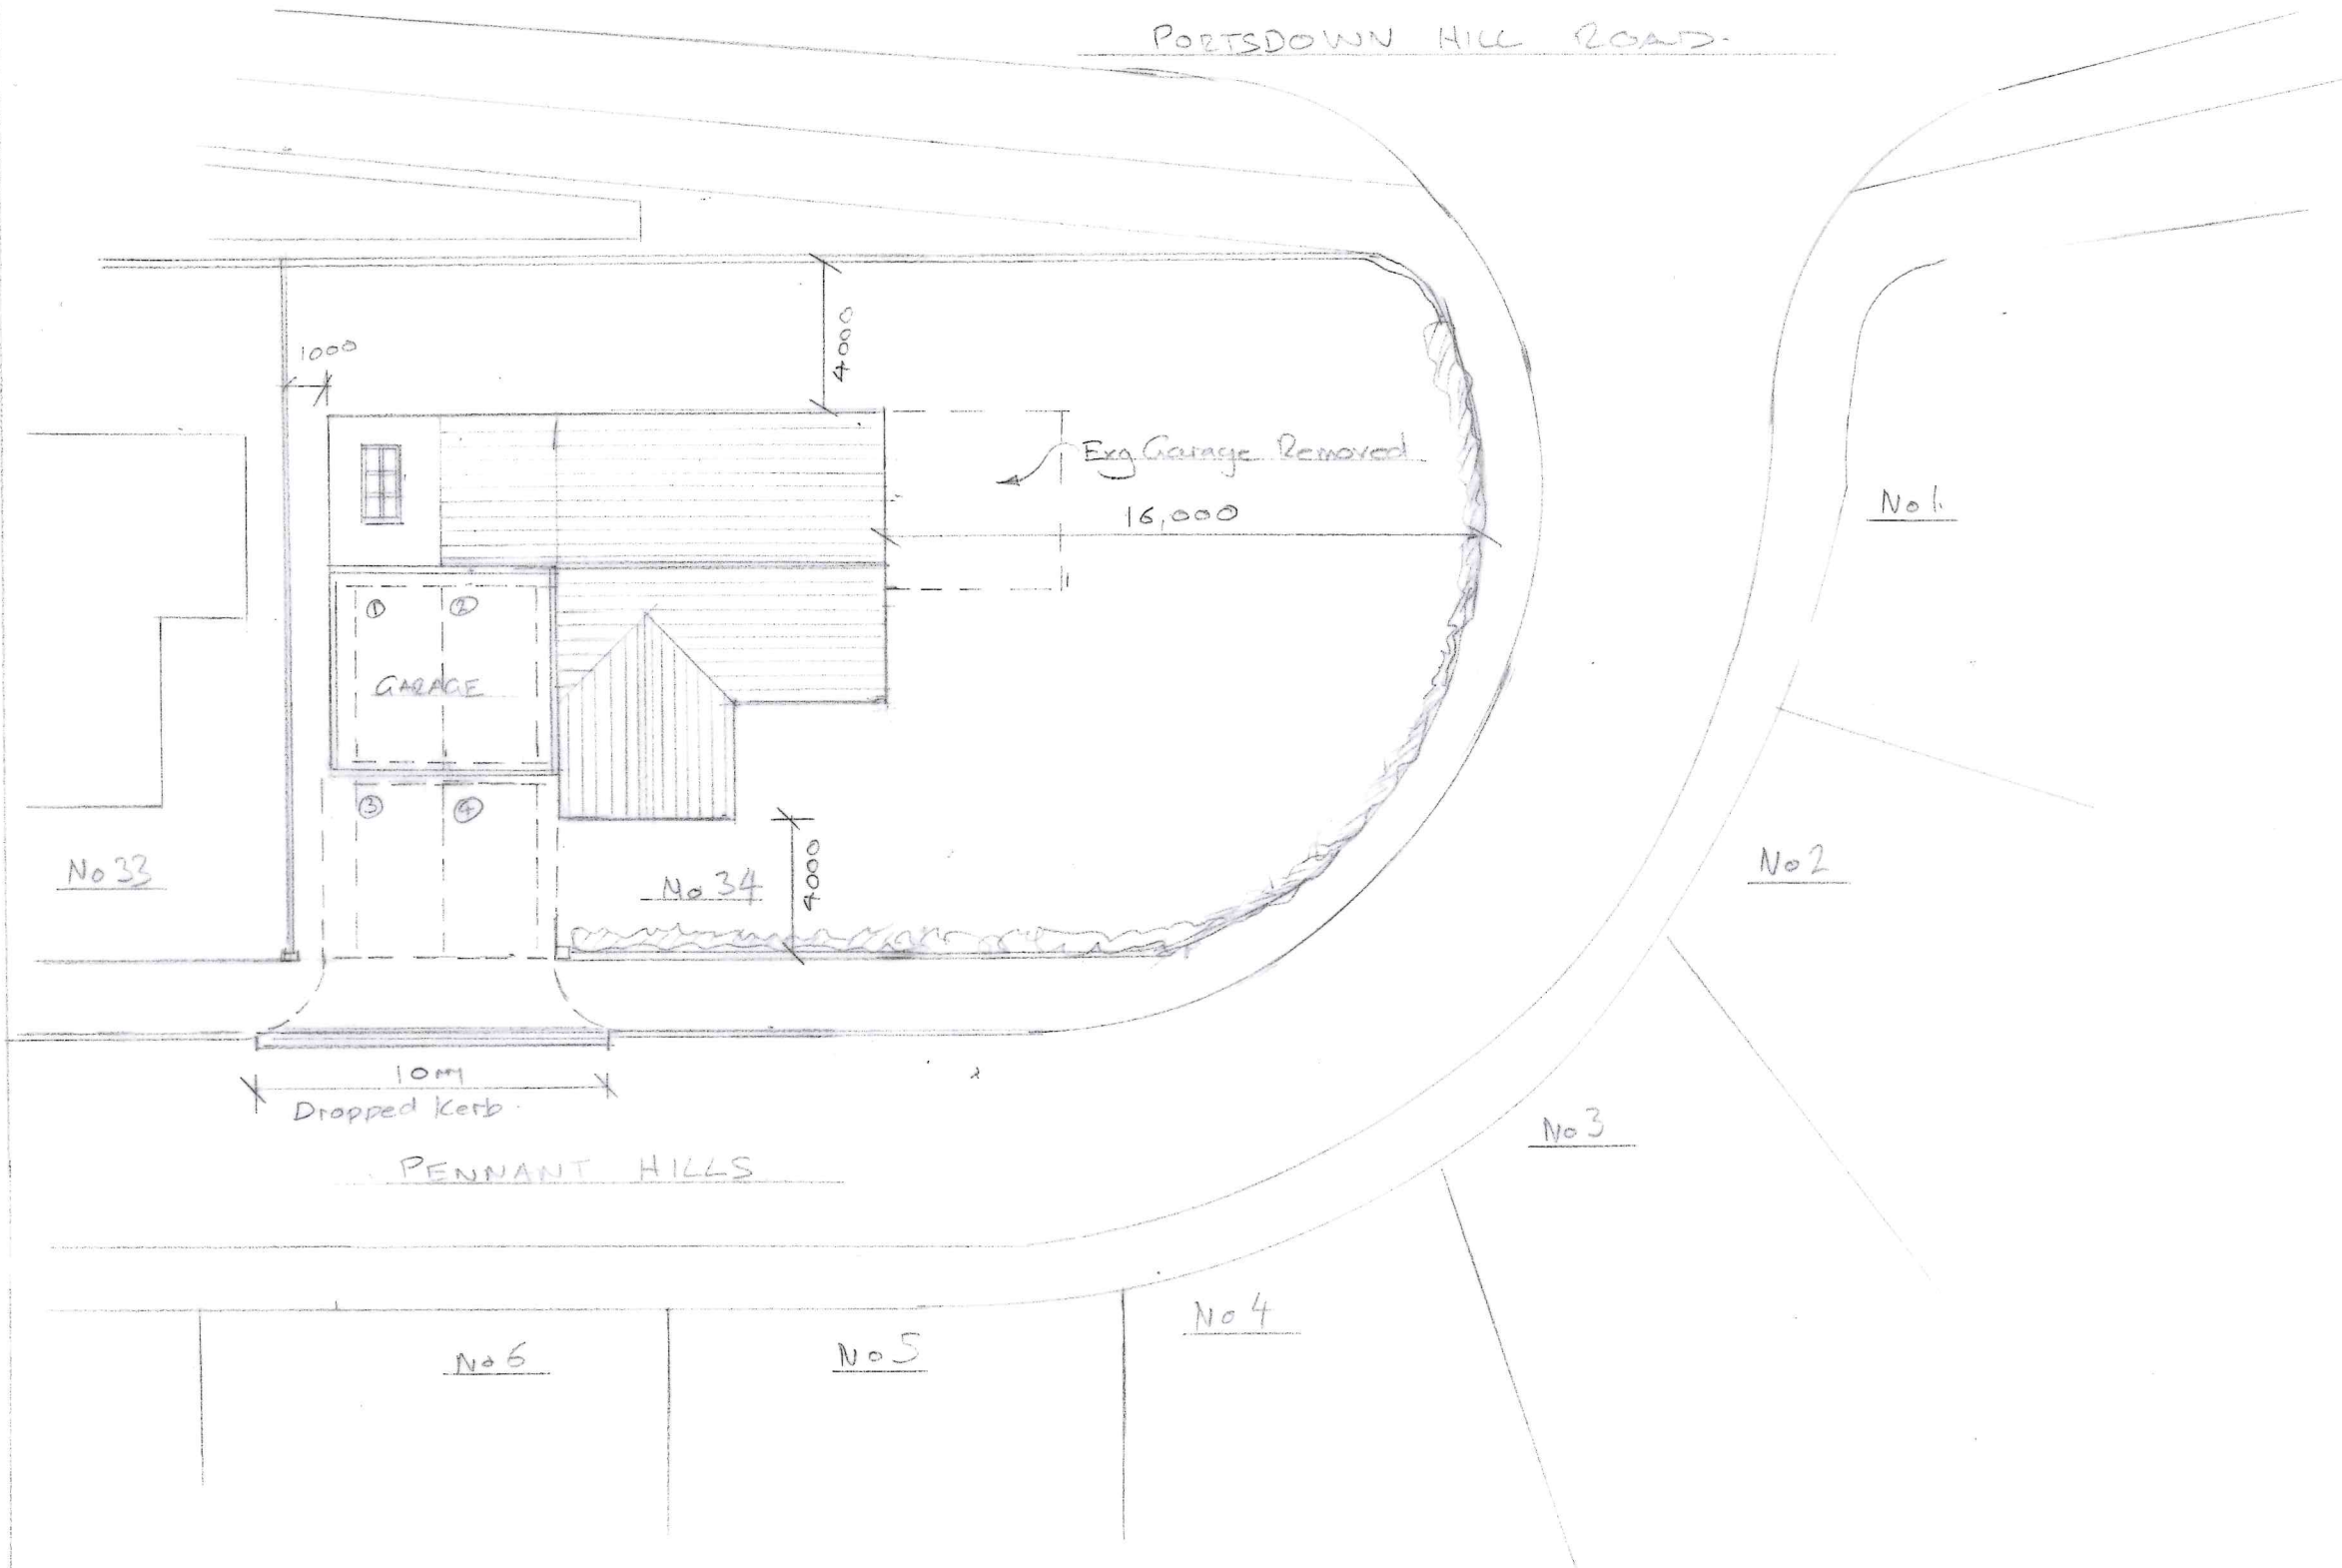

PARKING

No 34 4 no spots provided

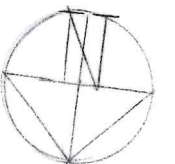

No 34 PENNANT HILLS, BEDHAMPTON PO9 3JZ

PROPOSED PARKING / DROPPED KERB PLAN Scale 1:200 @ A3

0 1 2 3 4 5 6 7 8 9 10