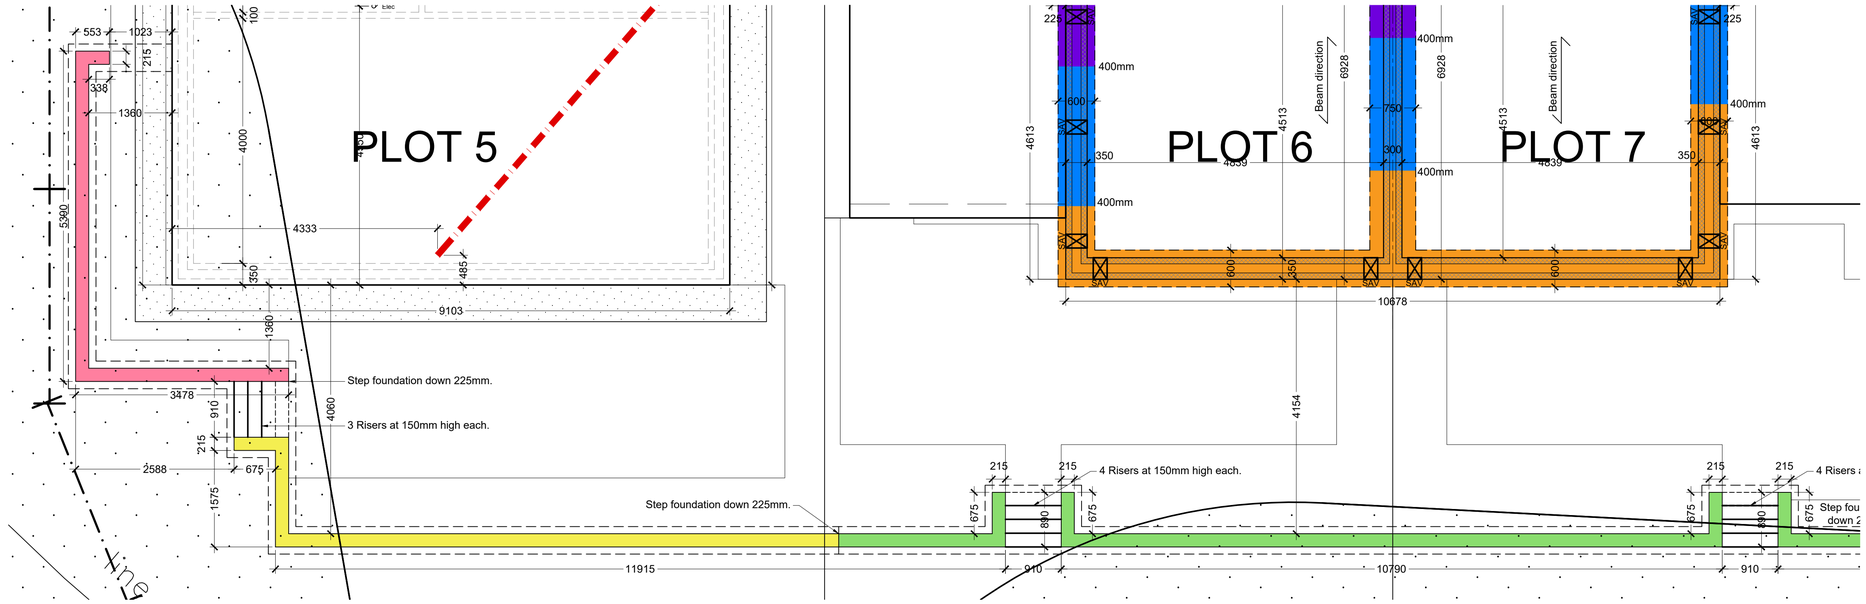

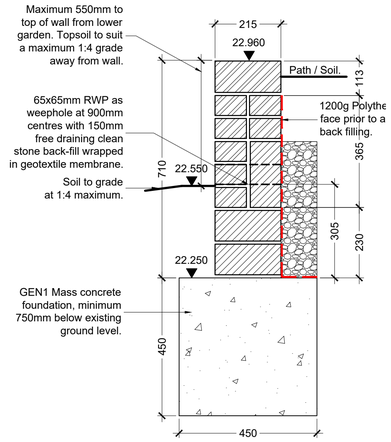

PINK WALL DETAIL 1-10

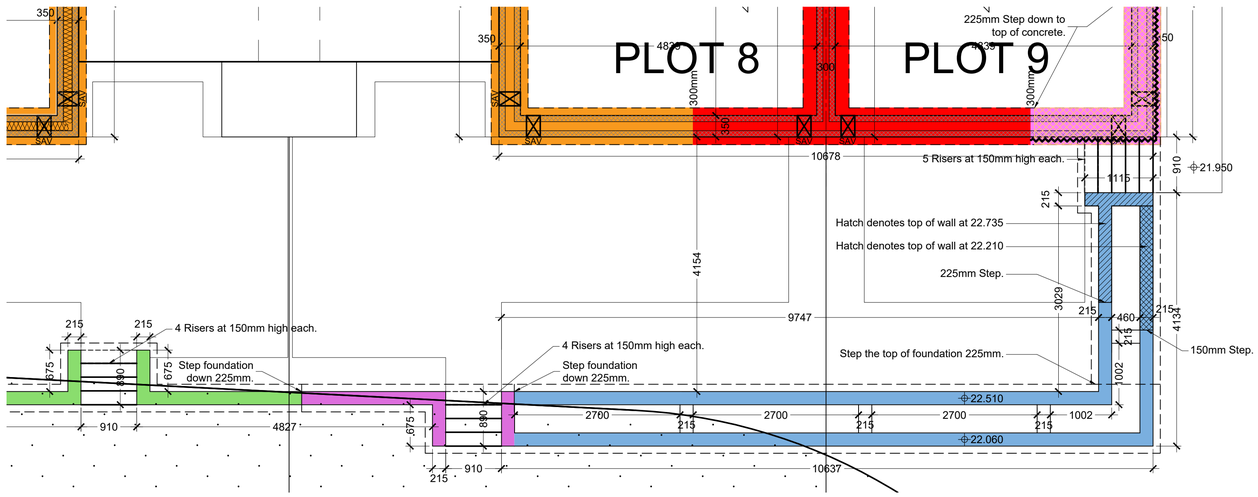

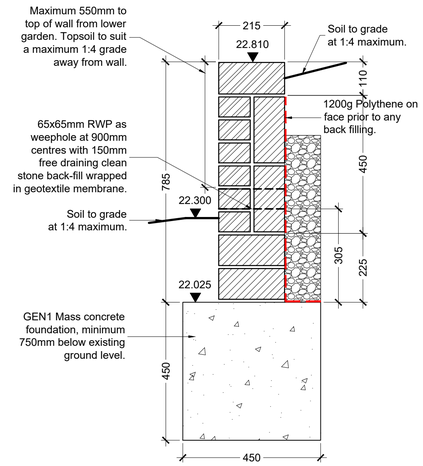

YELLOW WALL DETAIL 1-10

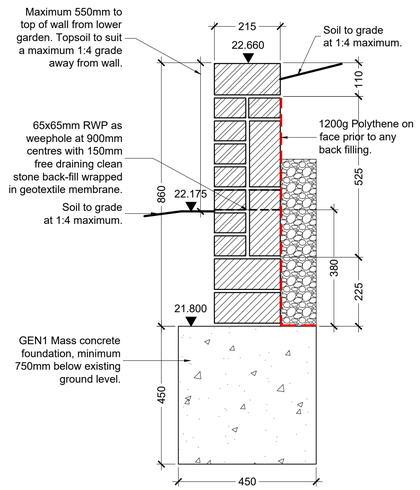

GREEN WALL DETAIL 1-10

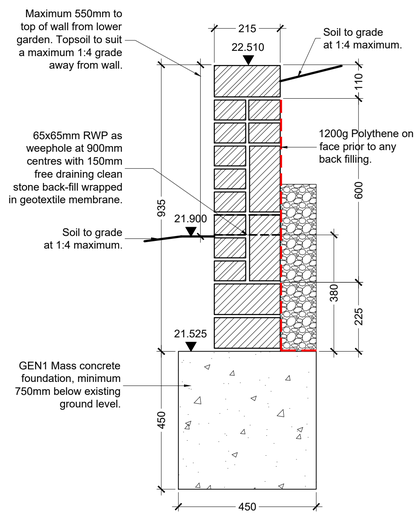

PURPLE WALL DETAIL 1-10

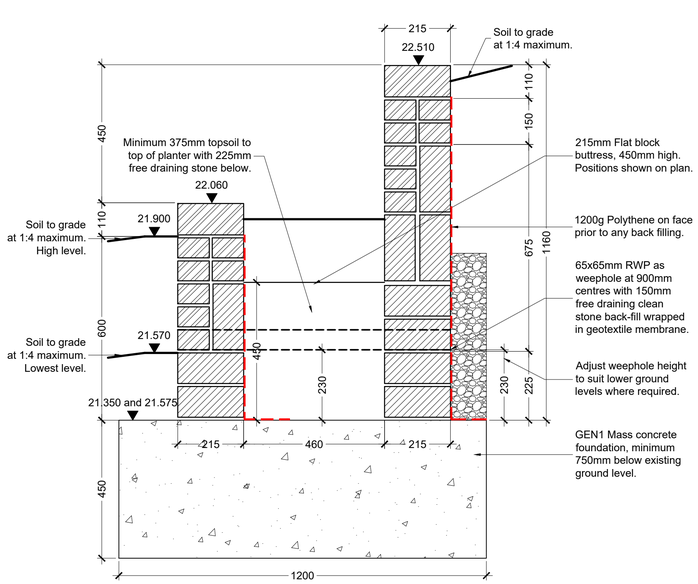

BLUE WALL DETAIL 1-10

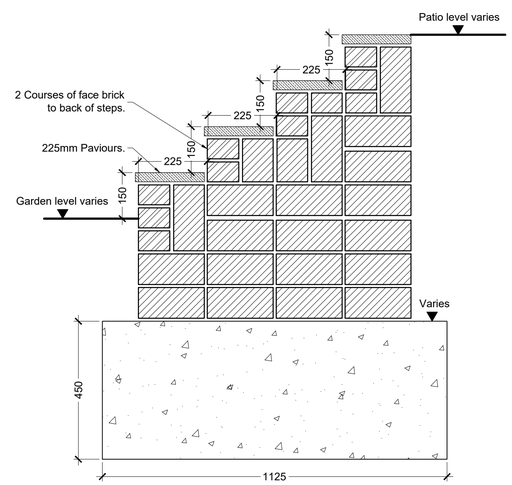

TYPICAL STEPS DETAIL 1-10

IF YOU DO NOT SEE THIS WRITING IN RED THEN RE-PLOT IN COLOUR

This drawing is the copyright of METIS HOMES LIMITED.
no copies in whole or part thereof may be taken without prior consent.

METIS HOMES
Modern Homes. Traditional Values

METIS HOMES LIMITED
THE OLD BARN
VICARAGE FARM BUSINESS PARK
WINCHESTER ROAD
FAIR OAK
SO50 7HD
TEL: 01489 896668 / 01962 893535

Job Title.

LAND ADJACENT TO 54 LONG COPSE LANE,
EMSWORTH,
PO10 7UR

Description.

RETAINING WALLS - REAR OF PLOTS 5 - 9

Scale: 1-50 Date: Mar '22 Drawing No: LC-S-051