


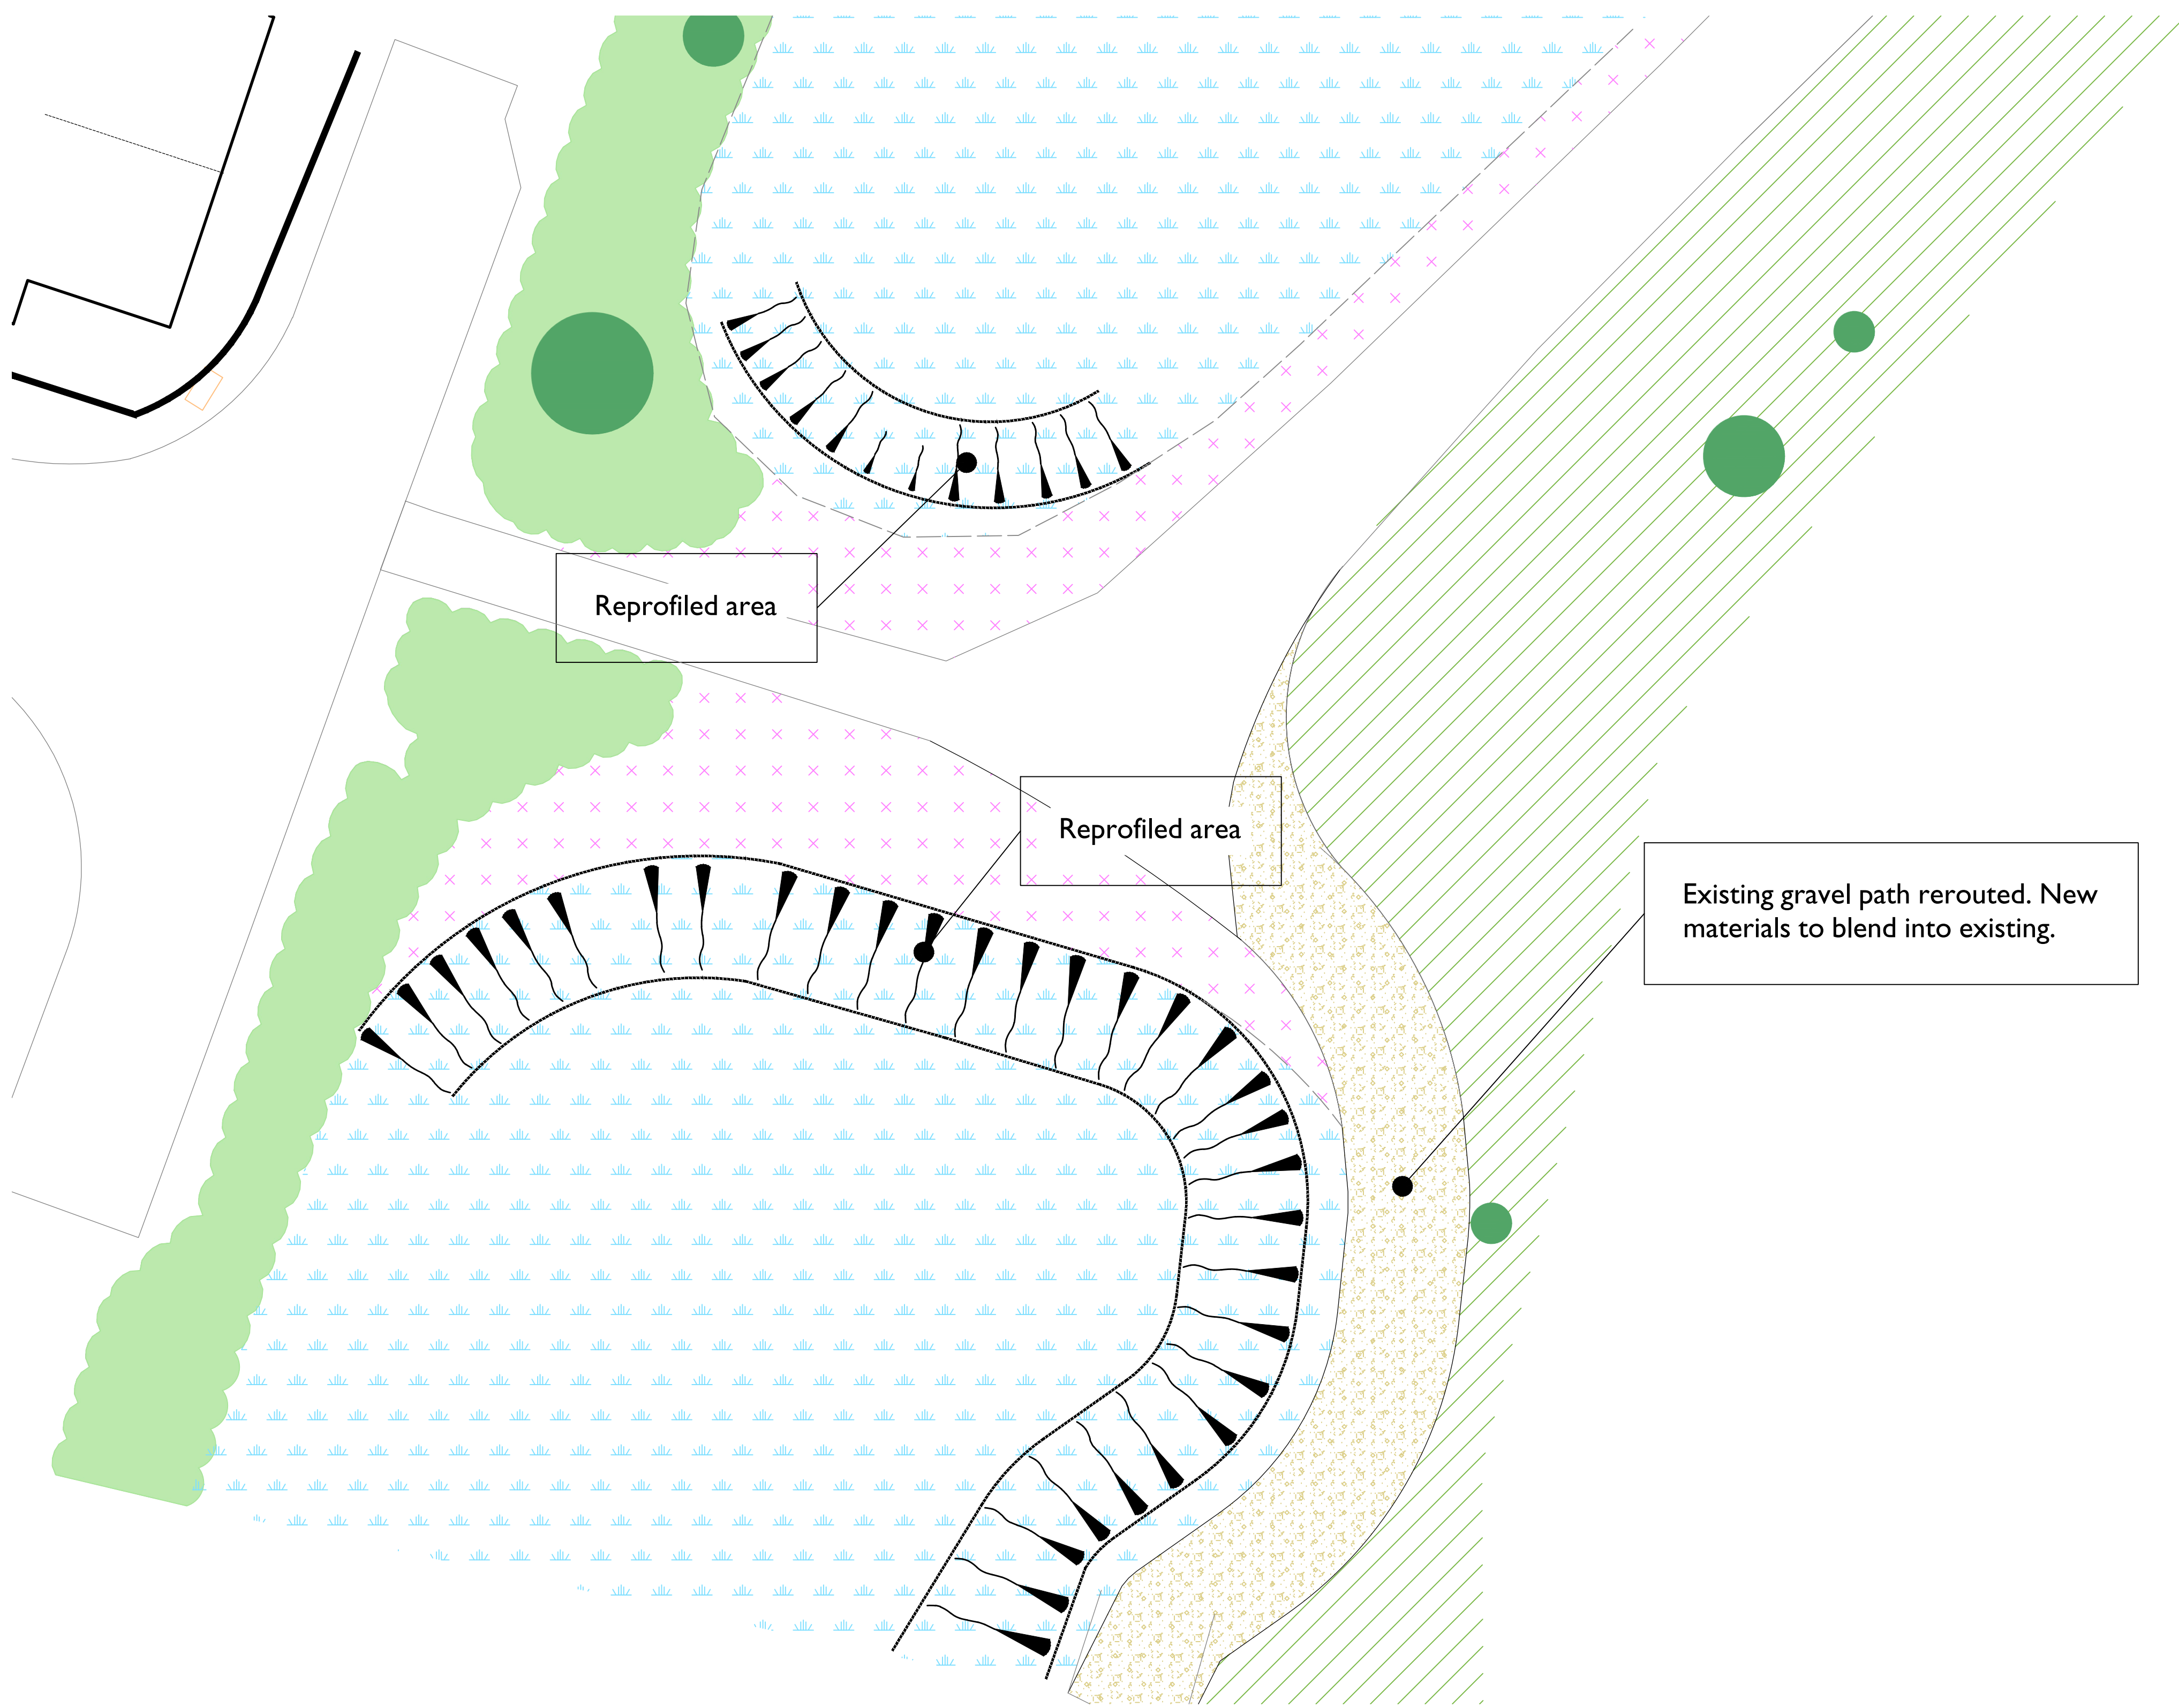

LEGEND

- Existing tree to be retained and protected.
- Existing vegetation and/or hedgerow to be retained and protected.
- Existing grassland to be retained and protected. Where disturbed to be seeded in line with proposed grassland seed mix as specified.
- Self-binding gravel to match existing
- Proposed soft landscaping**
 - Wildflower meadow
Where disturbed, to be seeded with good quality grass seed mix with 20% locally sourced wildflower mix
 - Wetland meadow
Where disturbed, to be seeded with damp tolerant wildflower and grass mix WFG 9 Wetland and Pond area wildflower and grass mix from BSH

Scale @ A1:
0 1 2 3 4 5m
Scale 1:100

NORTH

Rev	Date	Drawn	Checked
A	16.04.24	LM	AE
Layout updated			

Date:	08.03.24		
Drawn by :	LM	Checked by :	AE
Dwg No:	GLS_020_149_1500	Rev:	A

Green Landscape Studio Limited - The Lakeside Centre, Lakeside Country Park, Wide Lane, Eastleigh, Hampshire - Telephone 01276 450039 - www.gl-studio.co.uk
This drawing and the works designed are the copyright of Green Landscape Studio Ltd and may not be reproduced or modified without the express permission. No liability will be accepted for any errors or omissions.

FOR PLANNING

Project: Land East of Manor Farm Close
Havant

Title: Planting Plan

