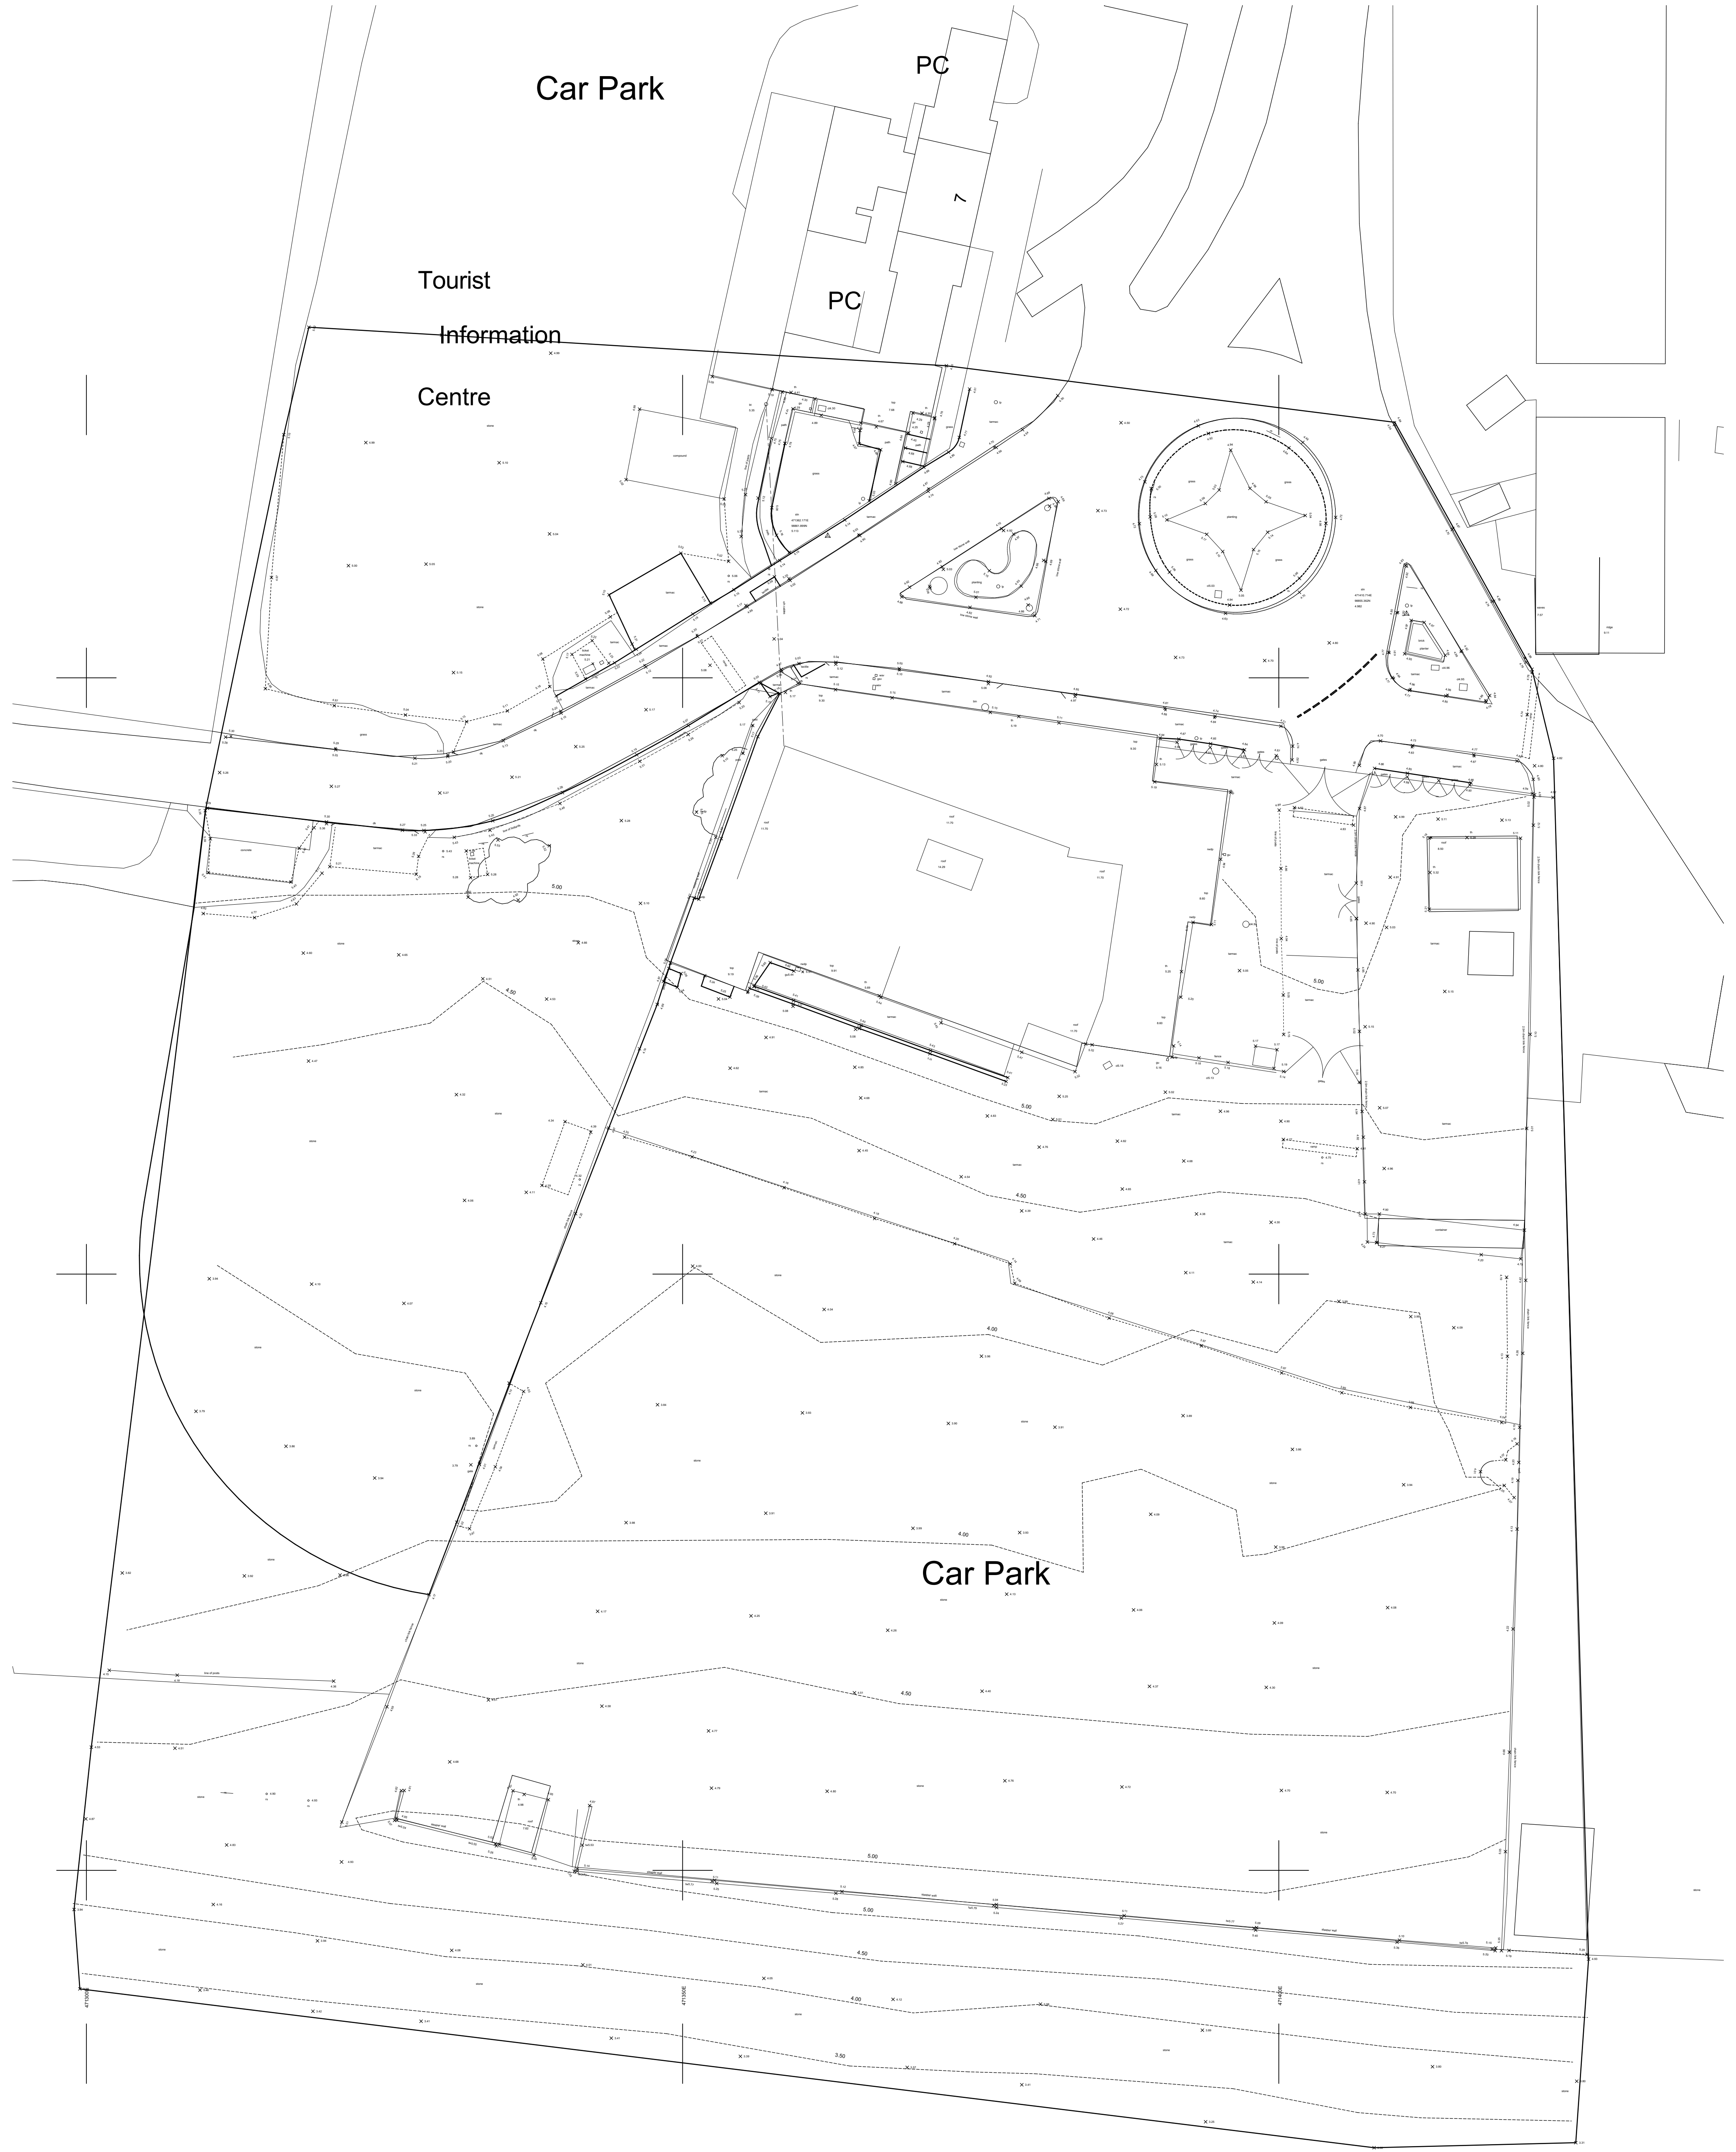


revisions & notes:

RevID	ChID	Change Name	Date
A	1	Ch-01 Planning Application	01/11/2024
B	2	Ch-02 External Lighting	07/11/2024

Drawing:

Drawing name: Site Survey

Date: ###
Scale: 1:250, 1:100, 1:50 @ A1
Drawn: JS

Project:

Project name: Beachlands
Site address: 5 Sea Front
Client: Linland Ltd

Project description: Site Redevelopment
Project status: Planning



61 South Street, Havant, Hampshire PO9 1BZ
t: 023 9248 2494 f: 023 9248 1152
e: design@pwp-architects.com w: www.pwp-architects.com

Project No. 5855 drawing No. 1100 rev B

Note: All dimensions to be checked on site by the contractor before fabrication and erection. Figured dimensions to be taken in preference to scaled dimensions. This drawing is the copyright of the architects and must not be reproduced or used without their express consent, except for the purposes of a planning application. Electronic issue of this drawing to be confirmed by paper hard copy only.