N

Site Plan 1:200 @ A1

2 0 2 4 6 8 10 12 14 16 18m

1:200

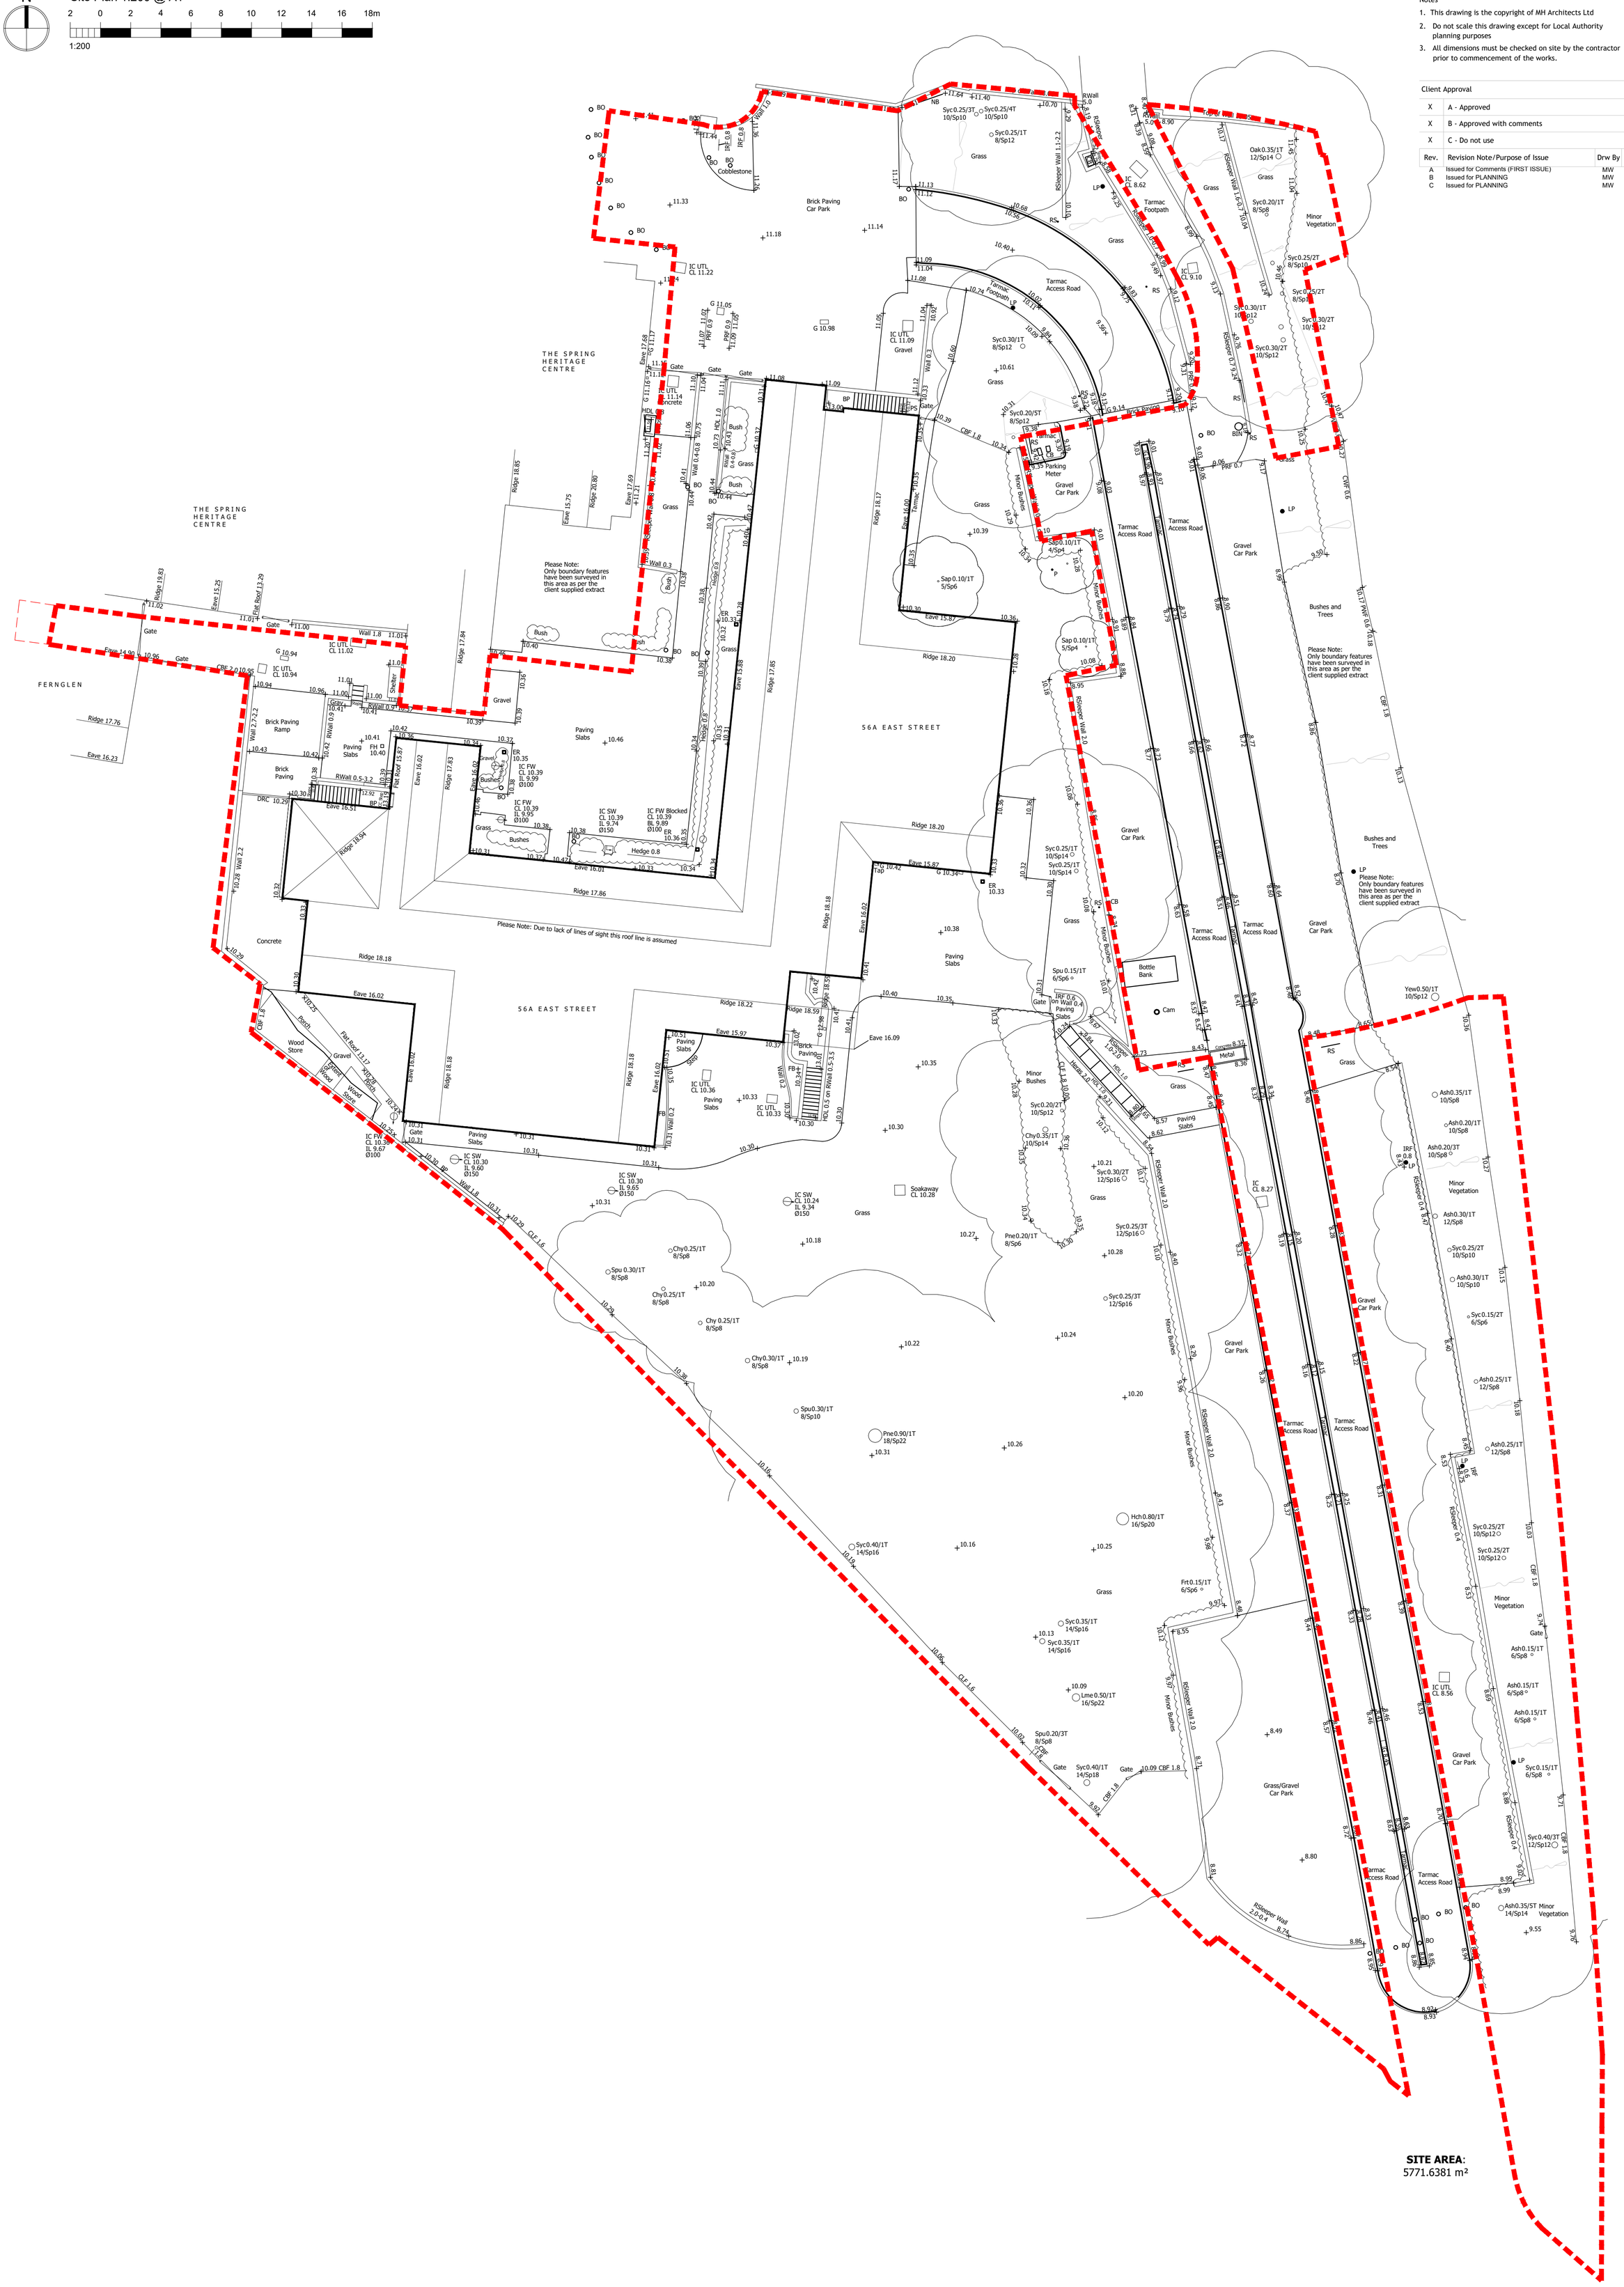

SITE AREA:
5771.6381 m²

Notes

1. This drawing is the copyright of MH Architects Ltd
2. Do not scale this drawing except for Local Authority planning purposes
3. All dimensions must be checked on site by the contractor prior to commencement of the works.

Client Approval

X	A - Approved
X	B - Approved with comments
X	C - Do not use

Rev.	Revision Note/Purpose of Issue	Drw By	Date	Chk By	Date
A	Issued for Comments (FIRST ISSUE)	MW	12:09:23	HJG	12:09:23
B	Issued for PLANNING	MW	28.09.23	HJG	28.09.23
C	Issued for PLANNING	MW	09.04.24	HJG	09.04.24

OUTCOMES FIRST GROUP

McCormac House
School
56a East Street, Havant

Drawing title

Site Plan
Existing

Drawn	Date	Checked	Date	Scale at A1
MW	Sept.23	HJG	Sept.23	1:200

Job No.	Pro.	Org.	Zone	Level	Type	Role	No.	Rev.
23-086	MCH	MHA	ZZ	00	DR	A	0001	C

Purpose of Issue

PLANNING

Ground Floor I Bicentennial Building
Southern Gate I Chichester
West Sussex I PO19 8EZ

t. 01243 774748
e. admin@mharchitects.co.uk
www.mharchitects.co.uk

Limited Company
Registered in England No.1994233

ARCHITECTS