


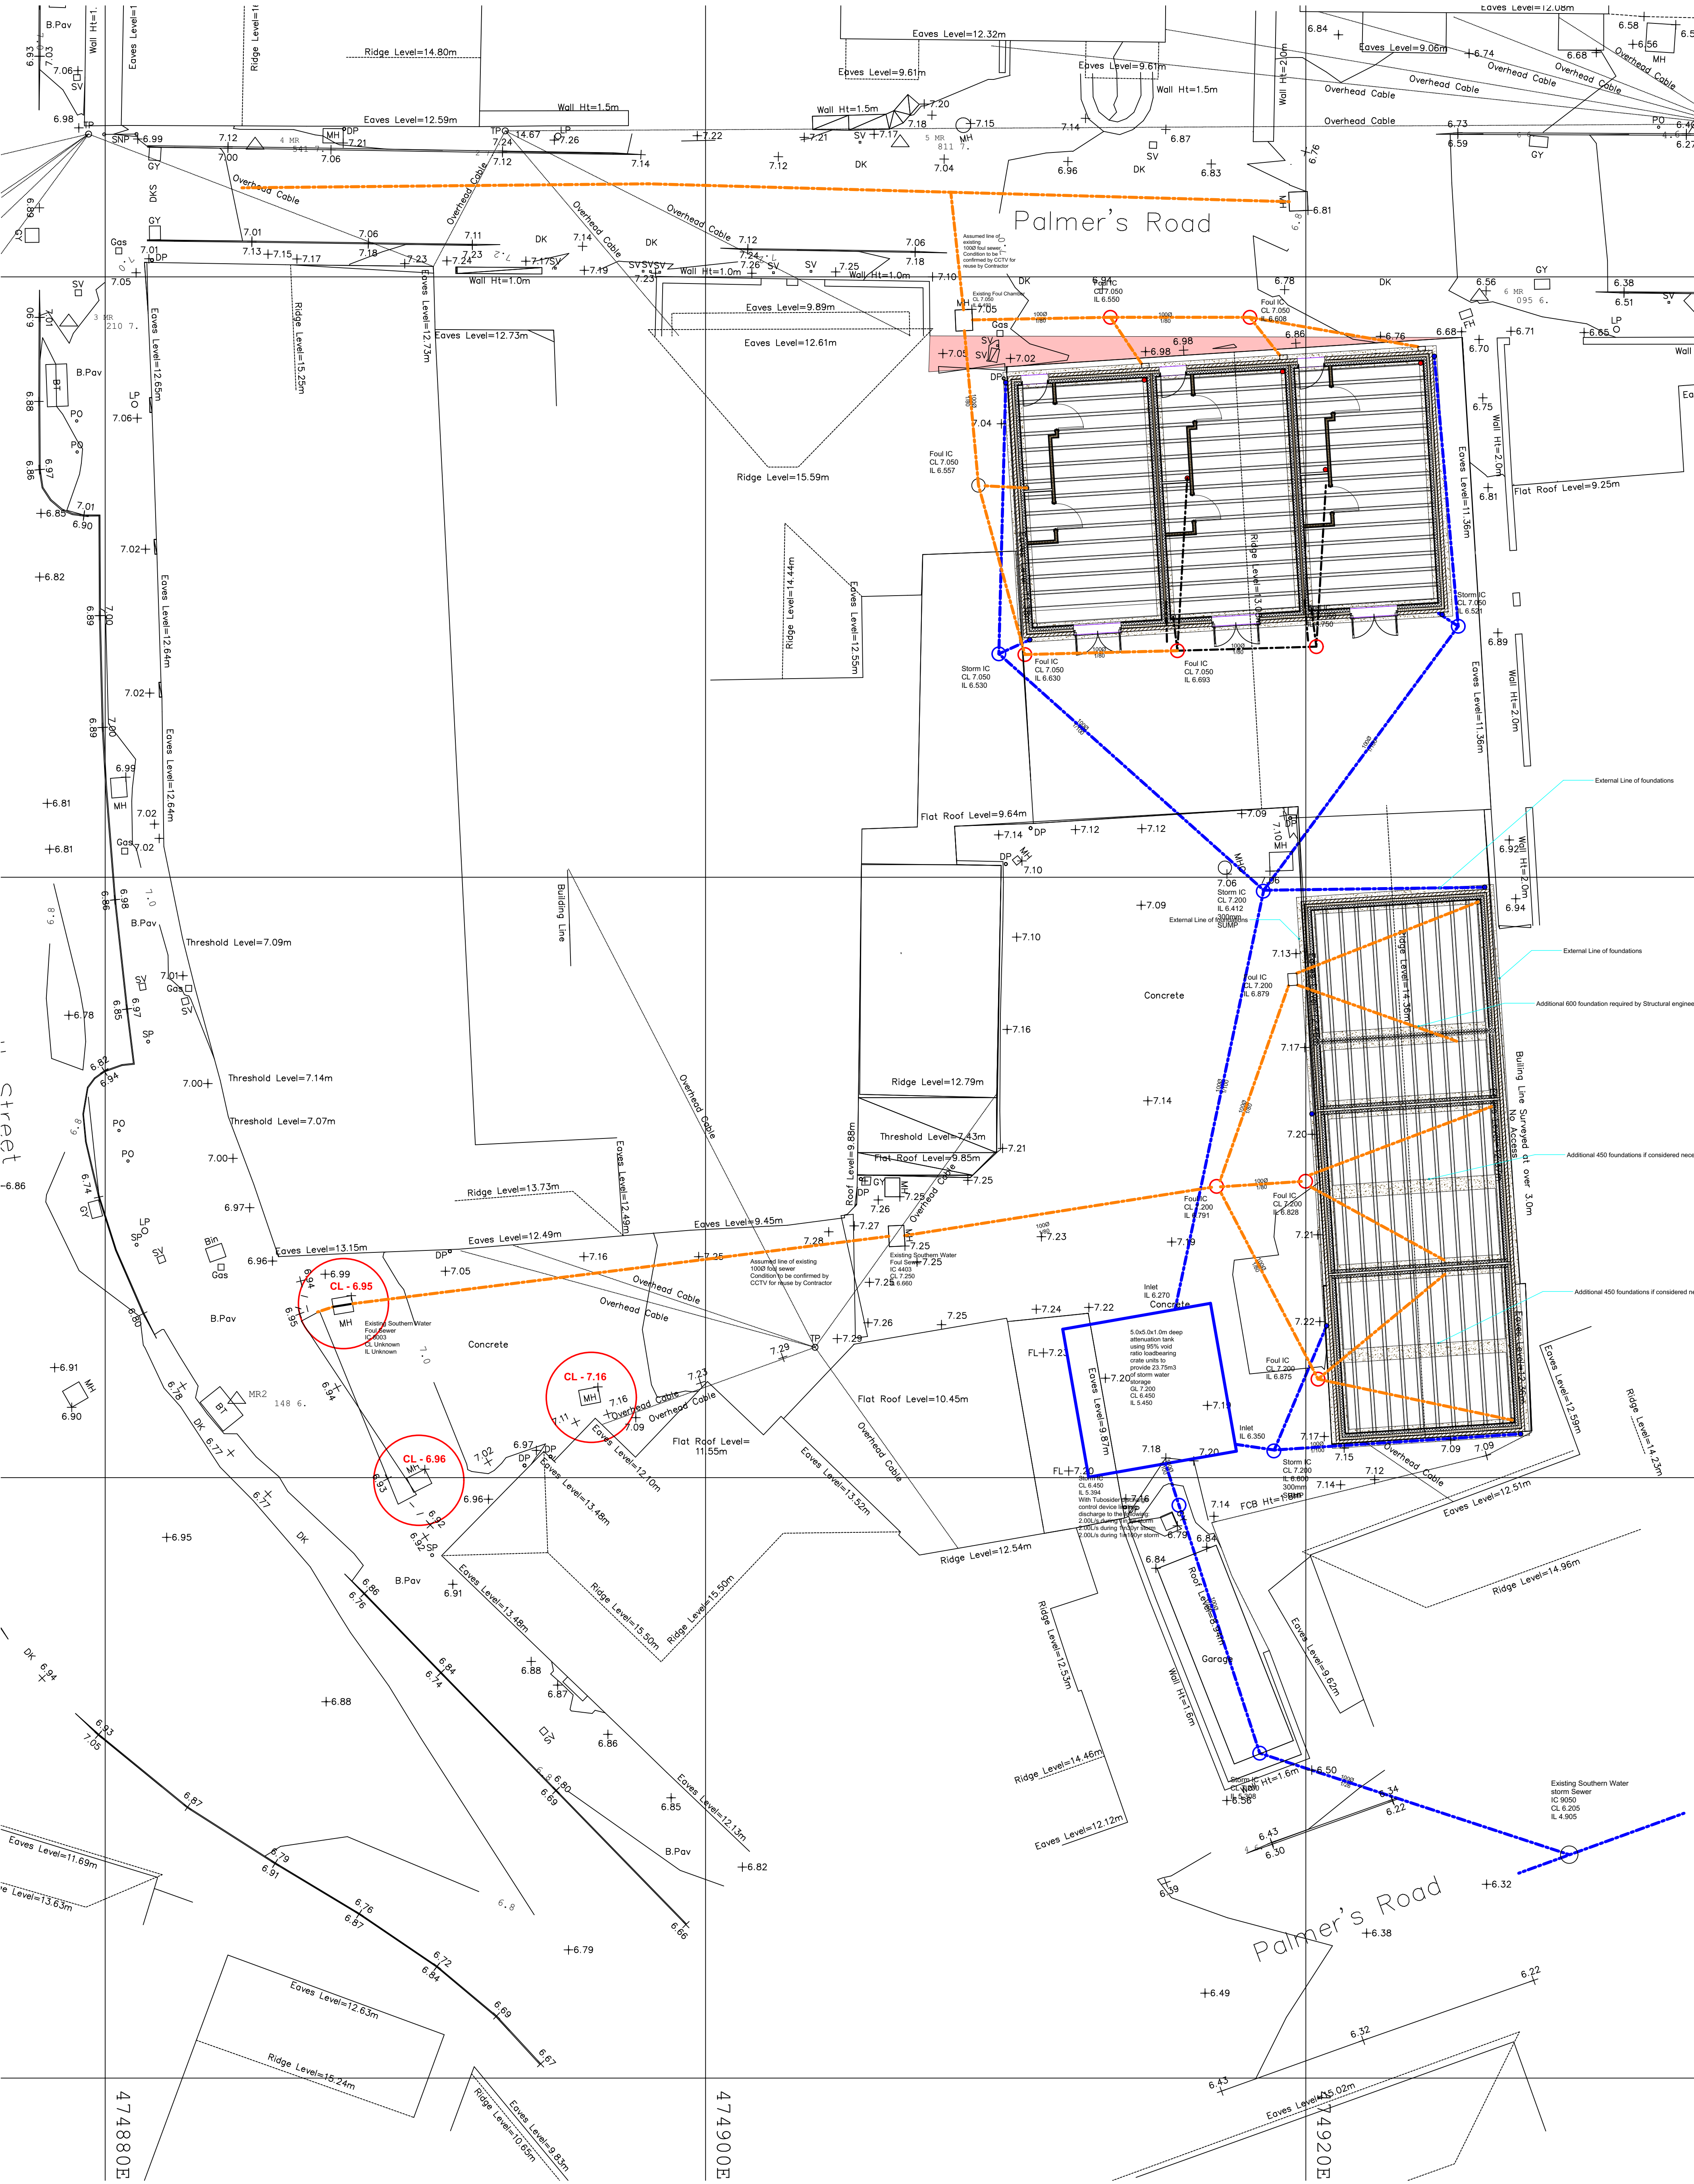

F1-Foundations (2)
1:100

revisions & notes:

Rev	D	Chd	Change Name	Date

0 100mm @A1

Drawing:

Drawing name: Drainage setting out plan

Status: #####

Date: 1:100

Scale: 1:100

Drawn: SAB

Project:

Project name: North Street

Site address: 31A North Street Emsworth Hampshire

Building name: CHS Homes

Client: CHS Homes

Project description: Residential Development Houses

Project status: Planning

pwparchitects

61 South Street, Havant, Hampshire PO9 1BZ
t: 023 9248 2494
e: design@pwp-architects.com

f: 023 9248 1152
w: www.pwp-architects.com

Project No. **5770** drawing No. **1006** rev

Note: All dimensions to be checked on site by the contractor before fabrication and erection. Figured dimensions to be taken in preference to scaled dimensions. This drawing is the copyright of the architects and must not be reproduced or used without their express consent, except for the purposes of a planning application. Electronic issue of this drawing to be confirmed by paper hard copy only.