
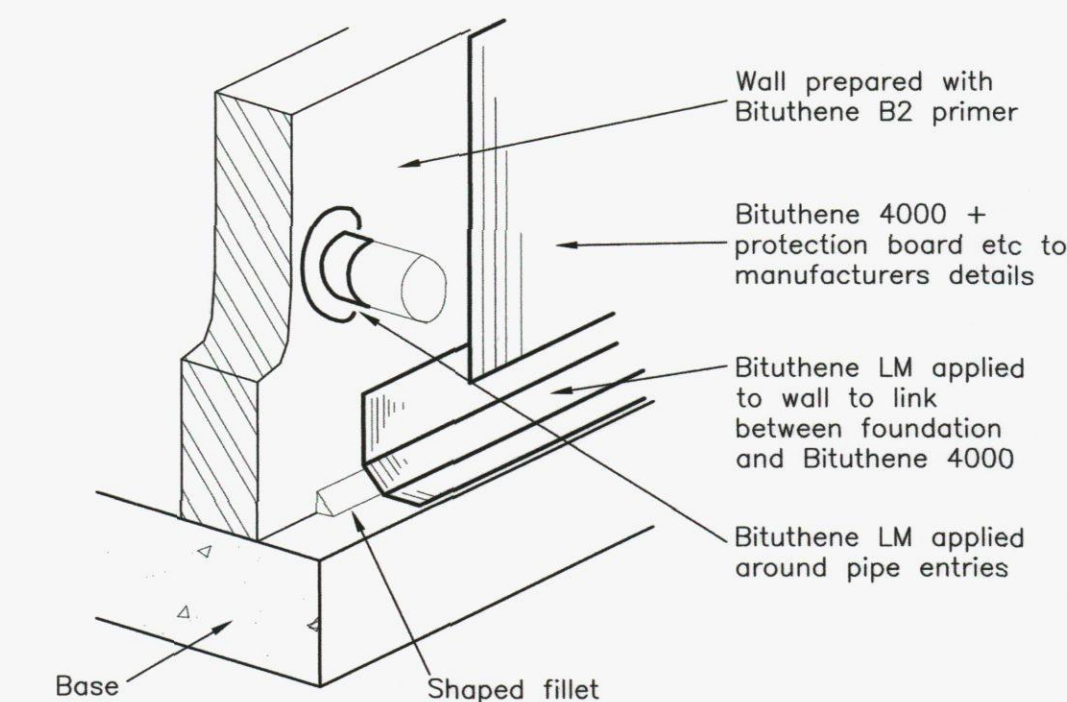


Reinforced Concrete Notes:

1. This drawing is to be read in conjunction with Architect's drawings.
 2. Dimensions must not be scaled from this drawing.
- Refer to drawing 4527:250 for full RC notes

Pumping equipment as specified and detailed by Pims Pumps Ltd.

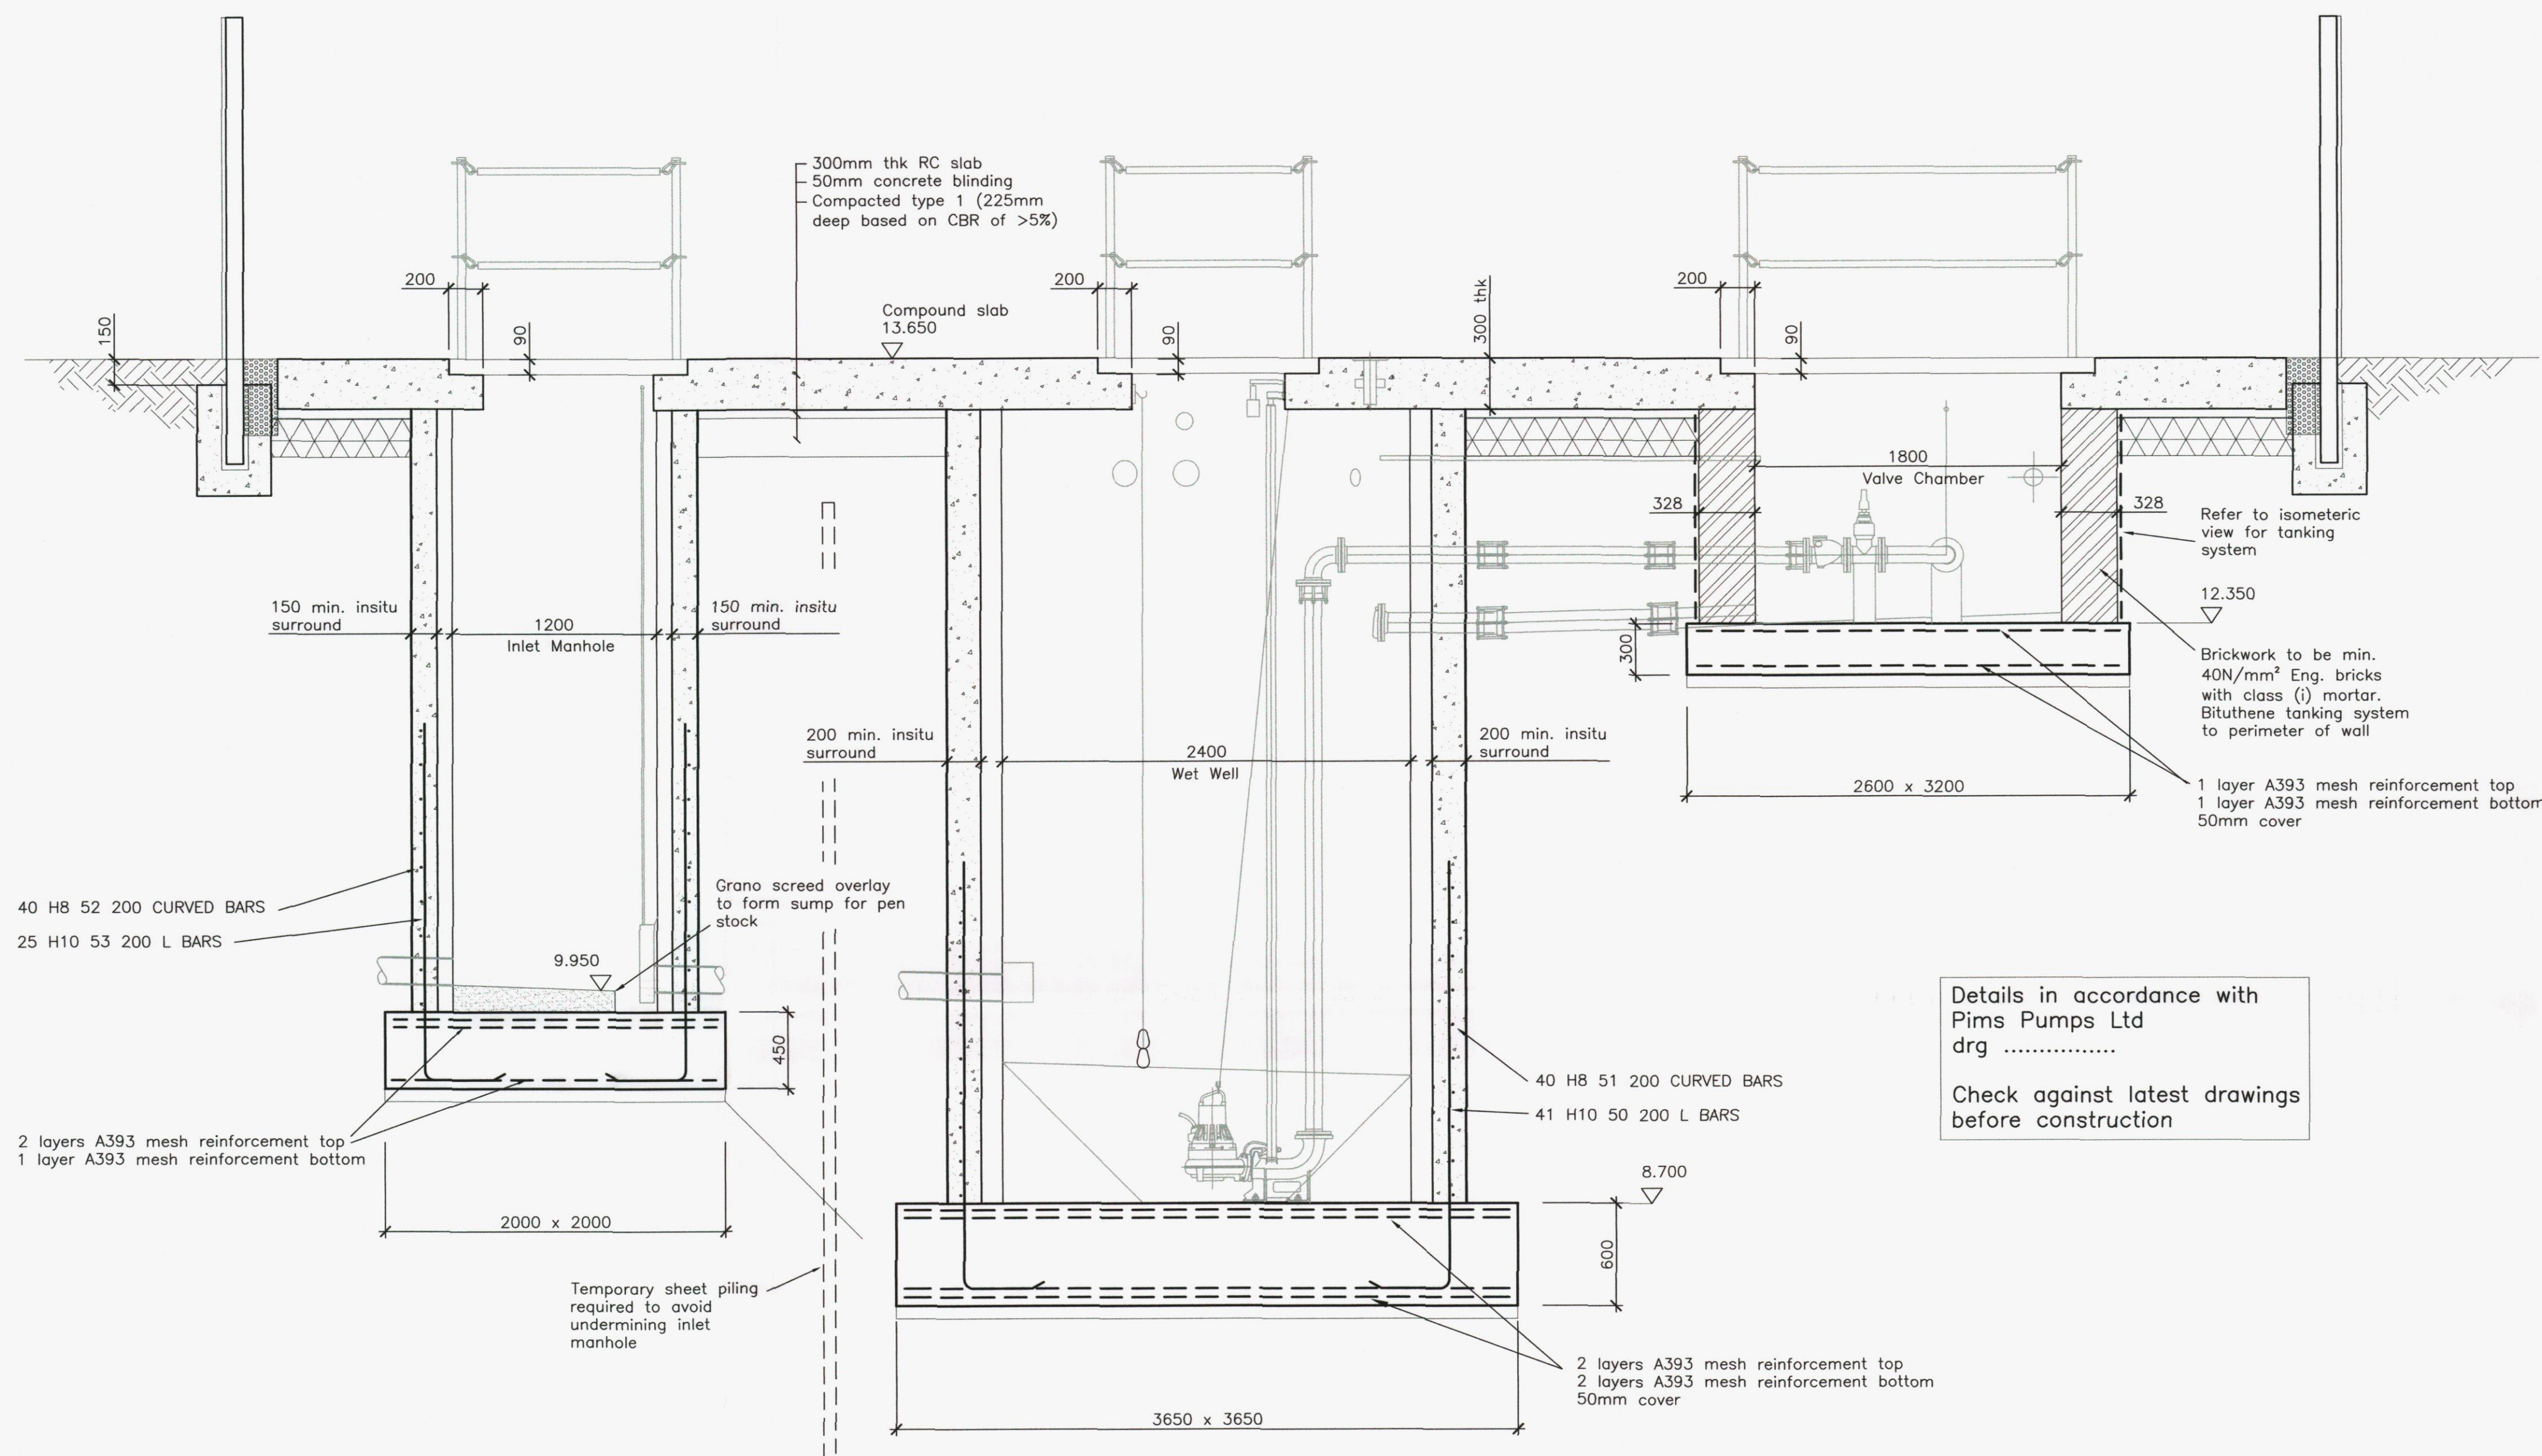

Isometric view
on valve chamber wall

Details in accordance with
Pims Pumps Ltd
drg

Check against latest drawings
before construction

Section A - A
(1:25)

HAVANT BOROUGH
COUNCIL
10 JAN 2014
RECEIVED

PRELIMINARY FOR TENDER

REV. No.	DATE	DESCRIPTION	INITIALS
Client		BARRATT BARRATT SOUTHAMPTON	
Project		Manor Farm Coseys, Denvilles	
Title		Pumping Station G.A and R.C Details Sheet 2 of 3	
Scale	1:25	Date Sept 2013	Drawn BR
Checked		Drawn	4527:251
			Rev

MJA CONSULTING
CIVIL AND STRUCTURAL ENGINEERS
58-62 Oak Street, Abingdon
Oxon, OX14 5BZ
Tel: 01235 555173
Fax: 01235 523226

