
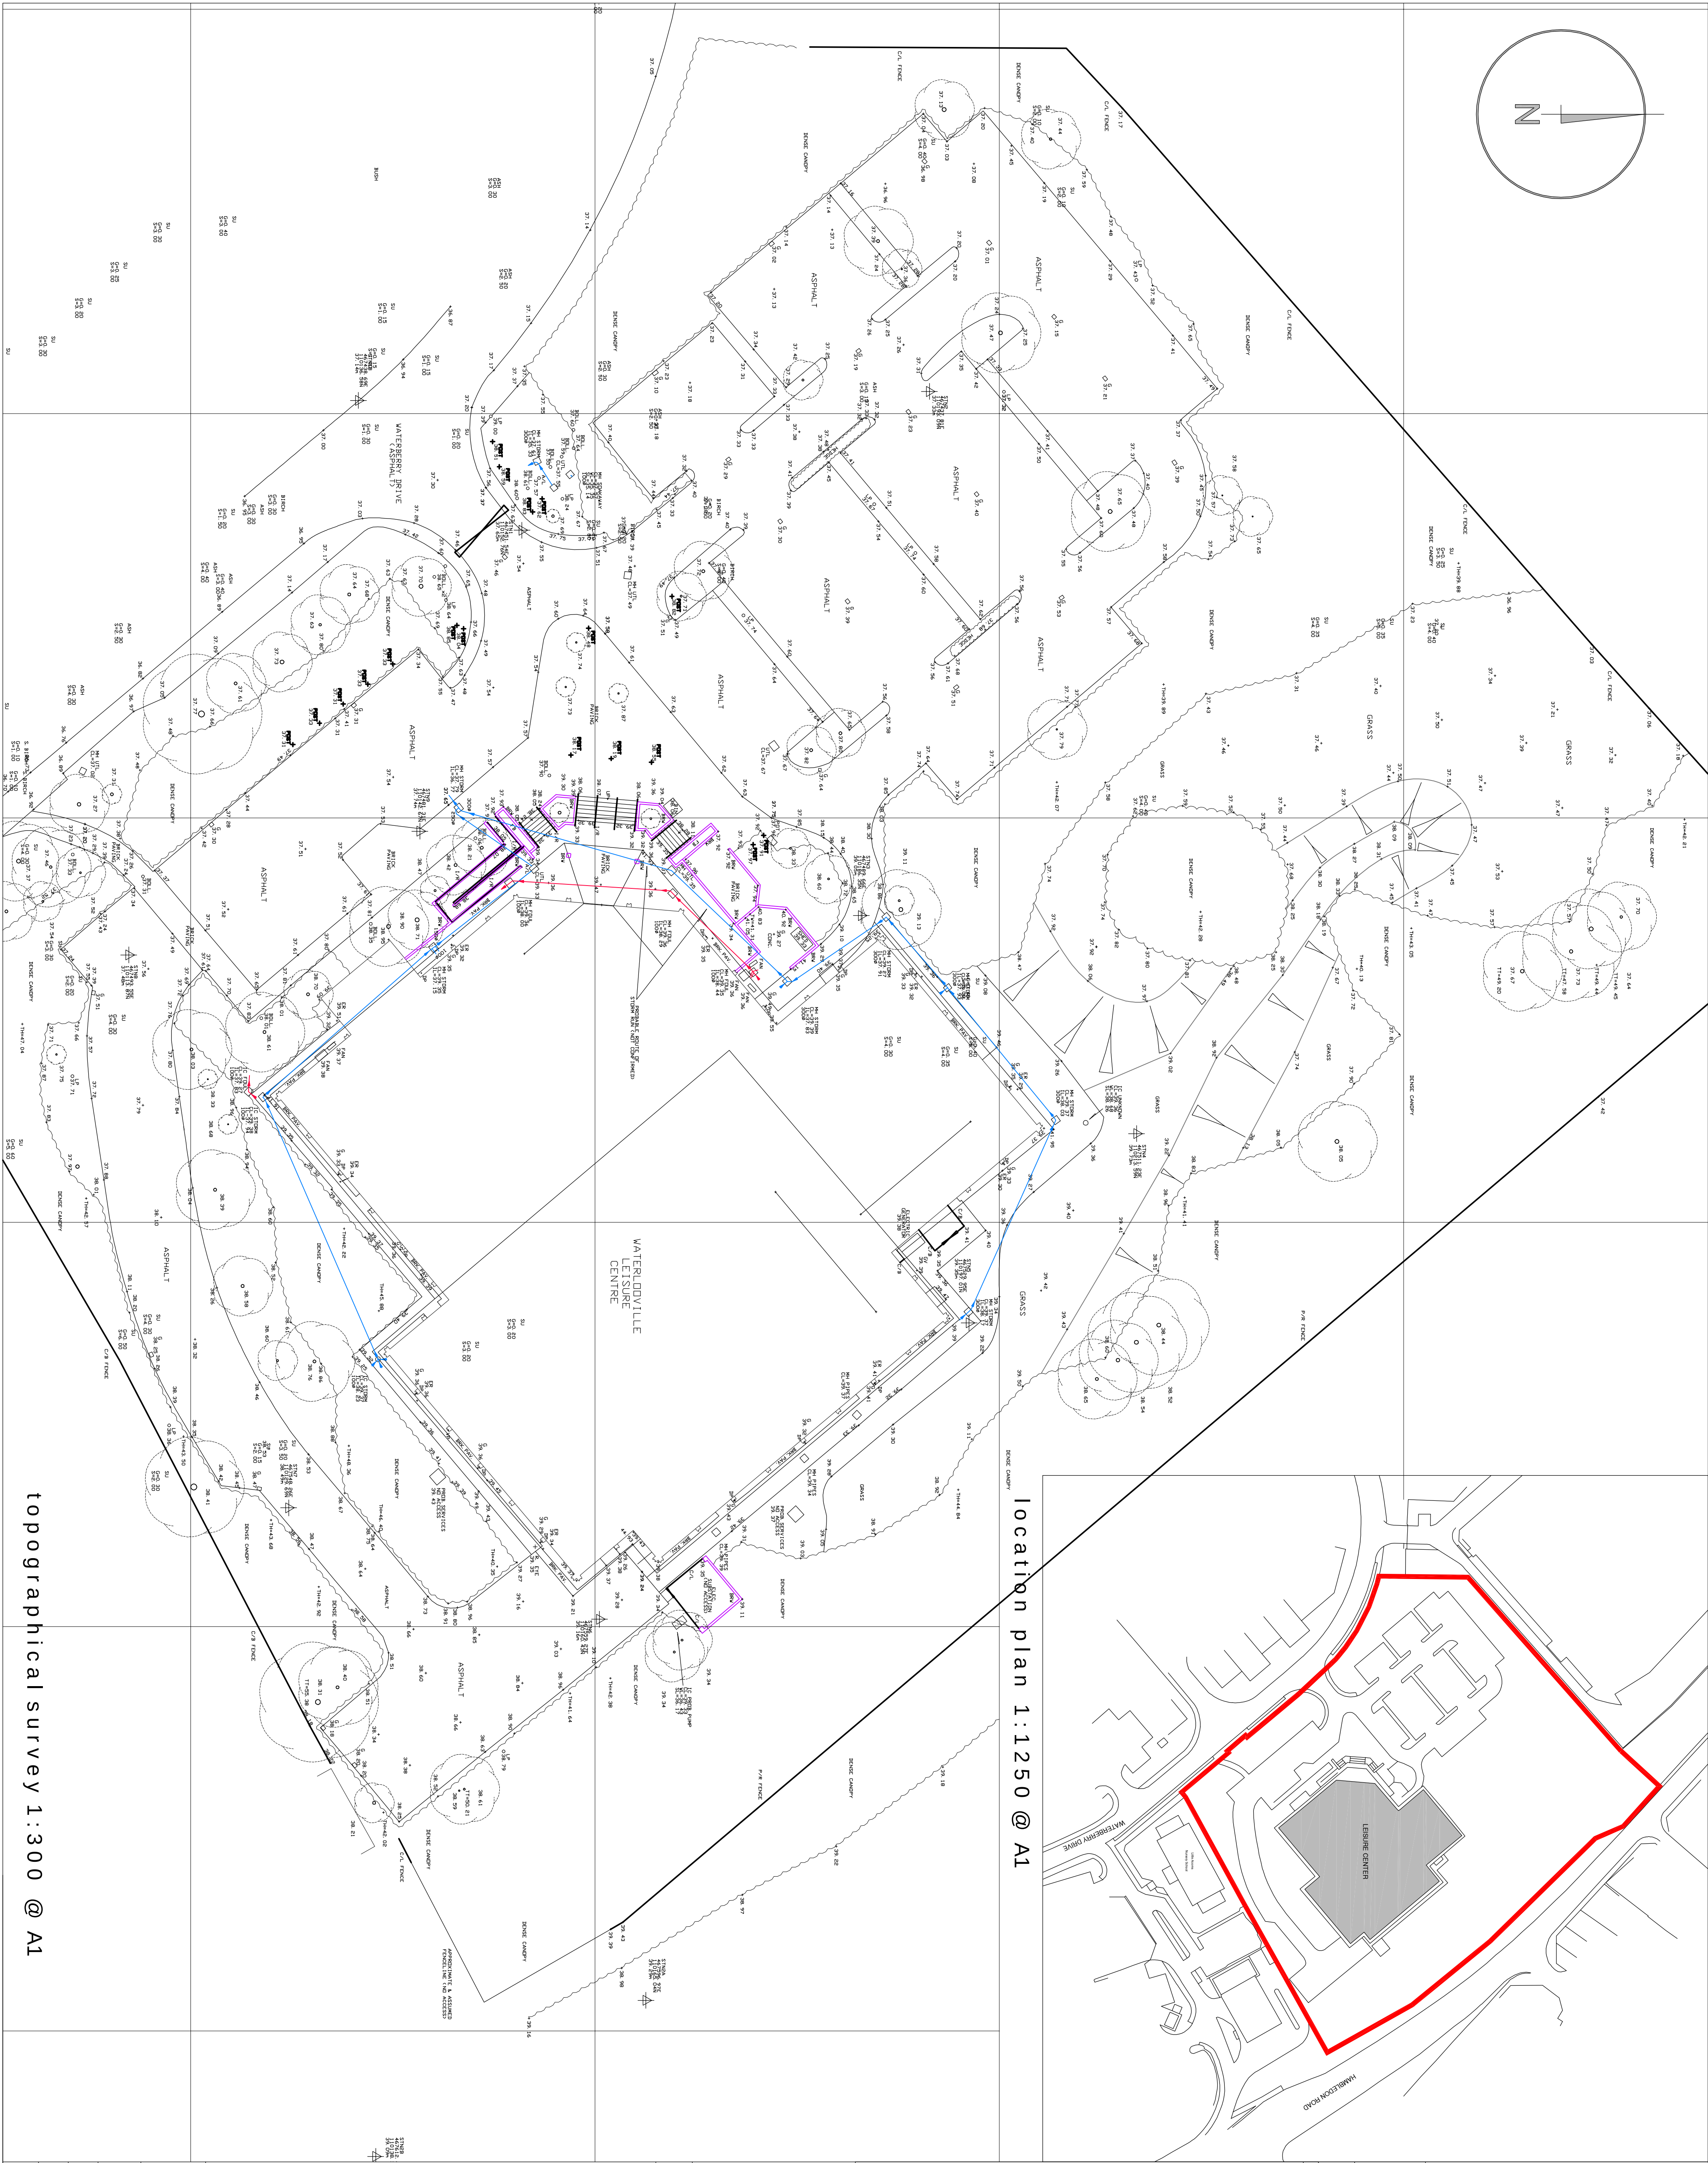


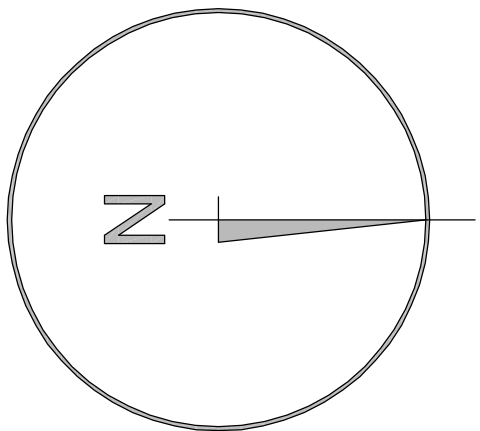

notes


this drawing is the copyright of the **pdp architecture llp** and must not be reproduced in whole or part or used for the execution of works without their permission.
all dimensions to be checked on site prior to commencement of construction works and the architect notified of any discrepancy.
figured dimensions are to be used in preference to scaled dimensions.
no deviation from this drawing will be permitted without prior consent of the architect.
all drawings are prepared subject to a lila measured and structural survey of the buildings and site.
all structural work is subject to the appointment of a structural engineer to confirm and agree the structural proposals
os promap licence no. 100020448.

health & safety:
excavational risks involving specific methods of construction or excavation maintenance issues.
NO SIGNIFICANT RISK

revision notes		date	drawn/checked

client	scale width 50 mm @ A1 - 25 mm @ A3	
Horizon Leisure Centres		

PLANNING

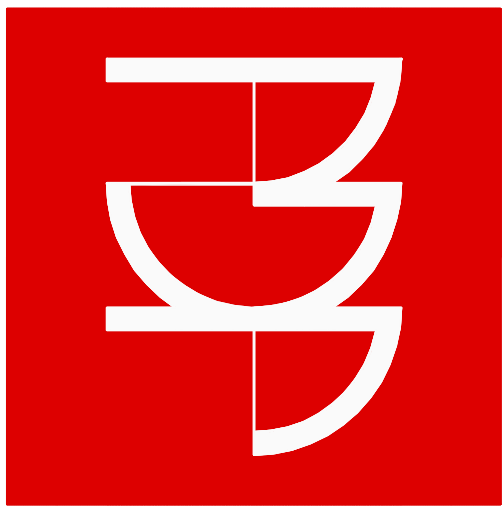

pdp architecture llp
chartered architects town planning
interior design consultants
2 beechworth road havant
hamshire po9 1ax
tel 023 9248 1100
fax 023 9247 5050
email pdp@pdp-architects.co.uk
www.pdp-architects.co.uk

project	Waterrooville Leisure Centre	
detail	Gym Extension	
location plan	topo survey	
drawn	checked	HM
date	Jan 13	planning
al scale	A3 scale	27952-PD-100
1:1250/300		