





| LEGEND |                      |
|--------|----------------------|
| FL     | Floor Level          |
| B      | Beam Height          |
| A      | Arch Height          |
| C      | Ceiling Height       |
| FC     | False Ceiling Height |
| P      | Purling Height       |
| S      | Sill Height          |
| H      | Head Height          |
| RA     | Roof Access          |
| RL     | Roof Light           |
| IC     | Inspection Cover     |
| RWP    | Rain Water Pipe      |
| HLW    | High Level Window    |
| HWC    | Hot Water Cylinder   |

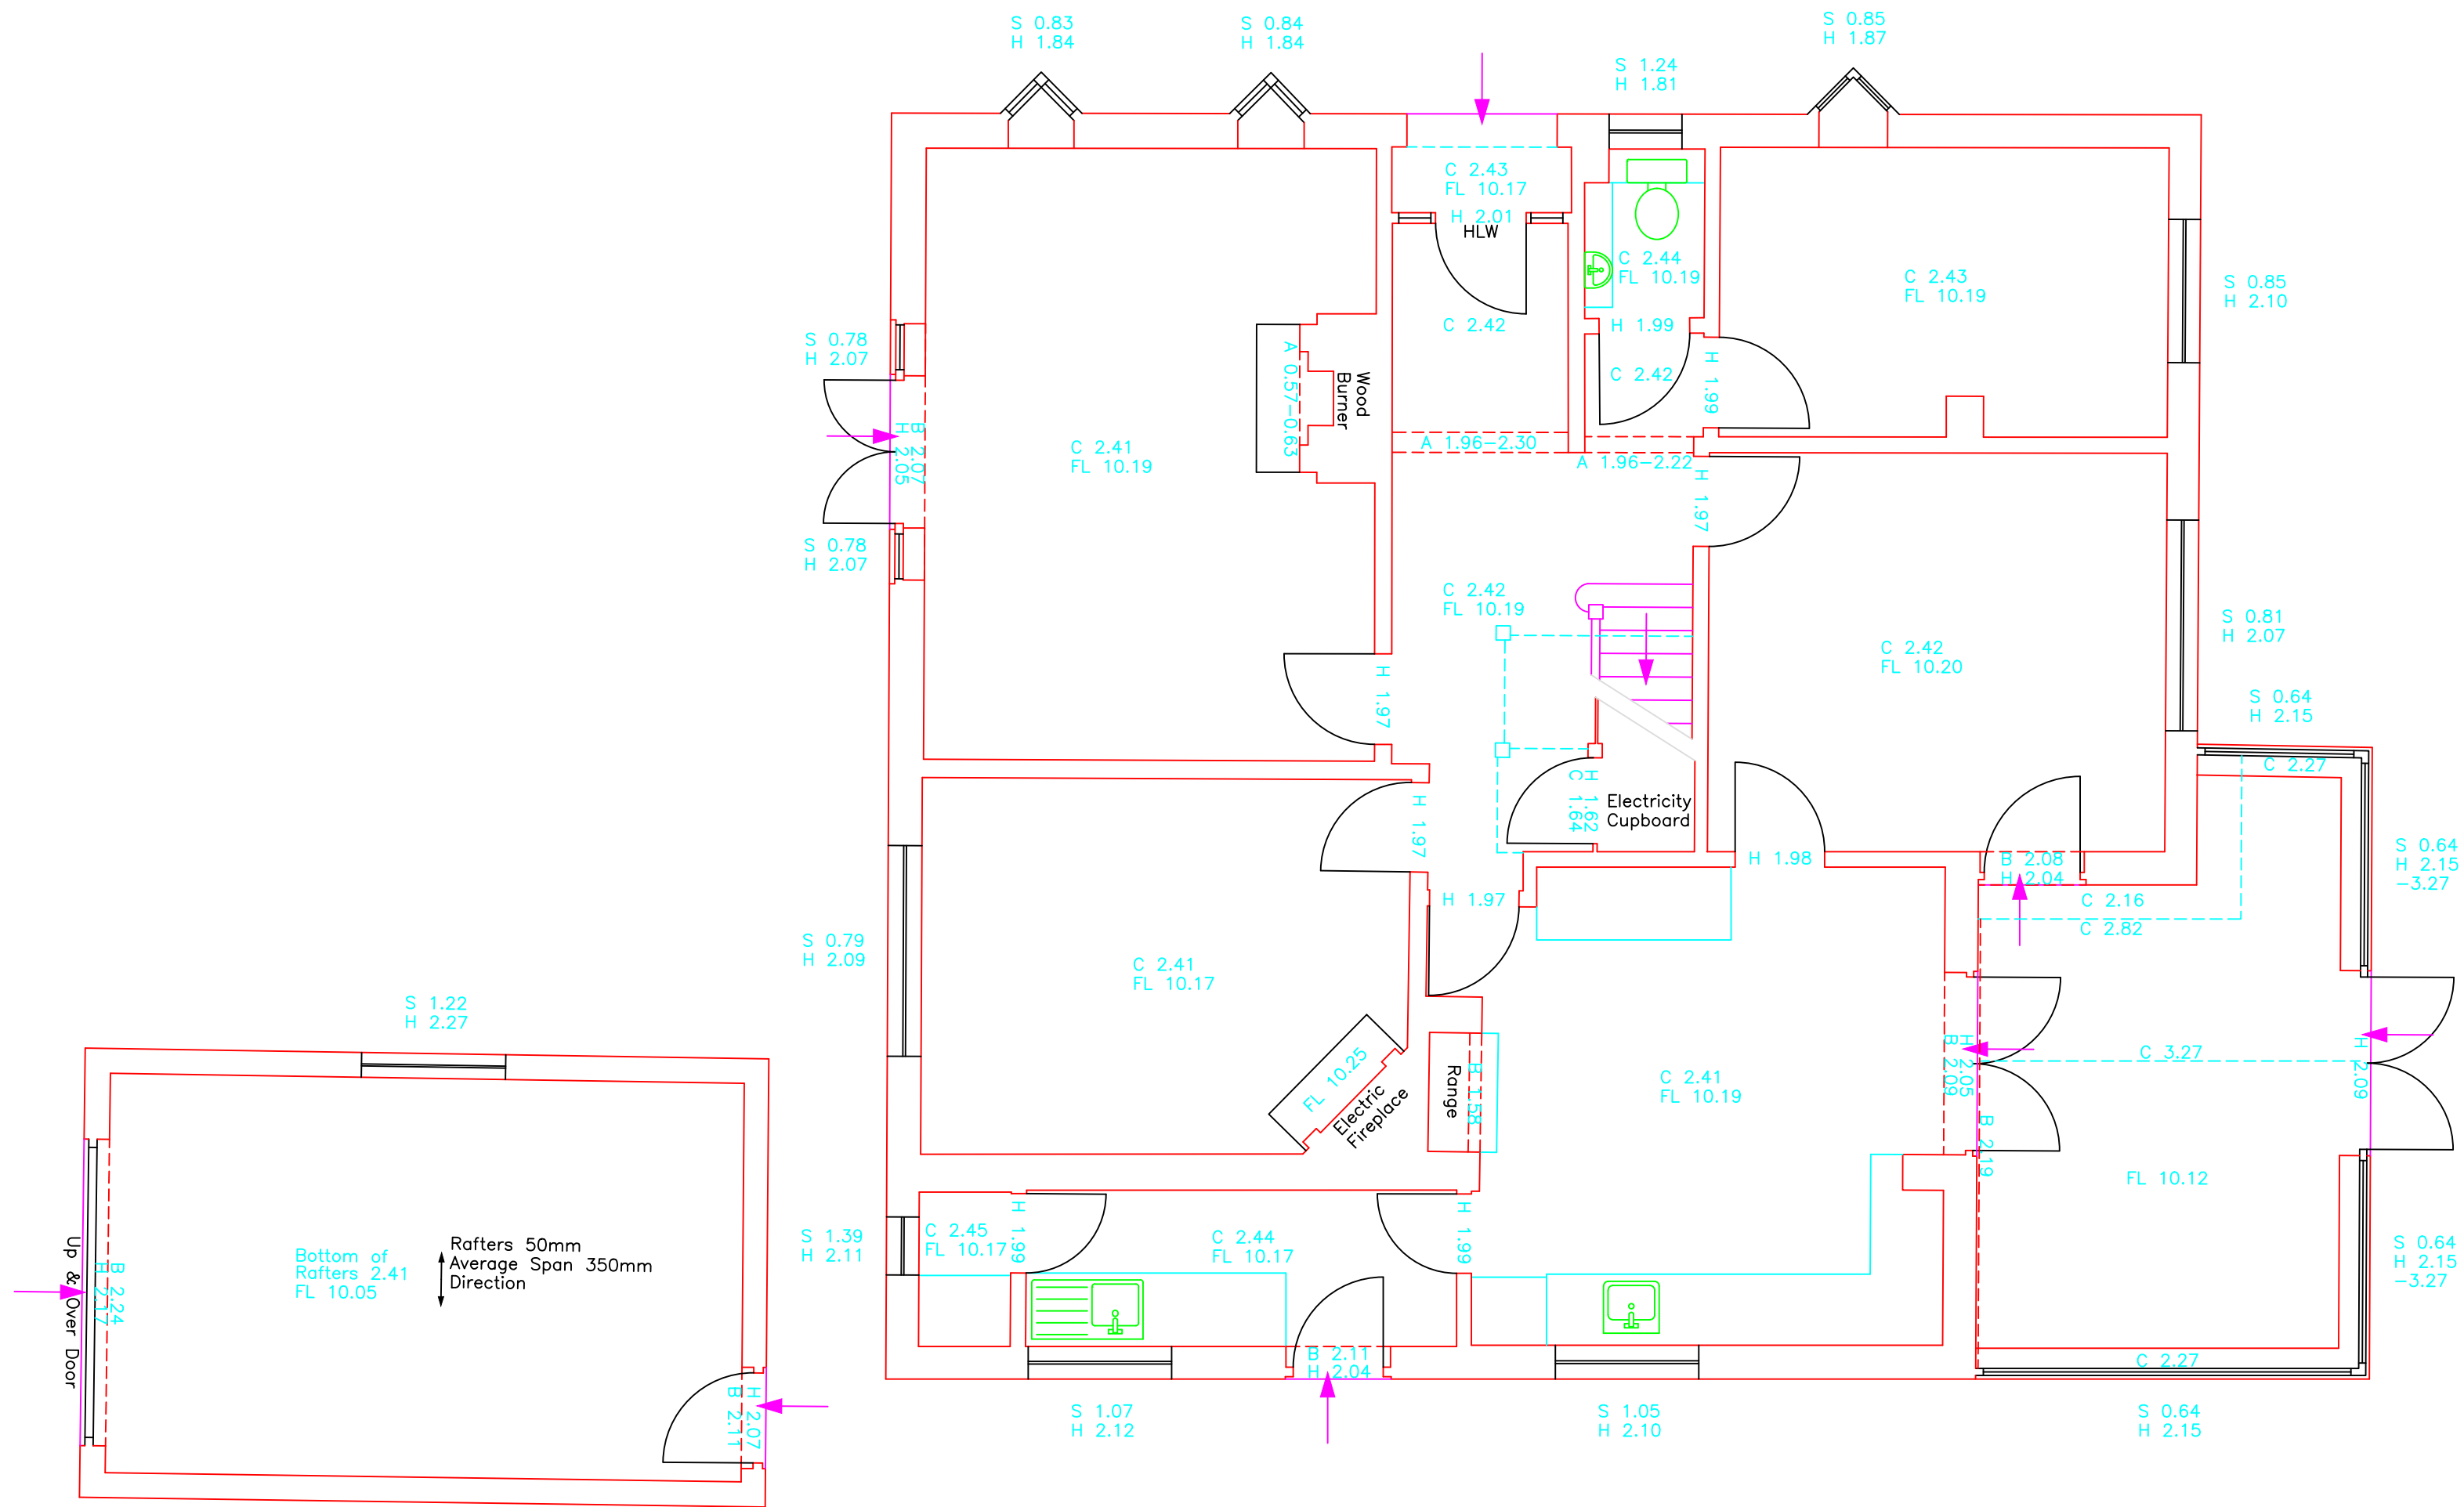

## Ground Floor

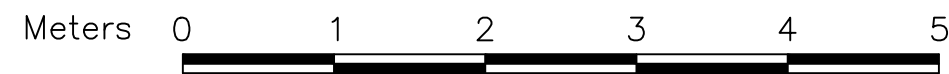

Scale Bar

|   |                                              |
|---|----------------------------------------------|
| <b>Northpoint</b><br>The northpoint is indicative only.   |                                              |
| <b>Levels</b><br>Levels are related to a temporary benchmark height 10.00 m situated at station 1, 1000mE, 1000mN.                                                                                   |                                              |
|  <b>3DMap Surveys Ltd</b><br>Web: 3dmapsurveys.co.uk<br>Email: sales@3dmapsurveys.co.uk<br>Phone: 02380 485 968 |                                              |
| Client   | Michelle and David West                      |
| Location   | Framfield<br>2 Elm Road<br>Havant<br>PO9 2SZ |
| Type of Survey   | Measured Building Survey                     |
| Plotted Scale   | 1:50@A2                                      |
| Ref No   | 231119                                       |
| Revision   | QA Checked NP<br>Drawing No 1 of 4           |